
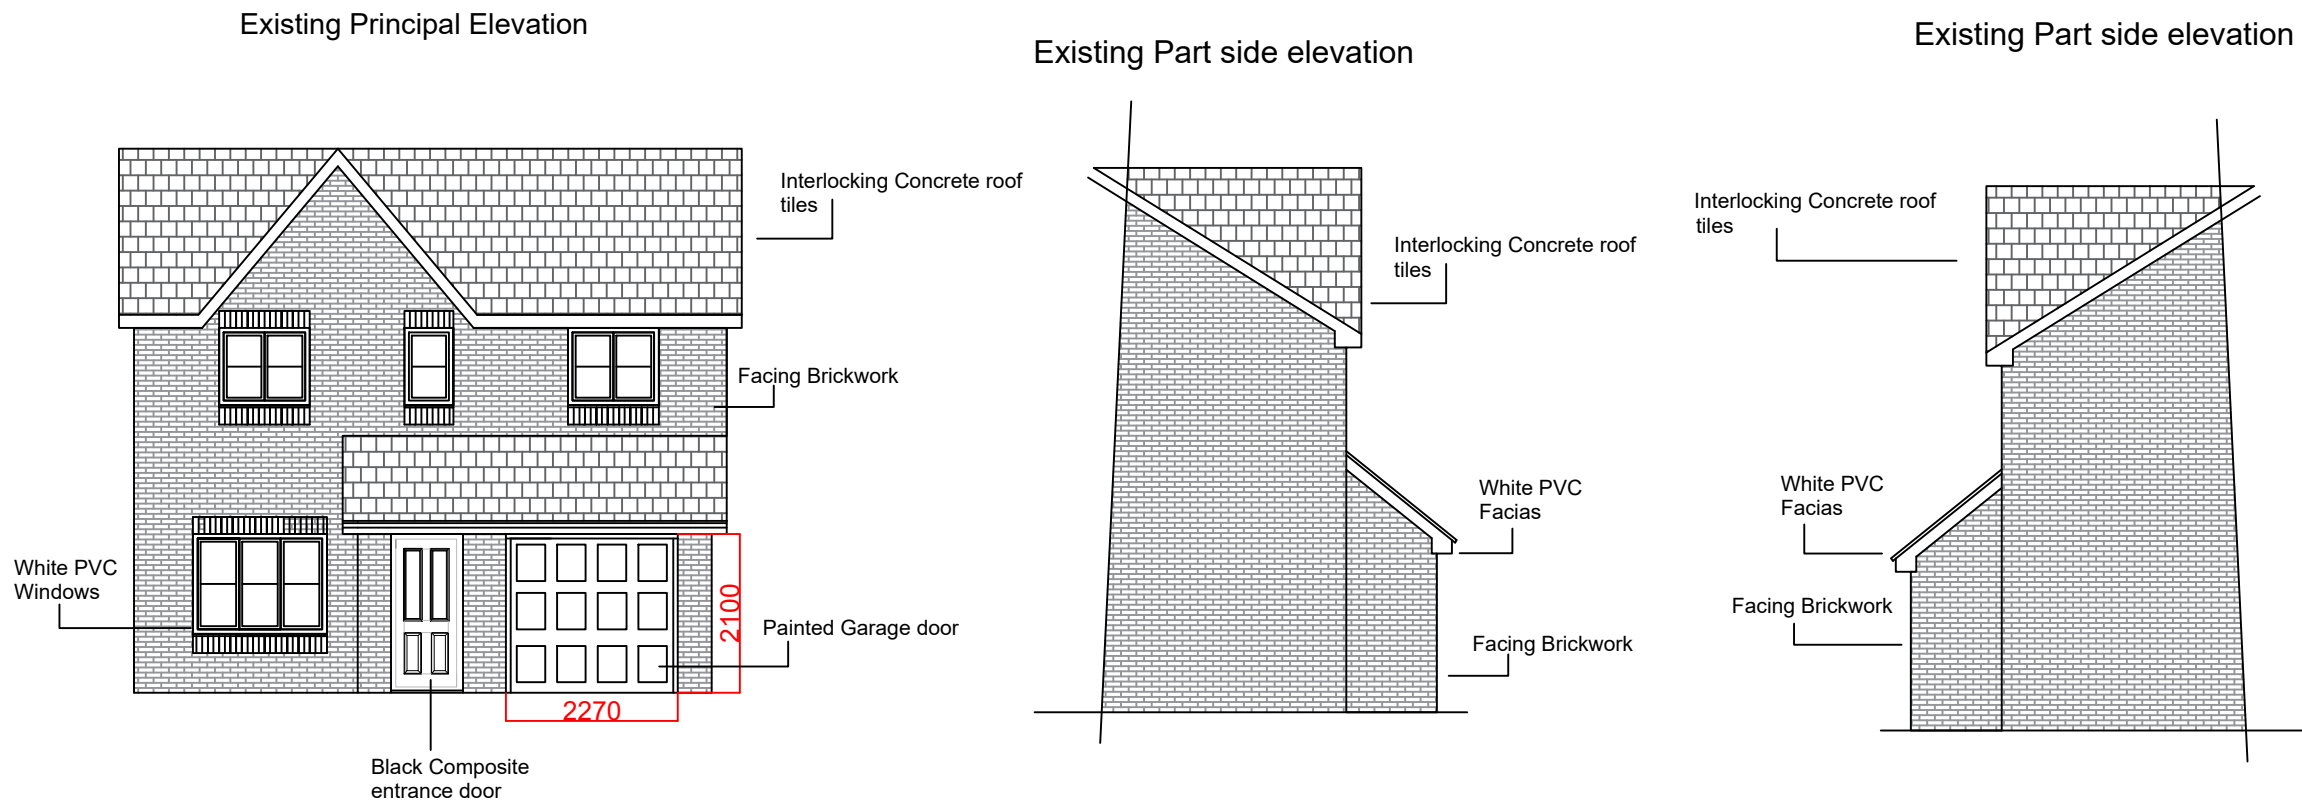
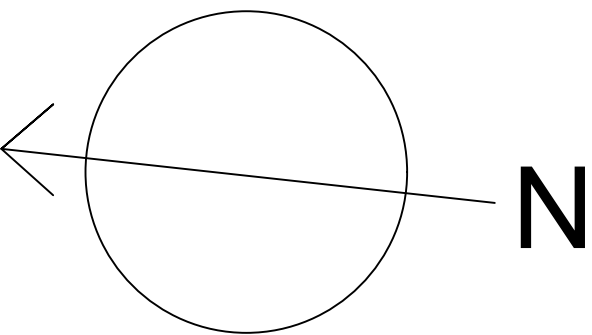


1 All dimensions in millimetres unless otherwise stated.

Conversion of an Integrated garage to a Home Office

Additional Parking space to be added to front elevation of property that is currently laid to a lawn surface.



Existing Layout

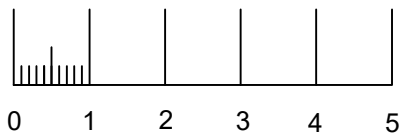

Proposed Layout

Conversion of an Integrated garage to a Home Office

Additional Parking space to be added to front elevation of property that is currently laid to a lawn surface.

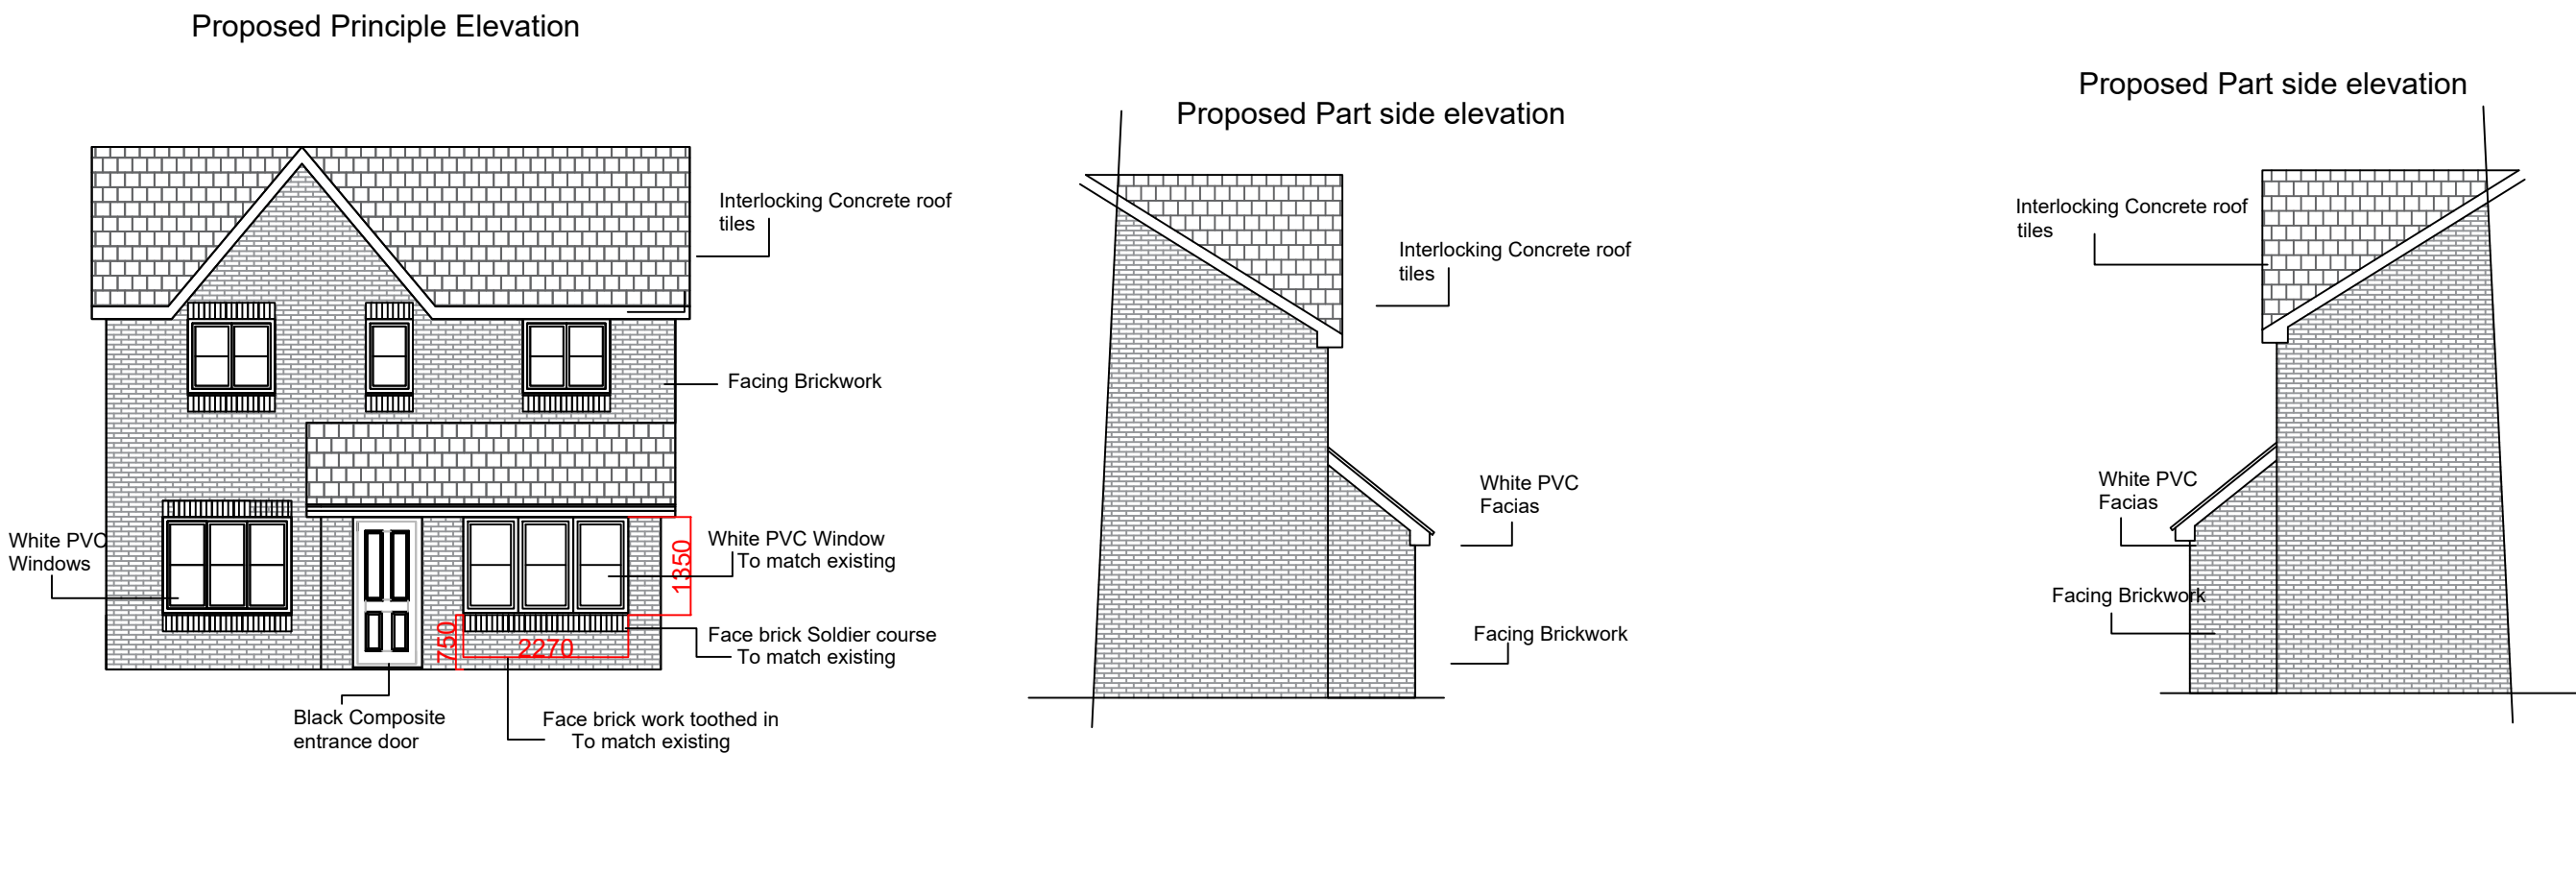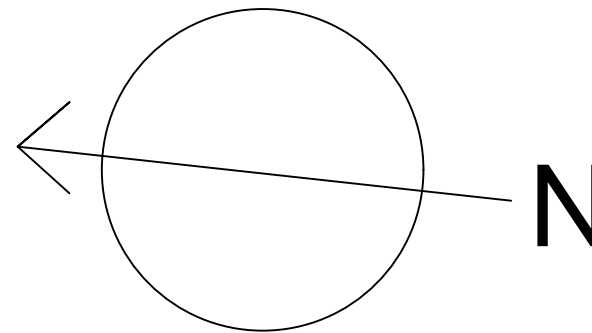

Area in Blue to be Tarmac for additional Parking Space

Rev	Details	Dr	Ch	Ap	Date
Client					
22 Harris Court Quakers Yard Treharris CF46 5LX					
Project					
Garage Conversion and additional single parking space to front elevation					
Date	27/08/2020				
Scales	1:100 on A1				
Drawing No.	Math01				