



All dimensions to be checked on site and any discrepancies to be reported immediately to Iceland Foods plc.

REV	DATE	BY	DESCRIPTION

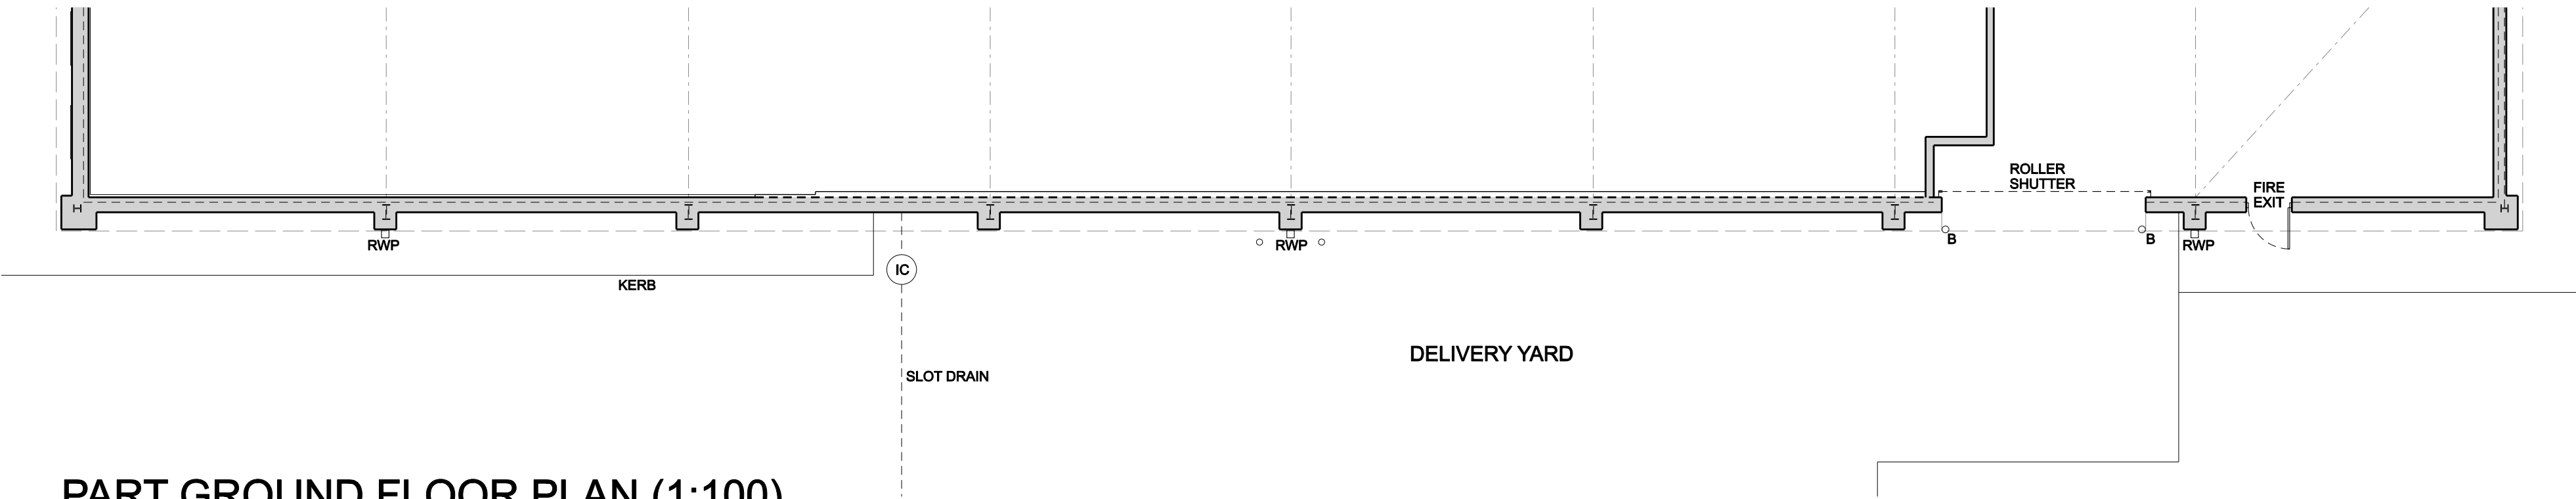


PART GROUND FLOOR PLAN (1:100)

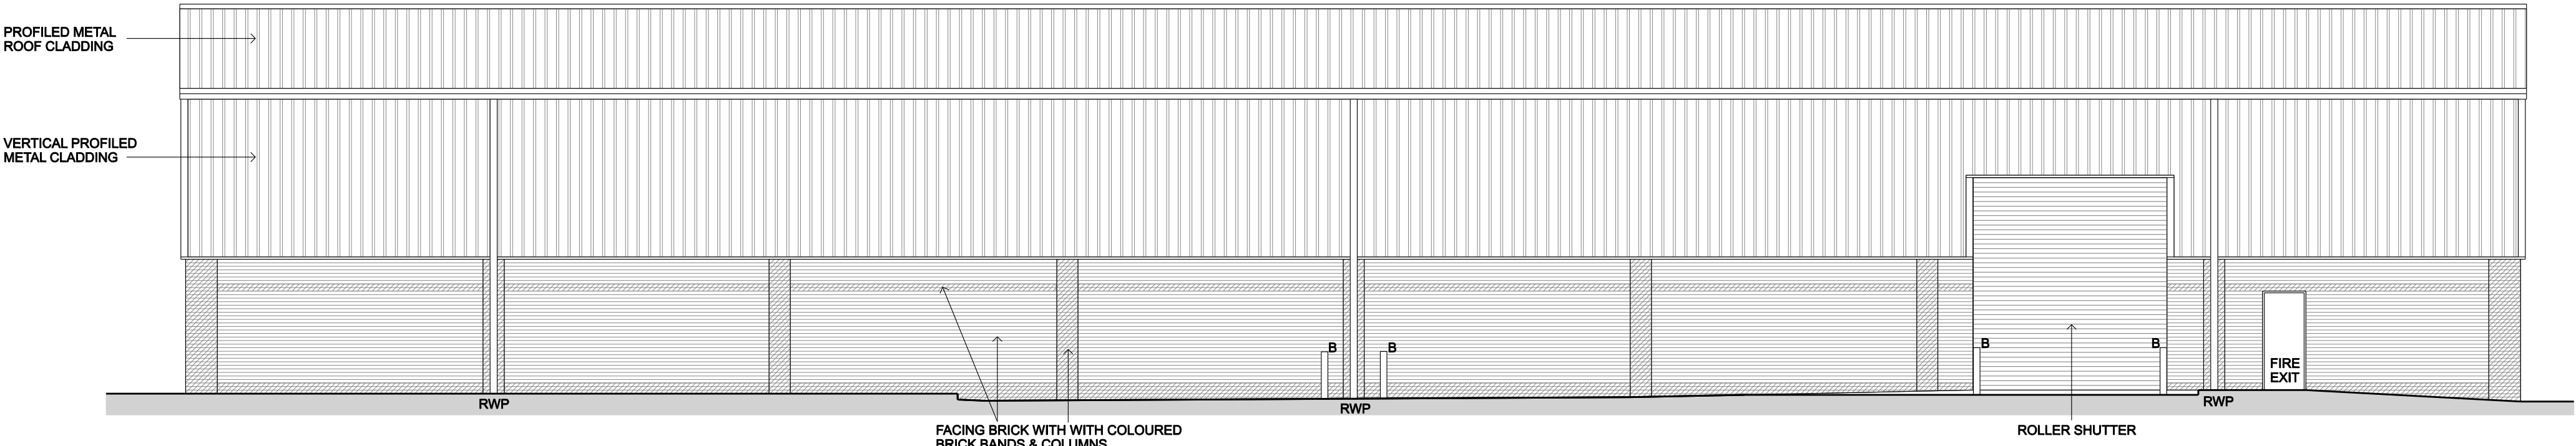


RIGHT SIDE ELEVATION (1:100)

EXISTING


PROPOSED

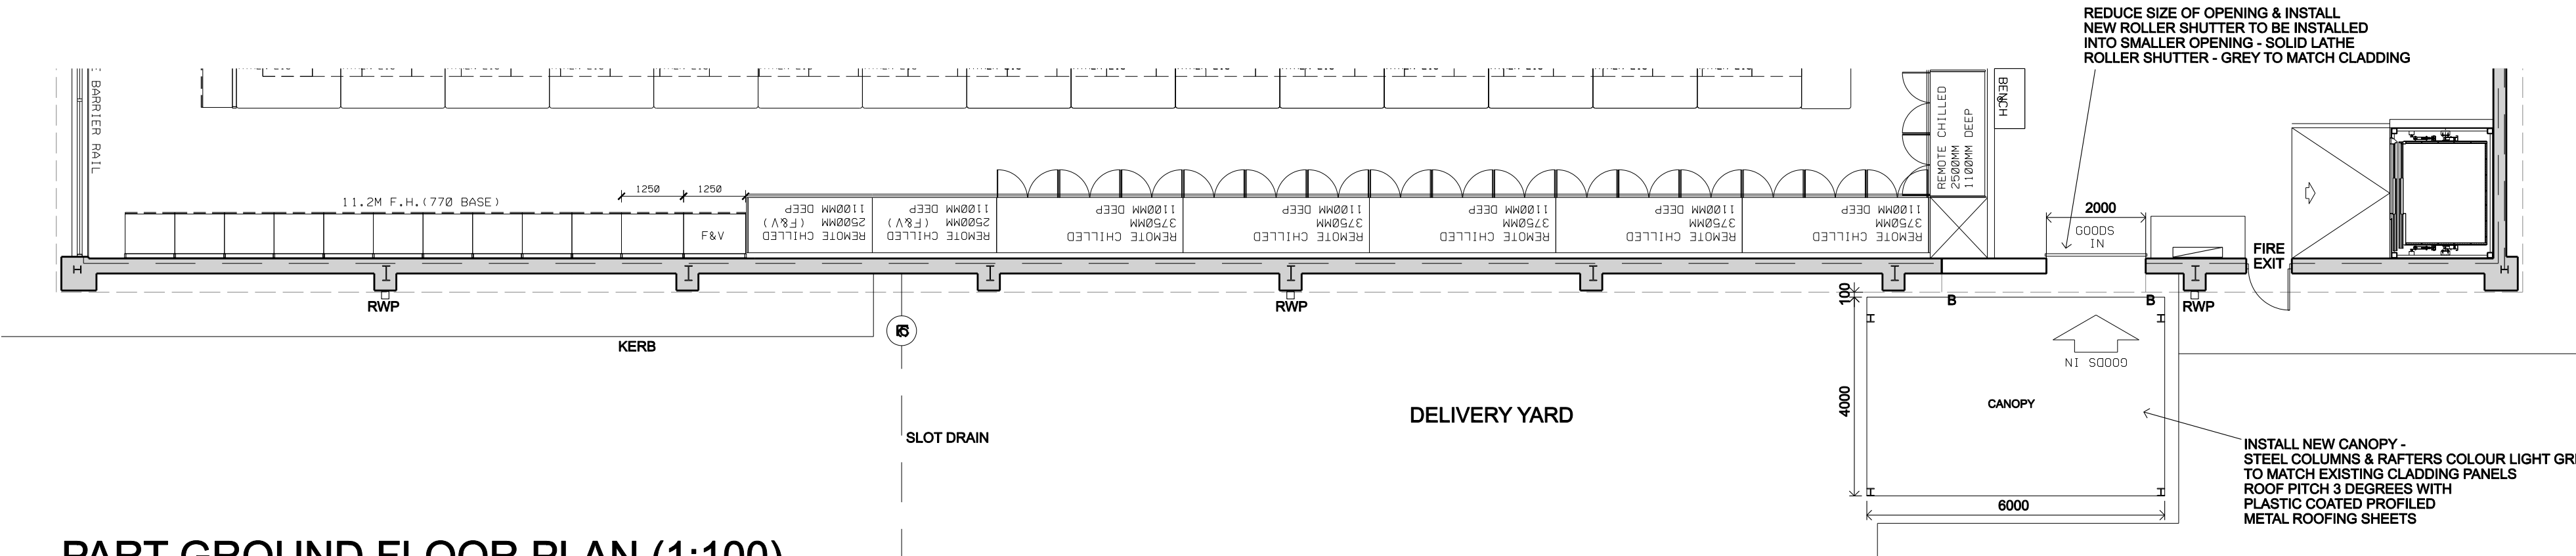

PART GROUND FLOOR PLAN (1:100)


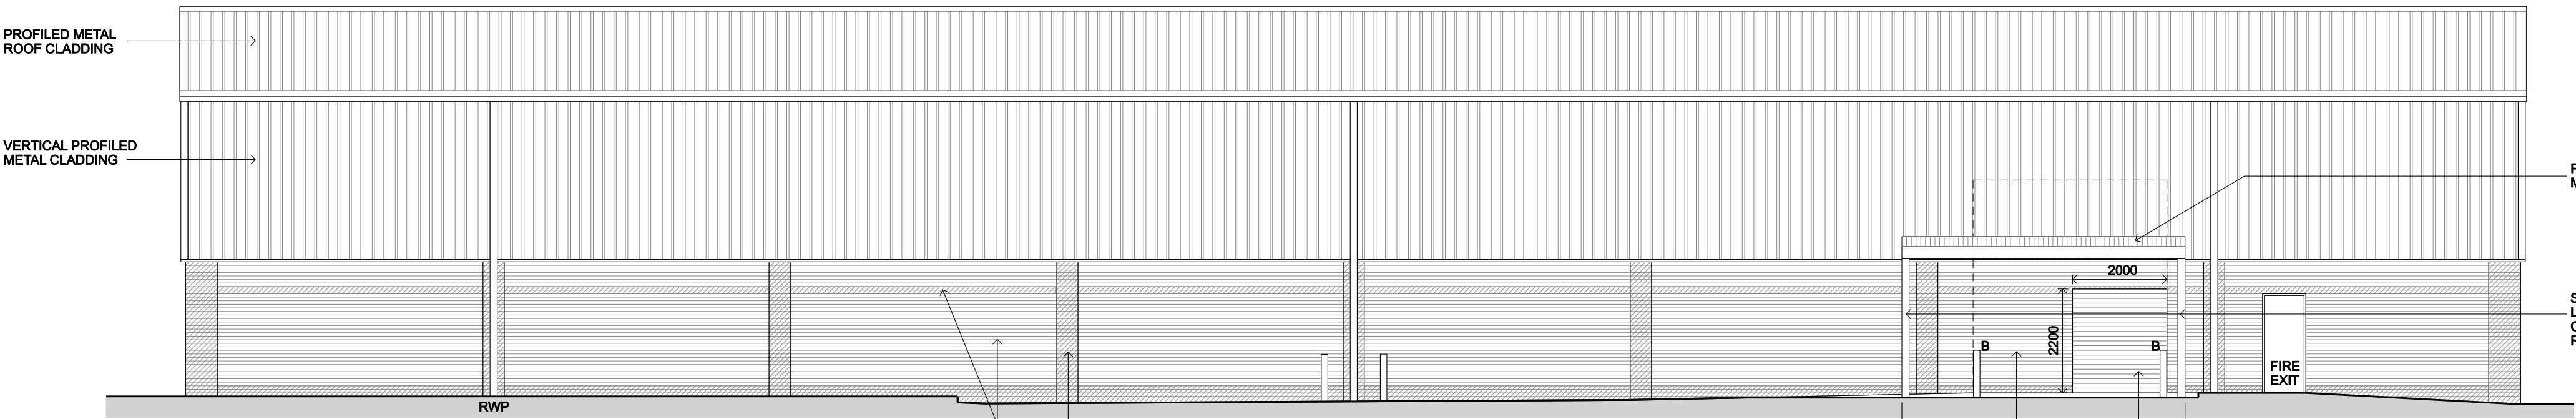


RIGHT SIDE ELEVATION (1:100)

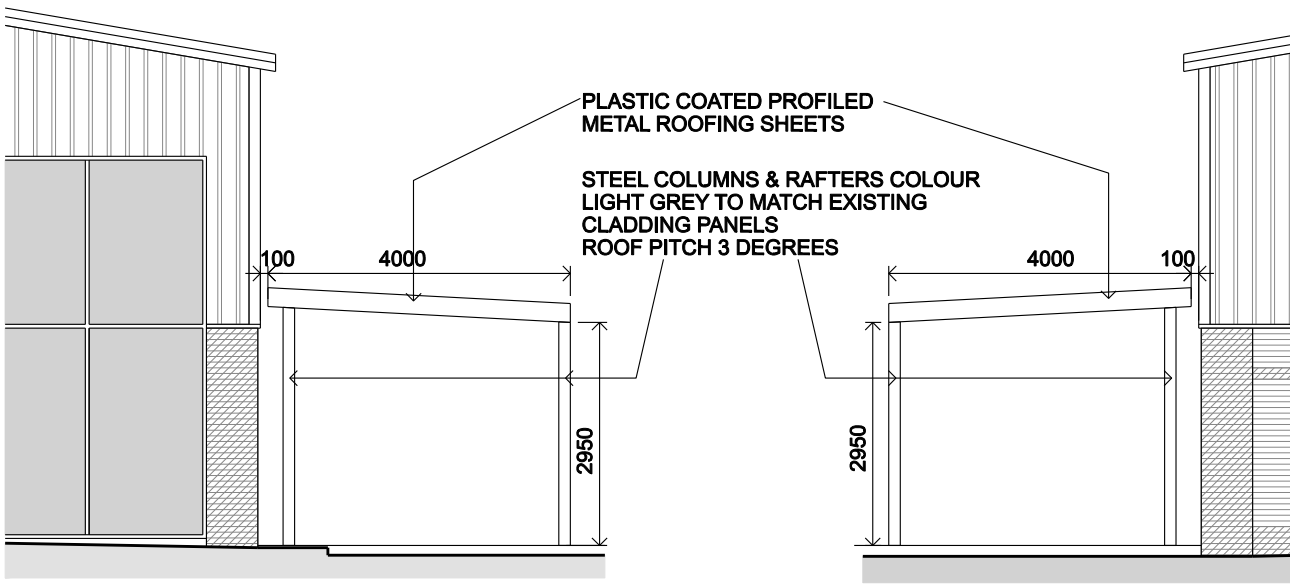

LEFT SIDE ELEVATION (1:100)

RIGHT SIDE ELEVATION (1:100)

  

DWG NO. ICE695-MERTHYR-PLN01	SHEET NO.	REV.
PROJECT MERTHYR	STORE NO.	
ADDRESS UNIT E DOWLAIS TOP RETAIL PARK, MERTHYR TYDFIL, CF48 2TA		
TITLE PART GROUND FLOOR PLAN & SIDE ELEVATIONS - AS EXISTING & AS PROPOSED		
DATE 29.12.25	SCALE 1:100 @ A1	
DRAWN RRDS	CHECKED	