



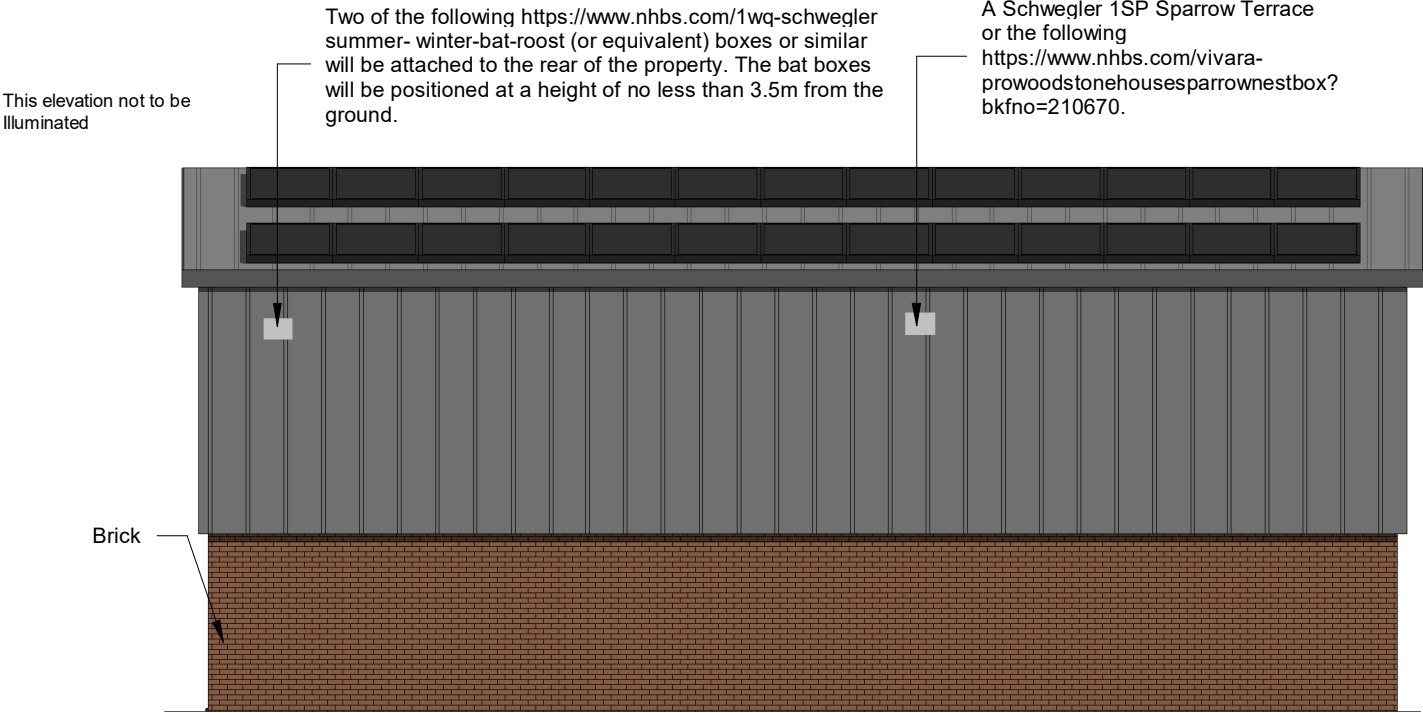


3 Proposed Side 2 Elevation
1 : 100

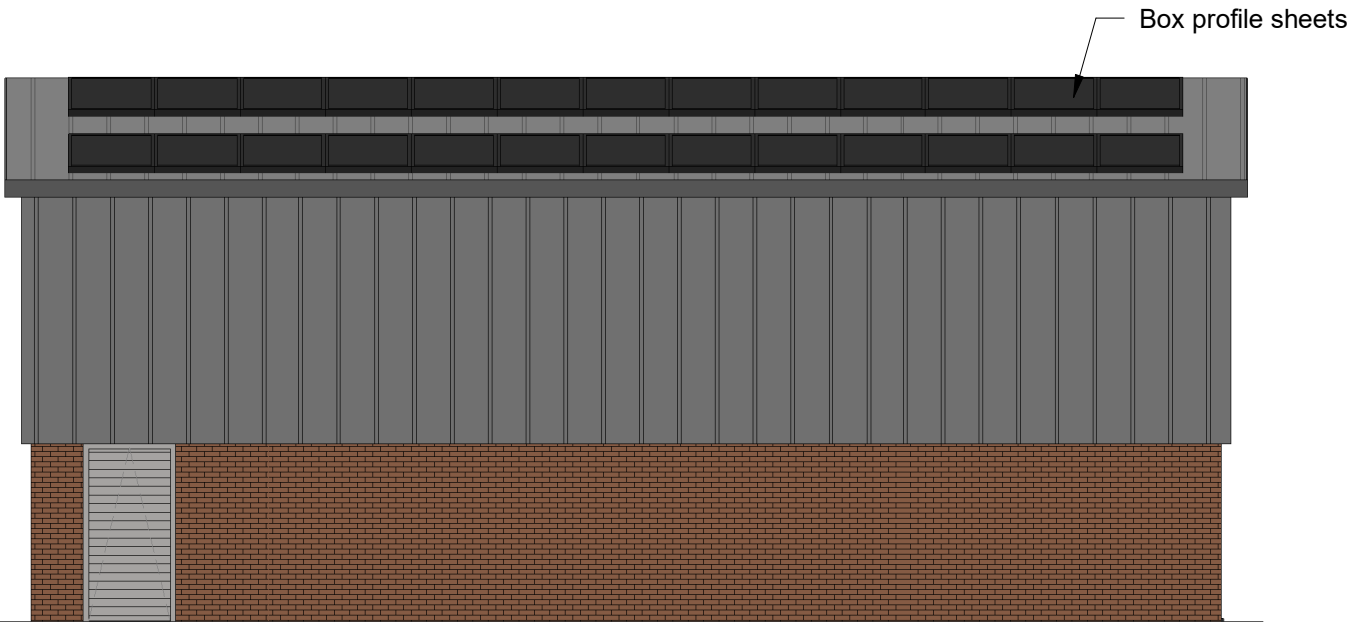


4 Proposed Side Elevation
1 : 100

Ecology enhancement to be fitted before solar panels are in use.

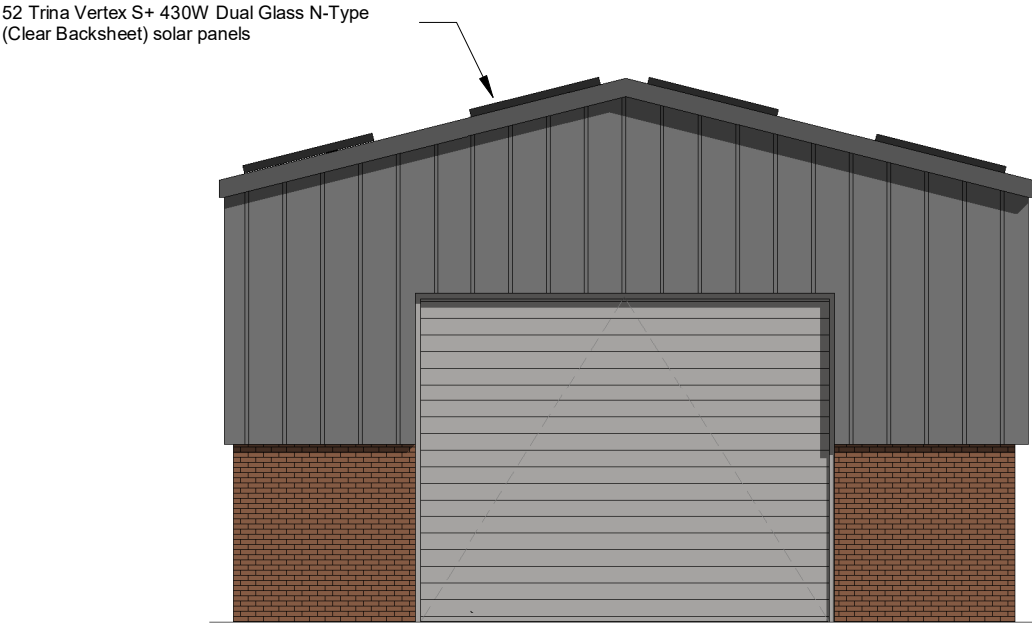

1 Proposed Front Elevation
1 : 100

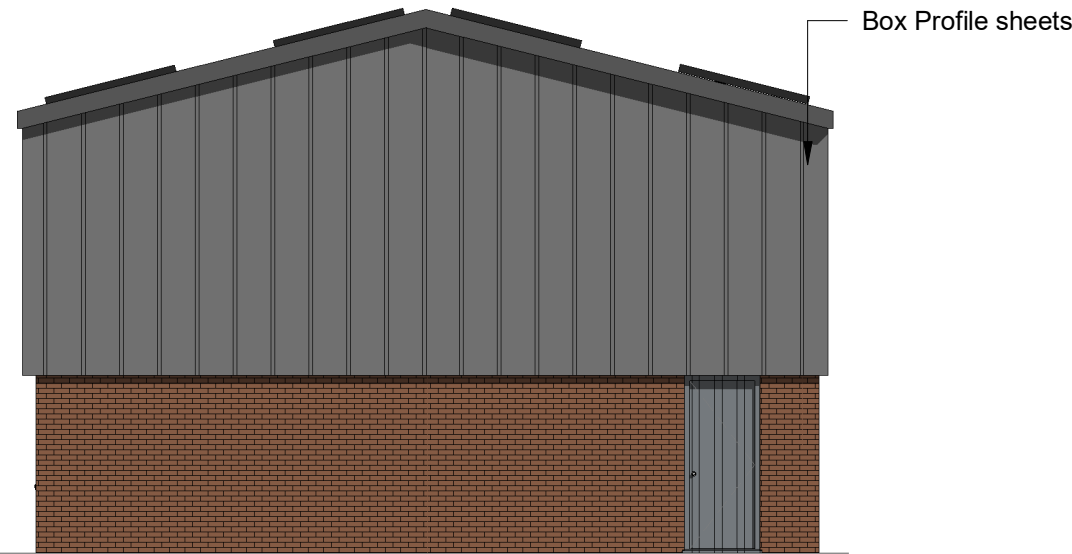

2 Proposed Rear Elevation
1 : 100

INDIGO DESIGN (Part of 3dcadwales Ltd) 5 Ashlea Drive, Merthyr Tydfil, CF47 0NY Tele 01685 385746 Mob - 07940913216 Email: philip@3dcadwales.co.uk

This Drawing is Copyright, Dimensions to be checked on site and not scaled from this drawing



PURPOSE OF ISSUE	DRWAING NUMBER
Planning Approval	GTH-04

PROJECT
New solar Panel to roof

SHEET
Proposed Elevations

Address	Unit 4, Cyfarthfa Road, Merthyr Tydfil, CF48 1BS
---------	--

Checked by	Drawn by	Scale (@ A3)
JH	PH	1 : 100

Rev No	Description	Date
A	Issue	30/05/2024
B	Ecology enhancements amended	14/06/2024