


IN CASE OF DOUBT OR DISCREPANCIES PLEASE REFER TO ARCHITECT FOR INSTRUCTIONS.
USE GIVEN DIMENSIONS ONLY. DO NOT SCALE
THIS DRAWING IS COPYRIGHT.

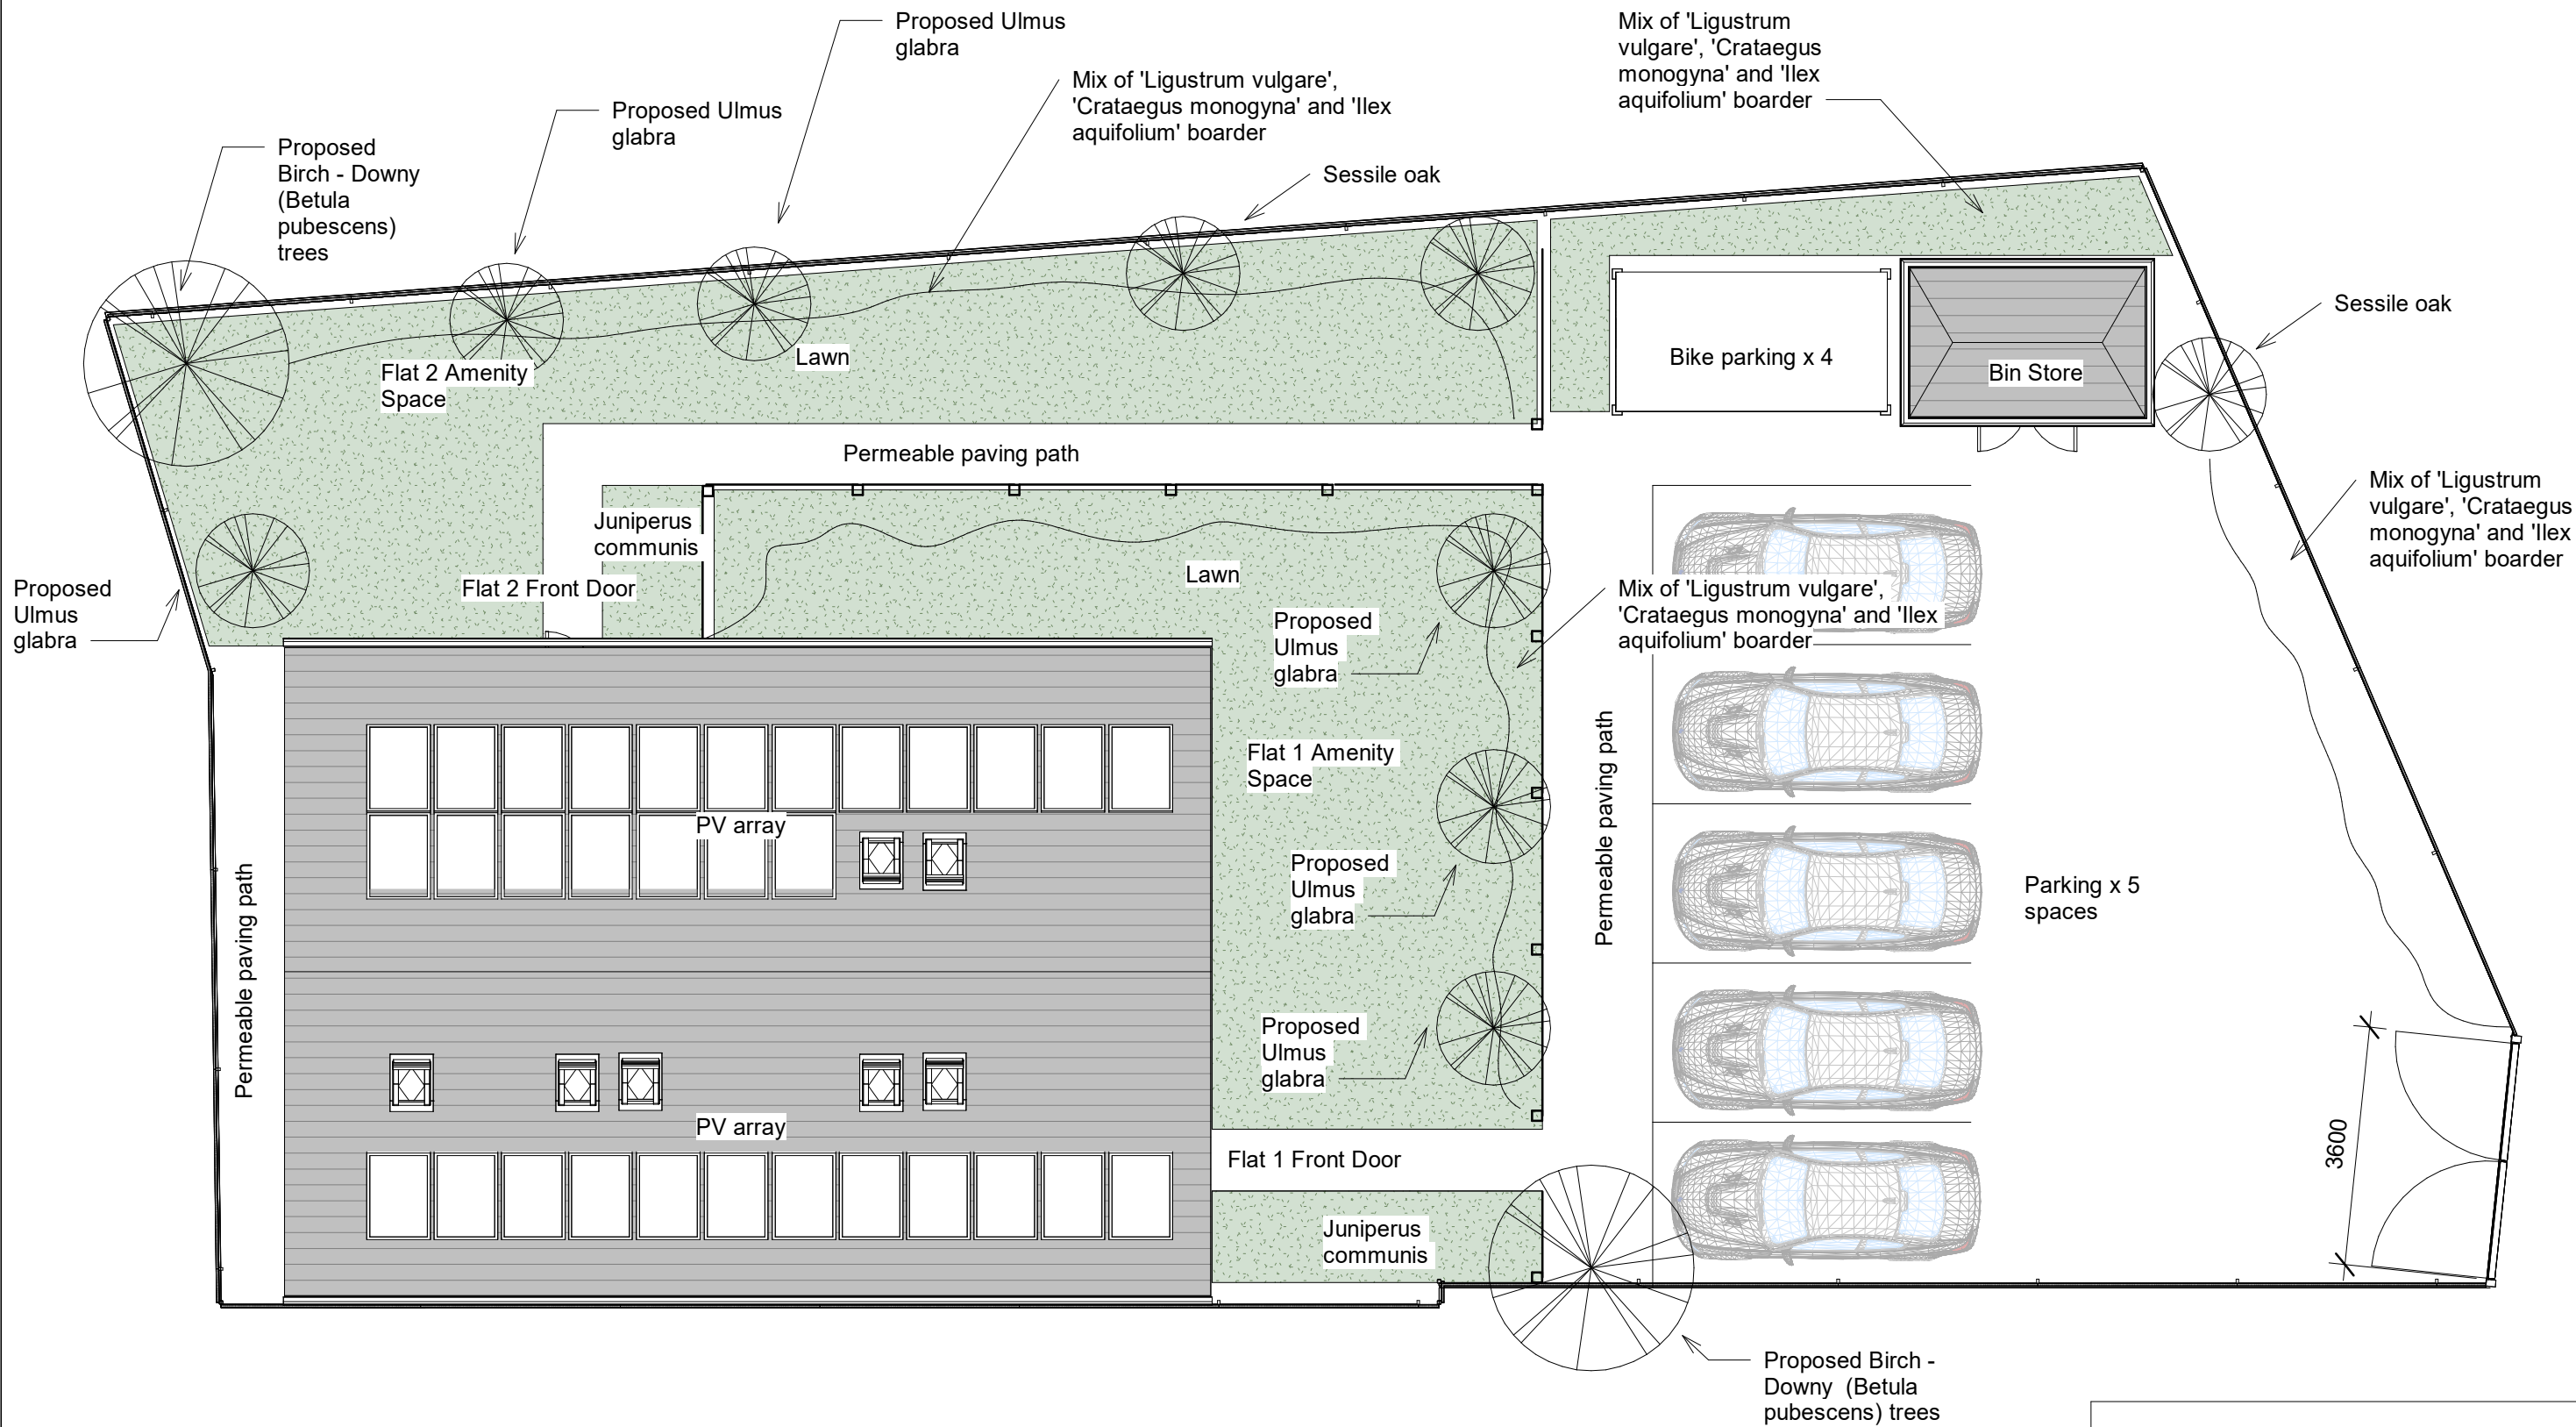

Stanwell Architects

Project **Bridge Street, Aberfan**

Date November 23	Drawing No. A105	Drawn by GCP	Scale (@ A3) 1 : 100
---------------------	---------------------	-----------------	-------------------------

Client J Howe	Drawing Name Proposed Site Plan	REV 2
------------------	------------------------------------	----------

gary@stanwellarchitects.co.uk Tel: 07980 865879

Company No: 13506844 Reg address: 7 Herbert Terrace, Penarth, CF64 2AH

Purpose of Drawing:

PLANNING