




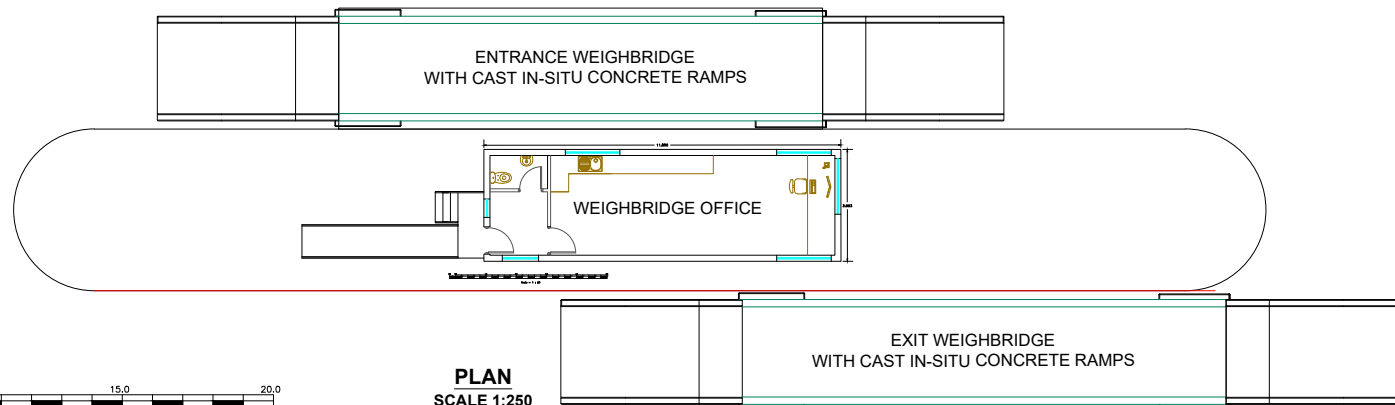


PLAN  
SCALE 1:250

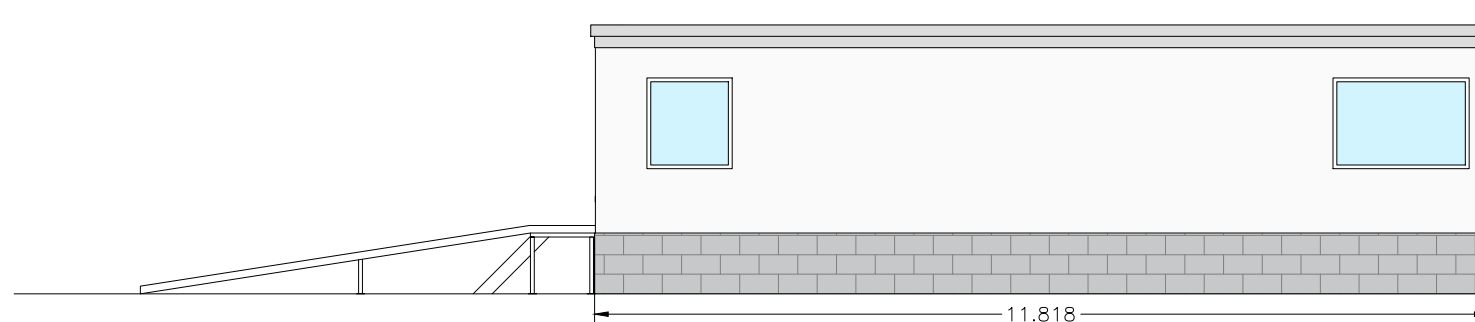


WEIGHBRIDGE OFFICE WESTERN ELEVATION  
SCALE 1:100

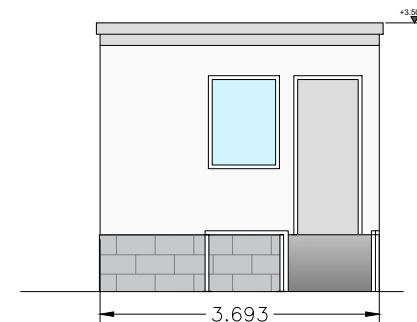



WEIGHBRIDGE OFFICE NORTHERN ELEVATION  
SCALE 1:100

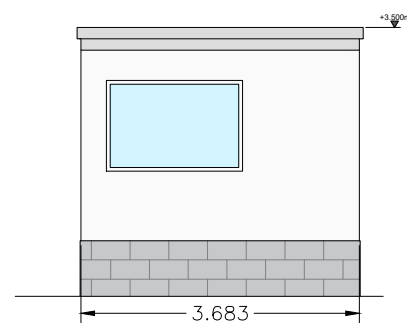

WEIGHBRIDGE OFFICE SOUTHERN ELEVATION  
SCALE 1:100

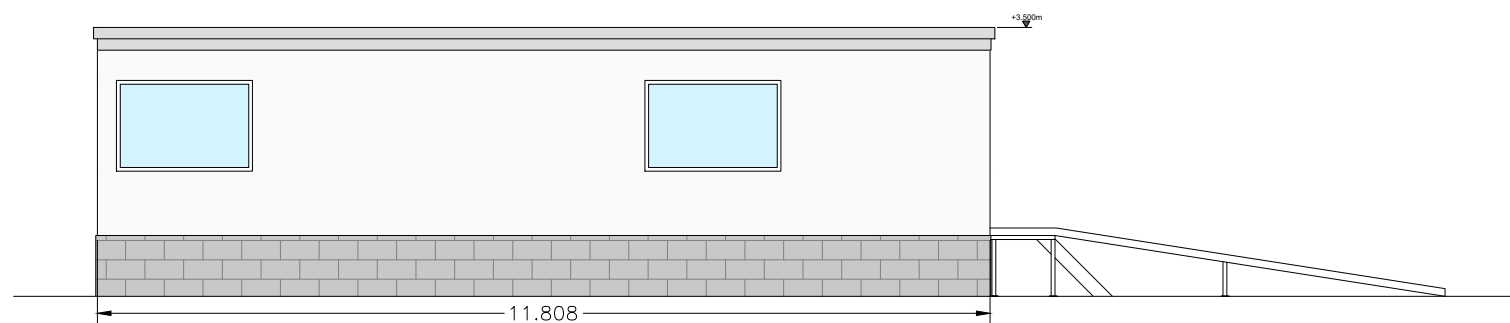

WEIGHBRIDGE OFFICE EASTERN ELEVATION  
SCALE 1:100

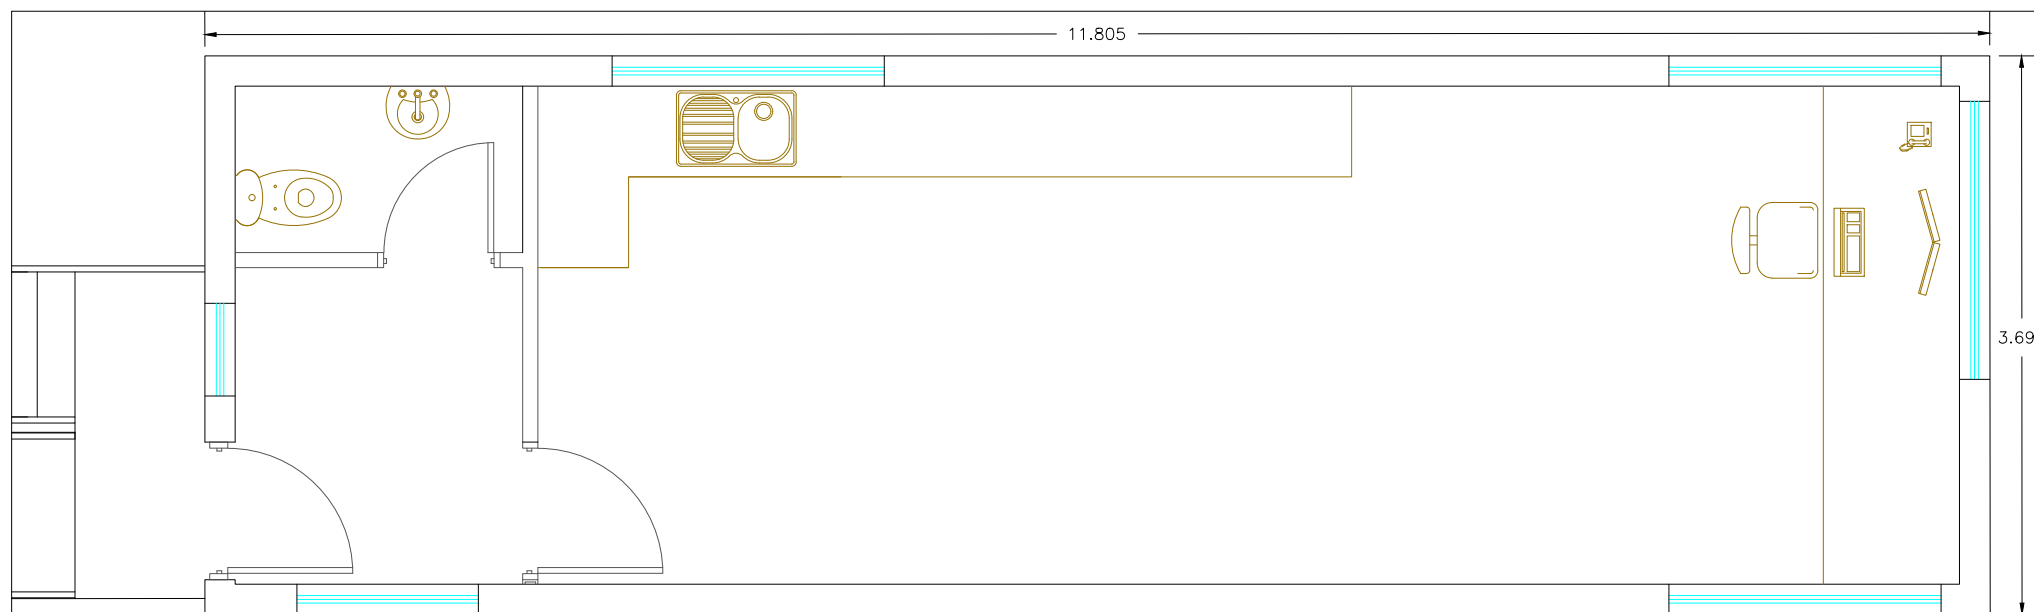 

WEIGHBRIDGE OFFICE FLOOR PLAN  
SCALE 1:50



THIS INFORMATION IS CONFIDENTIAL AND THE PROPERTY OF SIRIUS. IT IS RELEASED ON CONDITION THAT NONE OF THE INFORMATION SHALL BE DISCLOSED TO ANY THIRD PARTY OR REPRODUCED IN WHOLE OR PART WITHOUT THE PRIOR CONSENT IN WRITING OF SIRIUS.

#### NOTES

1. ALL DIMENSIONS IN METRES AND ALL LEVELS IN METRES ABOVE ORDNANCE DATUM.
2. DO NOT SCALE FROM THIS DRAWING.
3. ANY ANOMALIES IDENTIFIED WITH THE DETAILS SHOWN ON THIS DRAWING ARE TO BE BROUGHT TO THE ATTENTION OF FCC ENVIRONMENT (UK) LIMITED PRIOR TO CONSTRUCTION WORKS COMMENCING.

#### EXTERNAL FINISHES:

WALLS TO BE PLASTIC COATED PLYWOOD FINISHED IN LIGHT GREY (RAL7035) WITH WHITE ROOF TRIM ON CONCRETE BLOCK PLINTH

WINDOWS TO BE ALUMINIUM FRAMED DOUBLE GLAZED UNITS AND DOORS TO BE FINISHED IN LIGHT GREY

| REV | DESCRIPTION | DATE | BY |
|-----|-------------|------|----|
|-----|-------------|------|----|



JOB TITLE  
GOAT MILL ROAD,  
MERTHYR

DRAWING TITLE  
WEIGHBRIDGE DETAILS

| DRAWN | DATE      | APPROVED | DATE      |
|-------|-----------|----------|-----------|
| S.T   | 25/2/2022 | F.W      | 25/2/2022 |

| SCALE    | SHEET | DRAWING NUMBER | REVISION |
|----------|-------|----------------|----------|
| AS SHOWN | A3L   | JAY1001/04/17  | 0        |