




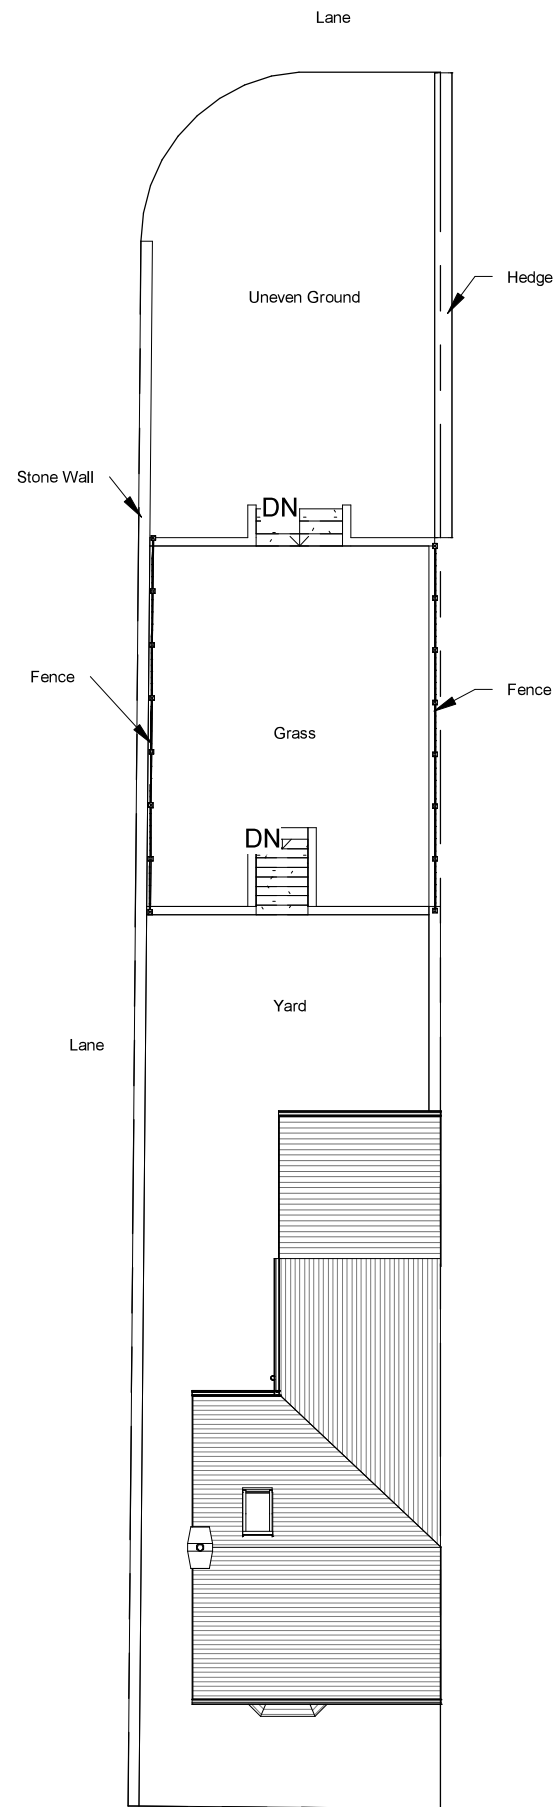

4 Existing Site
1 : 200

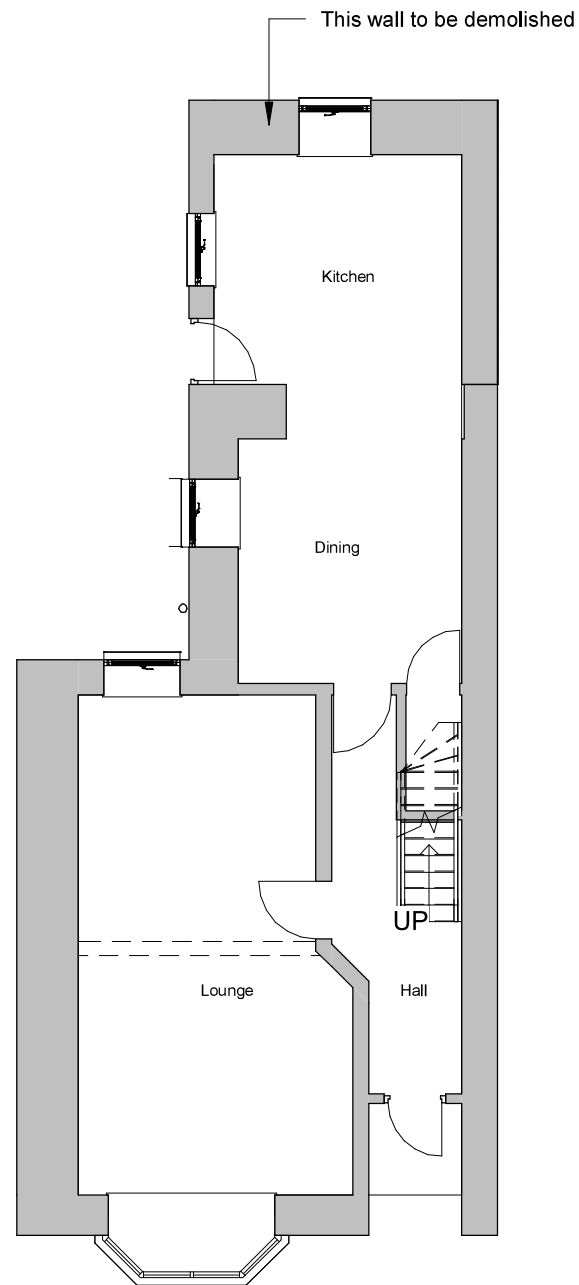

1 Existing Ground Floor
1 : 100

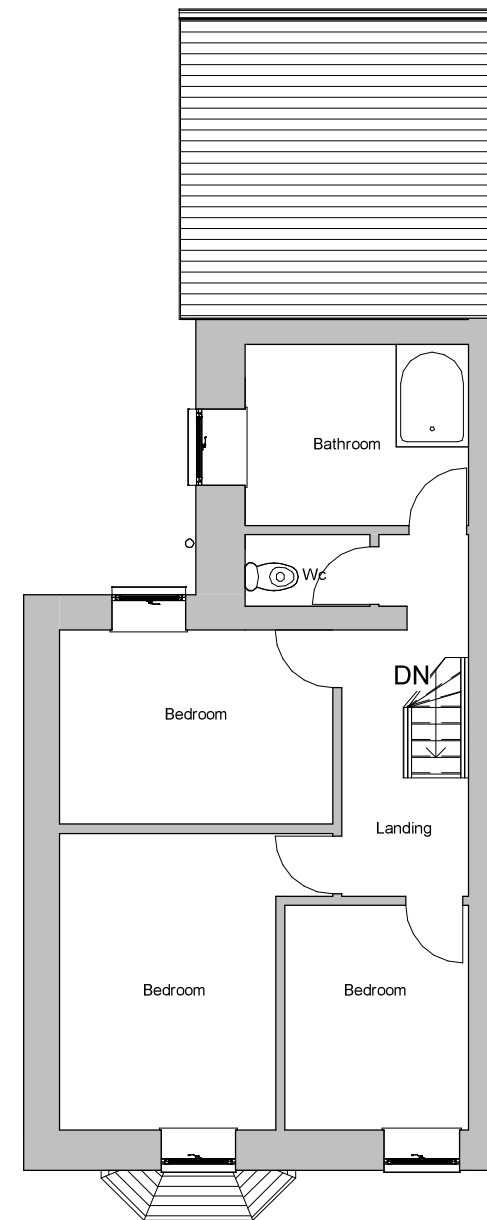

2 Existing First Floor
1 : 100

INDIGO DESIGN (Part of 3dcadwales Ltd) 5 Ashlea Drive,
Merthyr Tydfil, CF47 0NY Tele 01685 385746 Mob -
07940913216 Email: philip@3dcadwales.co.uk

This Drawing is Copyright,
Dimensions to be checked
on site and not scaled from
this drawing



PURPOSE OF ISSUE	DRWAING NUMBER
Planning Approval	BR-01


PROJECT	Rear extension & garage
---------	-------------------------

SHEET	Existing Plans
-------	----------------


Address	Bryntirion, High Street Trelewis. CF46 6AD
---------	---

Checked by JH	Drawn by PH	Scale (@ A3) As indicated
------------------	----------------	------------------------------


Rev No	Description	Date
A	Issue	06/06/2022

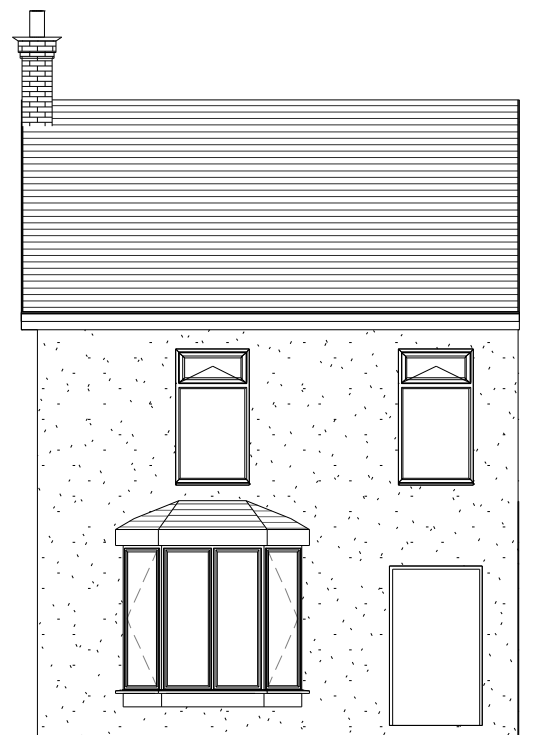


1 Existing Front Elevation
1 : 100

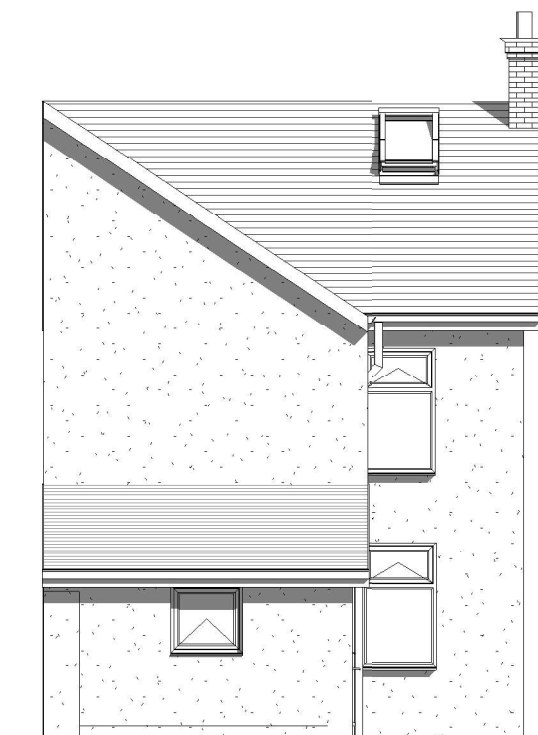


2 Existing Rear Elevation
1 : 100

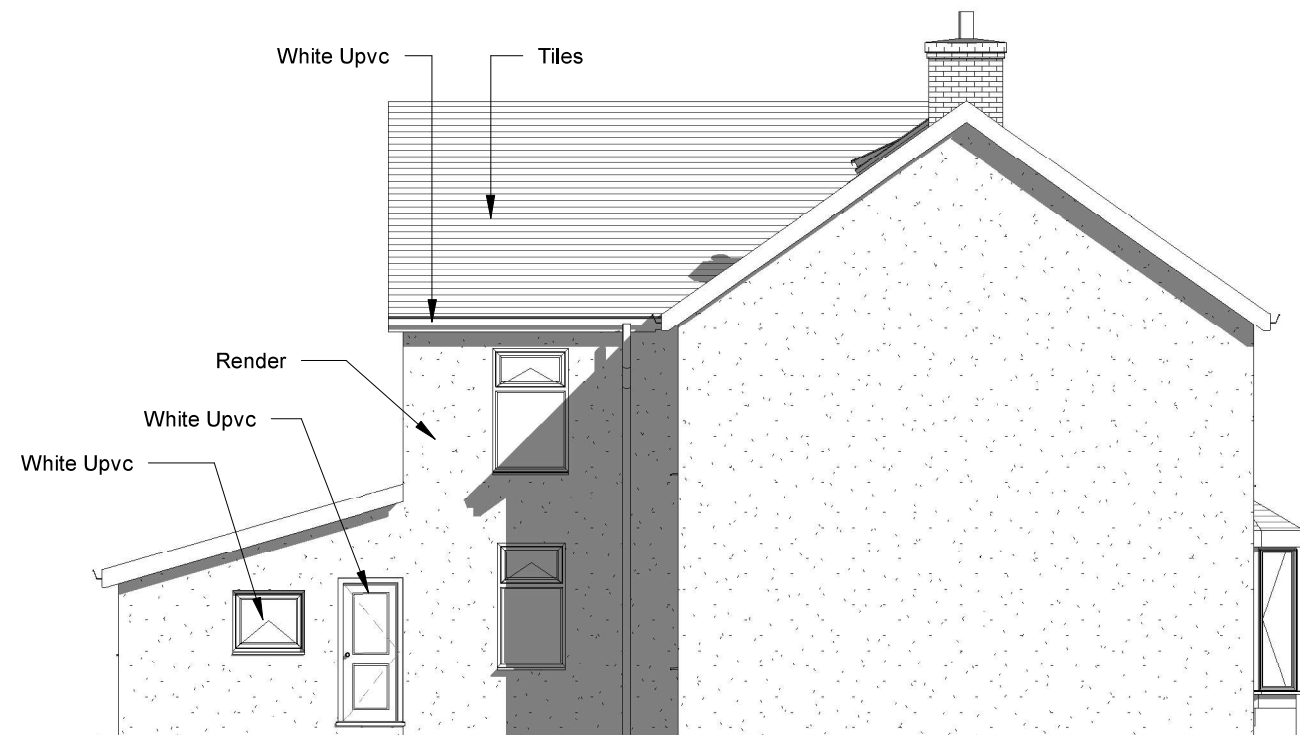

3 Existing Side 1 Elevation
1 : 100

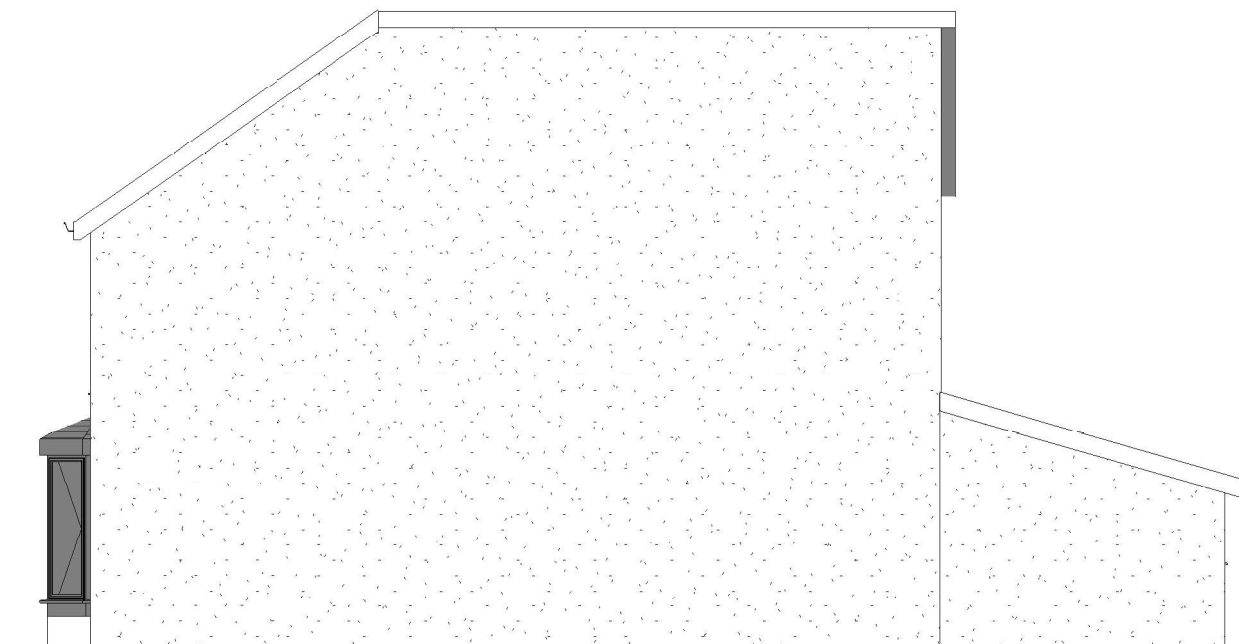


4 Existing Side 2 Elevation
1 : 100

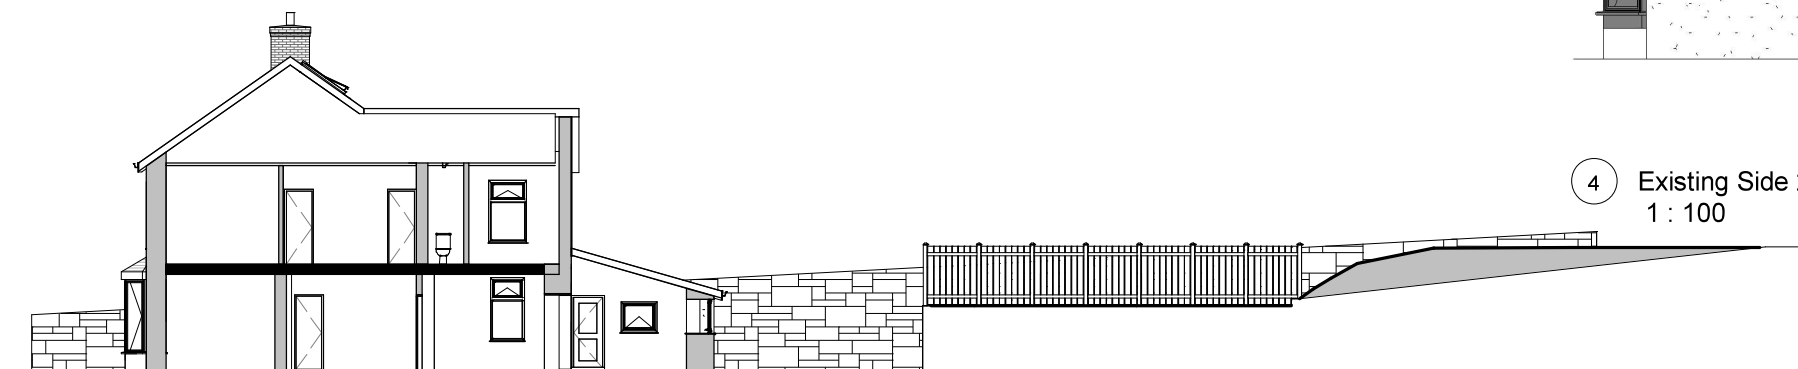


5 Existing Section
1 : 200


PROJECT Rear extension & garage		SHEET Existing Elevation		
INDIGO DESIGN (Part of 3dcadwales Ltd) 5 Ashlea Drive, Merthyr Tydfil, CF47 0NY Tele 01685 385746 Mob - 07940913216 Email: philip@3dcadwales.co.uk		Address Bryntirion, High Street Trelewis. CF46 6AD		
This Drawing is Copyright, Dimensions to be checked on site and not scaled from this drawing		Checked by JH	Drawn by PH	Scale (@ A3) As indicated
		Rev No A	Description Issue	Date 06/06/2022
PURPOSE OF ISSUE Planning Approval	DRWAING NUMBER BR-02			

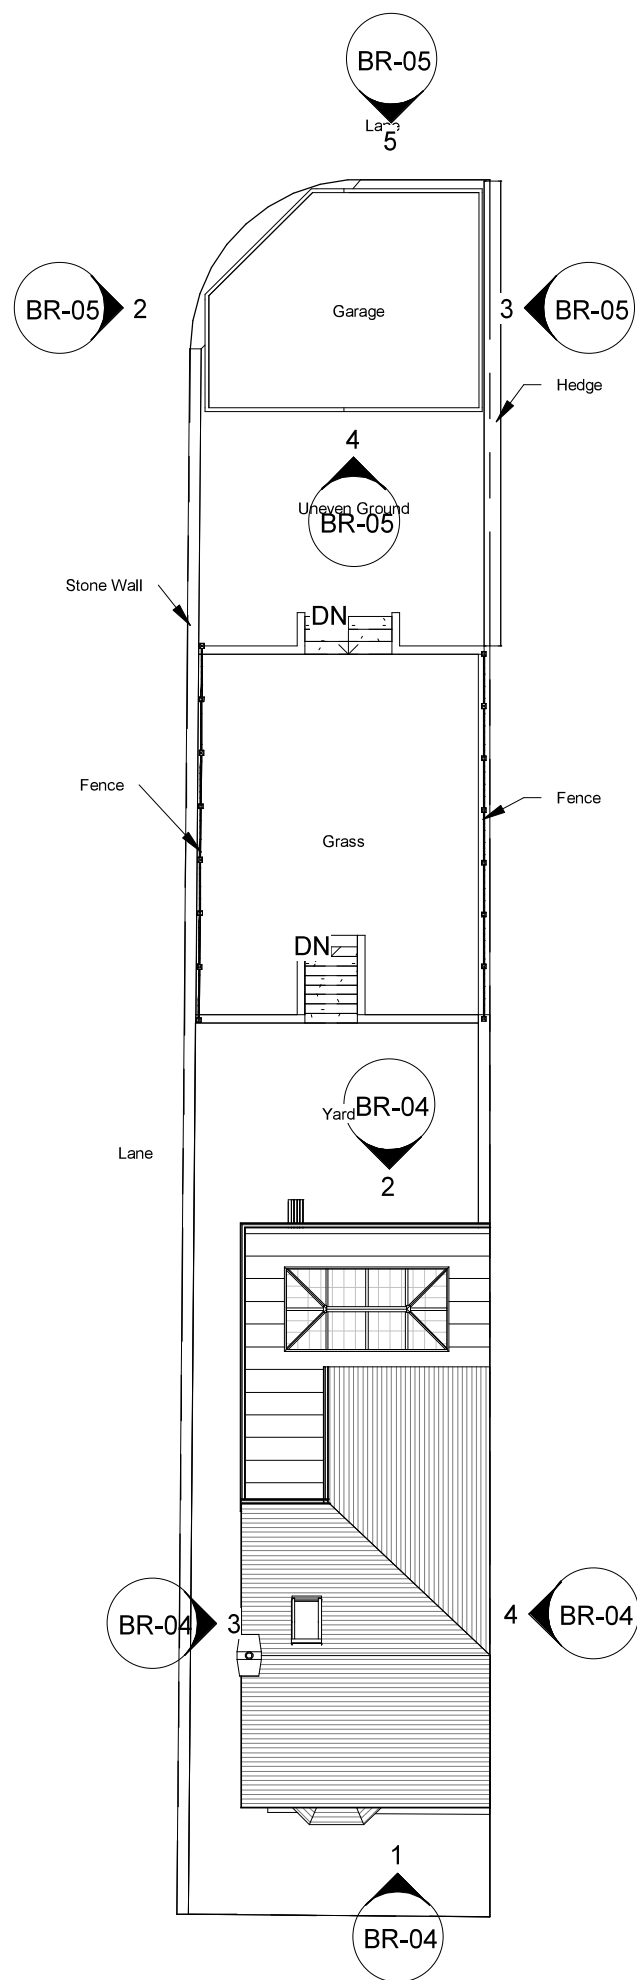

3 Proposed Site
1 : 200

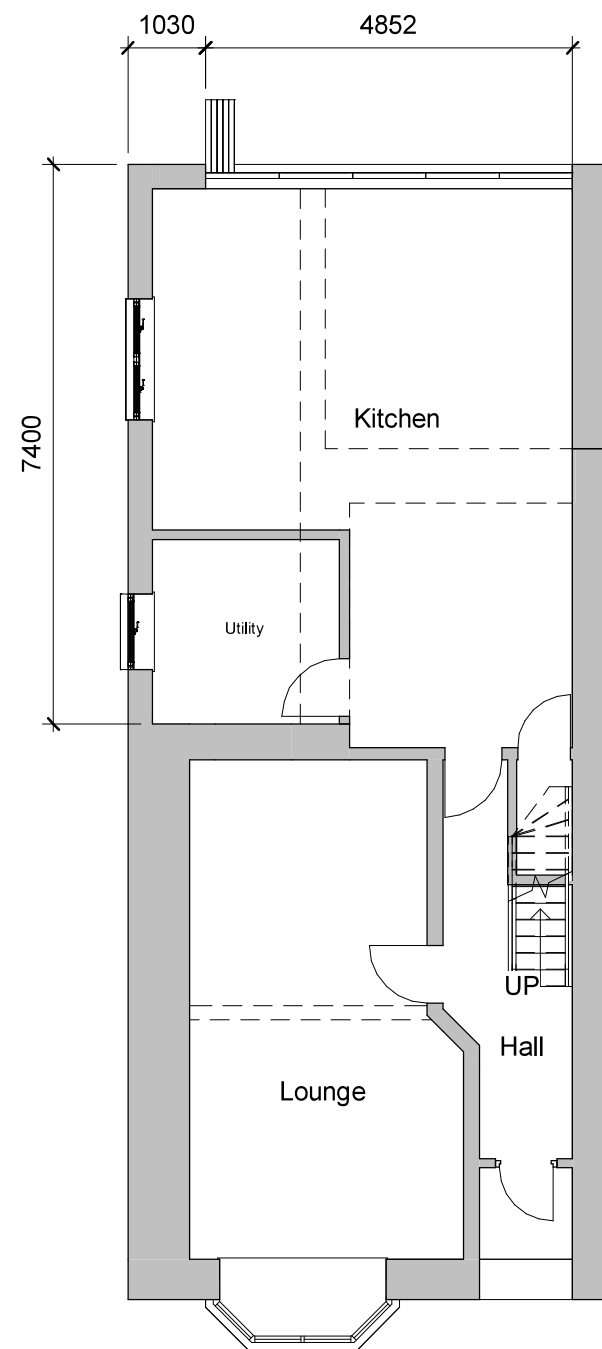

1 Proposed Ground Floor
1 : 100

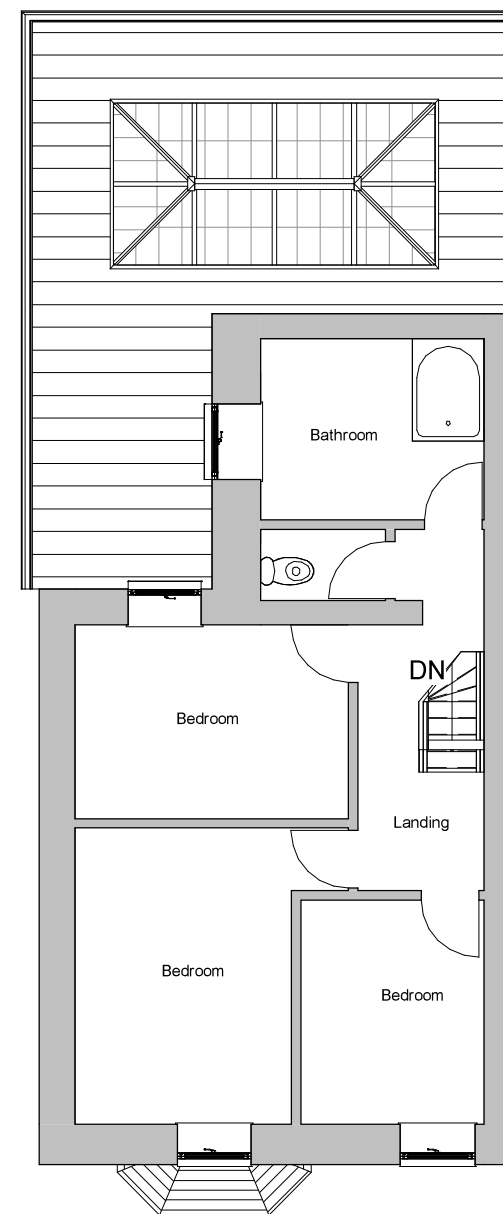

2 Proposed First Floor
1 : 100

INDIGO DESIGN (Part of 3dcadwales Ltd) 5 Ashlea Drive,
Merthyr Tydfil, CF47 0NY Tele 01685 385746 Mob -
07940913216 Email: philip@3dcadwales.co.uk

This Drawing is Copyright.
Dimensions to be checked
on site and not scaled from
this drawing



PURPOSE OF ISSUE	DRWAING NUMBER
Planning Approval	BR-03

PROJECT	Rear extension & garage
---------	-------------------------

SHEET	Proposed Plans
-------	----------------

Address	Bryntirion, High Street Trelewis. CF46 6AD
---------	---

Checked by	Drawn by	Scale (@ A3)
JH	PH	As indicated

Rev No	Description	Date
A	Issue	06/06/2022