




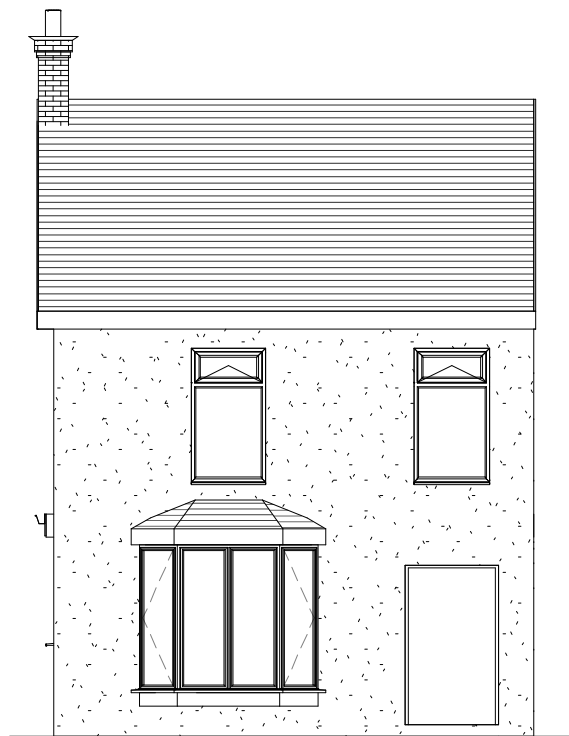


1 Proposed Front Elevation
1 : 100

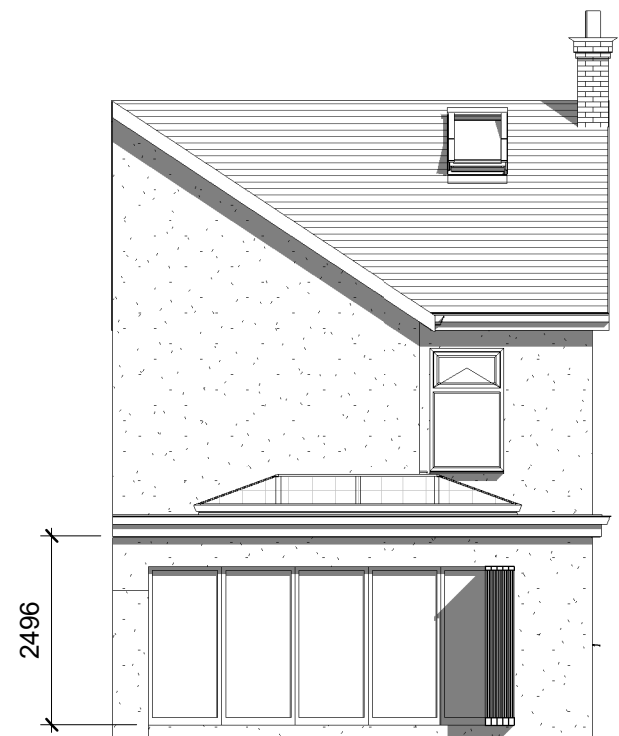


2 Proposed Rear Elevation
1 : 100

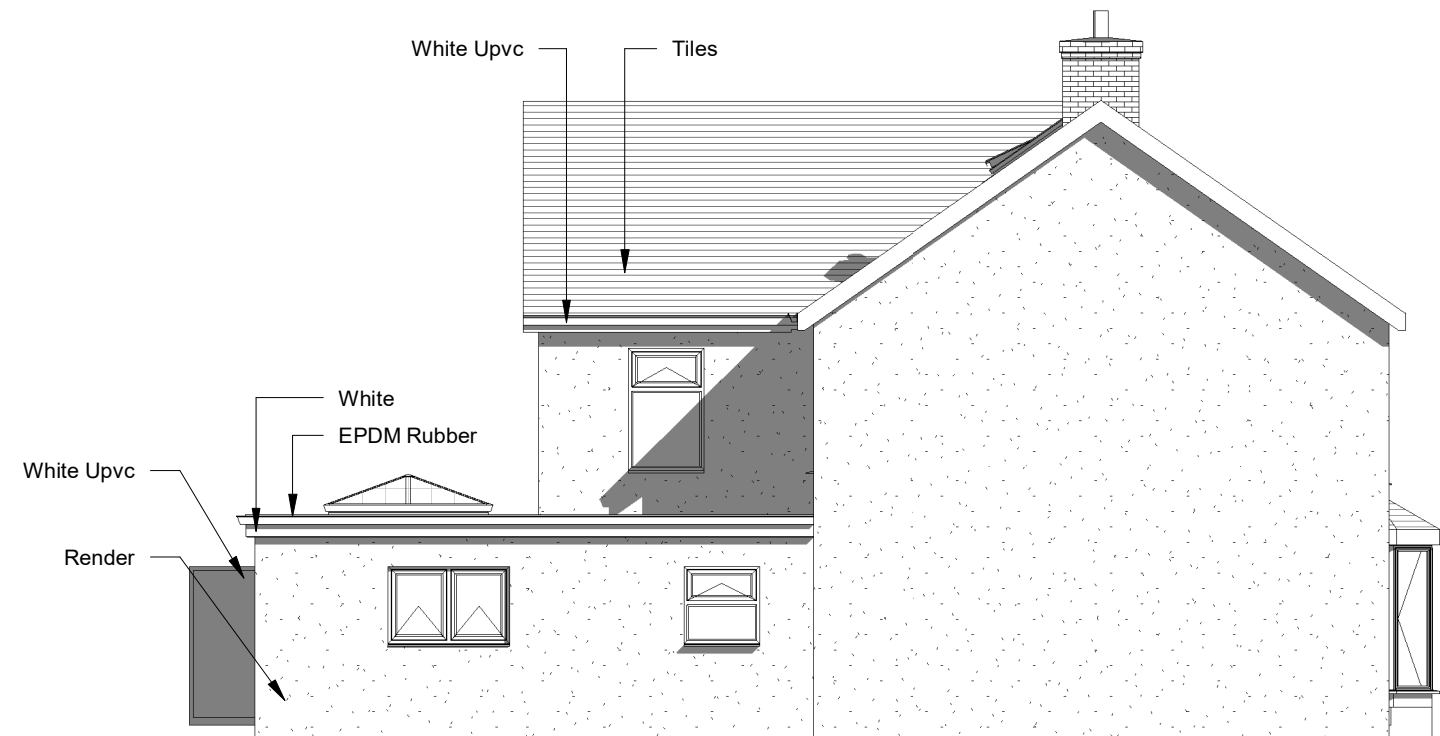

3 Proposed Side 1 Elevation
1 : 100

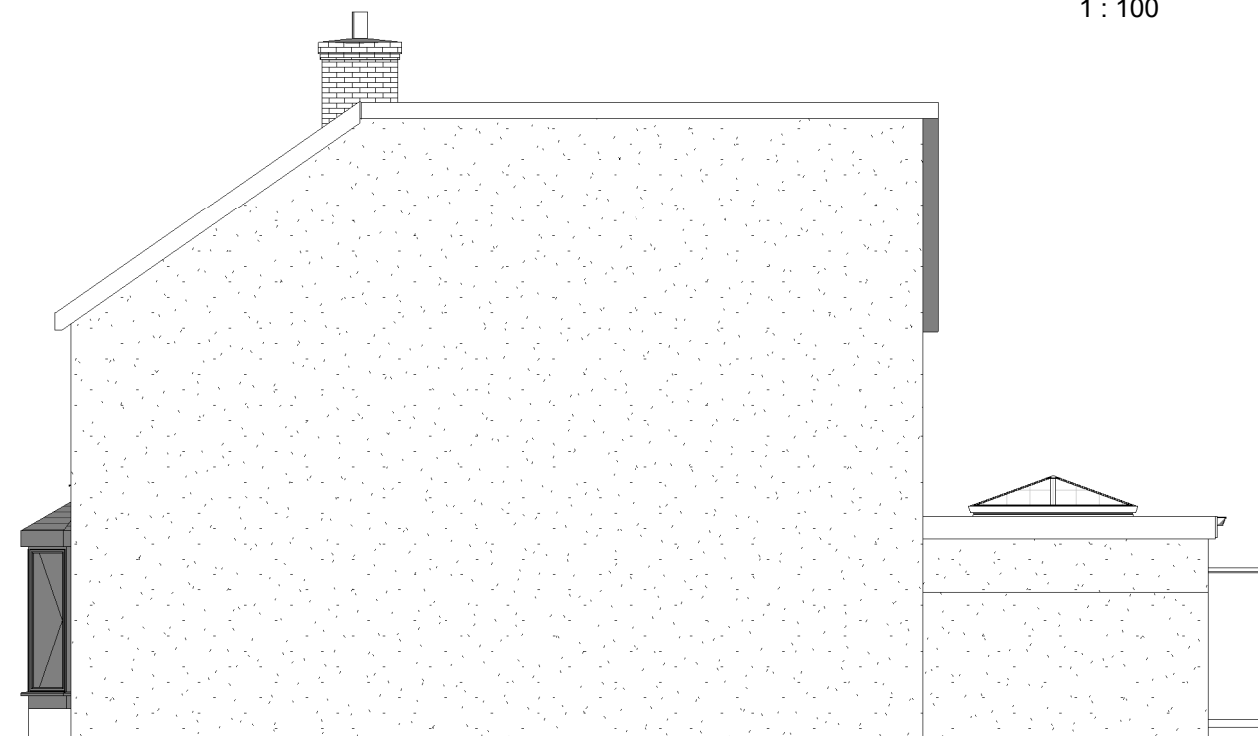

4 Proposed Side 2 Elevation
1 : 100

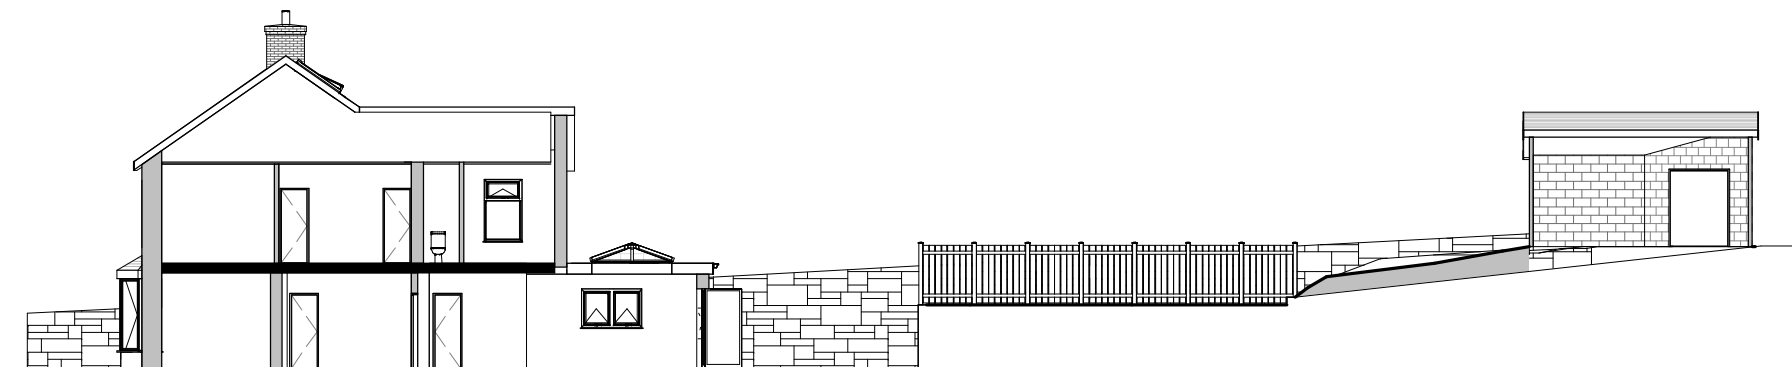

5 Proposed Section
1 : 200

INDIGO DESIGN (Part of 3dcadwales Ltd) 5 Ashlea Drive,
Merthyr Tydfil, CF47 0NY Tele 01685 385746 Mob -
07940913216 Email: philip@3dcadwales.co.uk

This Drawing is Copyright.
Dimensions to be checked
on site and not scaled from
this drawing



PURPOSE OF ISSUE	DRWAING NUMBER
Planning Approval	BR-04


PROJECT	Rear extension & garage
---------	-------------------------

SHEET	Proposed Elevations
-------	---------------------


Address	Bryntirion, High Street Trelewis. CF46 6AD
---------	---

Checked by	Drawn by	Scale (@ A3)
JH	PH	As indicated


Rev No	Description	Date
A	Issue	06/06/2022
B	Garage roof amended	18/7/2022

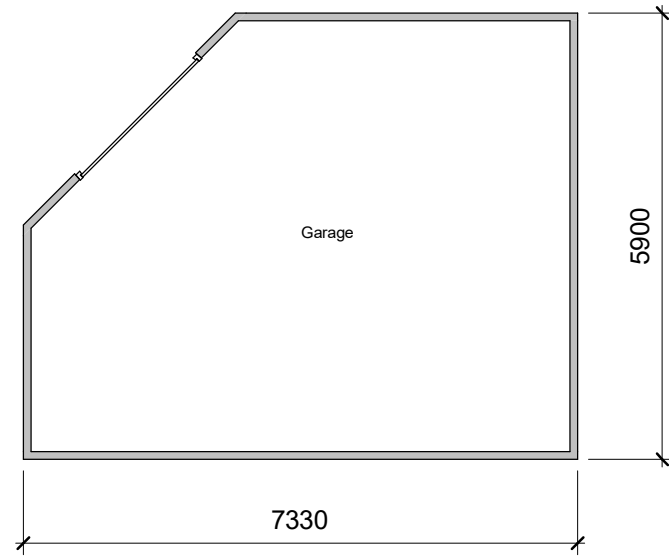


1 Proposed Garage
1 : 100

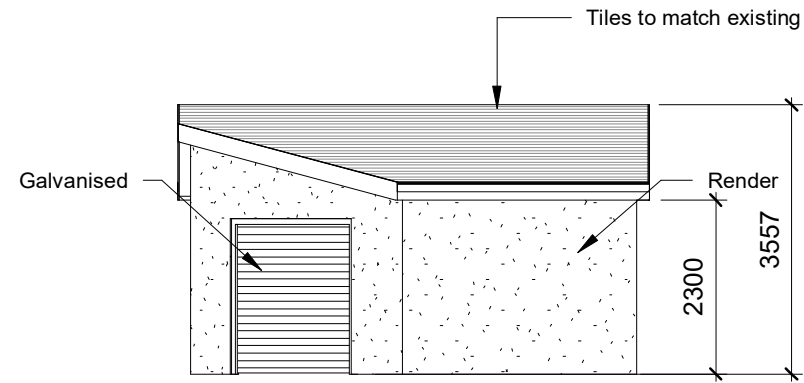


2 Garage Front Elevation
1 : 100

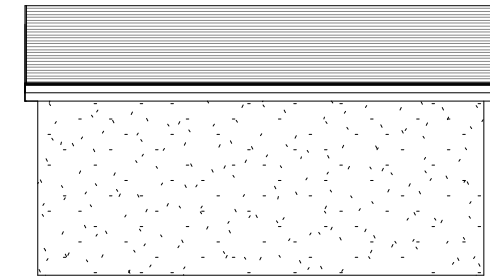

3 Garage Rear Elevation
1 : 100

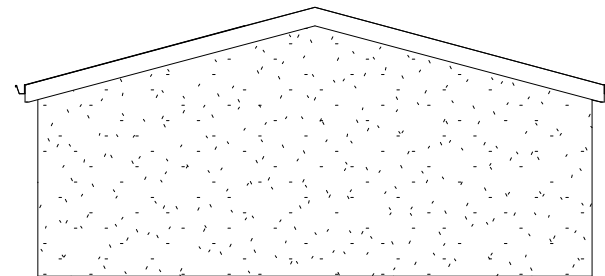

4 Garage Side 1 Elevation
1 : 100

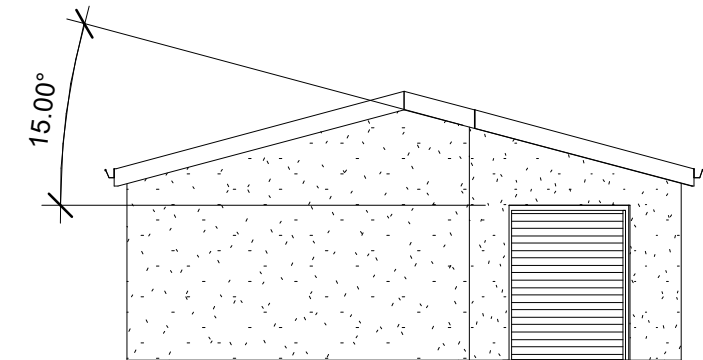

5 Garage Side 2 Elevation
1 : 100

PROJECT Rear extension & garage		SHEET Proposed Garage		
INDIGO DESIGN (Part of 3dcadwales Ltd) 5 Ashlea Drive, Merthyr Tydfil, CF47 0NY Tele 01685 385746 Mob - 07940913216 Email: philip@3dcadwales.co.uk		Address Bryntirion, High Street Trelewis. CF46 6AD		
This Drawing is Copyright, Dimensions to be checked on site and not scaled from this drawing		Checked by JH	Drawn by PH	Scale (@ A3) 1 : 100
		Rev No	Description	Date
		A	Issue	06/06/2022
PURPOSE OF ISSUE Planning Approval	DRWAING NUMBER BR-05	B	Garage roof amended	18/7/2022