



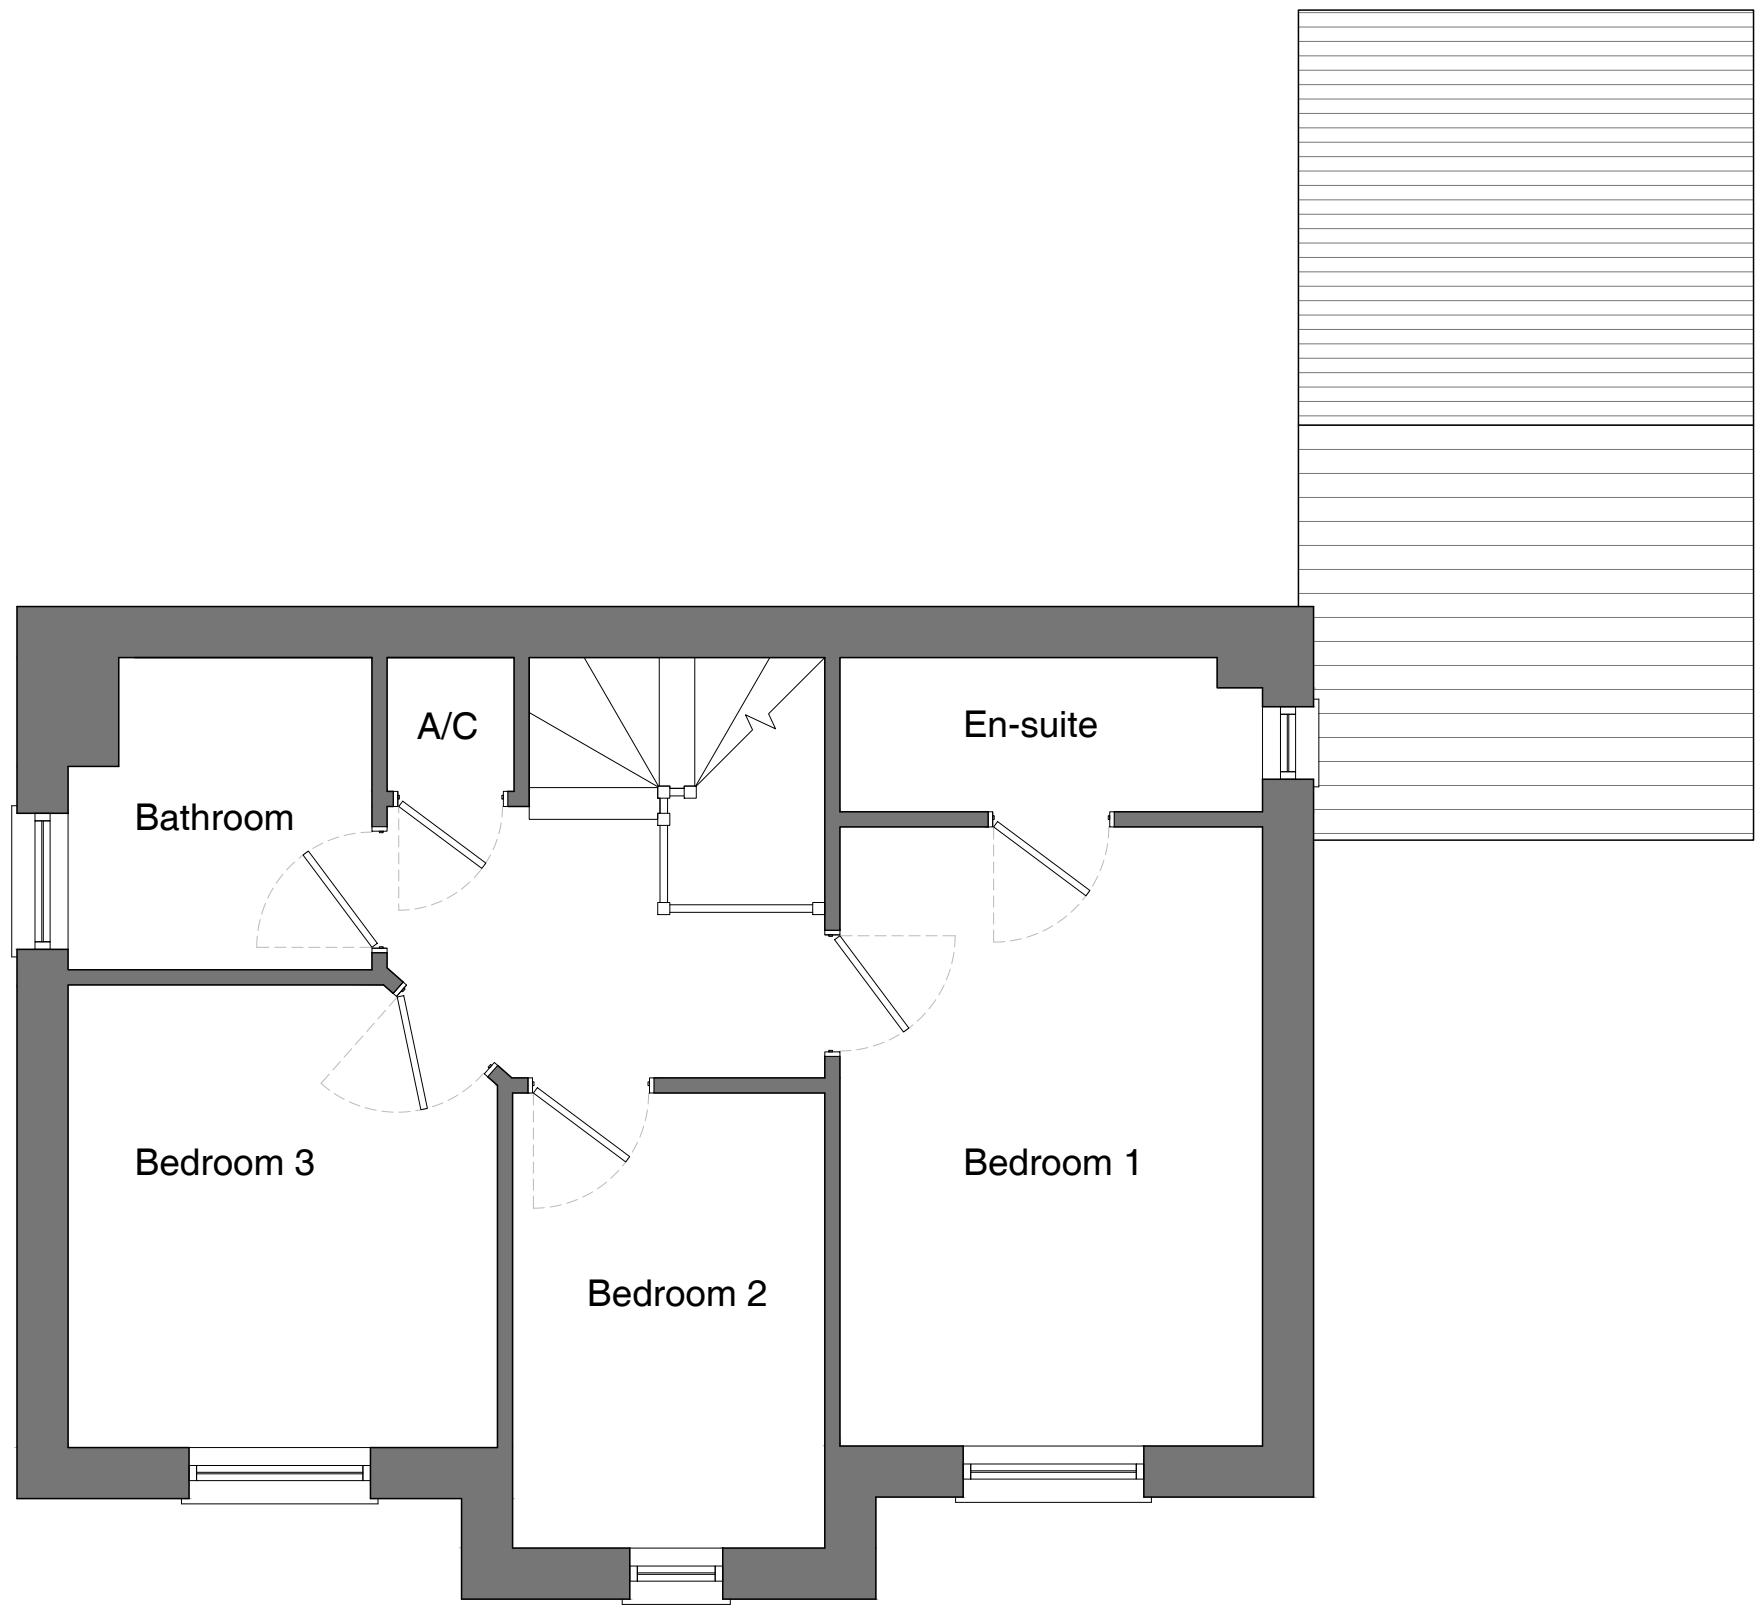

First Floor Plan

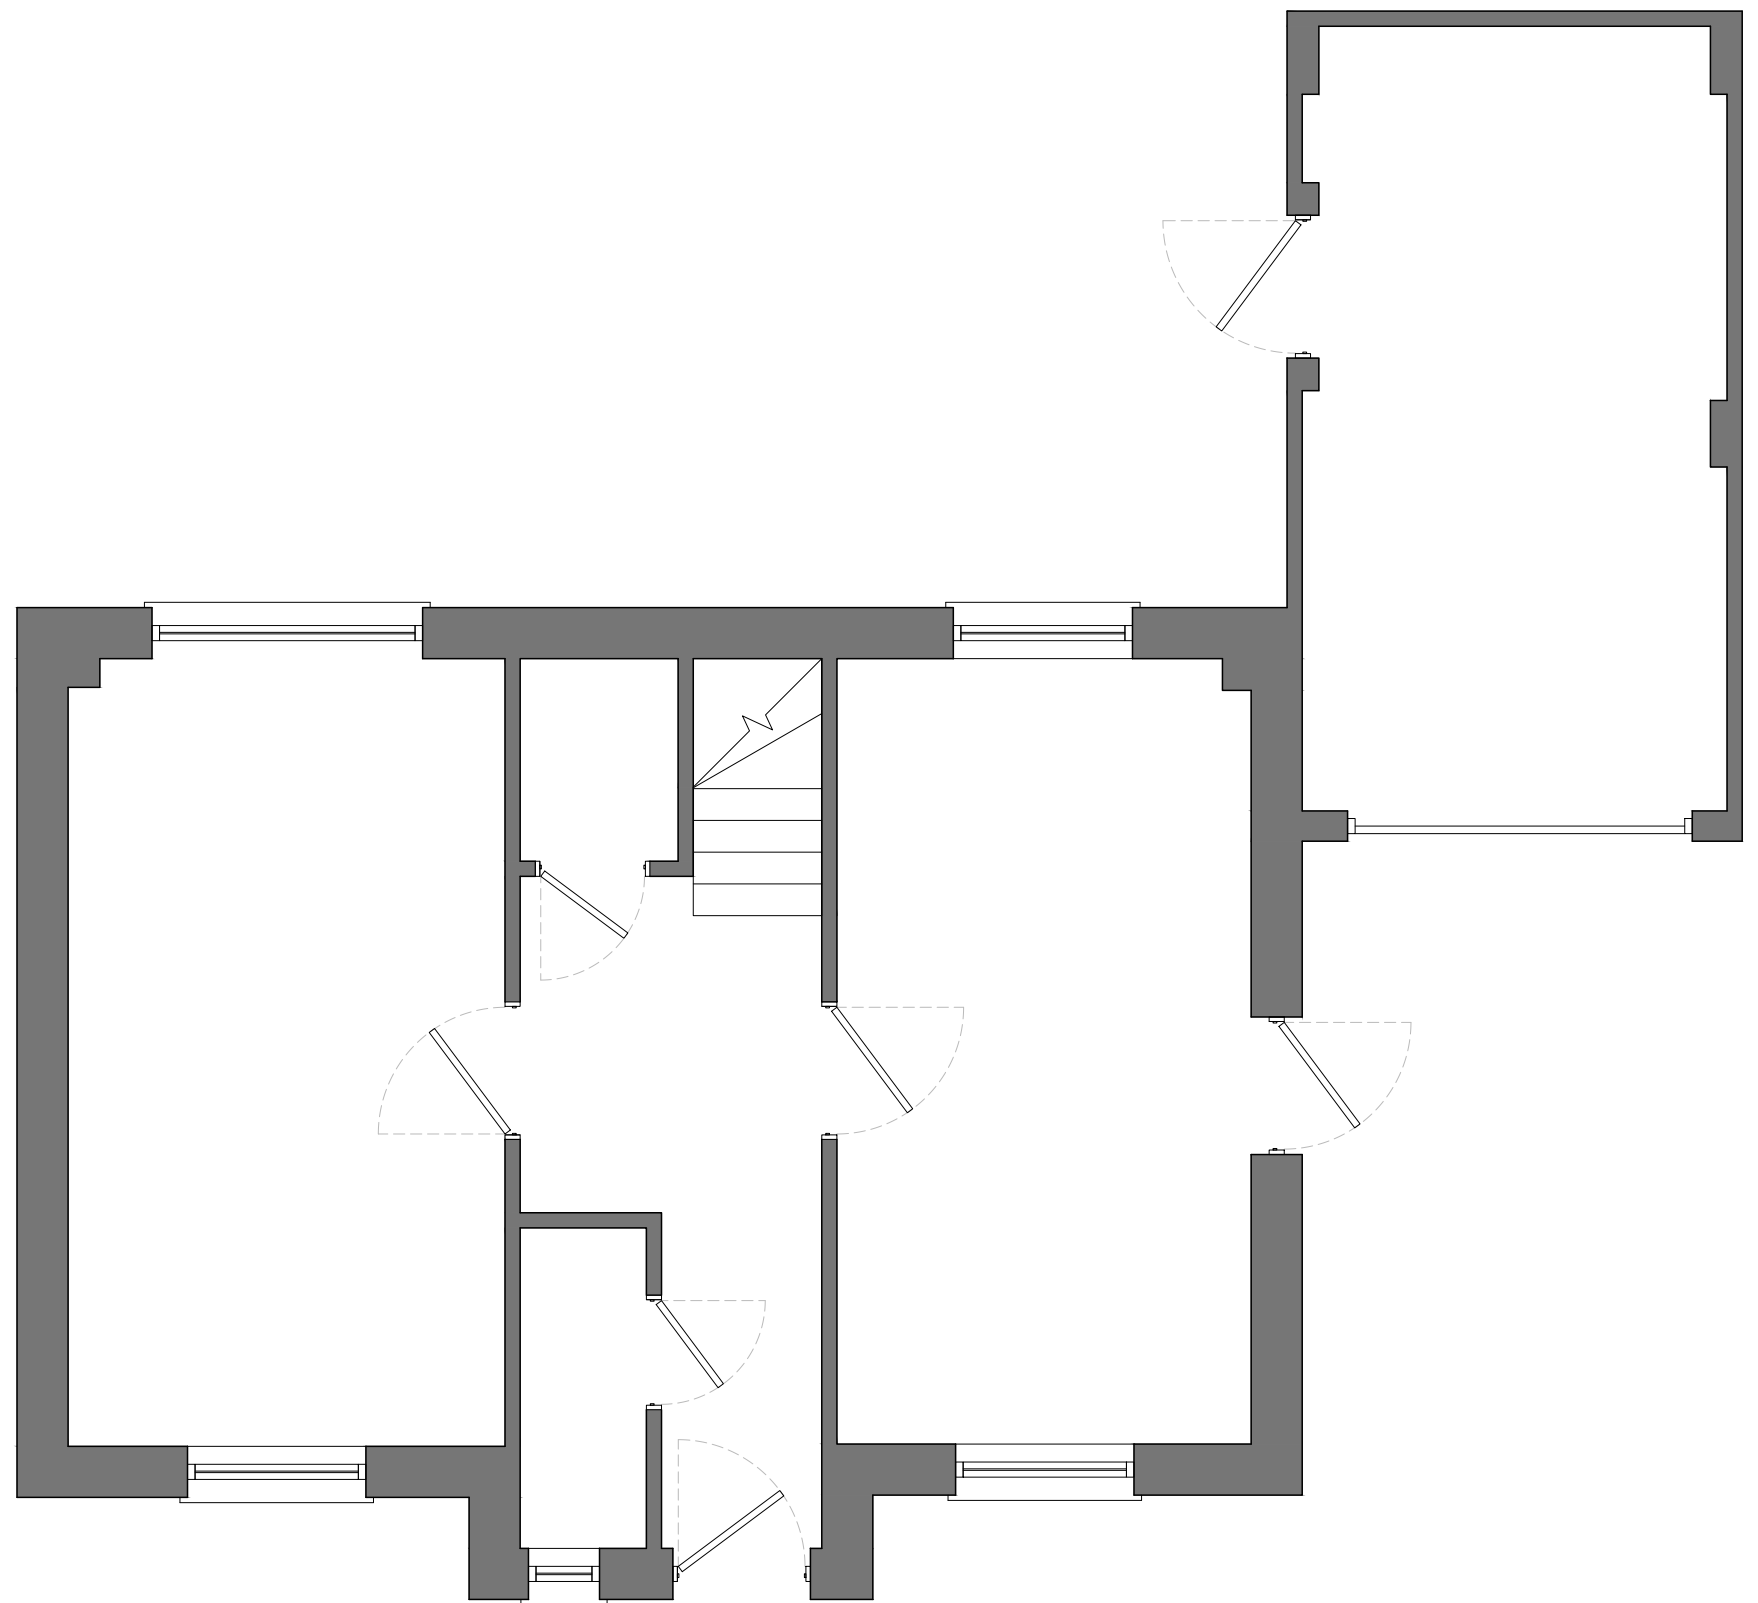


Ground Floor Plan



Front Elevation




Side Elevation

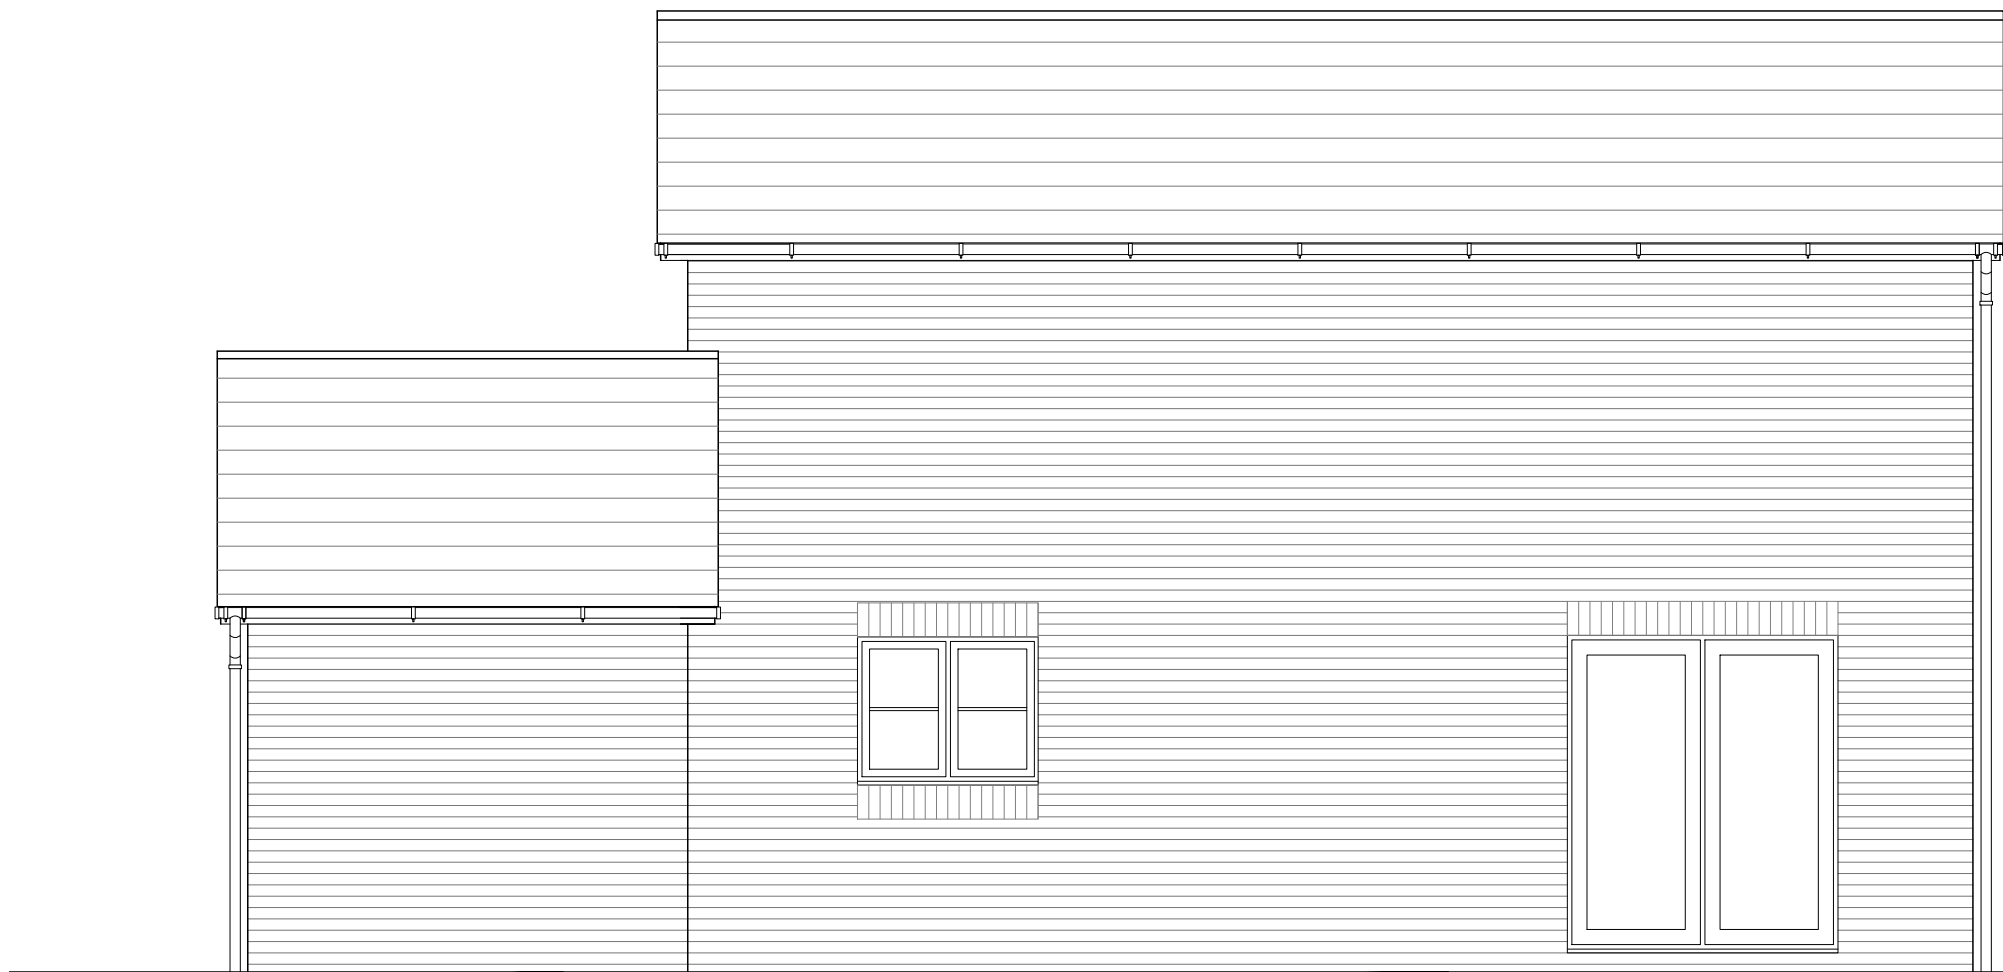

Rear Elevation



Side Elevation

 

PROJECT:
3 Harris Court
Quakers Yard, Treharris

TITLE:
Existing Floor Plans
& Elevations

SCALE: 1:50 @ A1 DATE: July 2022 DRAWN BY: JM

DRAWING NUMBER: 4070.PL.03 REVISION: B