


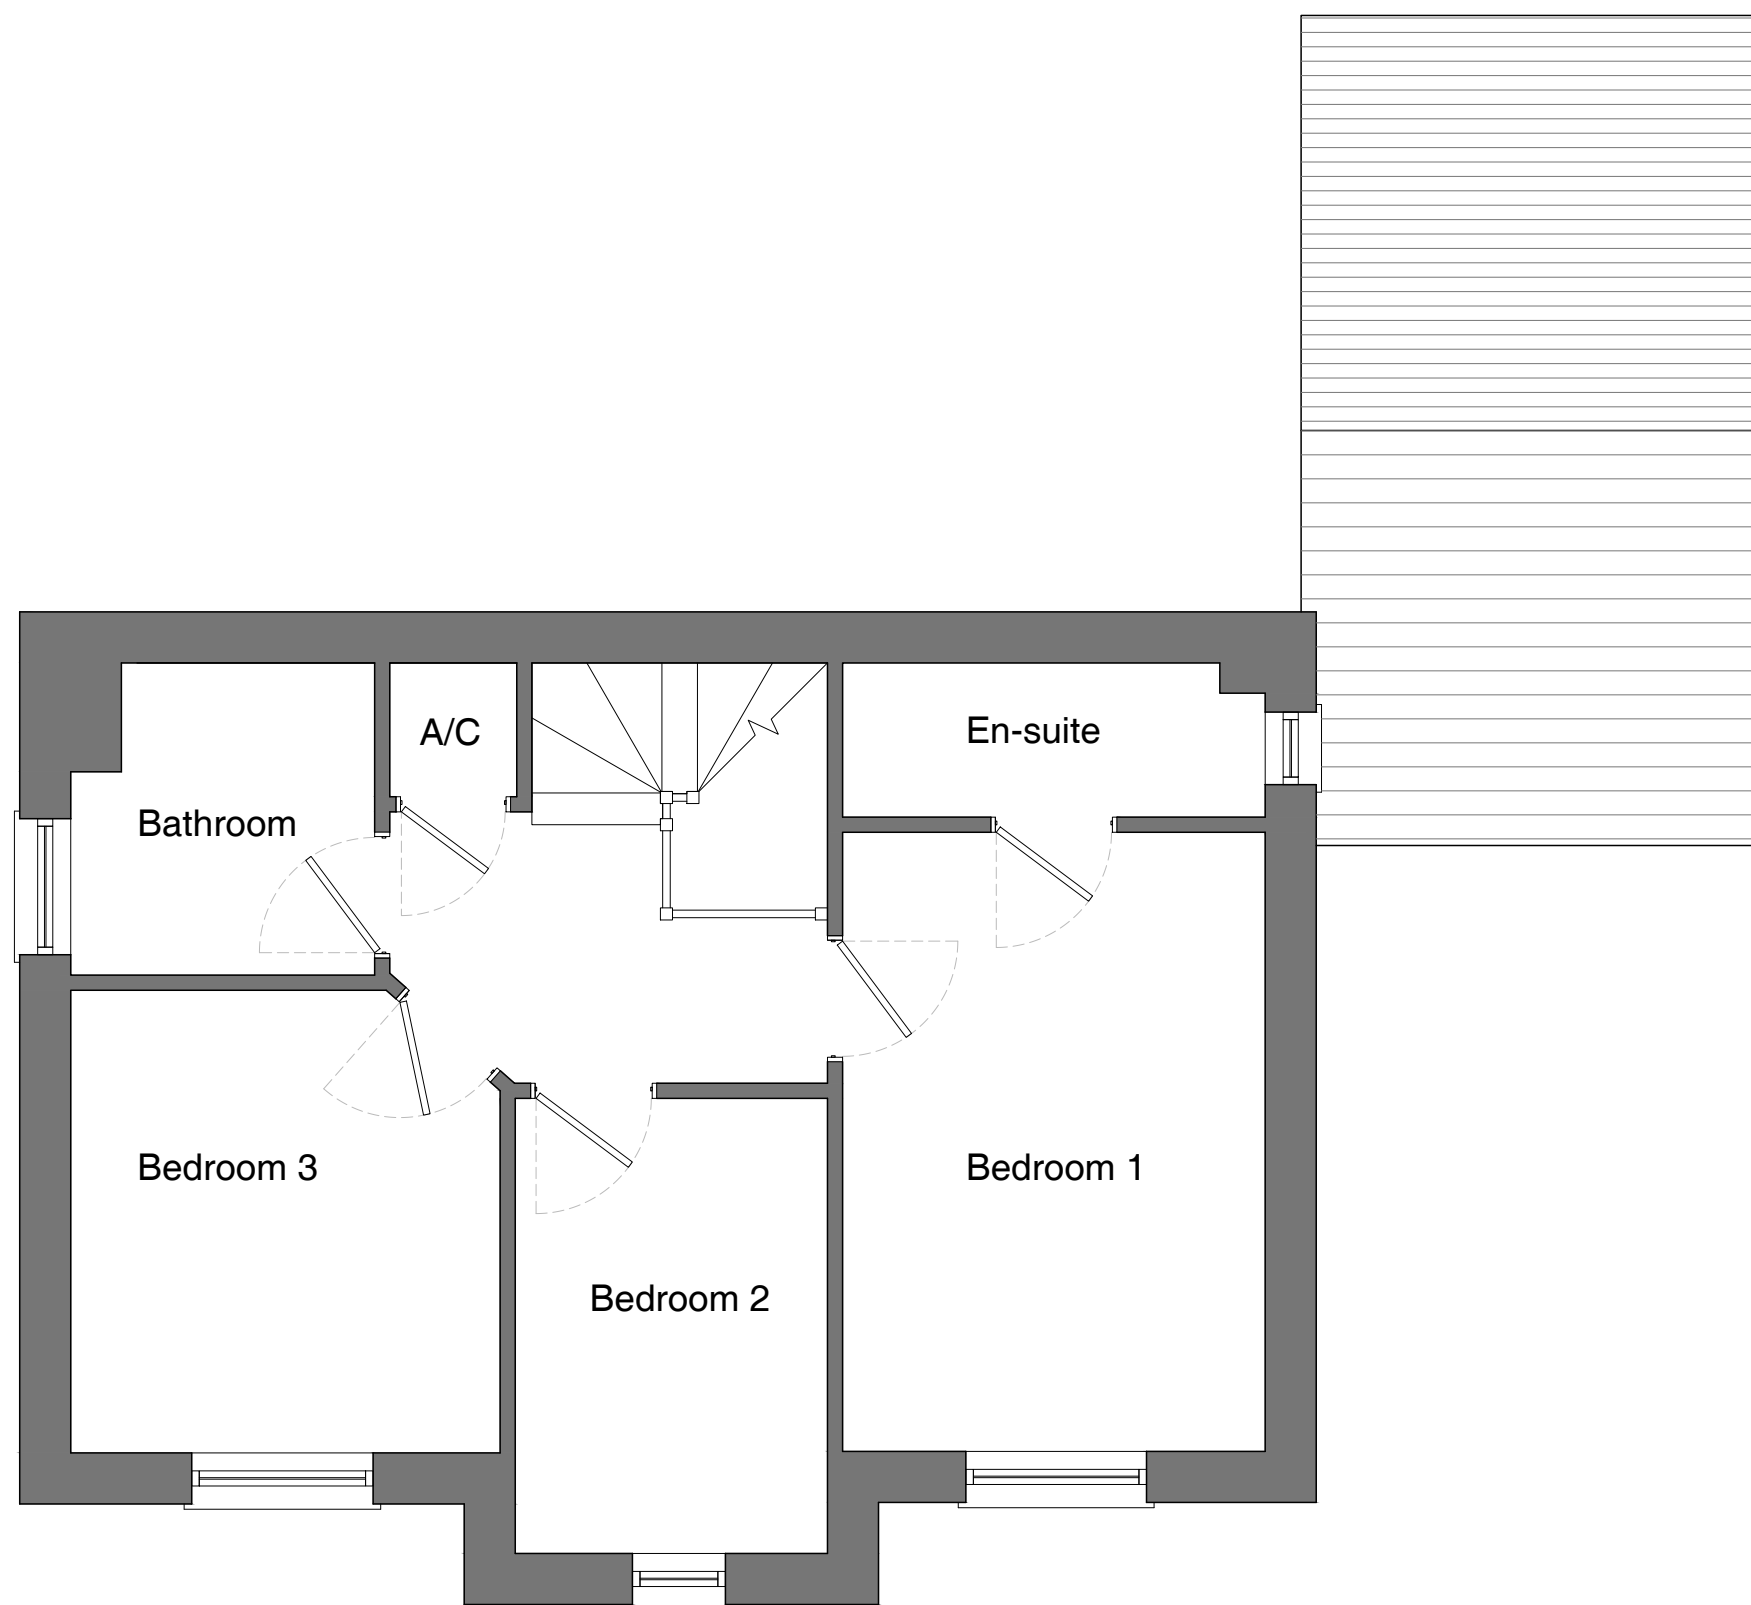

First Floor Plan



Front Elevation



Side Elevation




Rear Elevation



Side Elevation



Ground Floor Plan

 

PROJECT: 3 Harris Court Quakers Yard, Treharris		
TITLE: Proposed Floor Plans & Elevations		
SCALE: 1:50 @ A1	DATE: July 2022	DRAWN BY: JM
DRAWING NUMBER: 4070.PL.04	REVISION: E	