




EXISTING

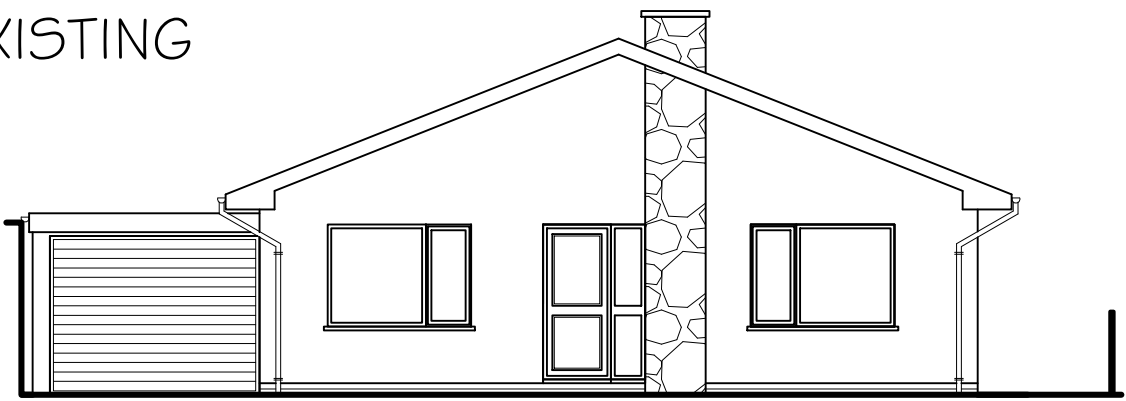

FRONT ELEVATION
Scale 1:100

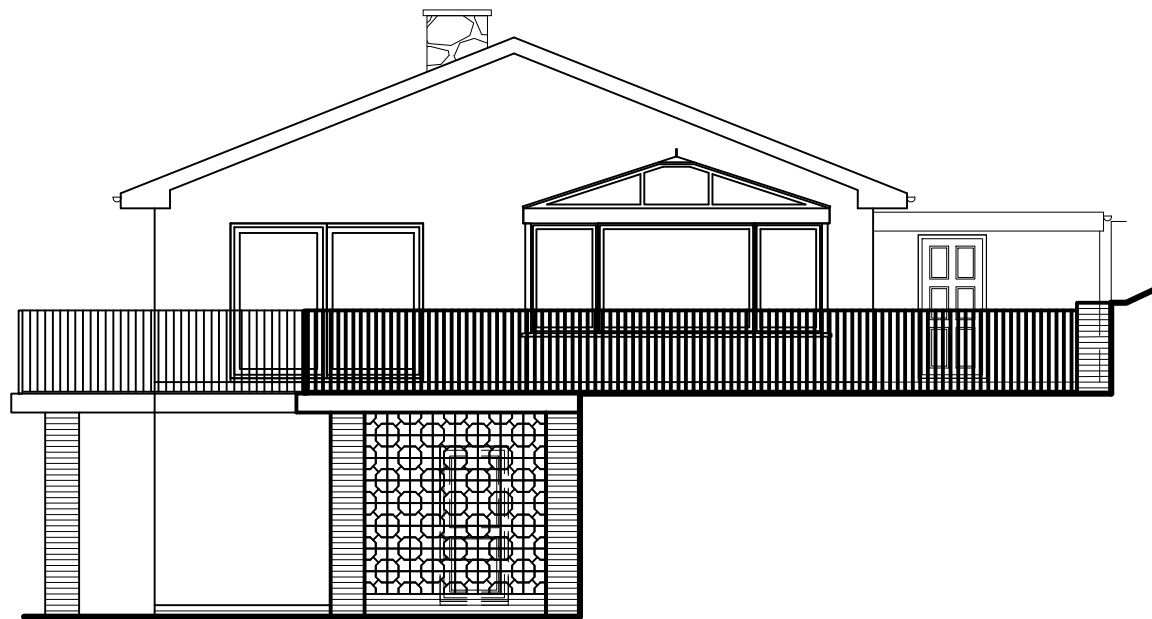

REAR ELEVATION

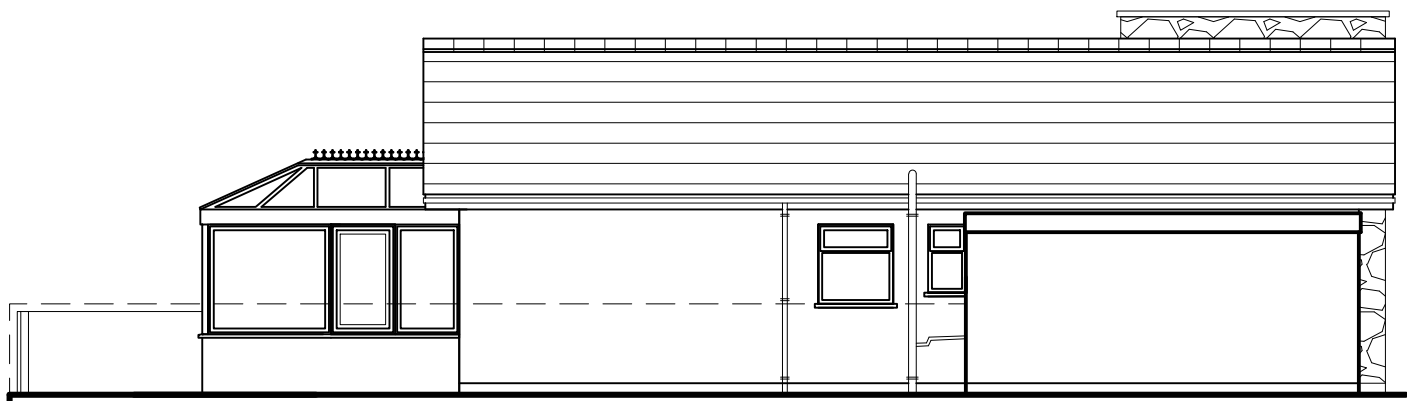


SIDE ELEVATION




SIDE ELEVATION


PROPOSED

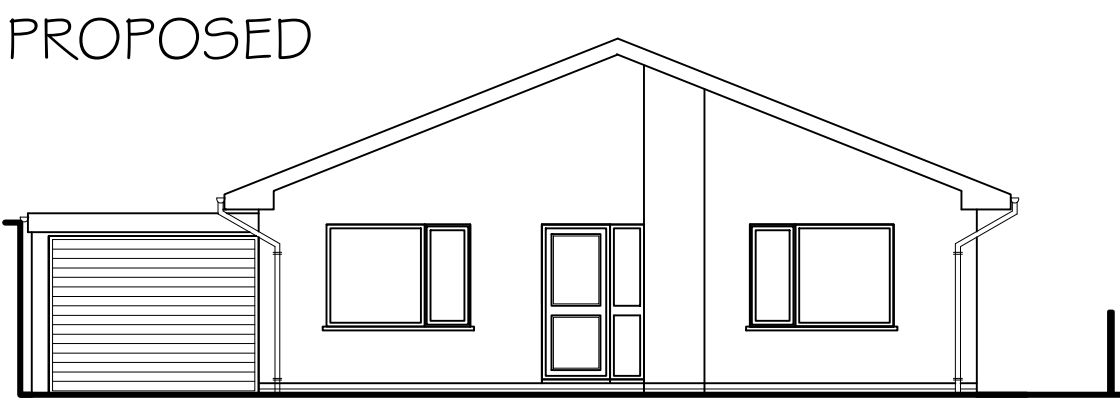


FRONT ELEVATION
Scale 1:100

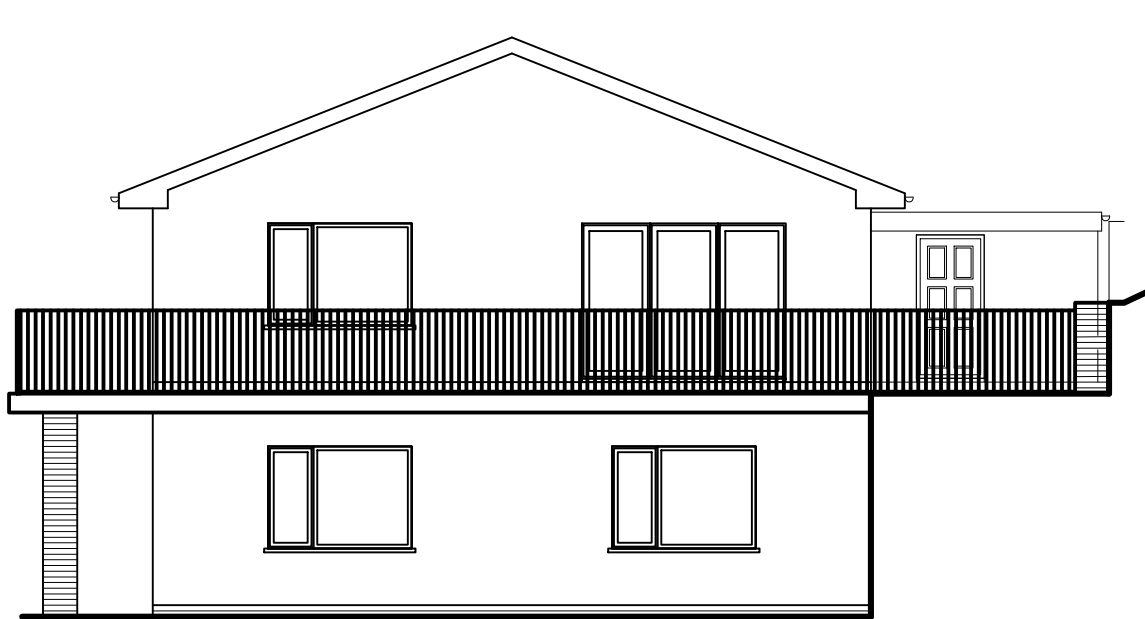

REAR ELEVATION

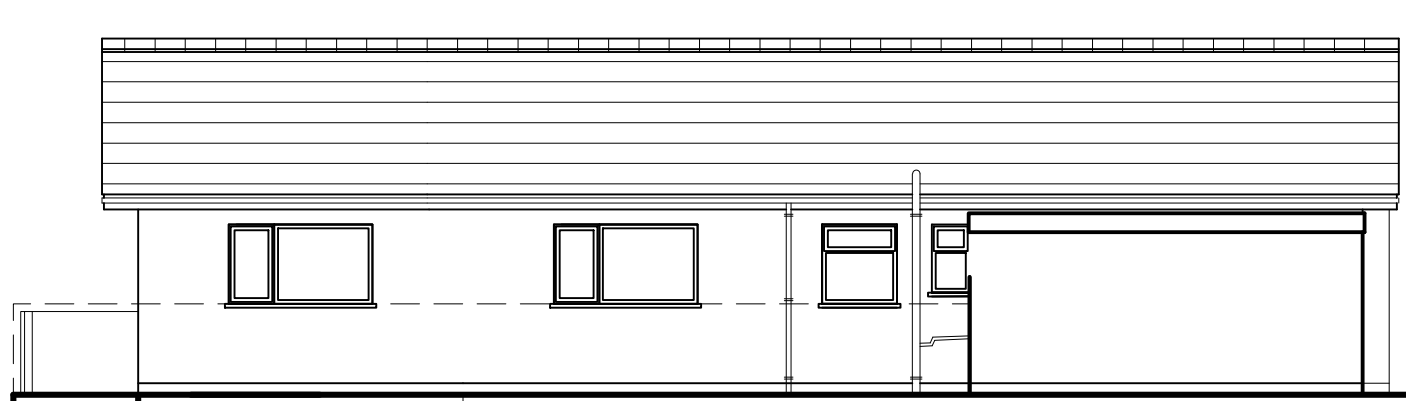

SIDE ELEVATION

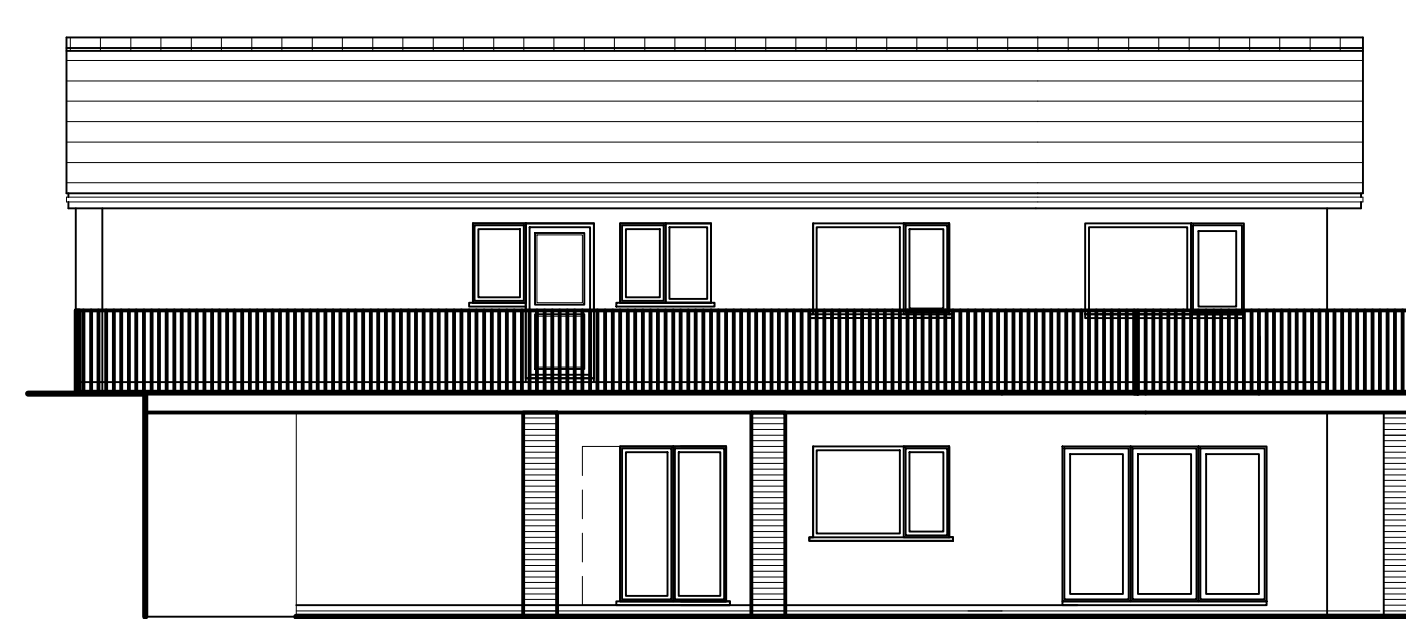

SIDE ELEVATION

Note: This drawing is copyright ©

Monarch
Architectural Services Ltd

Revision:

Project:
Proposed Two Storey Rear Extension
with Internal Alterations

at:
3 Fernhill Close
Troeddyrhir, Merthyr Tydfil

Client:
Mr V. Childerstone

Title:
Existing and Proposed
Plans and Elevations


Date: February 2021

Scale: 1:50, 1:100 @ A1


Drawn: W. S.

Drawing No. 20/12/01


Rev.

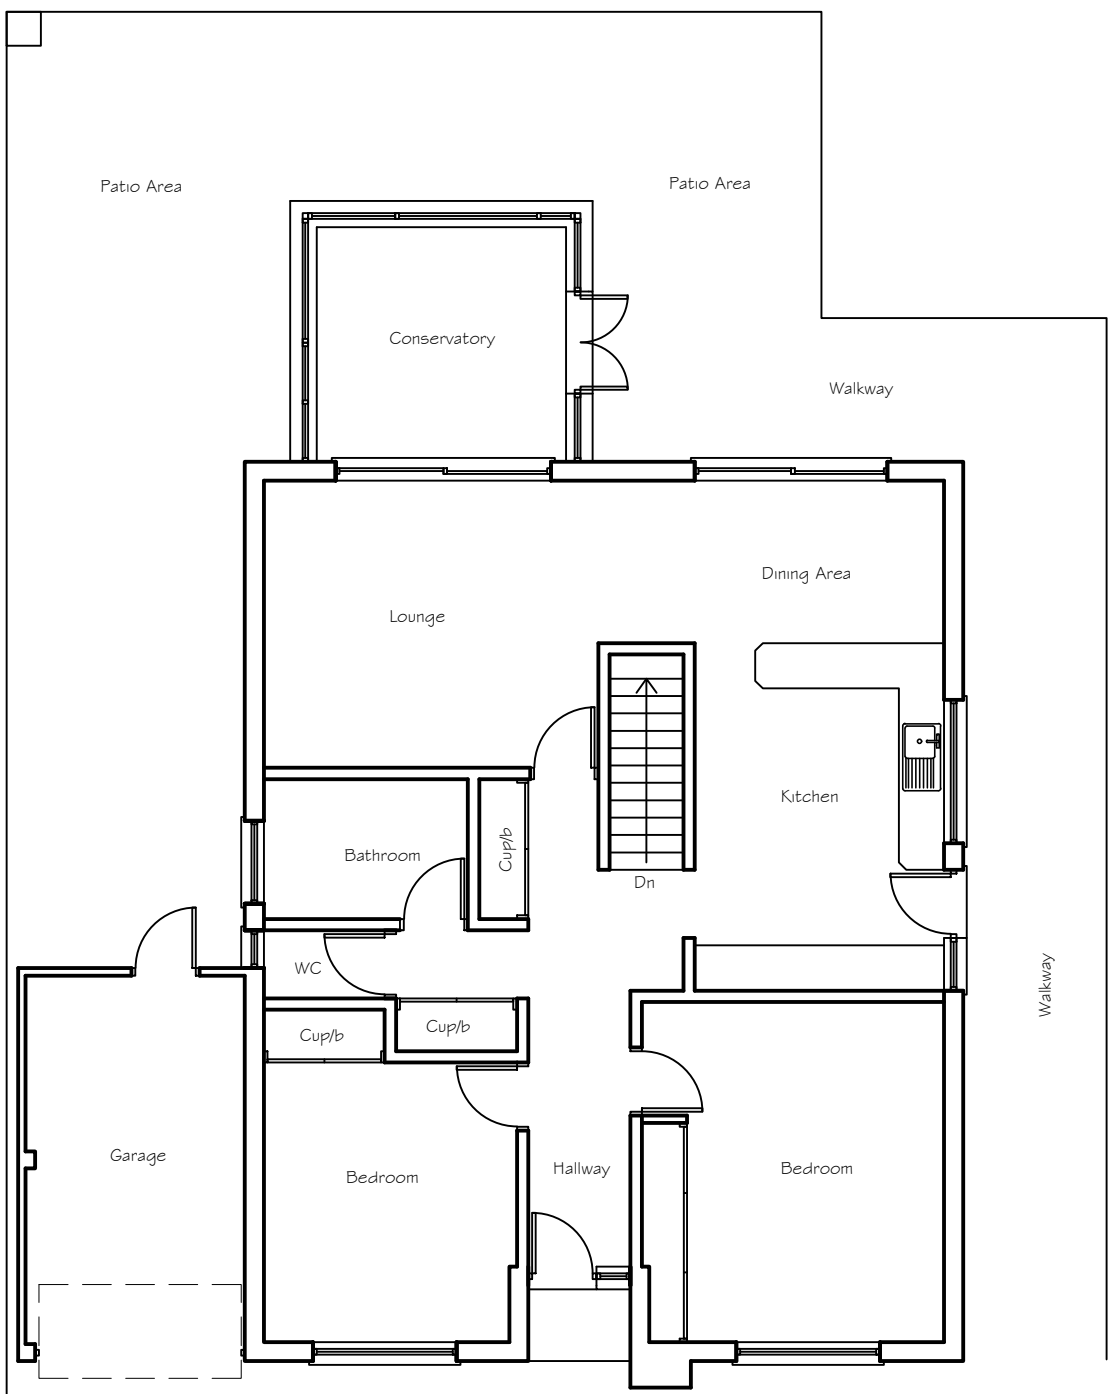


GROUND FLOOR

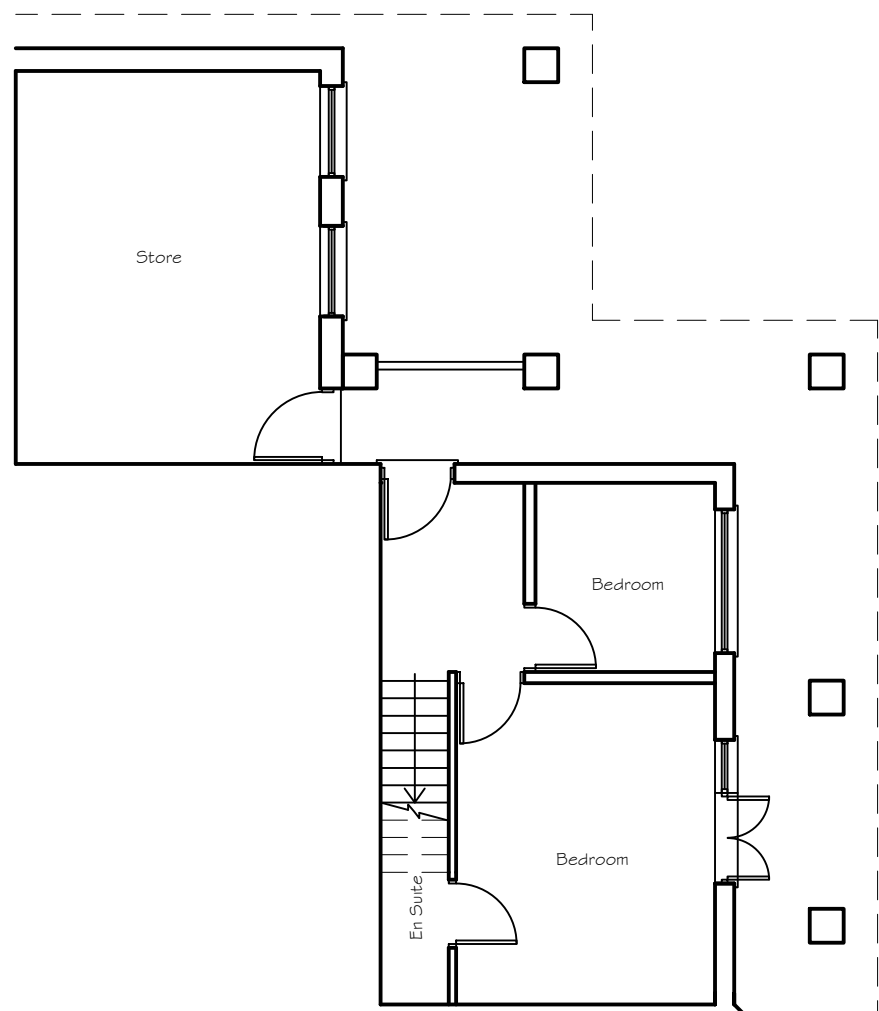

LOWER GROUND FLOOR

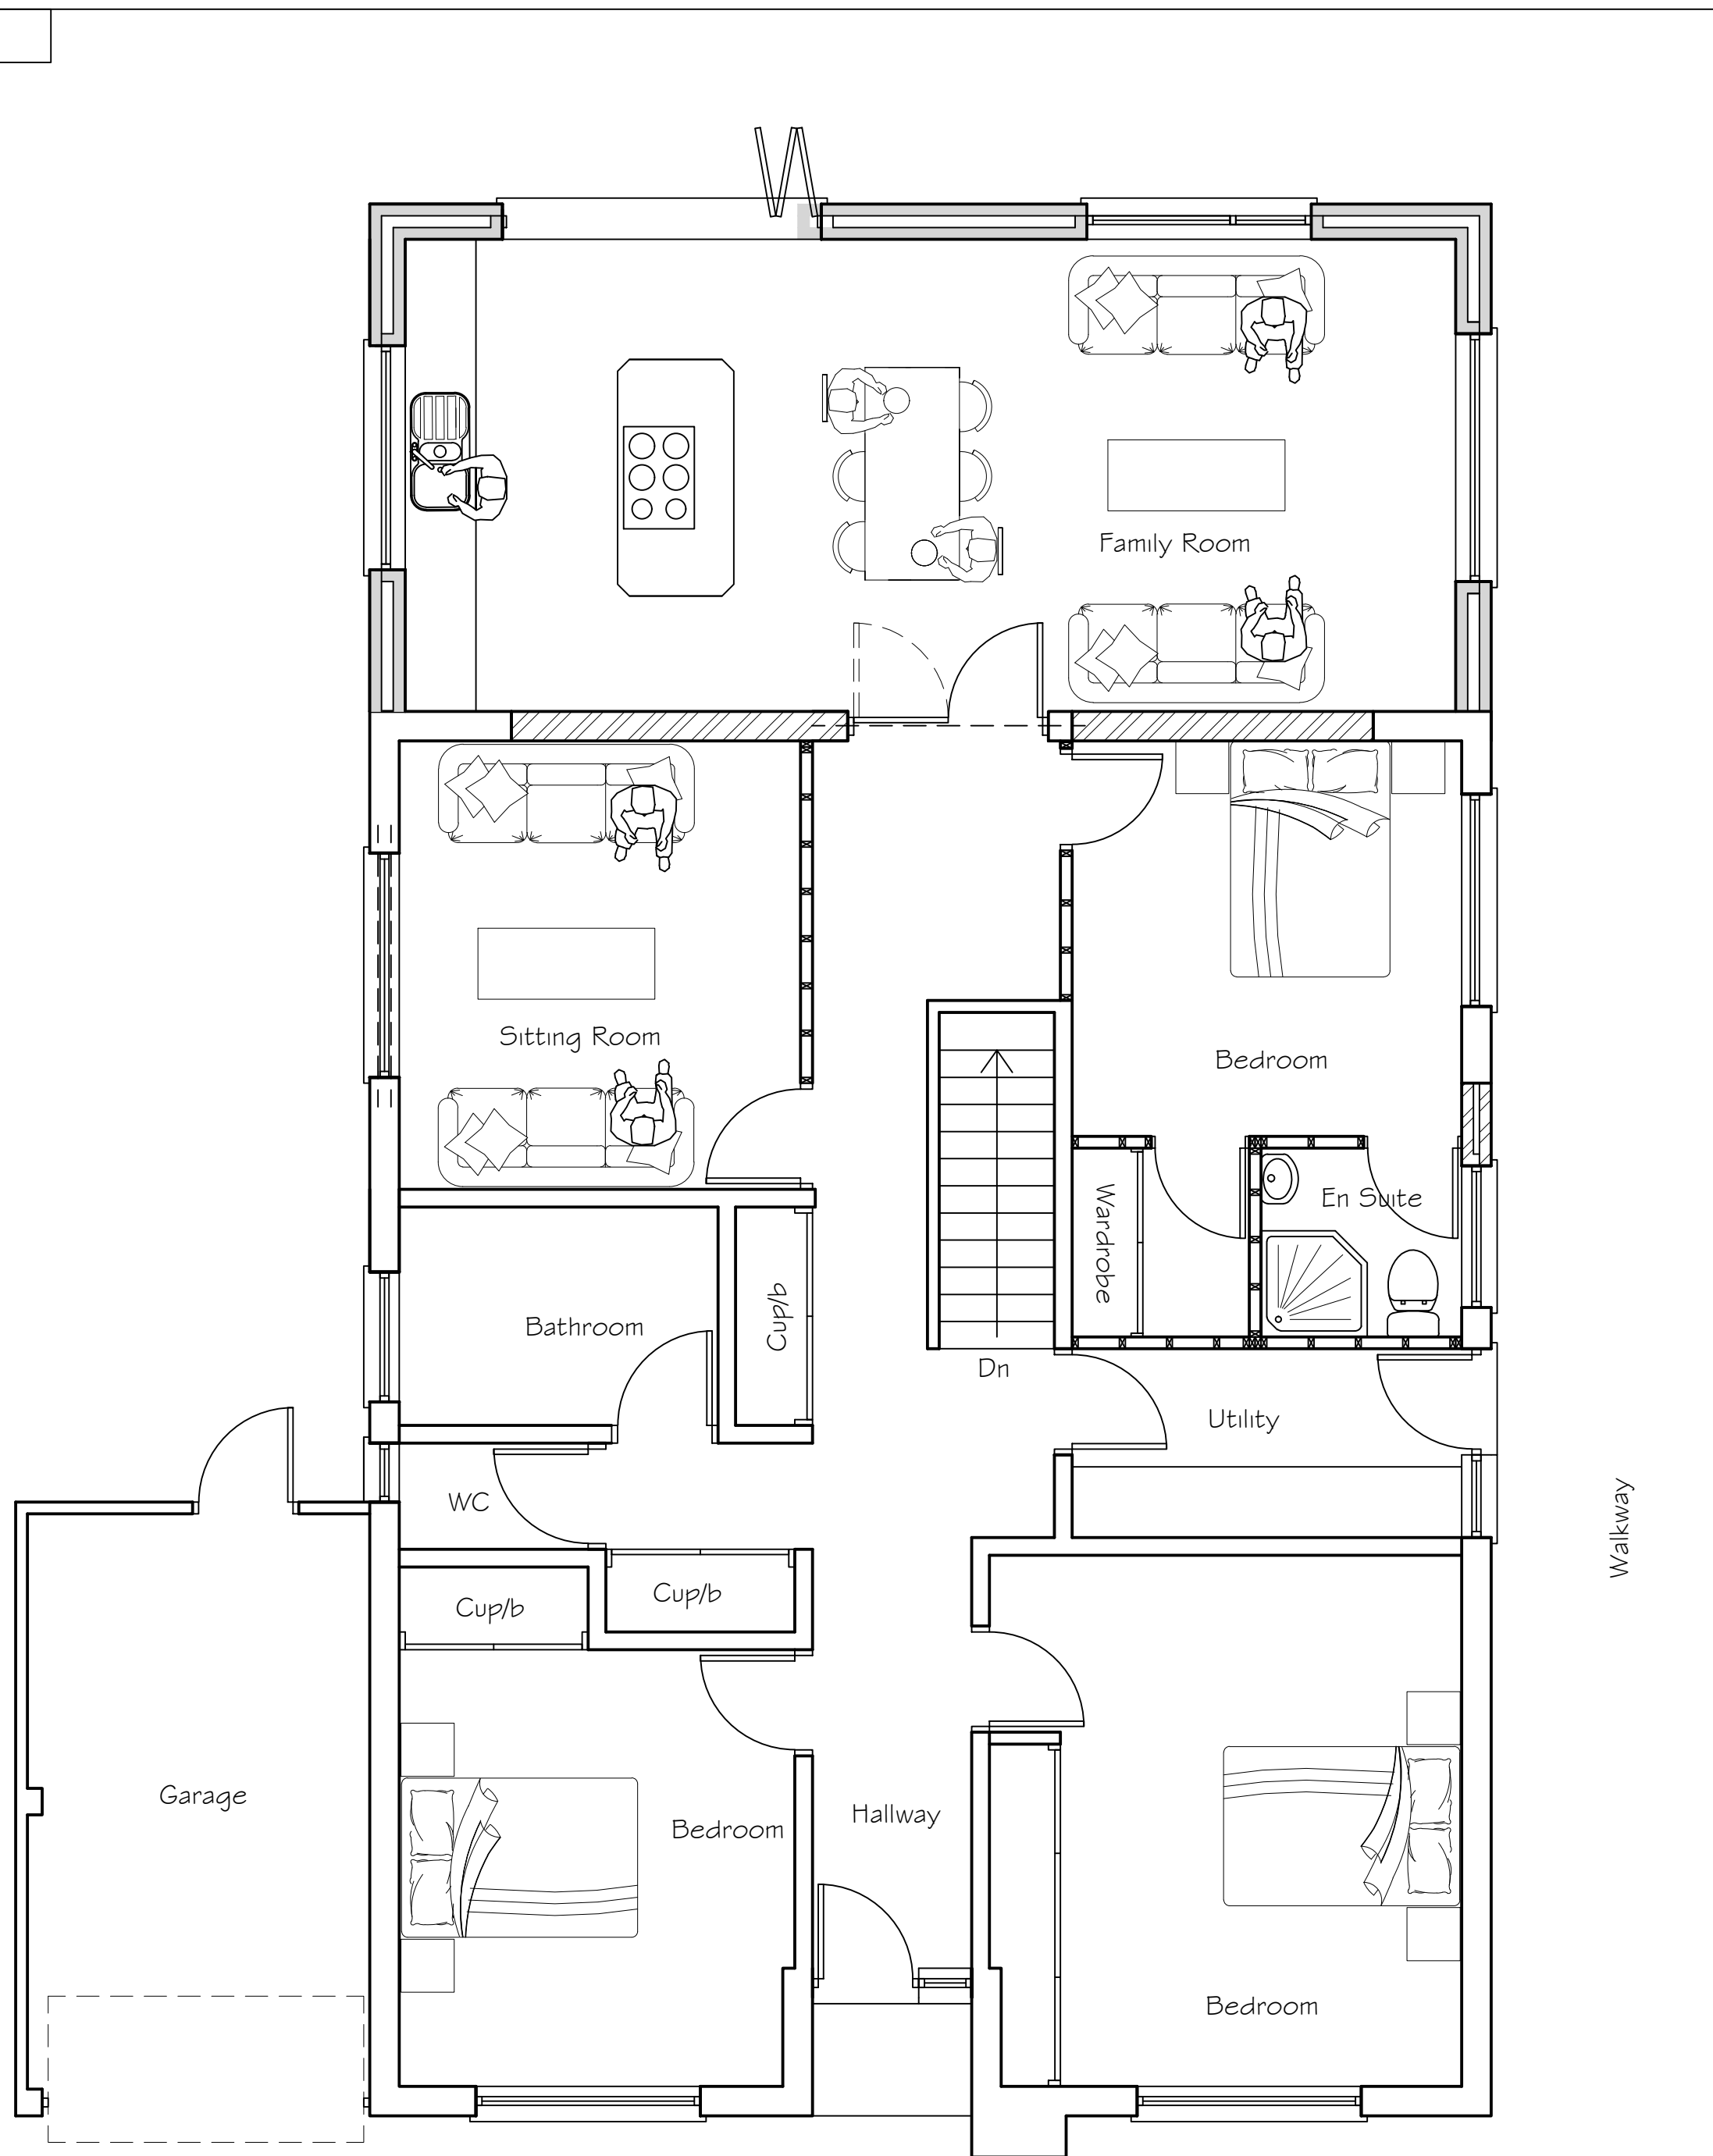

GROUND FLOOR

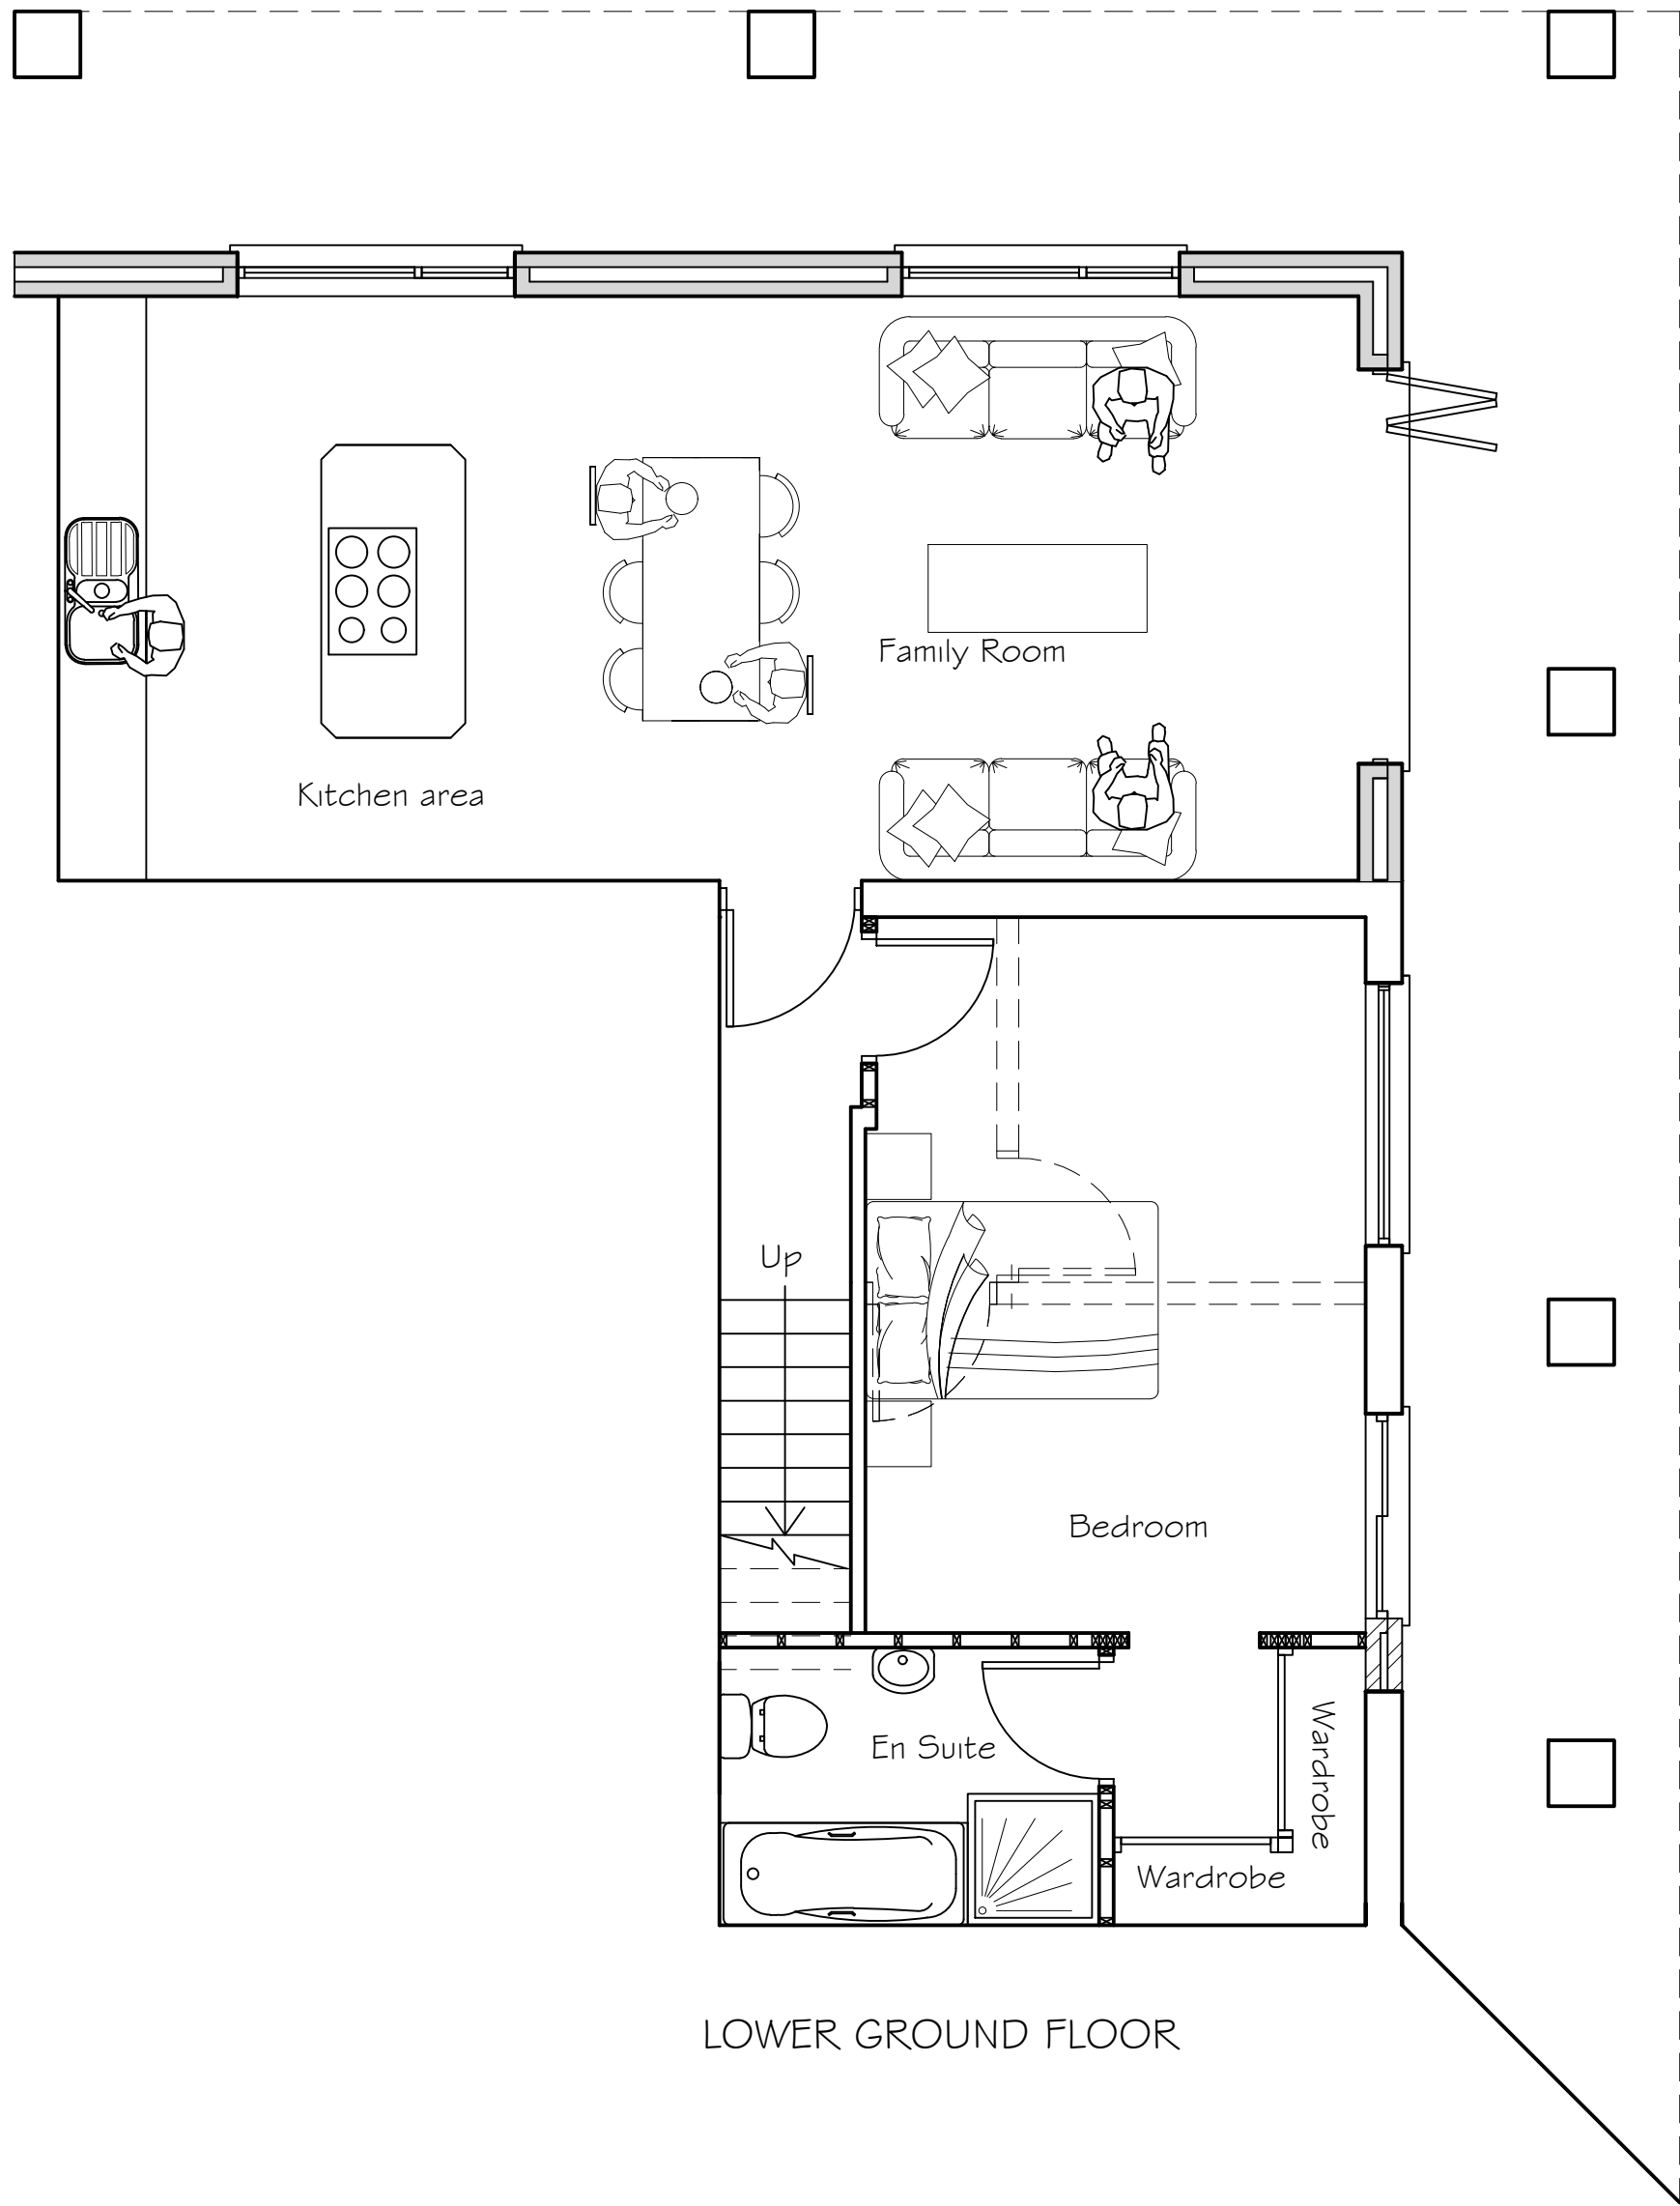

LOWER GROUND FLOOR

FINISHES	
Walls:	Two Coat Render to Match Existing
Roof:	Interlocking Tiles to Match Existing
Windows & Door:	uPVC colour, White to Match Existing