


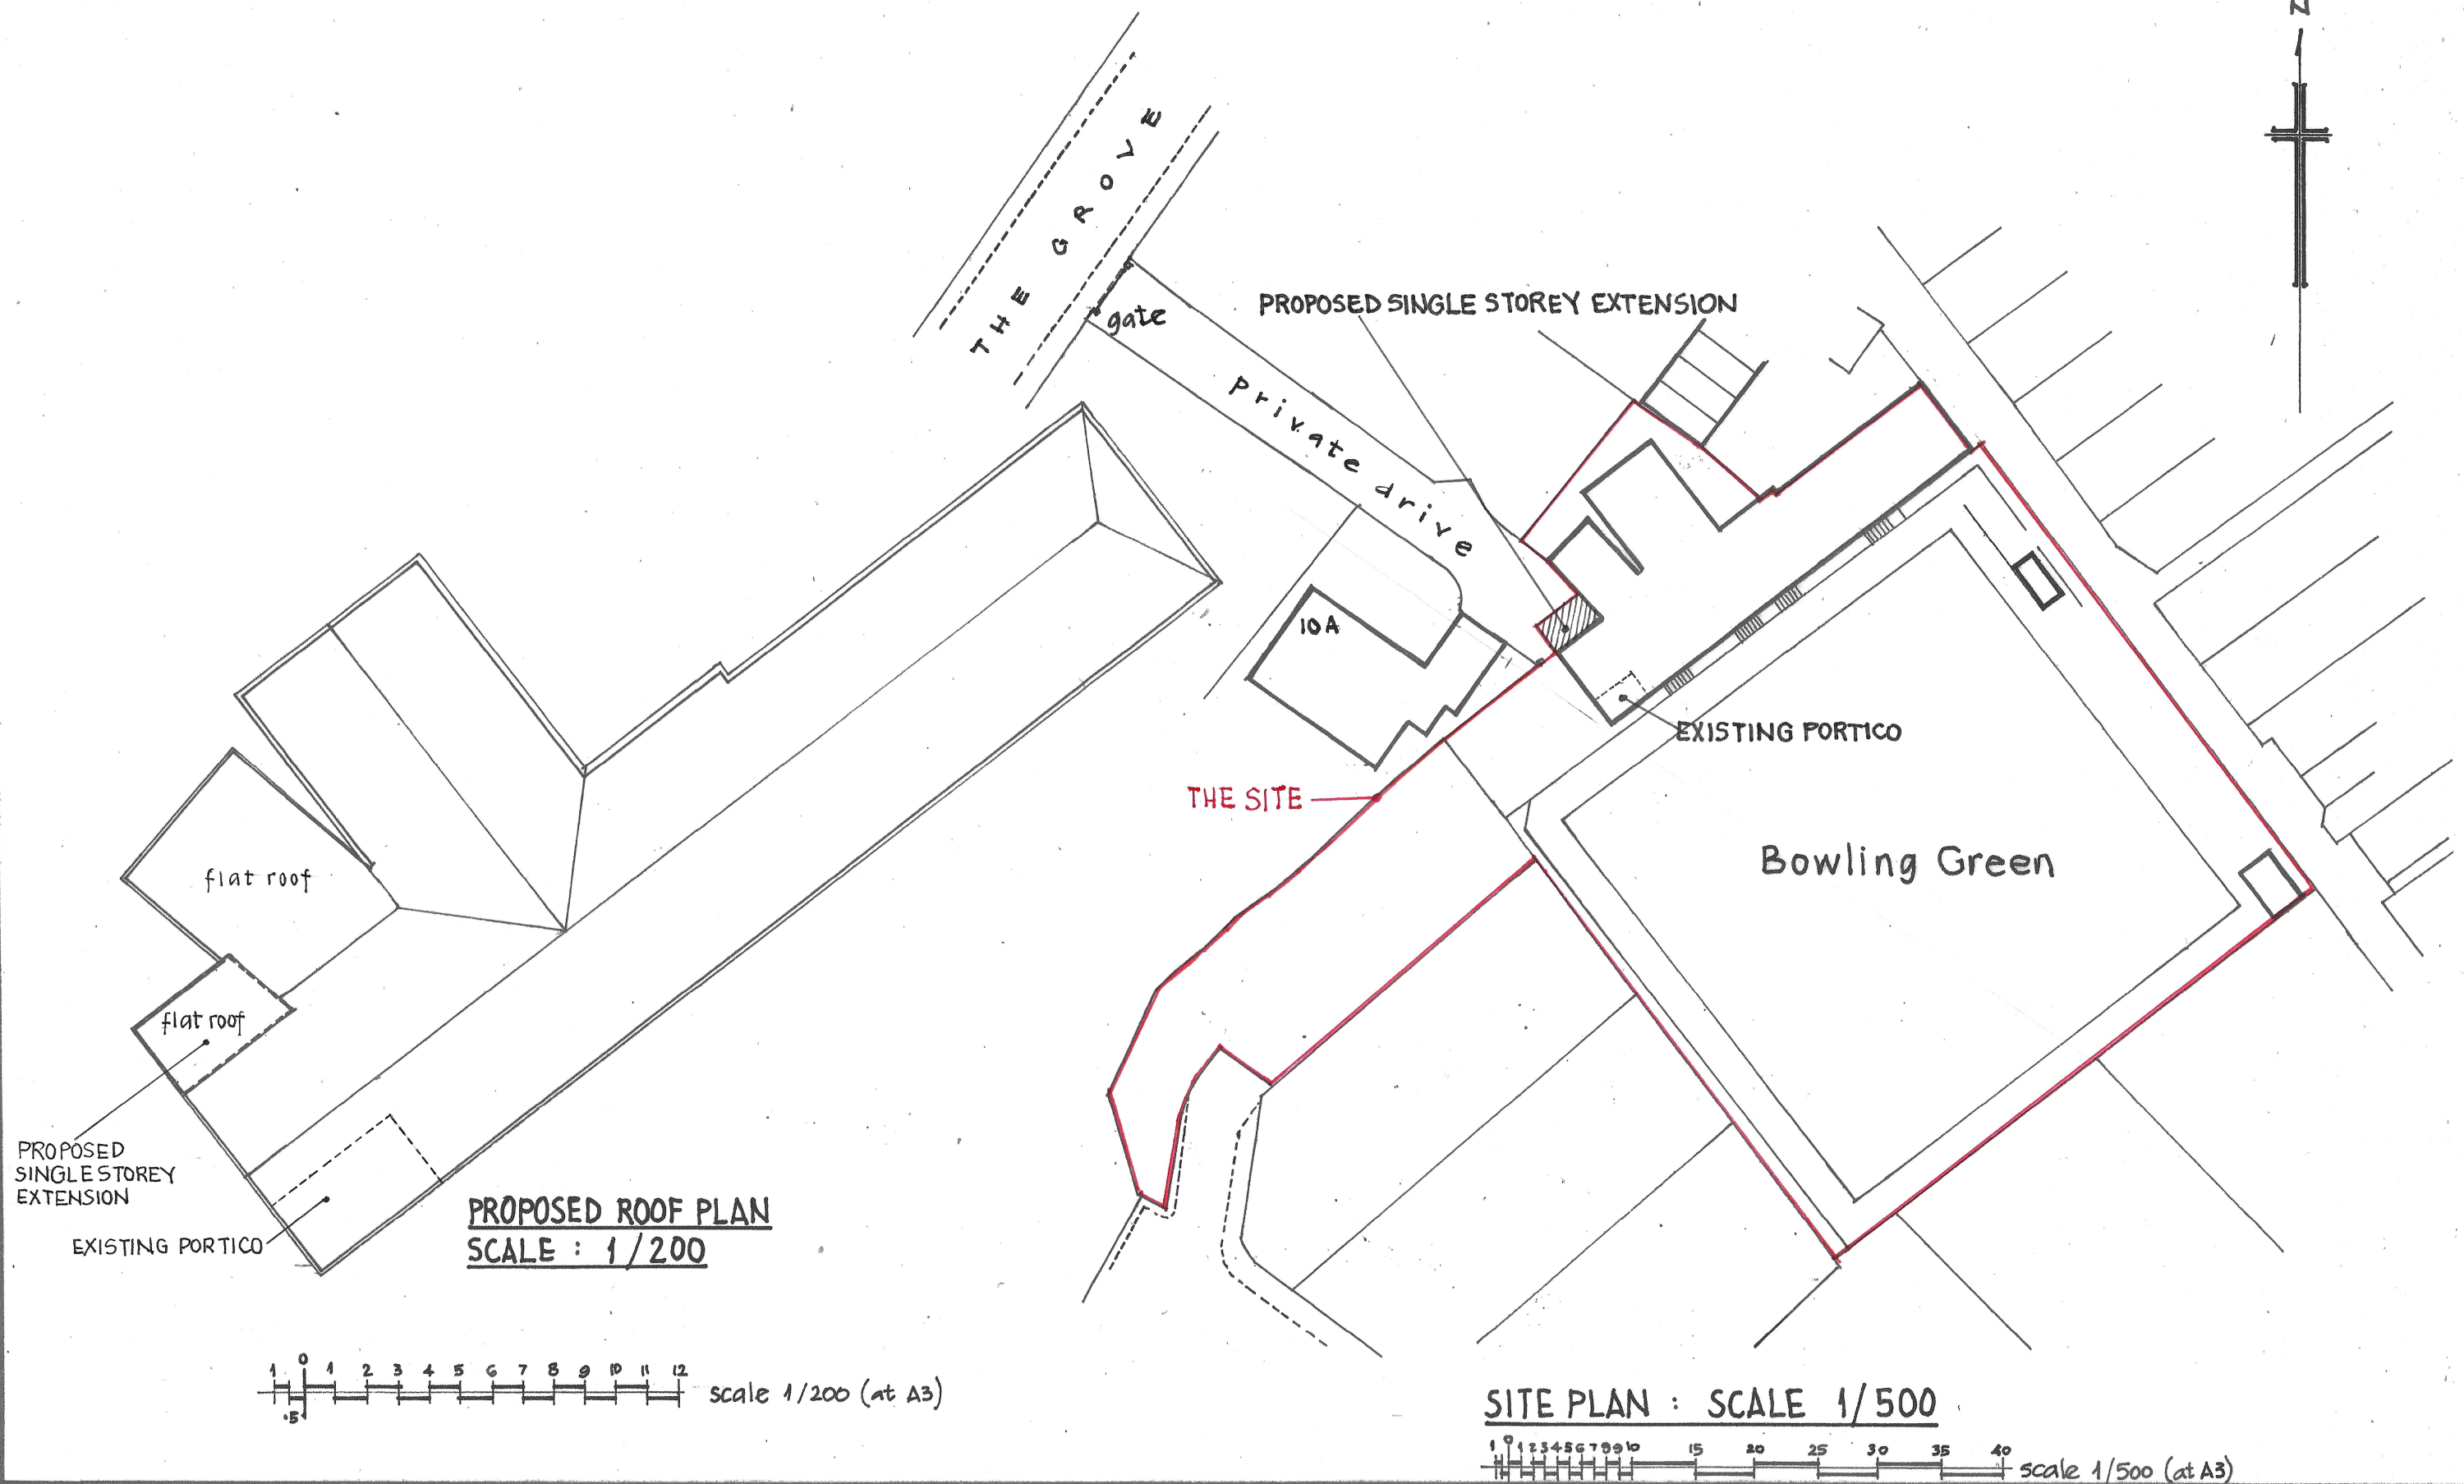

GRAHAM C DYE
Building Design Service
44 The Oaks, Quakers Yard, Treharris
MERTHYR TYDFIL, CF46 5HQ
tel: 07771 908488 email: gdye4801@gmail.com

NOTES:

All dimensions must be checked on site and not scaled from this drawing.

Client
MERTHYR WEST END BOWLING CLUB, THE GROVE
MERTHYR TYDFIL, CF47 8YR
Job Title
PROPOSED EXTENSION TO SALOON BAR AND
SINGLE STOREY REAR EXTENSION TO PROVIDE ADDITIONAL
WC FACILITIES AT MERTHYR WEST END BOWLING CLUB

Scale
1:200
1:500

Drawn by *GDY*
Date 22nd August 22

Drawing Title
PROPOSED ROOF PLAN &
SITE PLAN

Drg No.
0612/5/22
Rev