


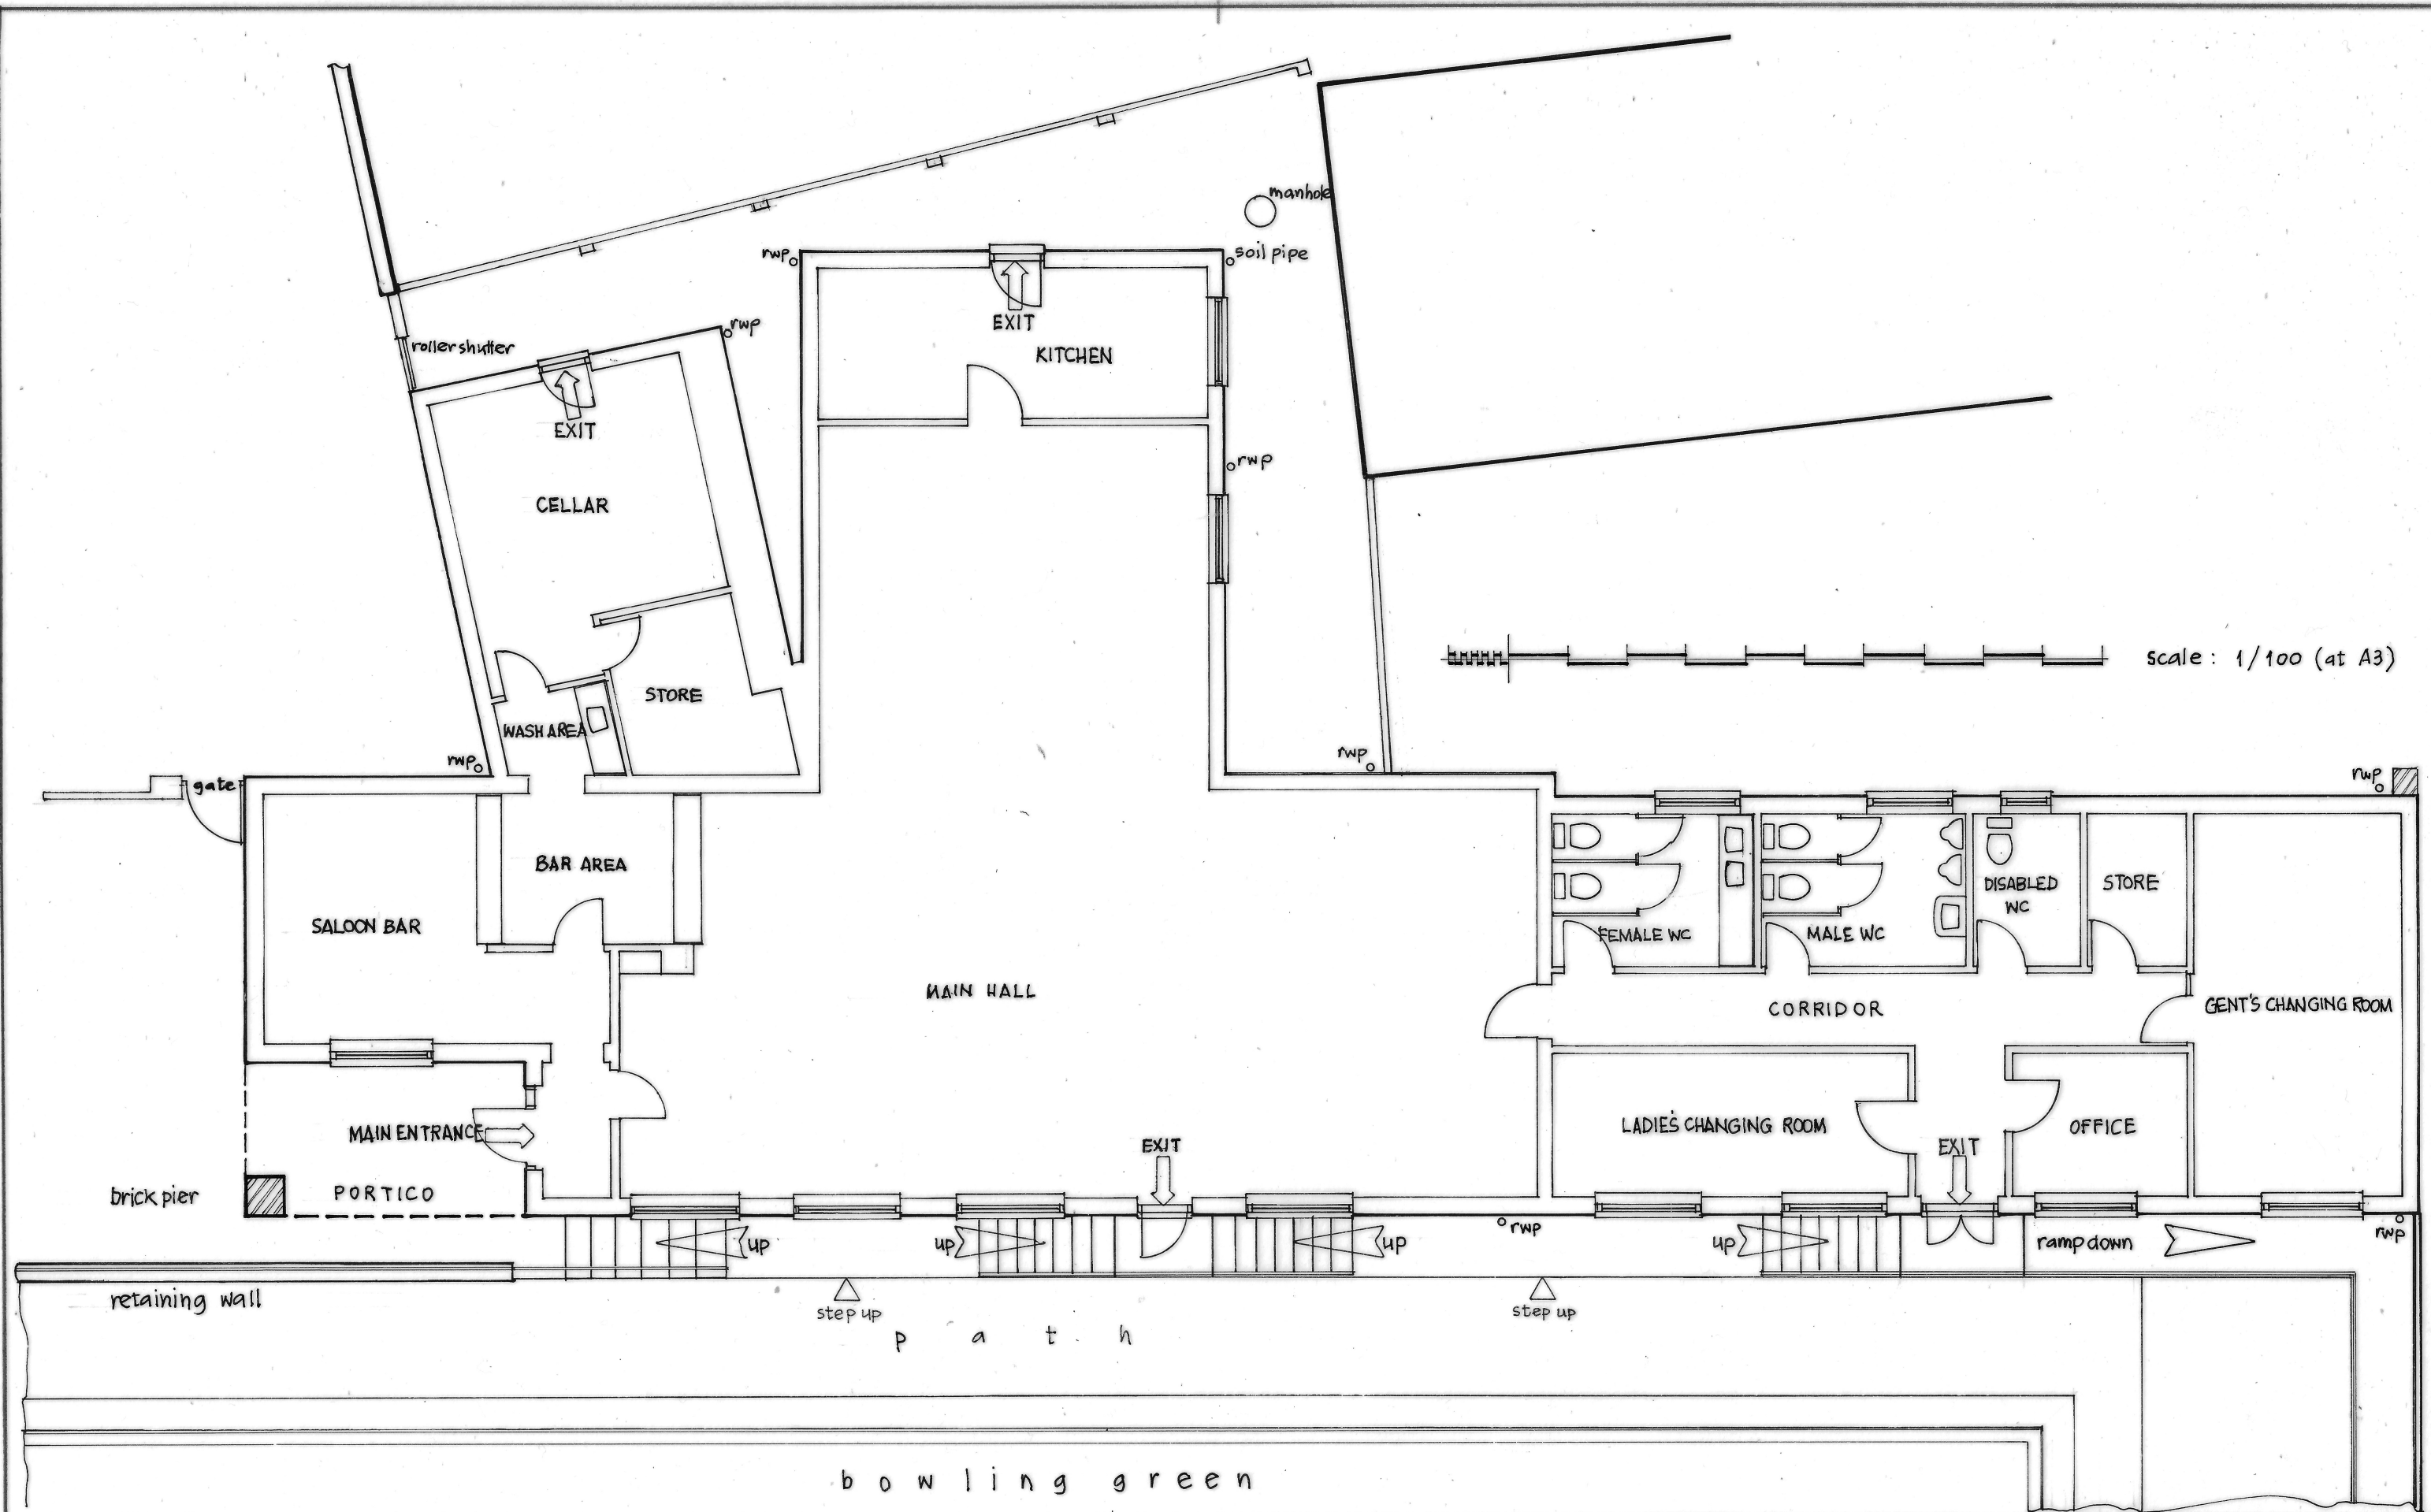

GRAHAM C DYE

Building Design Service

44 The Oaks, Quakers Yard, Treharris

MERTHYR TYDFIL, CF46 5HQ

tel: 07771 908488

email: gdye4801@gmail.com

NOTES:

All dimensions must be checked on site and not scaled from this drawing.

Client

MERTHYR WEST END BOWLING CLUB, THE GROVE,
MERTHYR TYDFIL, CF47 8YR

Job Title PROPOSED EXTENSION TO SALOON BAR AND
SINGLE STOREY REAR EXTENSION TO PROVIDE ADDITIONAL
WC FACILITIES AT MERTHYR WEST END BOWLING CLUB

Scale

1:100

Drawn by

Date 16th August '22

Drawing Title

EXISTING GROUND FLOOR PLAN

Drg No.

0612/2/22

Rev