




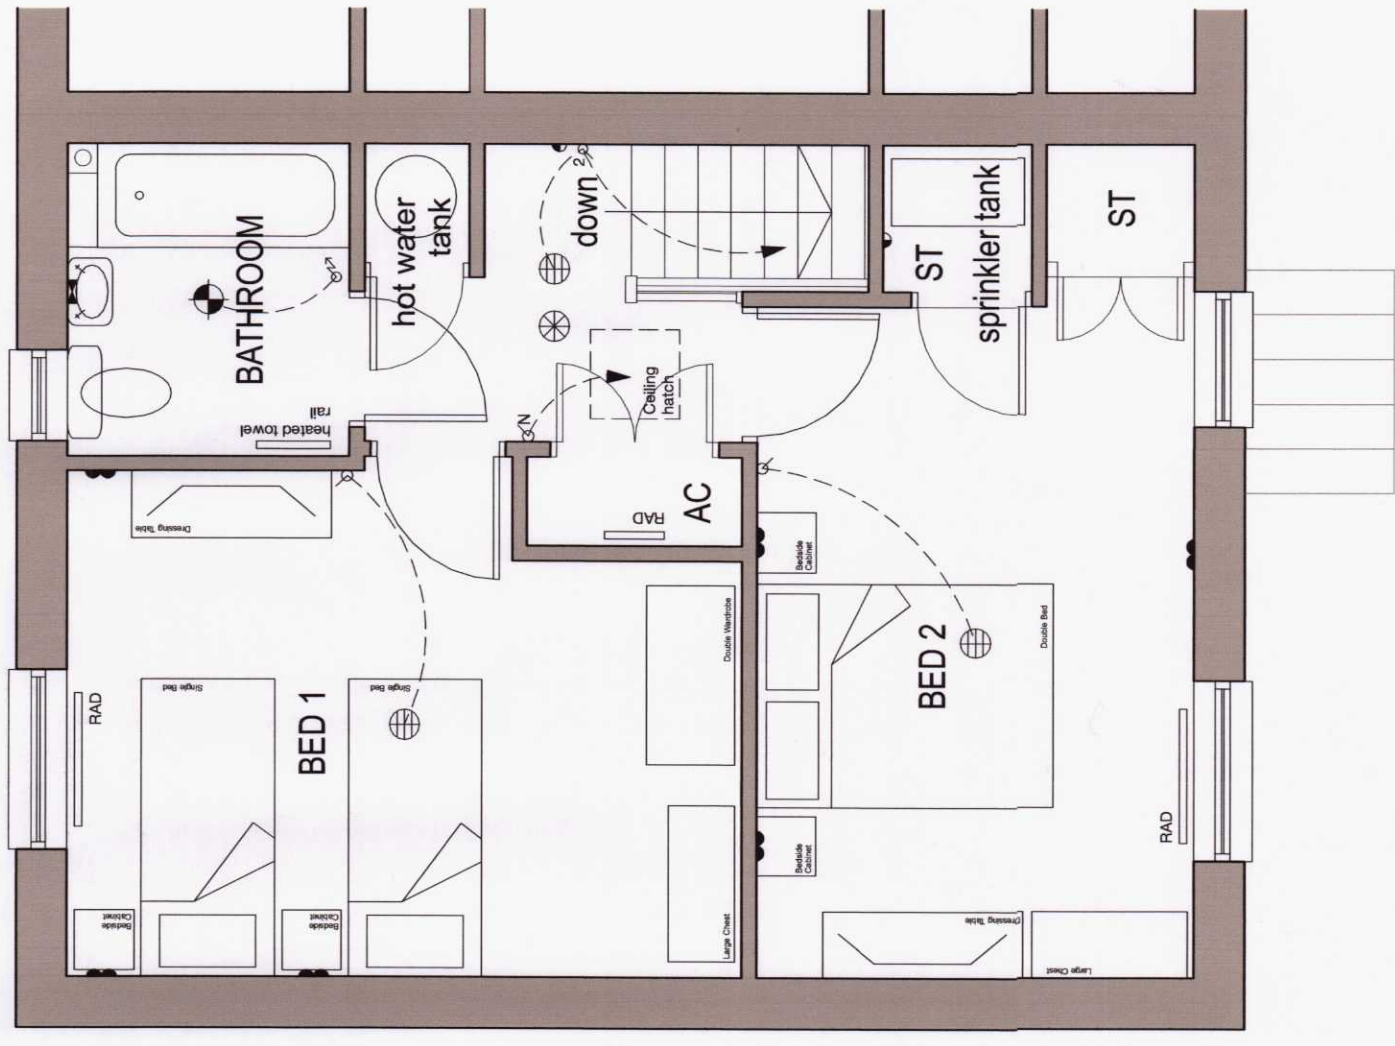


## 2 Bed House First Floor Plan

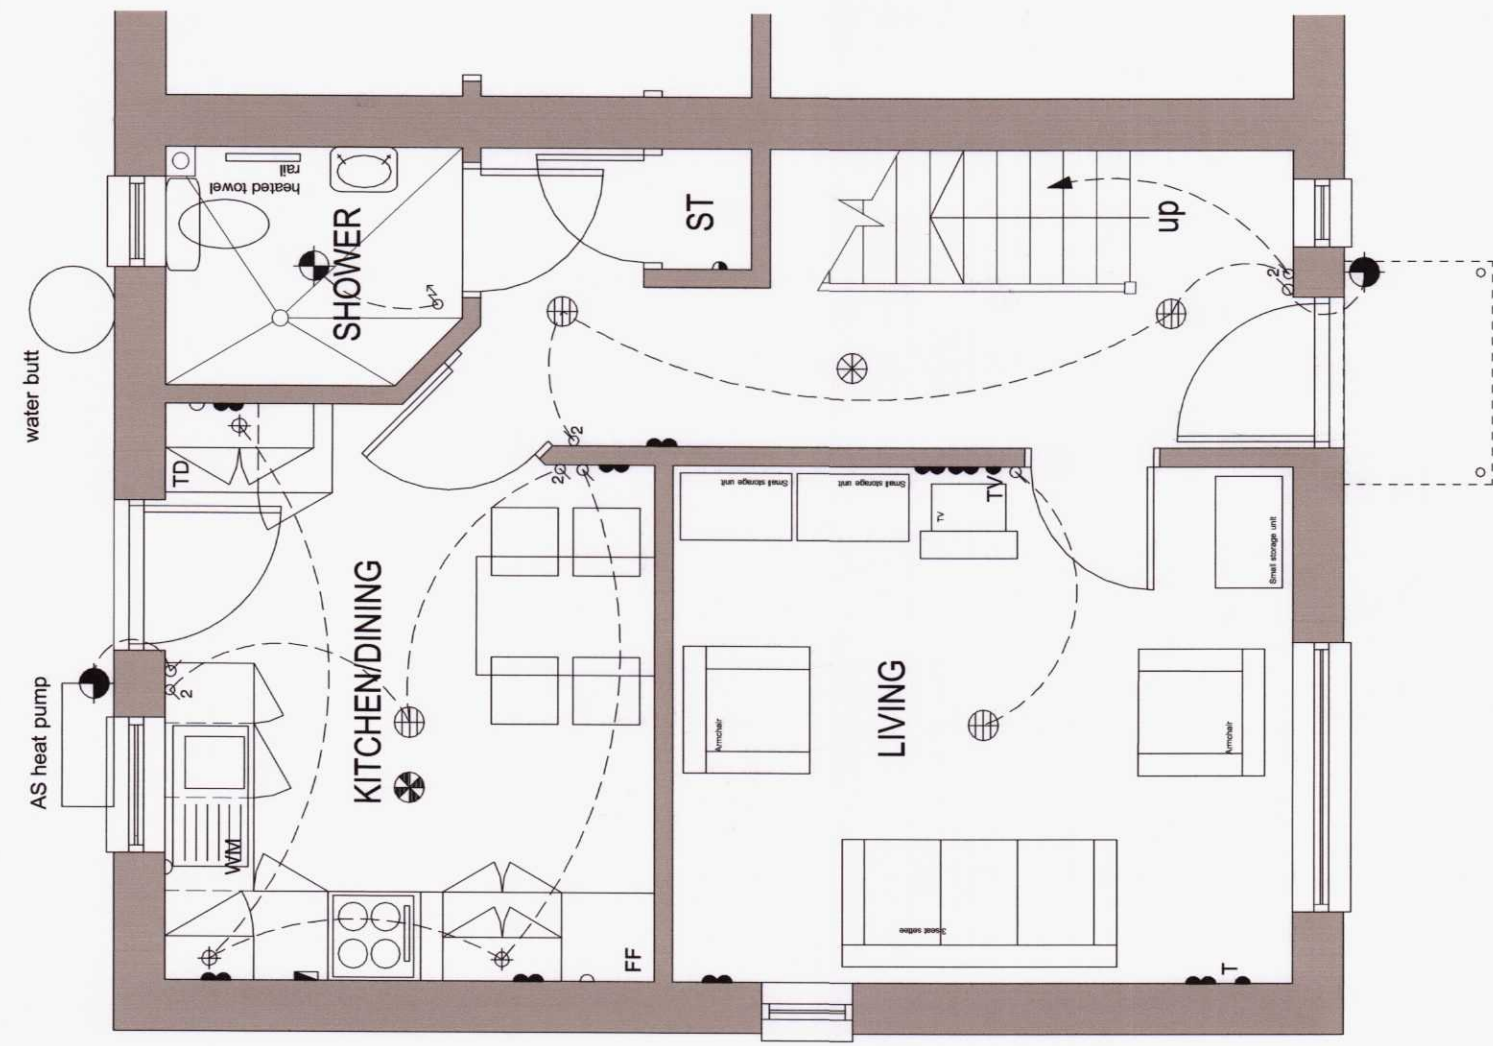


## 2 Bed House Ground Floor Plan

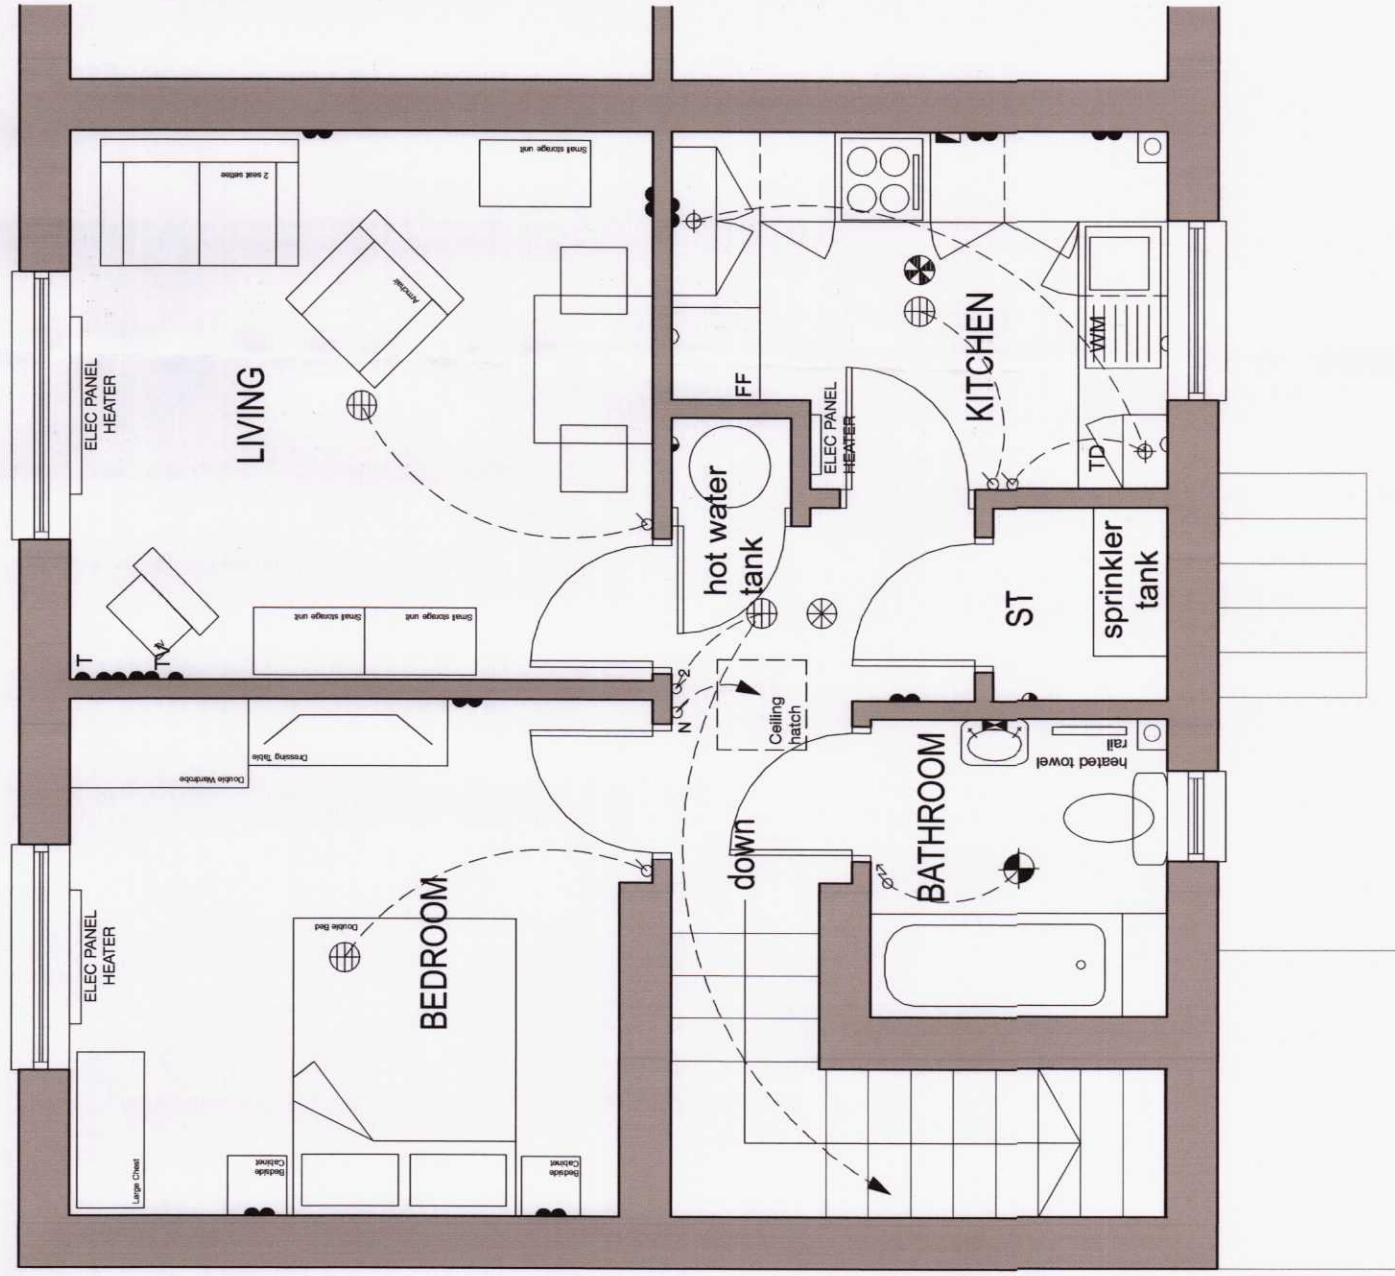

## 1 Bed First Floor Flat Plan

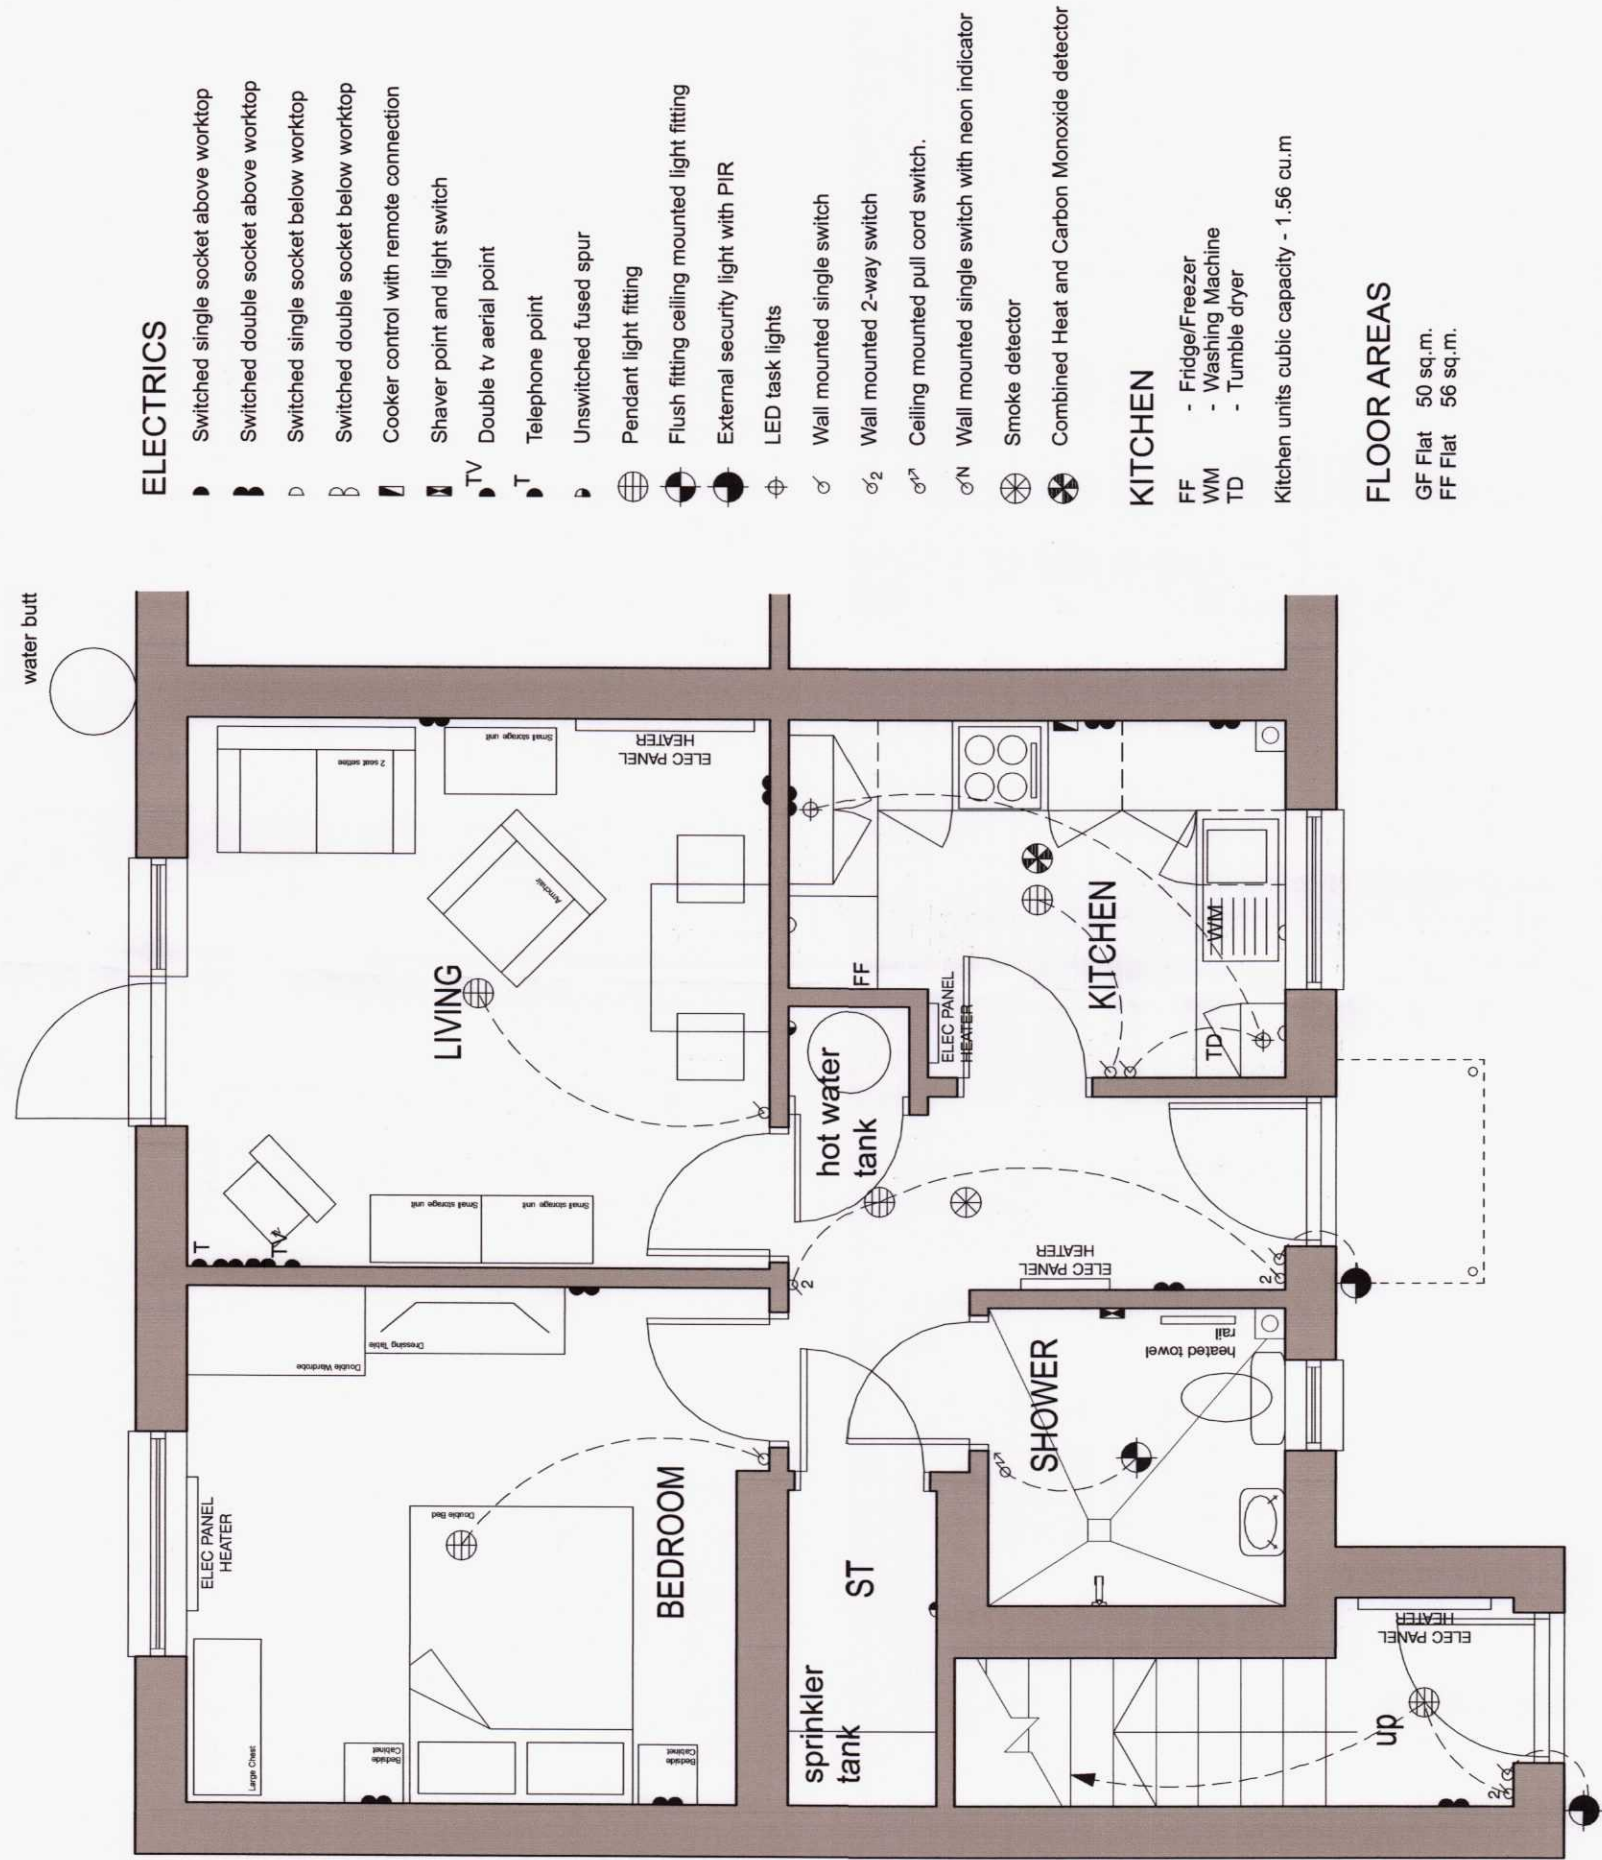

# 1 Bed Ground Floor Flat Plan

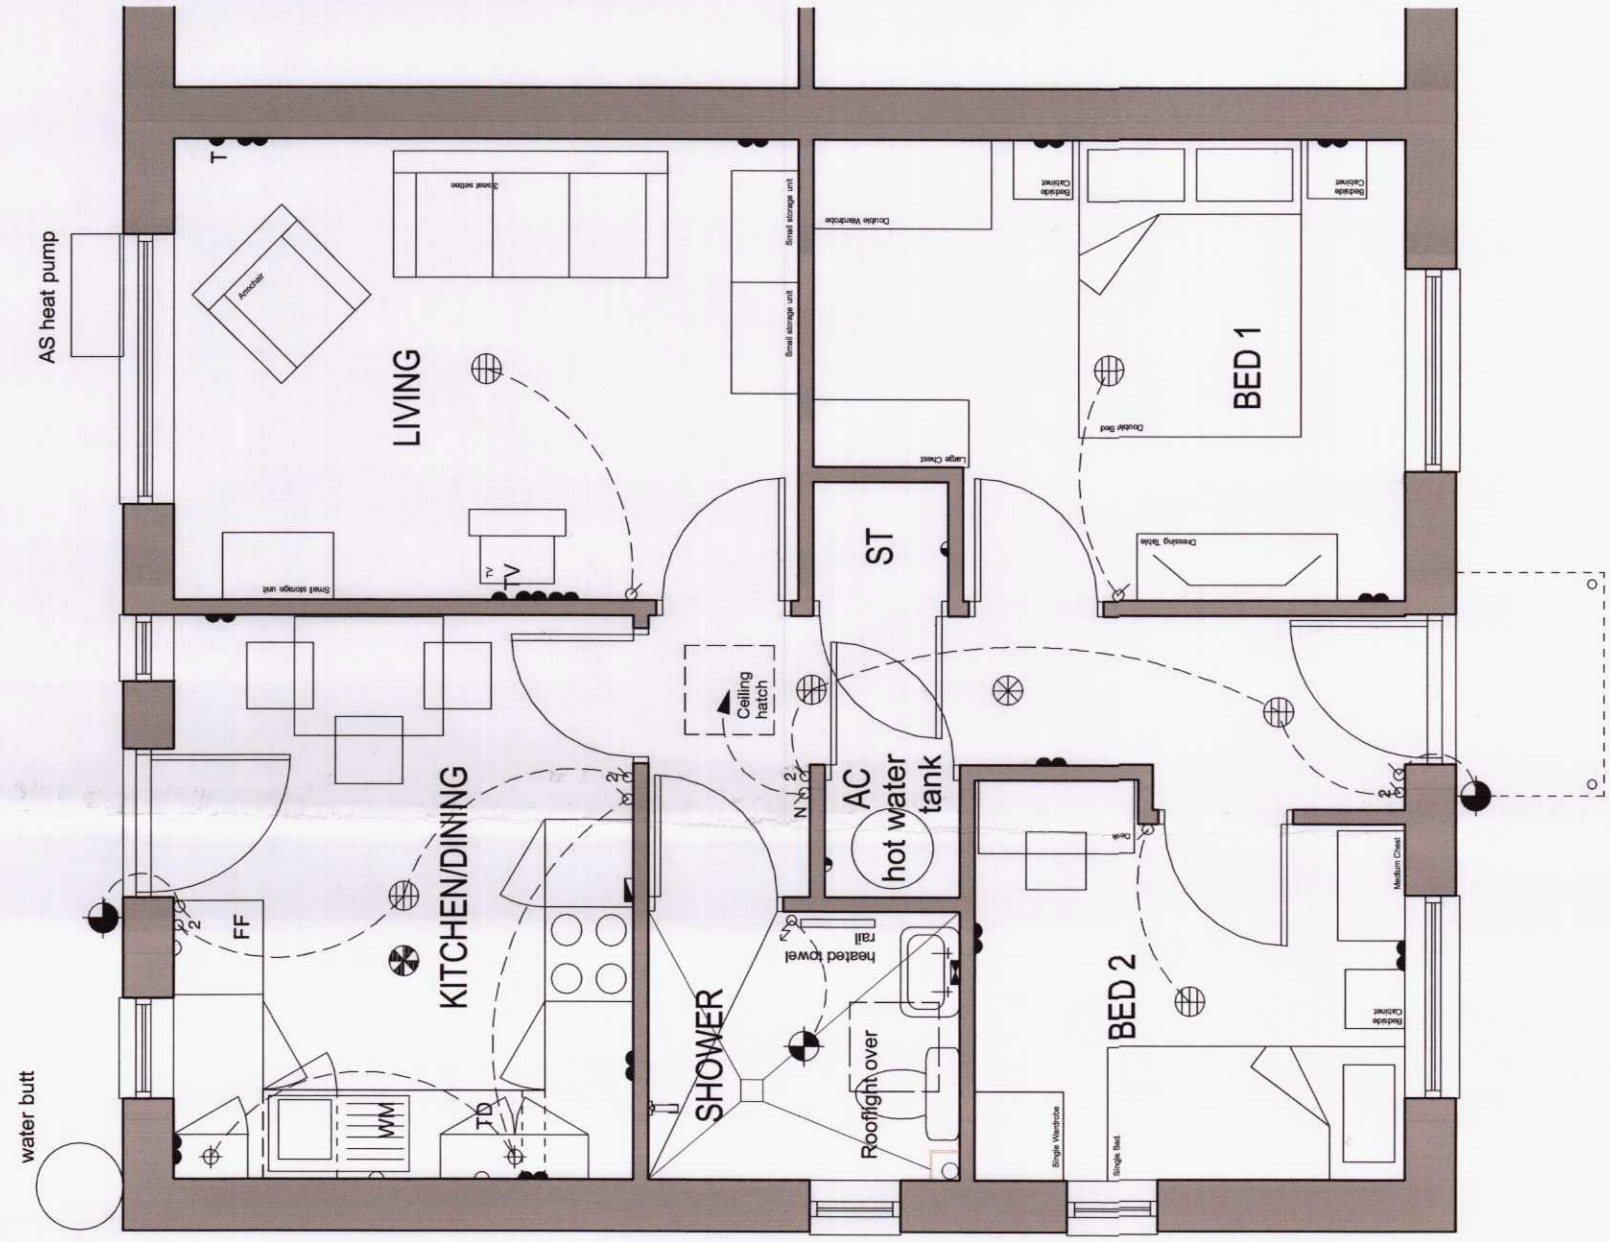

## 2 Bed Bungalow Floor Plan

|   |                                                              |                            |         |          |  |
|---|--------------------------------------------------------------|----------------------------|---------|----------|--|
| Rev C - Burglary and false alarms revised - 16/10/20   |                                                              |                            |         |          |  |
| Rev B - F1T layouts revised - 14/10/20   |                                                              |                            |         |          |  |
| Rev A - Lighting, smoke detectors, heat detectors and attic hatches added. Heating revised - 09/10/20   |                                                              |                            |         |          |  |
| <p>This drawing, its works and complete design are the property of Paul Overton Architects and may not be reproduced or made use of, either directly or indirectly, without the written permission of Paul Overton Architects.</p> <p>Do not scale, lift, trace or copy this drawing.</p> <p>All heights, levels, sizes and dimensions to be checked on site before any work is undertaken.</p> |                                                              |                            |         |          |  |
| <b>PAUL OVERTON ARCHITECTS</b><br>100, LANSBURY ROAD, GELDES, MERTHYR TYDFIL<br>CARDIFF CF45 8AD<br>TEL: 01691 470099<br>FAX: 01691 470099<br>paul@pauloverton.co.uk<br>pauloverton.co.uk   |                                                              | MERTHYR VALLEY'S HOMES LTD |         |          |  |
| Client   | MERTHYR VALLEY'S HOMES LTD                                   |                            |         |          |  |
| Project   | HOUSING DEVELOPMENT<br>LANSBURY ROAD, GELDES, MERTHYR TYDFIL |                            |         |          |  |
| Drawing Title   | Furniture, Kitchen and Heating Drawings                      |                            |         |          |  |
| CAD ref   | Drawn                                                        | MST                        |         |          |  |
| Date   | OCTOBER 2020                                                 | Scale                      | 1:50@A1 |          |  |
| Project No.   | 9033                                                         | Drawing No.                | 21      | Revision |  |
|   |                                                              |                            |         | C        |  |