


HEOL PARC-Y-LAN

Hatched area indicates assumed 3m exclusion zone from adopted drainage runs

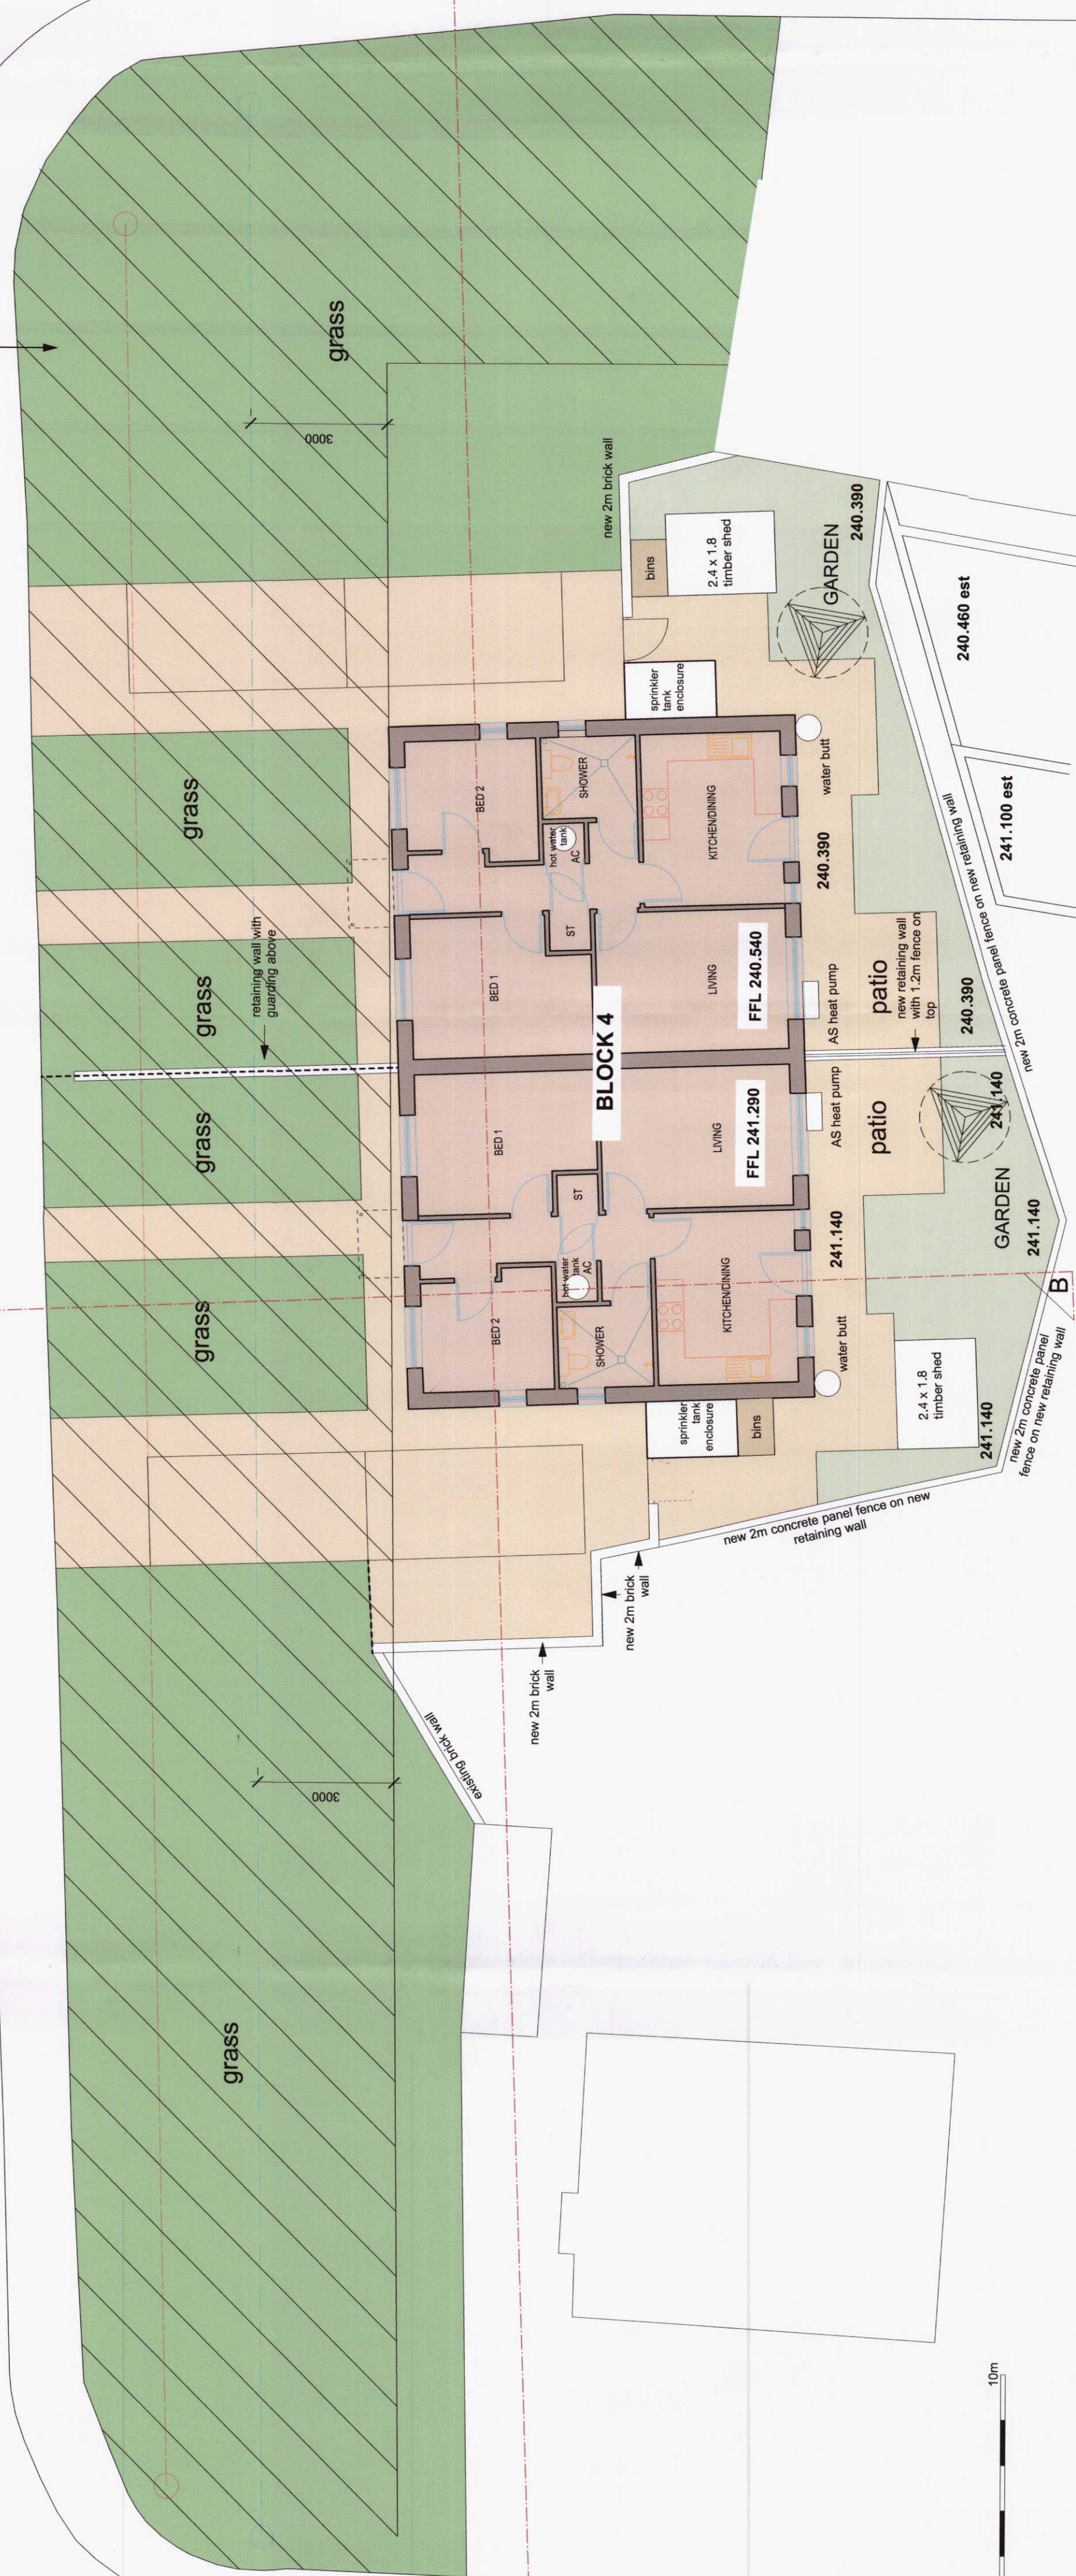

HEOL BRYN-Y-GWYDDYL

Revision F - 19/11/20 - bungalow sprinkler tank enclosures revised. Size of garden sheds revised.

Revision E - 26/10/20 - Block 4 - external levels and notes added to rear boundary walls

Revision D - 20/10/20 - Rear boundaries to block 4 revised

Revision C - 17/10/20 - Revised Blocks 2, 3 and 4 added
Revision B - 14/10/20 - Revised Blocks 2 and 3 added
Revision A - 2/10/20 - minor revisions

This drawing, the works and concepts depicted are the copyright of Paul Overton Architects and may not be reproduced or made use of, either directly or indirectly, without express written consent.

Do not scale off this drawing.

All heights, levels, sizes and dimensions to be checked on site before any work is undertaken.

PAUL OVERTON ARCHITECTS
97A HIGH STREET
MERTHYR TYDFIL
CF47 6UD
TEL: 01493 371194
MOB: 07923 659 282
paul@pro-architects.co.uk

Client
MERTHYR VALLEYS HOMES LTD

MILNITEX VALLEY HOMES LTD

Project
HOUSING DEVELOPMENT

AT
LANSBURY ROAD, GELLIDEG, MERTHYR TYDFIL

Drawing Title

SITE PLAN

CAD ref	Drawn	PROMIST
---------	-------	---------

Cost	
Revenue	

Date	OCTOBER 2020	Scale	1:100@A1
------	--------------	-------	----------

Project No.	Drawing No.	Revision
-------------	-------------	----------