


SOUTH ELEVATION ALONG HEOL PARC-Y-LAN 1:100




EAST ELEVATION ALONG LANSBURY ROAD 1:100




WEST ELEVATION ALONG HEOL BRYN-Y-GWYDDYL 1:100

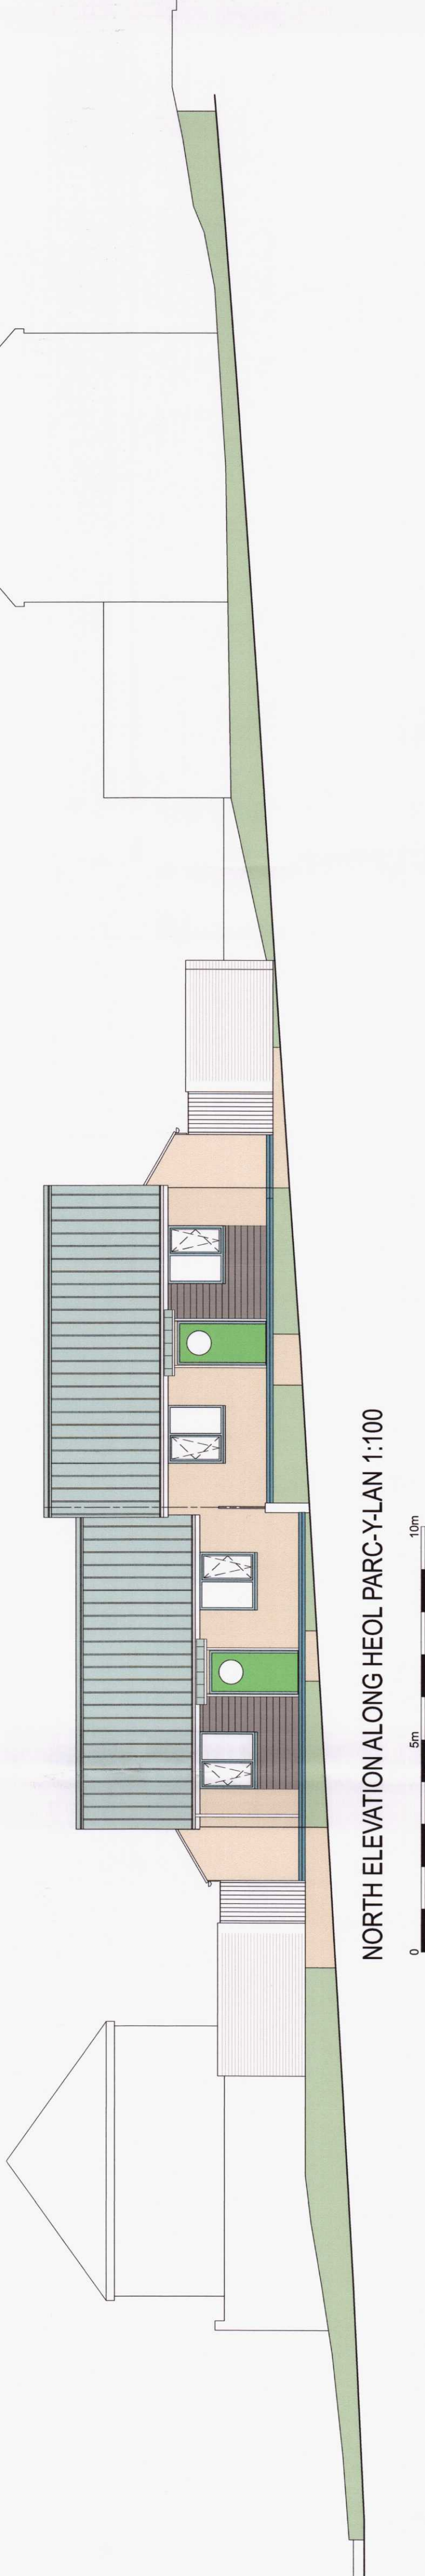


NORTH ELEVATION ALONG HEOL PARC-Y-LAN 1:100

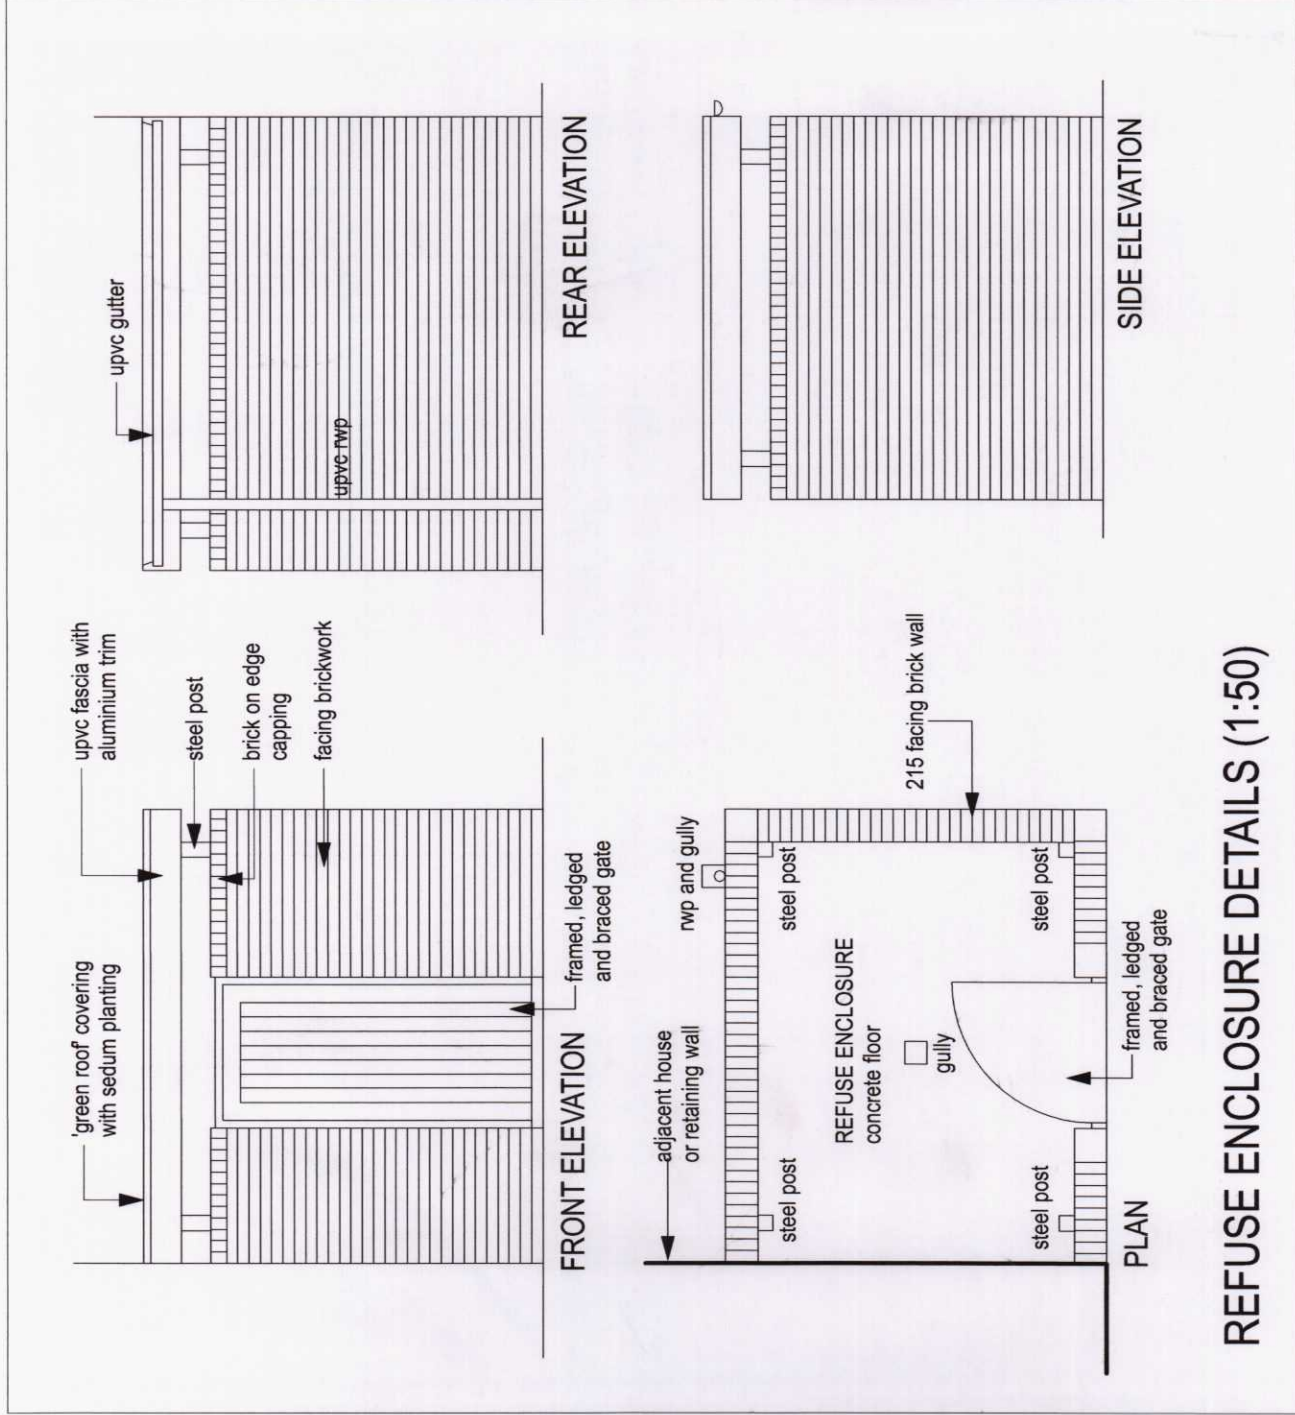


REFUSE ENCLOSURE DETAILS (1:50)

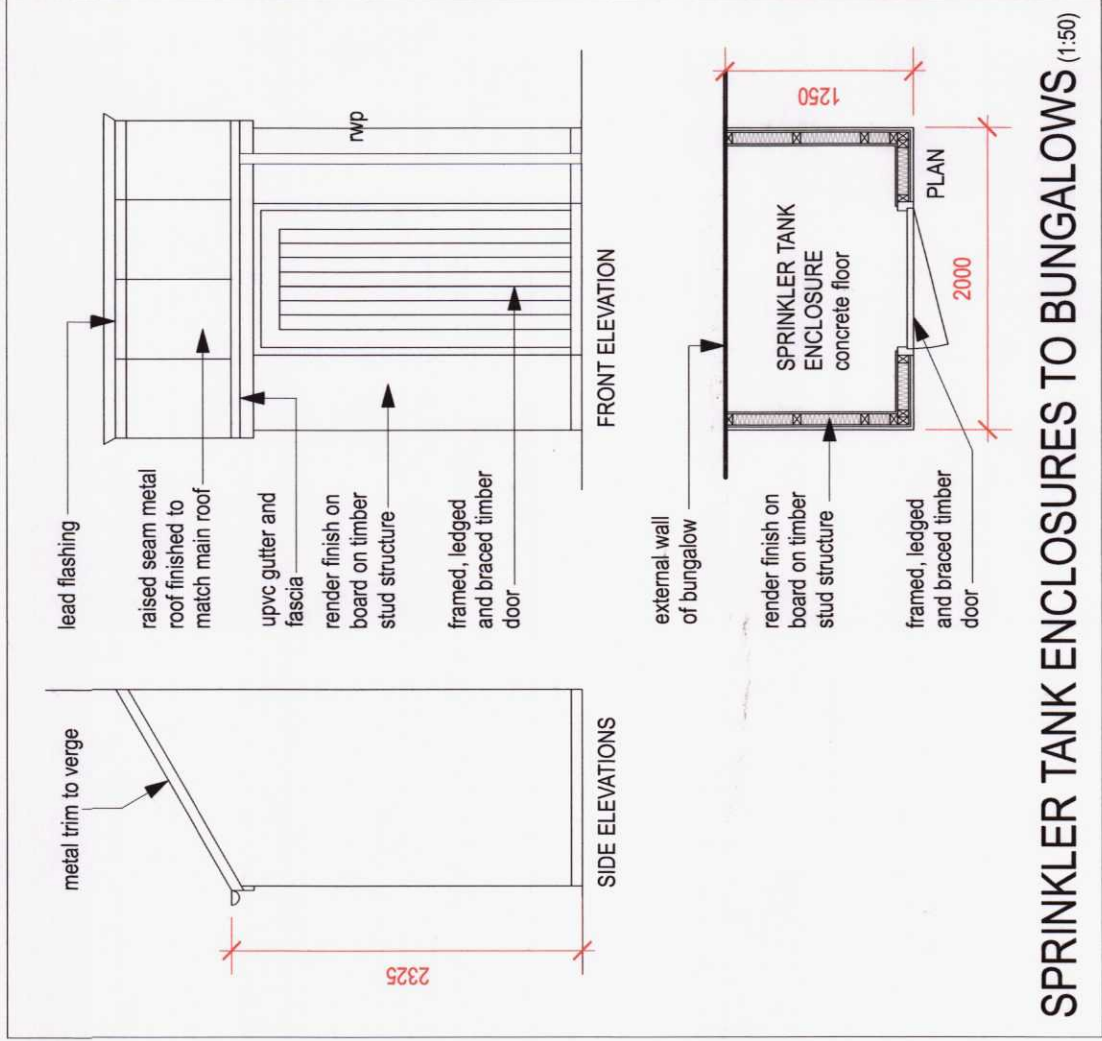


SPRINKLER TANK ENCLOSURES TO BUNGALOWS (1:50)

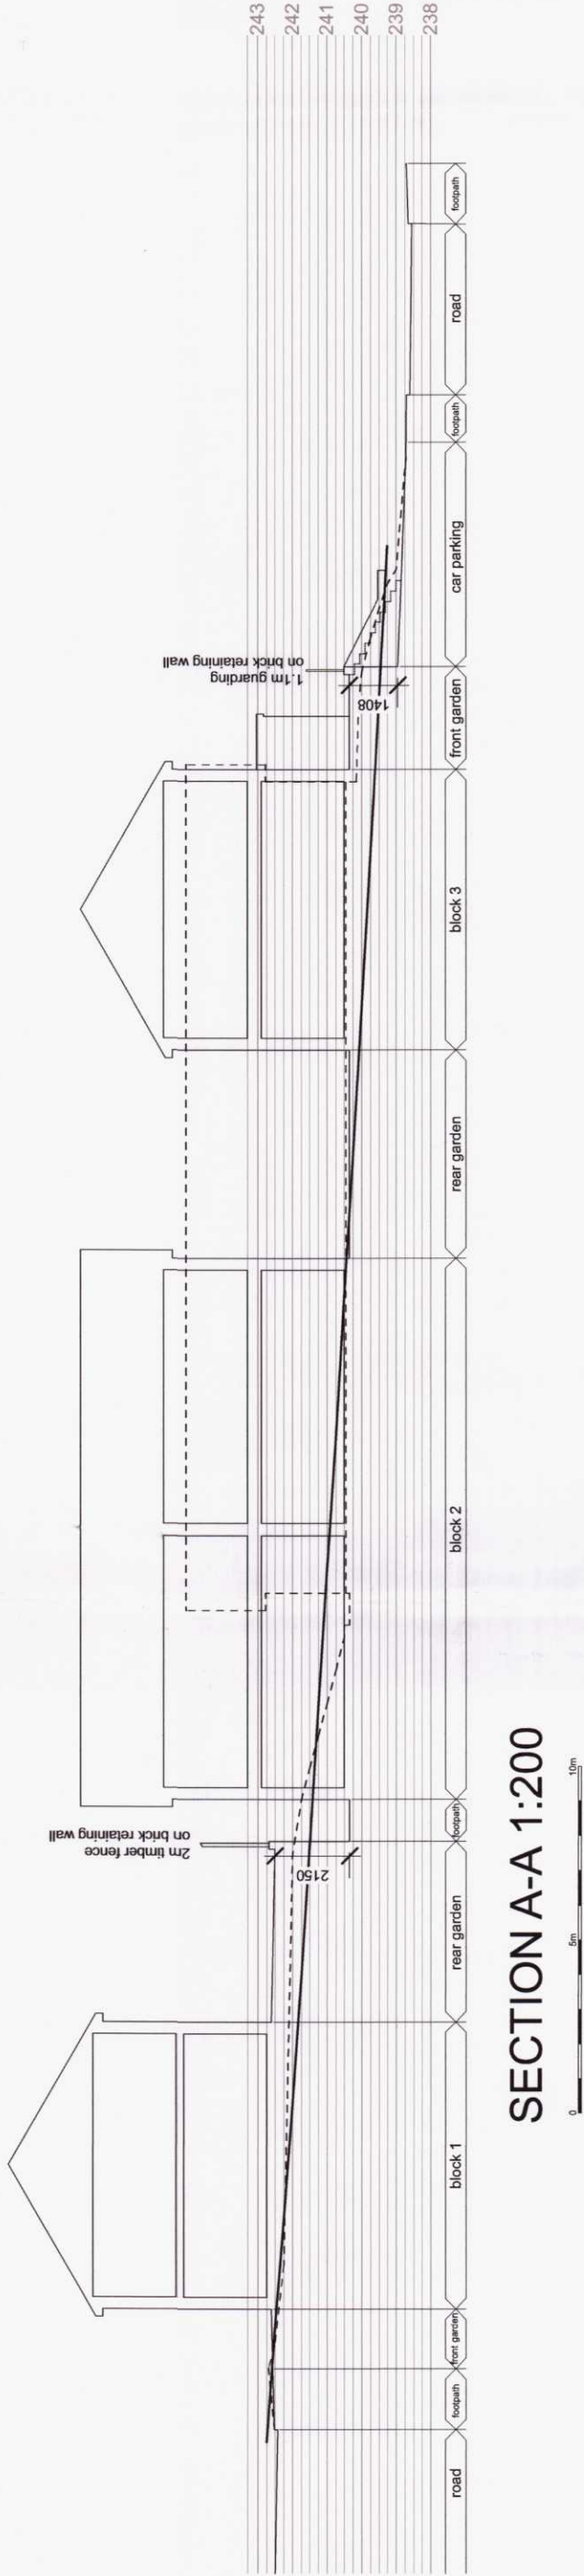

SECTION A-A 1:200

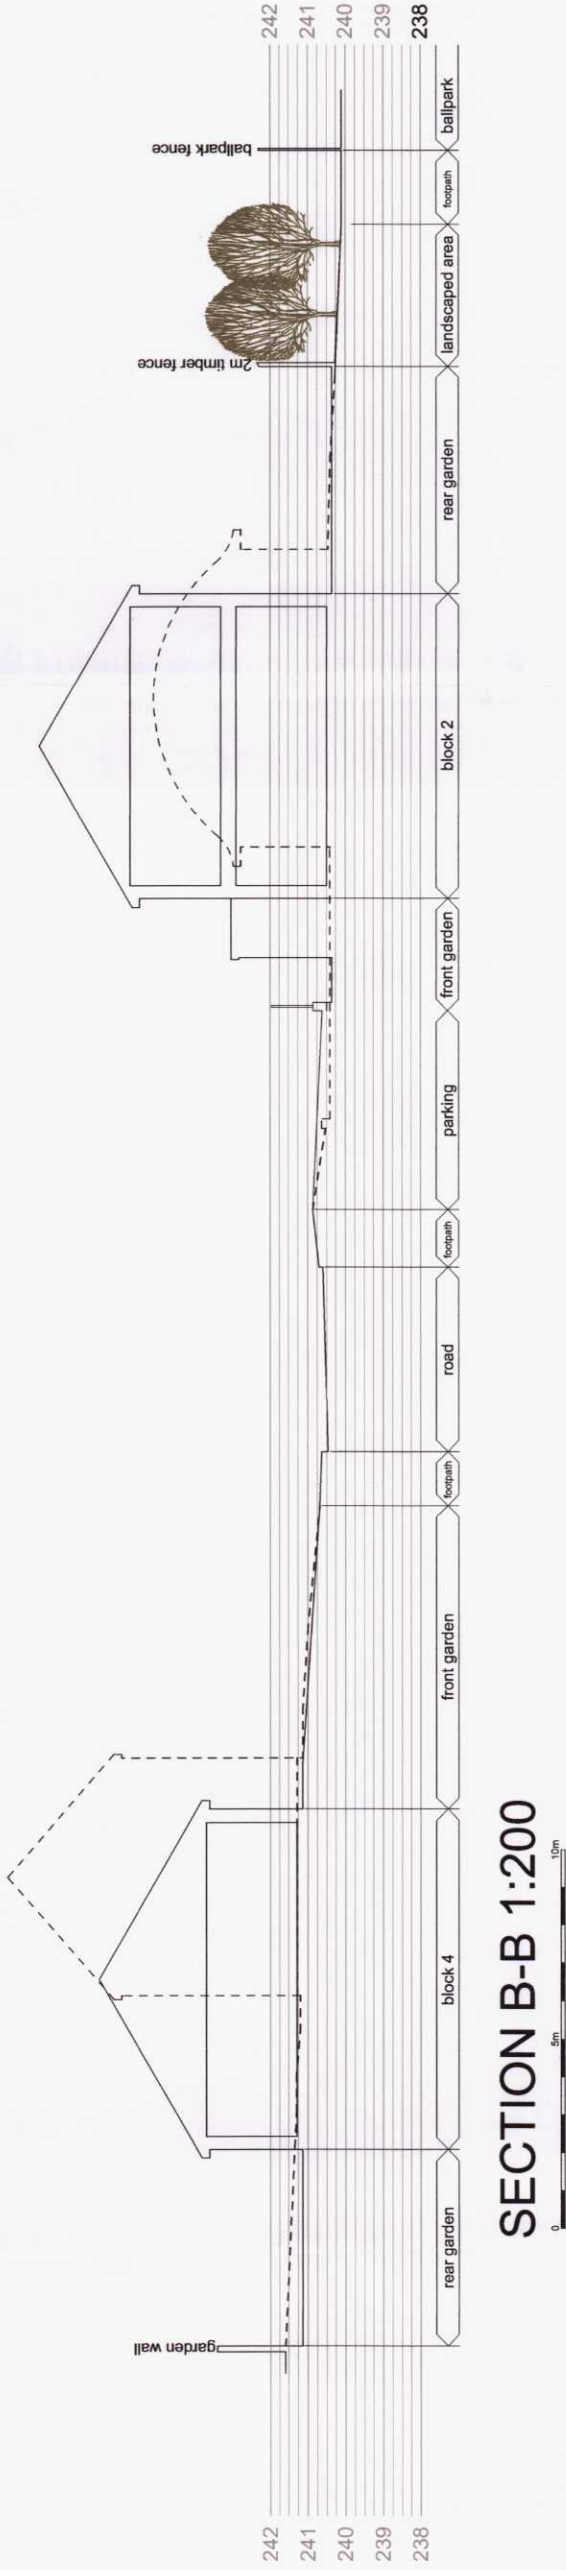

SECTION B-B 1:200

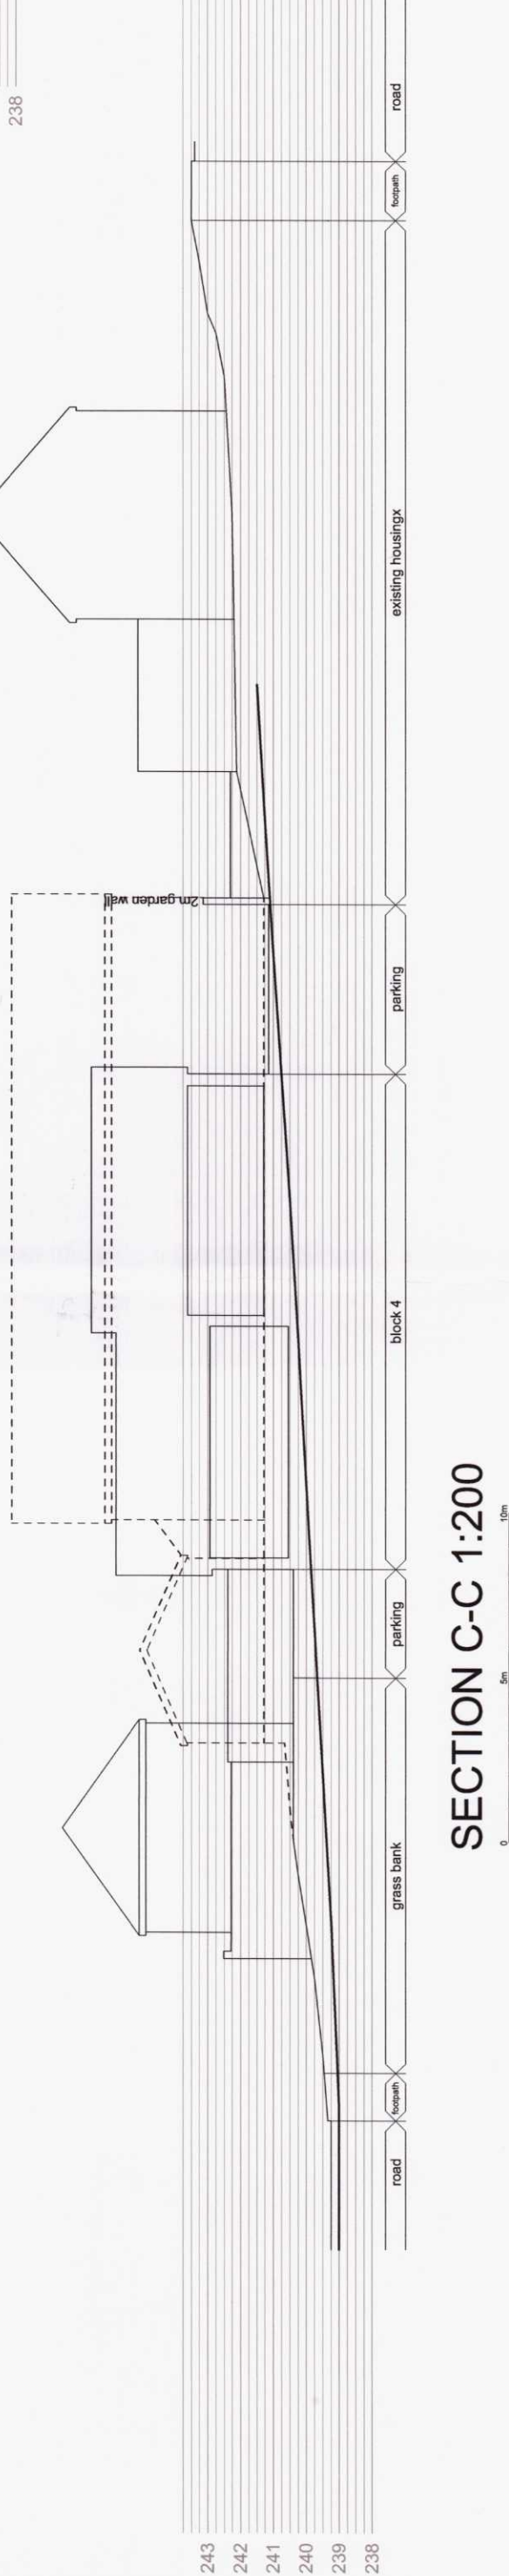

SECTION C-C 1:200

Revision D - Bungalow sprinkler tank and flat refuse enclosure details and elevations revised 16/10/20			
Rev C - Blocks 2, 3 and 4 elevations revised 16/10/20			
Rev B - Revised Blocks 2 and 3 added 14/10/20			
Rev A - Height of retaining walls shown on Section A-A 06/10/20			
This drawing, the works and locations depicted are the copyright of Paul Overton Architects and may not be reproduced or made use of without the written permission of Paul Overton Architects.			
Do not scale of this drawing.			
All heights, levels, sizes and dimensions to be checked on site before any work is undertaken.			
PAUL OVERTON ARCHITECTS 11 LANSBURY ROAD, GELLIDEG, MERTHYR TYDFIL NP23 5SD 01656 889 882 paul@pauloverton.co.uk			
Client MERTHYR VALLEYS HOMES LTD			
Project HOUSING DEVELOPMENT AT LANSBURY ROAD, GELLIDEG, MERTHYR TYDFIL			
Drawing Title SITE SECTIONS AND STREET ELEVATIONS			
CAD ref	Drawn	PROJMS	
Date	OCTOBER 2020	Scale	1:100 & 1:200@A1
Project No	9033	Drawing No	20
Revision	D		