

ALL STRUCTURAL MEMBERS TO BE CLACULATED BY STRUCTURAL ENGINEER


200038

MTCCFC
PLANNING DEPARTMENT
13 FEB 2020
RECEIVED


LIERTHYR TYDFIL
COUNTY BOROUGH COUNCIL
OFFICE COPY
PLEASE DO NOT
REPRODUCE

GROUND FLOOR PLAN -
PROPOSED 1:50

LIERTHYR TYDFIL
COUNTY BOROUGH COUNCIL
Town & Country Planning Act 1990
PERMISSION GRANTED SUBJECT TO CONDITIONS
18 MAR 2020
J. JONES
BA(Hons) BTP M.R.T.P.I
HEAD OF TOWN PLANNING

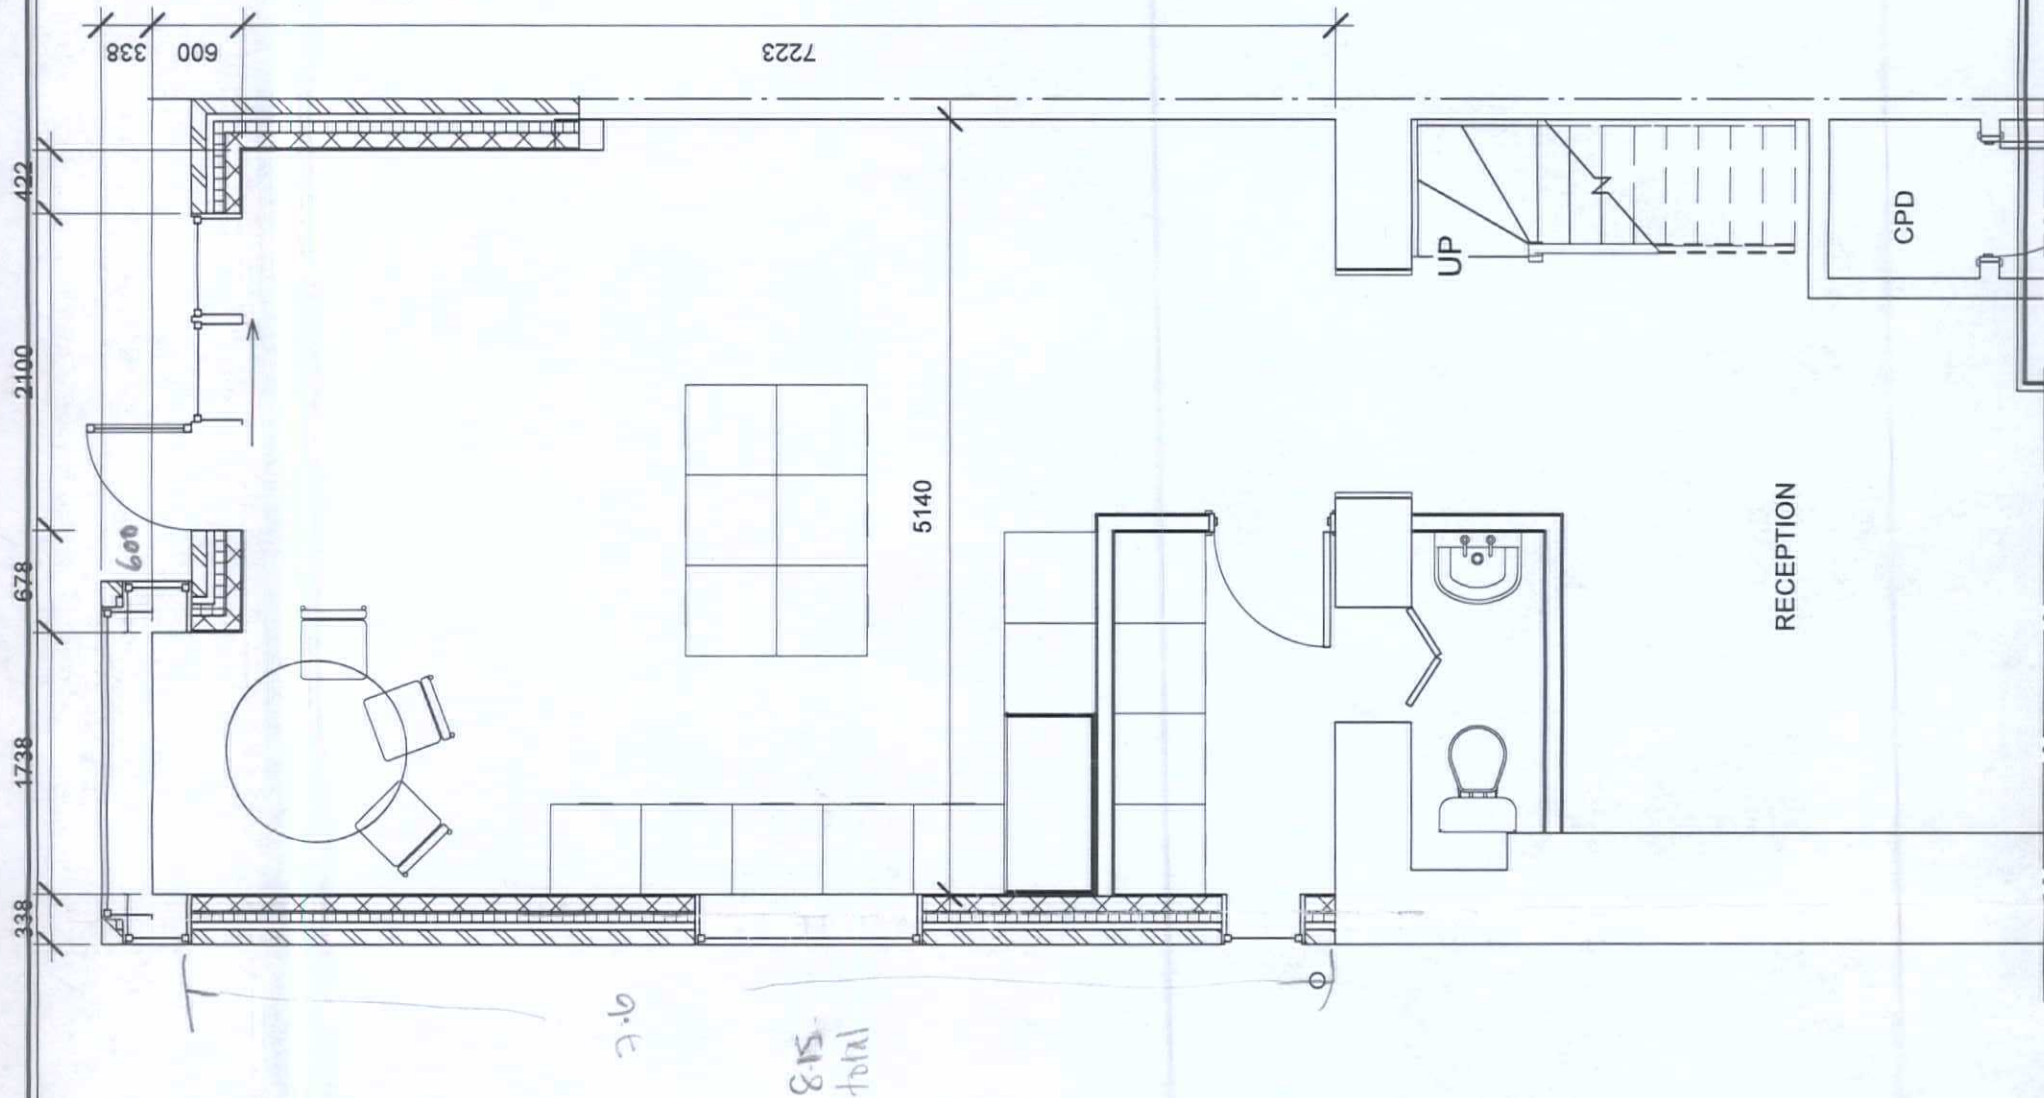

GROUND FLOOR PLAN -
PROPOSED 1:100

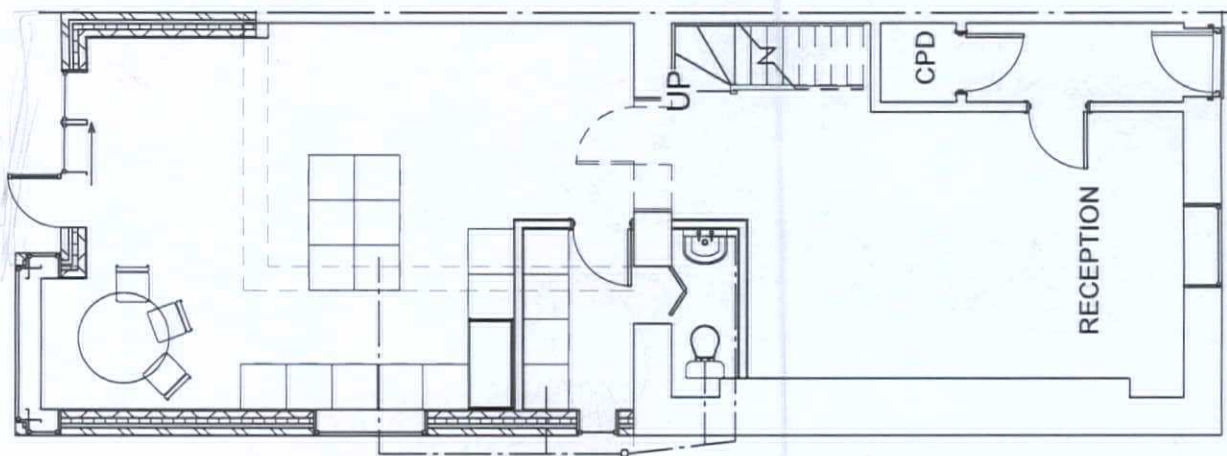

SCALE As indicated

CLIENT BUNCE

SHEET NO. 5A