


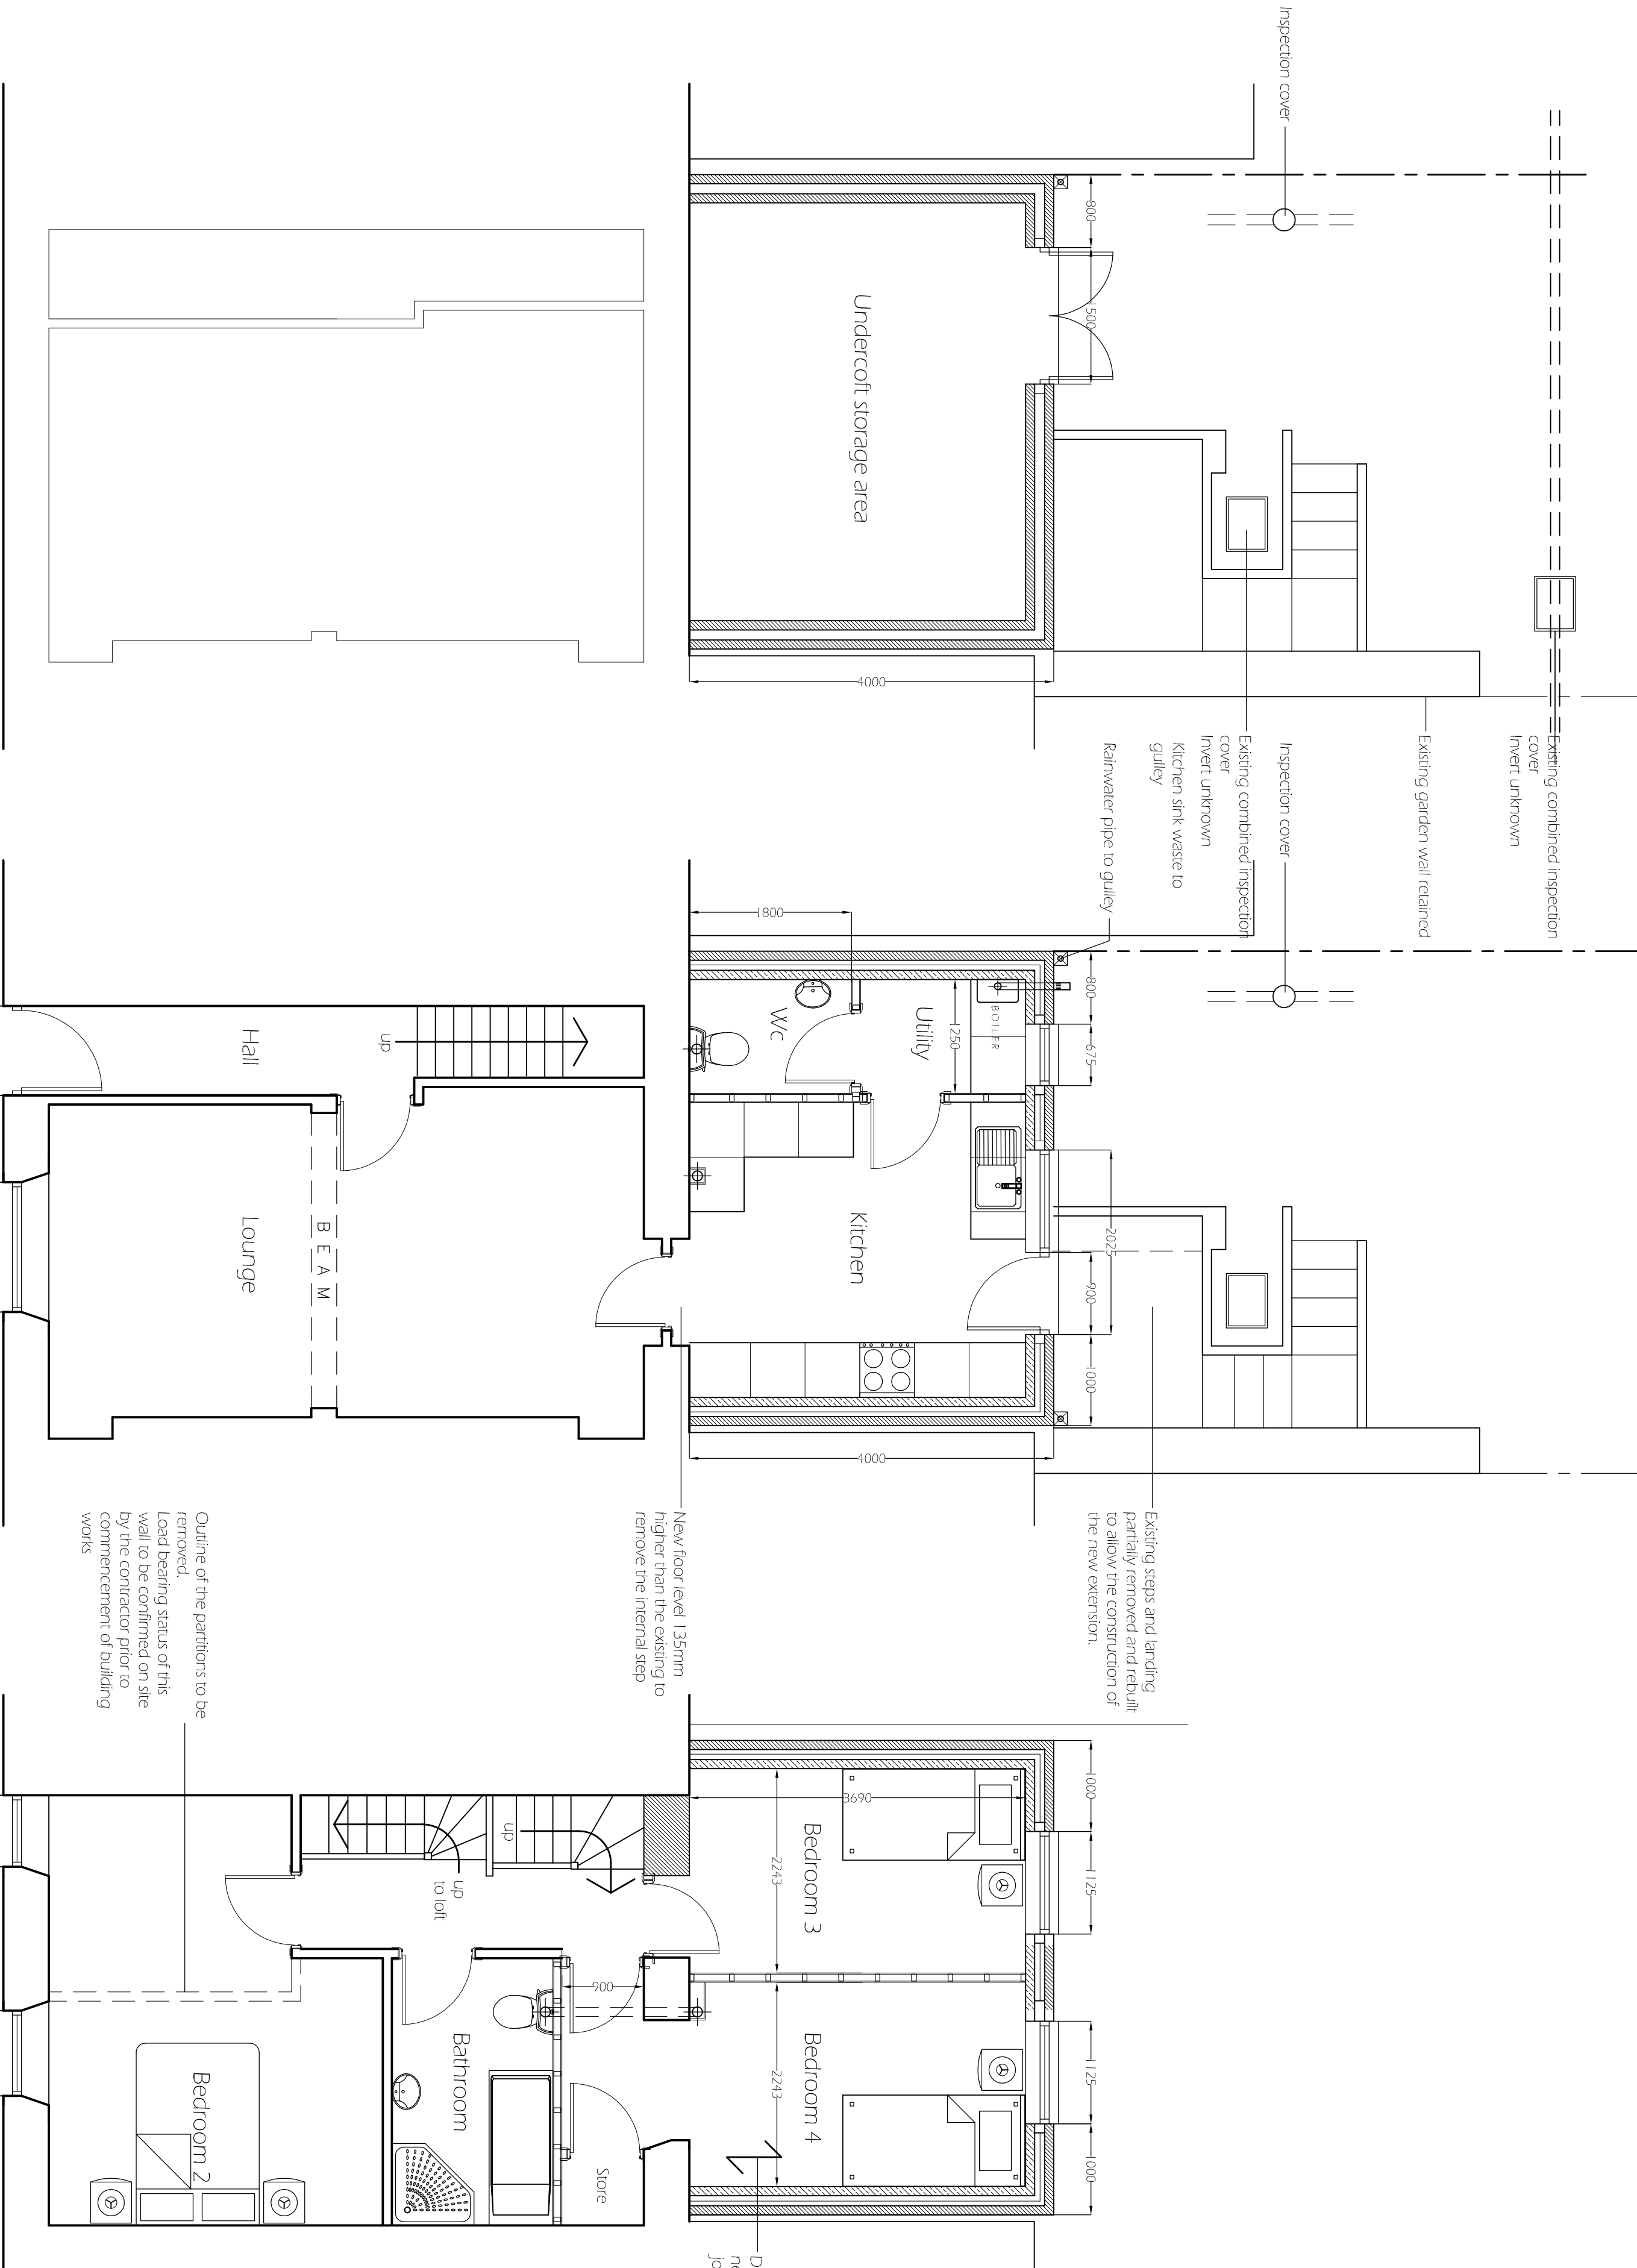

Proposed lower ground
(undercroft)
floor plan @ 1:50

Proposed ground floor
plan @ 1:50

Proposed first floor
plan @ 1:50

Client
Jordan Jeavons and Kirsty Parry

Project
Proposed extension to 54 Penn Street,
Treharris, CF46 5HL

Date: June 2020
Scale: 1:50 @ A2
Job No: 3039
Drawing No: 03

Revision
Date
Comment

Penrose
architectural
services

46 High Street,
Pentagon,
Beckwood,
Gwent,
NP23 5SZ
Tel: 01443 820270
www.penrosedesigns.co.uk