




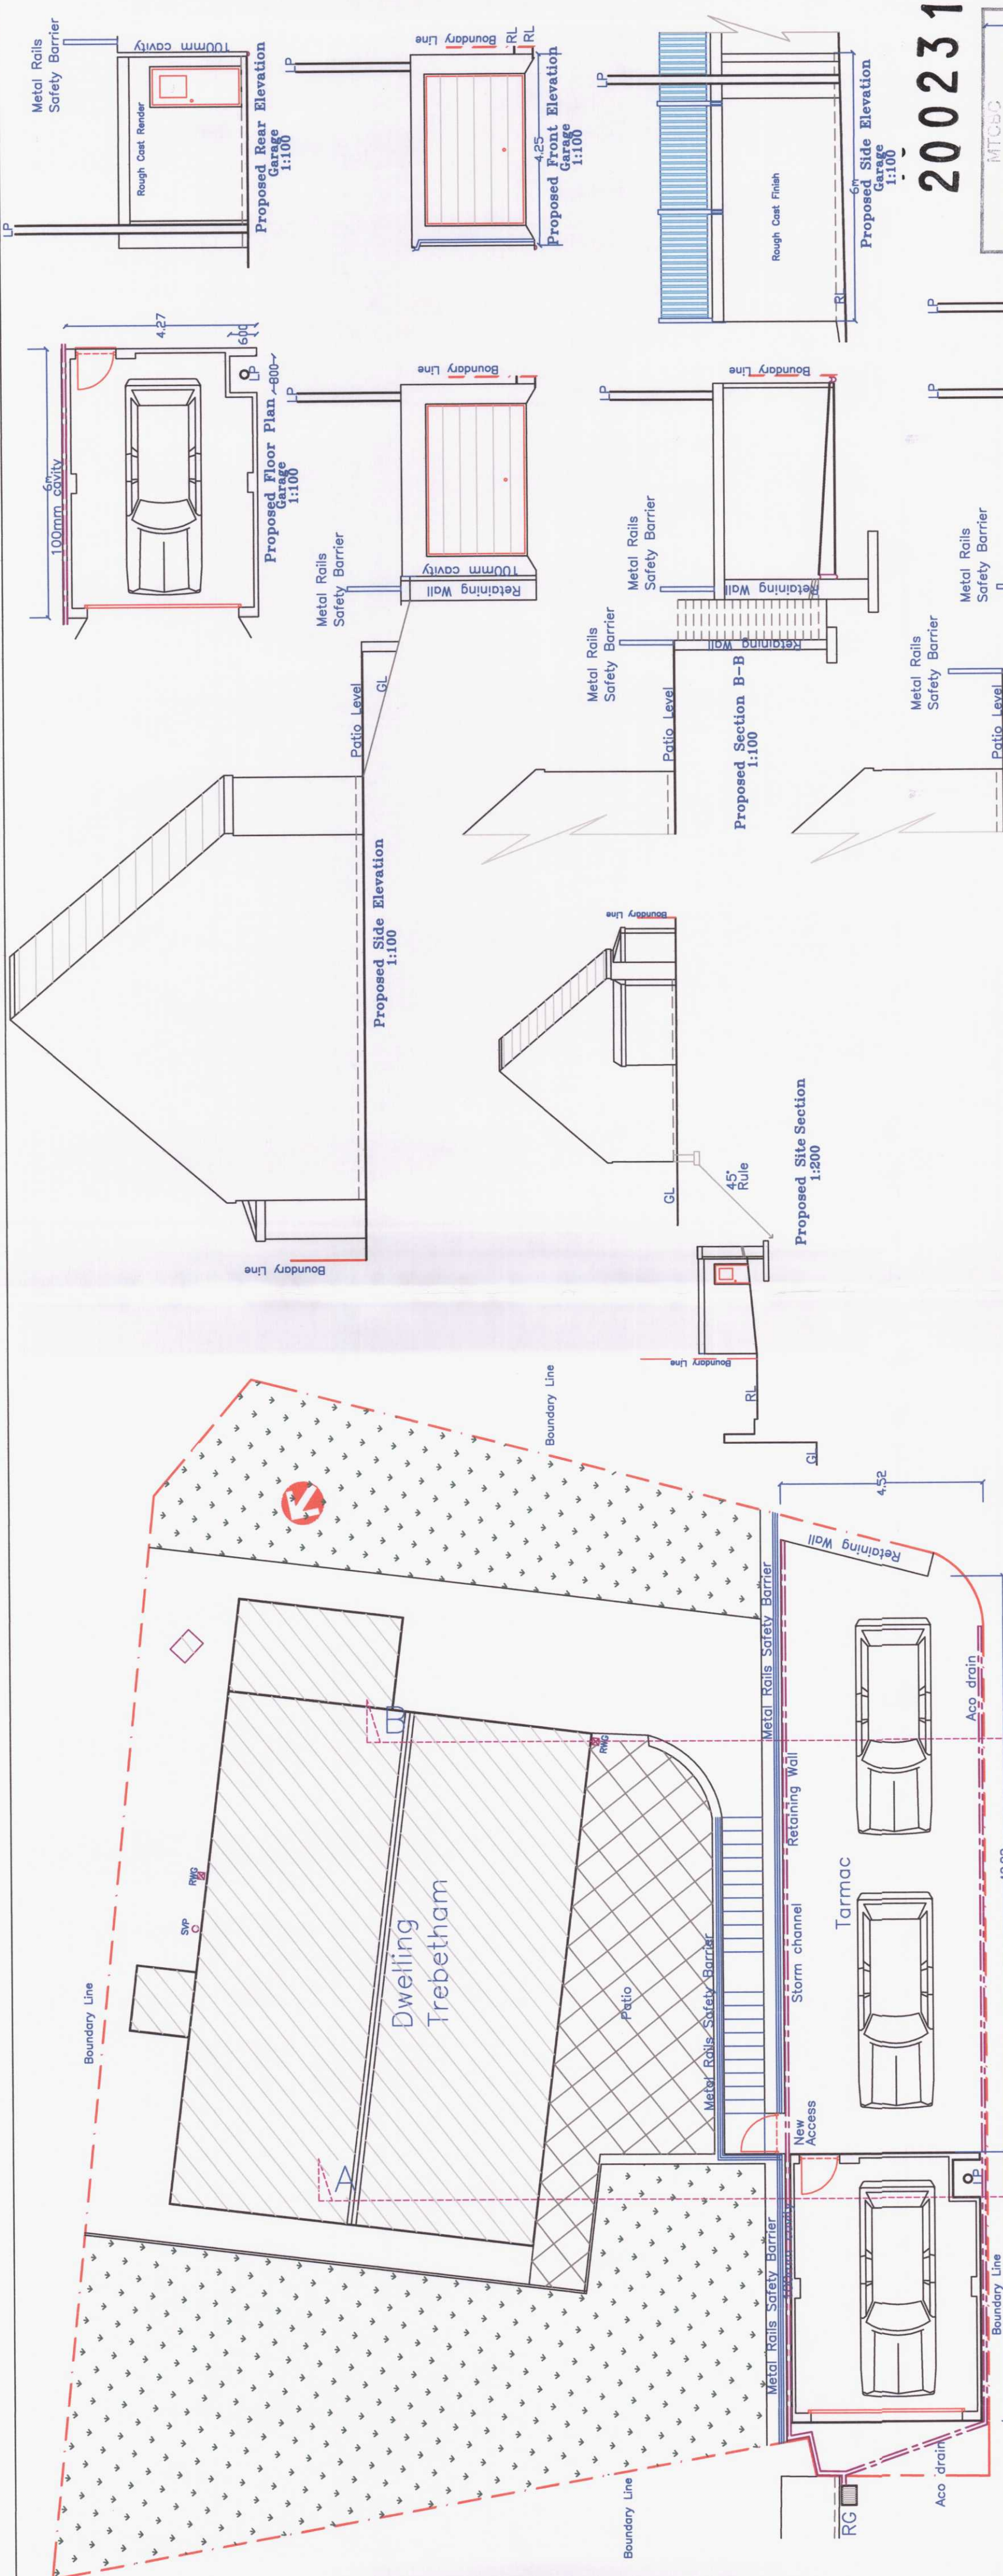


Proposed Site Plan
1:100

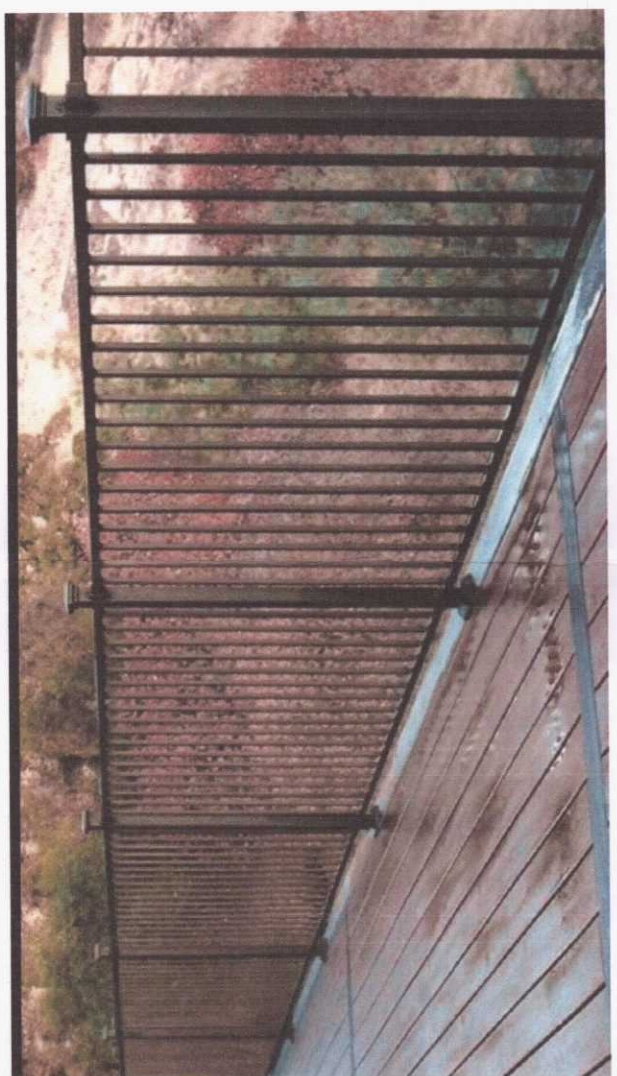

Proposed Metal Rails Image

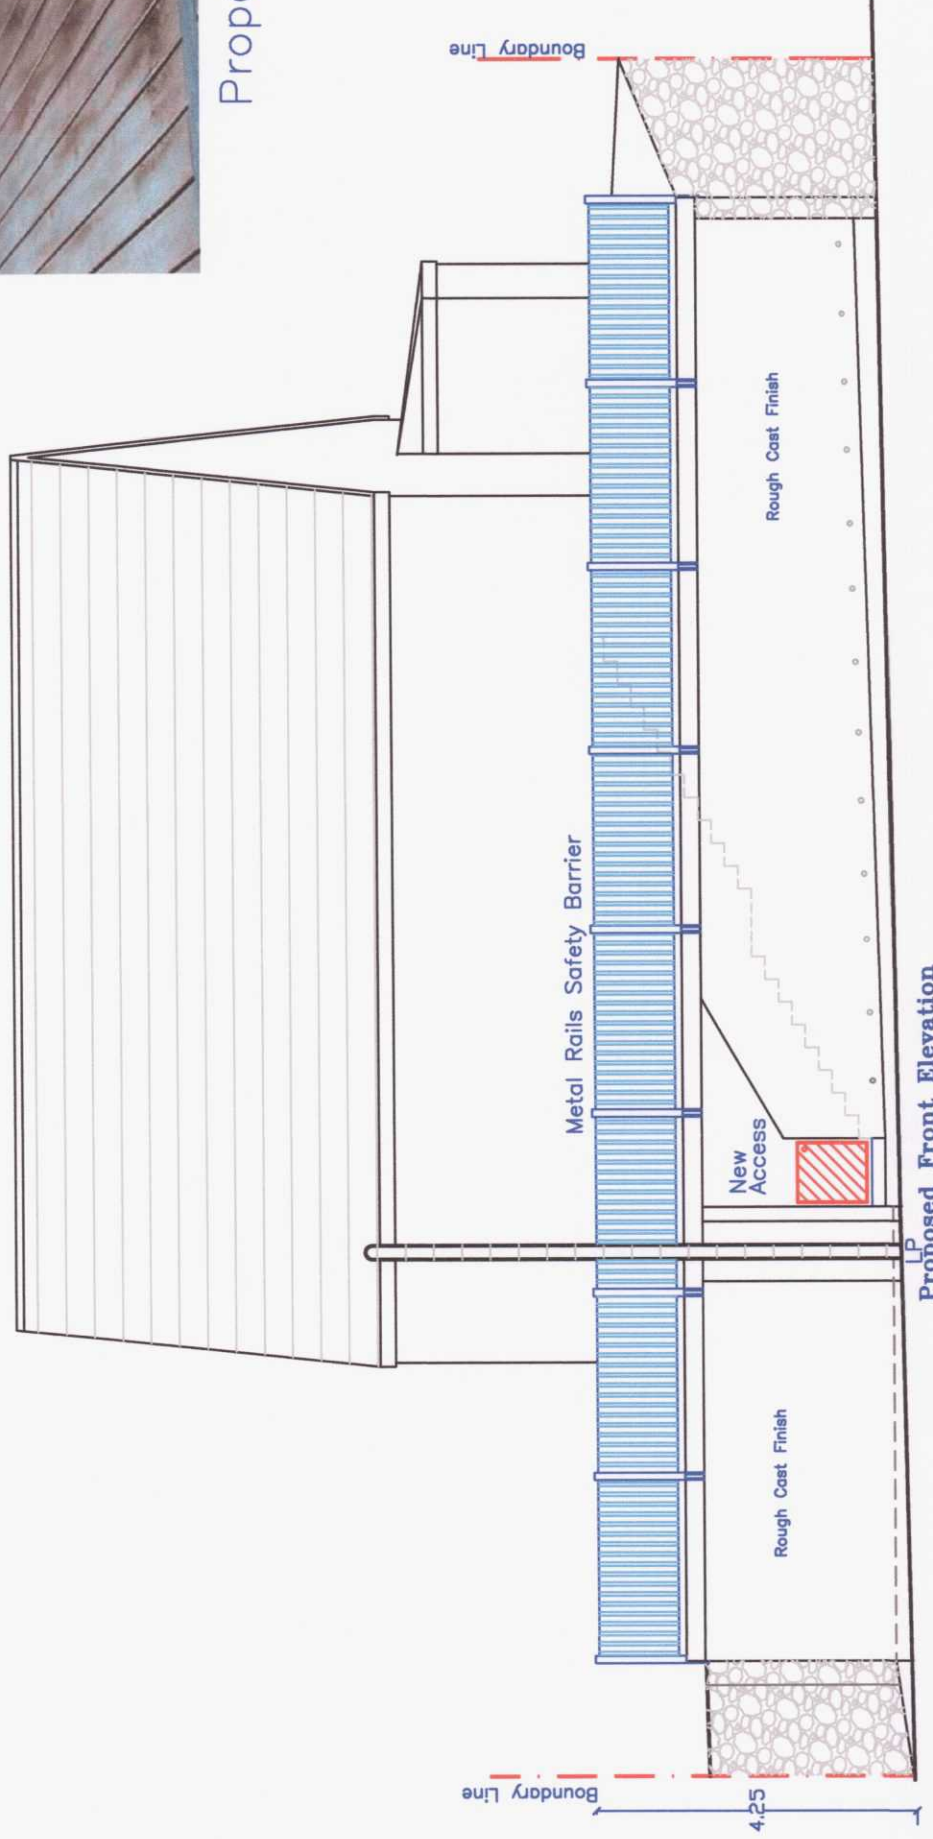


Proposed Front Elevation
1:100

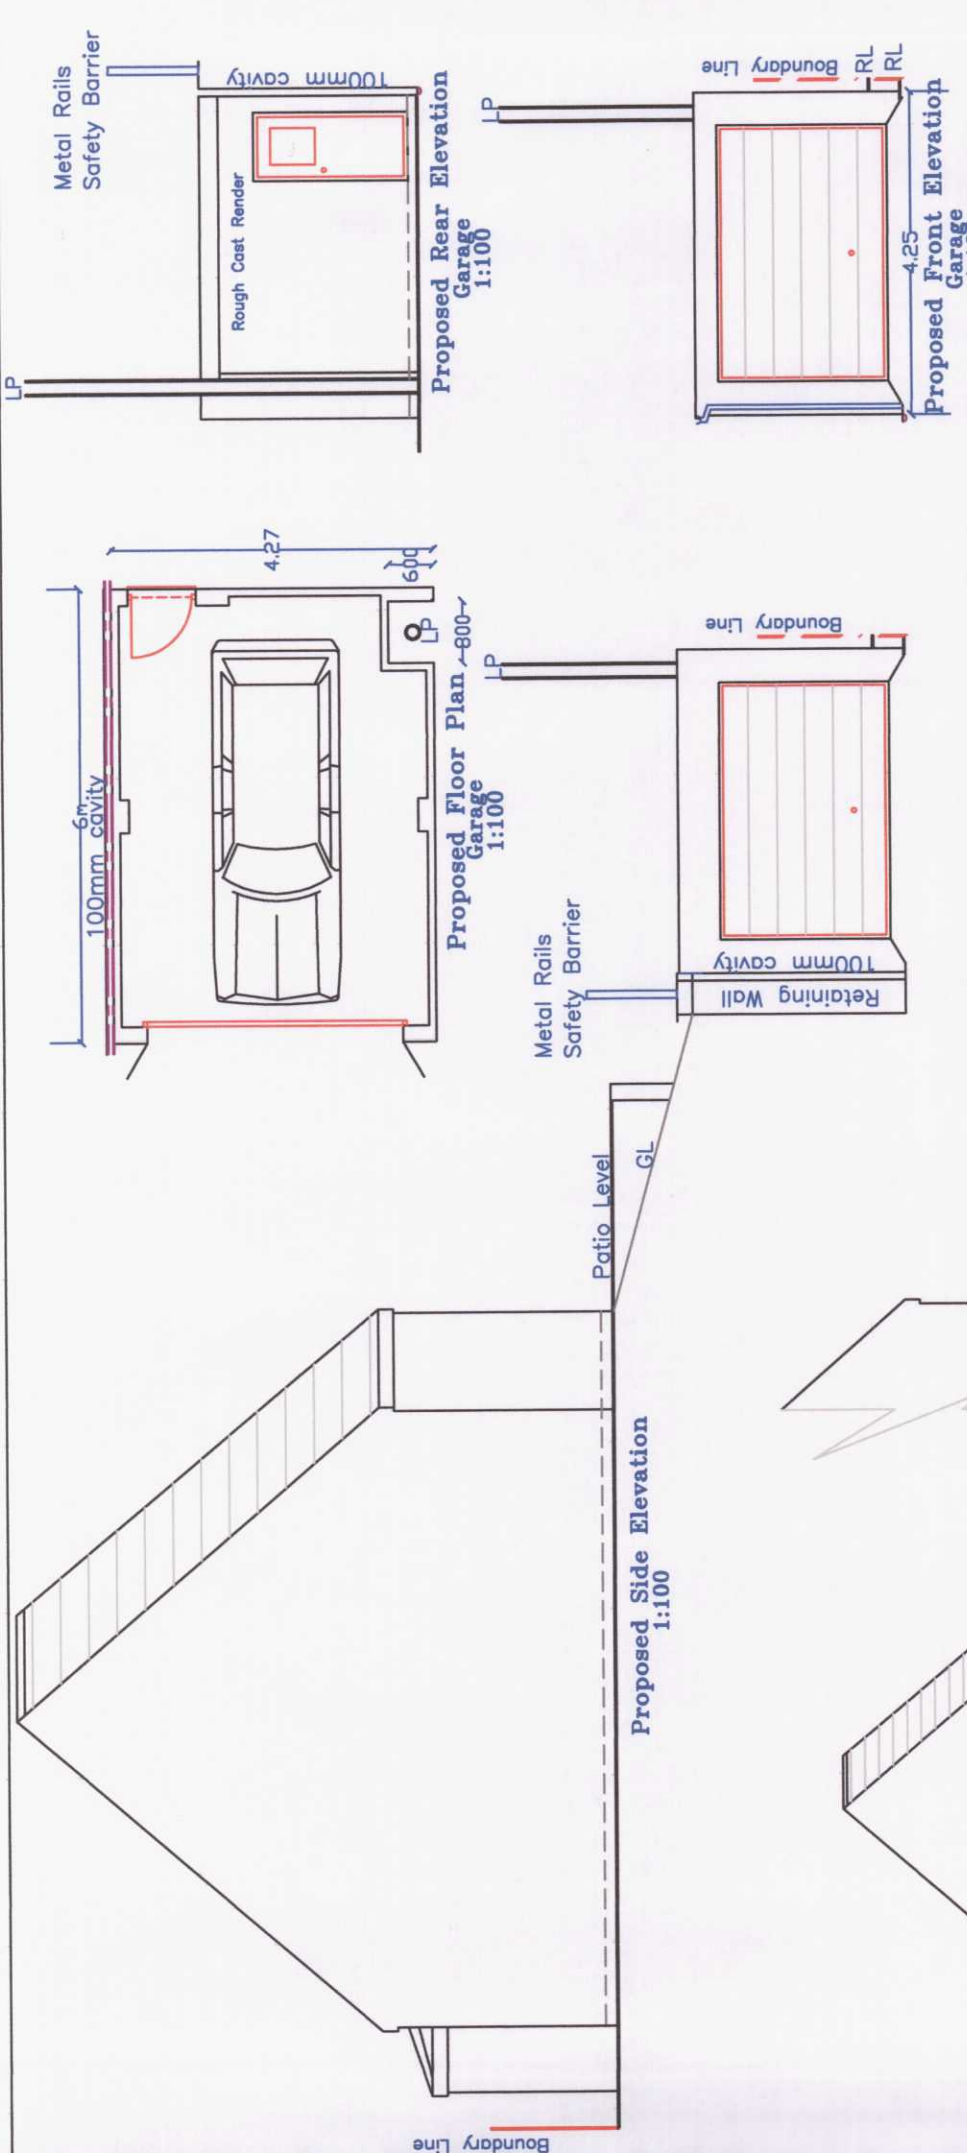

Proposed Side Elevation
1:100

Proposed Rear Elevation
Garage
1:100

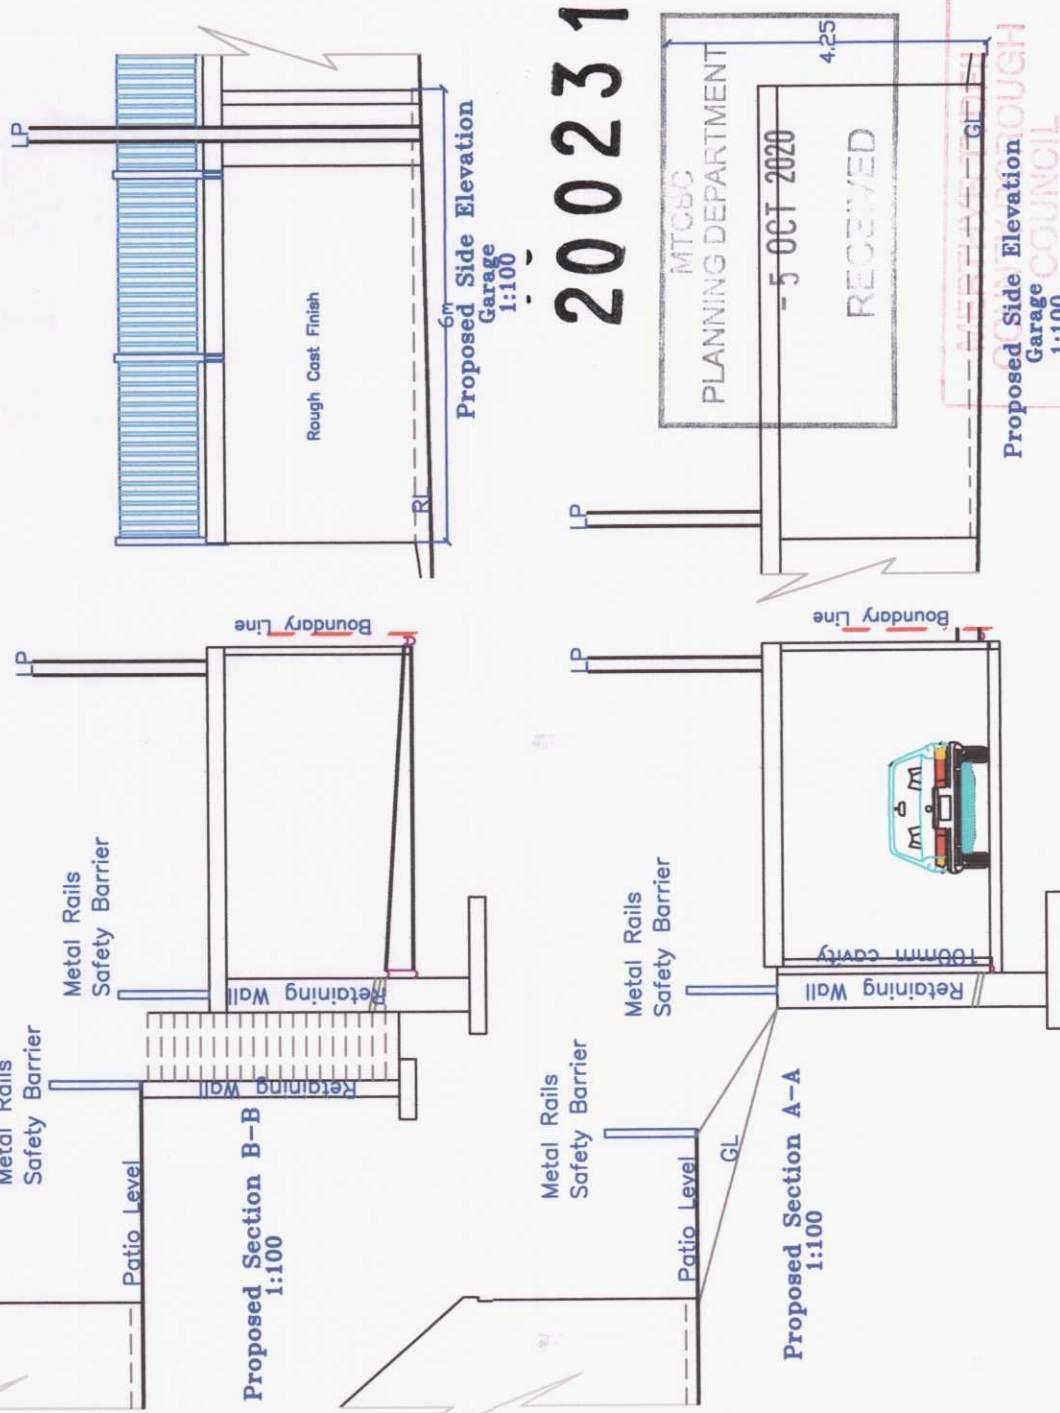

Proposed Section B-B
1:100

Proposed Section A-A
1:100

Proposed Side Elevation
Garage
1:100

N.B. All dimensions and sewer runs to be checked on site by contractor before work begins


Finishes
Doors: Plastic Coated Steel & Timber
External walls: Rough Cast Render
Barriers: Timber
Parking Area: Tarmac



Issued Only for Purpose Indicated			
Drawing Status: FOR PLANNING PURPOSES ONLY			
Client	Any Lester	Project	Trebetham
	43, Williams Place	Site	Tydfil Terrace
	Penydarren		Merthyr Tydfil
	CF47 9YD		CF47 8SY
Demolition of Existing Garage, Erection of New Larger Garage with Parking Spaces Re-construction and Re-profiling of Retaining Walls/Patio.			
Drawn by	Date	Scale	
PT	25.01.19	1:100	1:200
Title			Existing & Proposed Plans, Elevations & Sections
			Drwg No
			TREBETHAM 03A

Proposed Side Elevation
1:100

200231

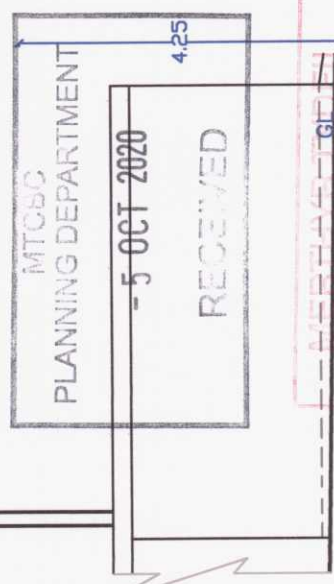

MTCS/C
PLANNING DEPARTMENT
5 OCT 2020
RECEIVED