


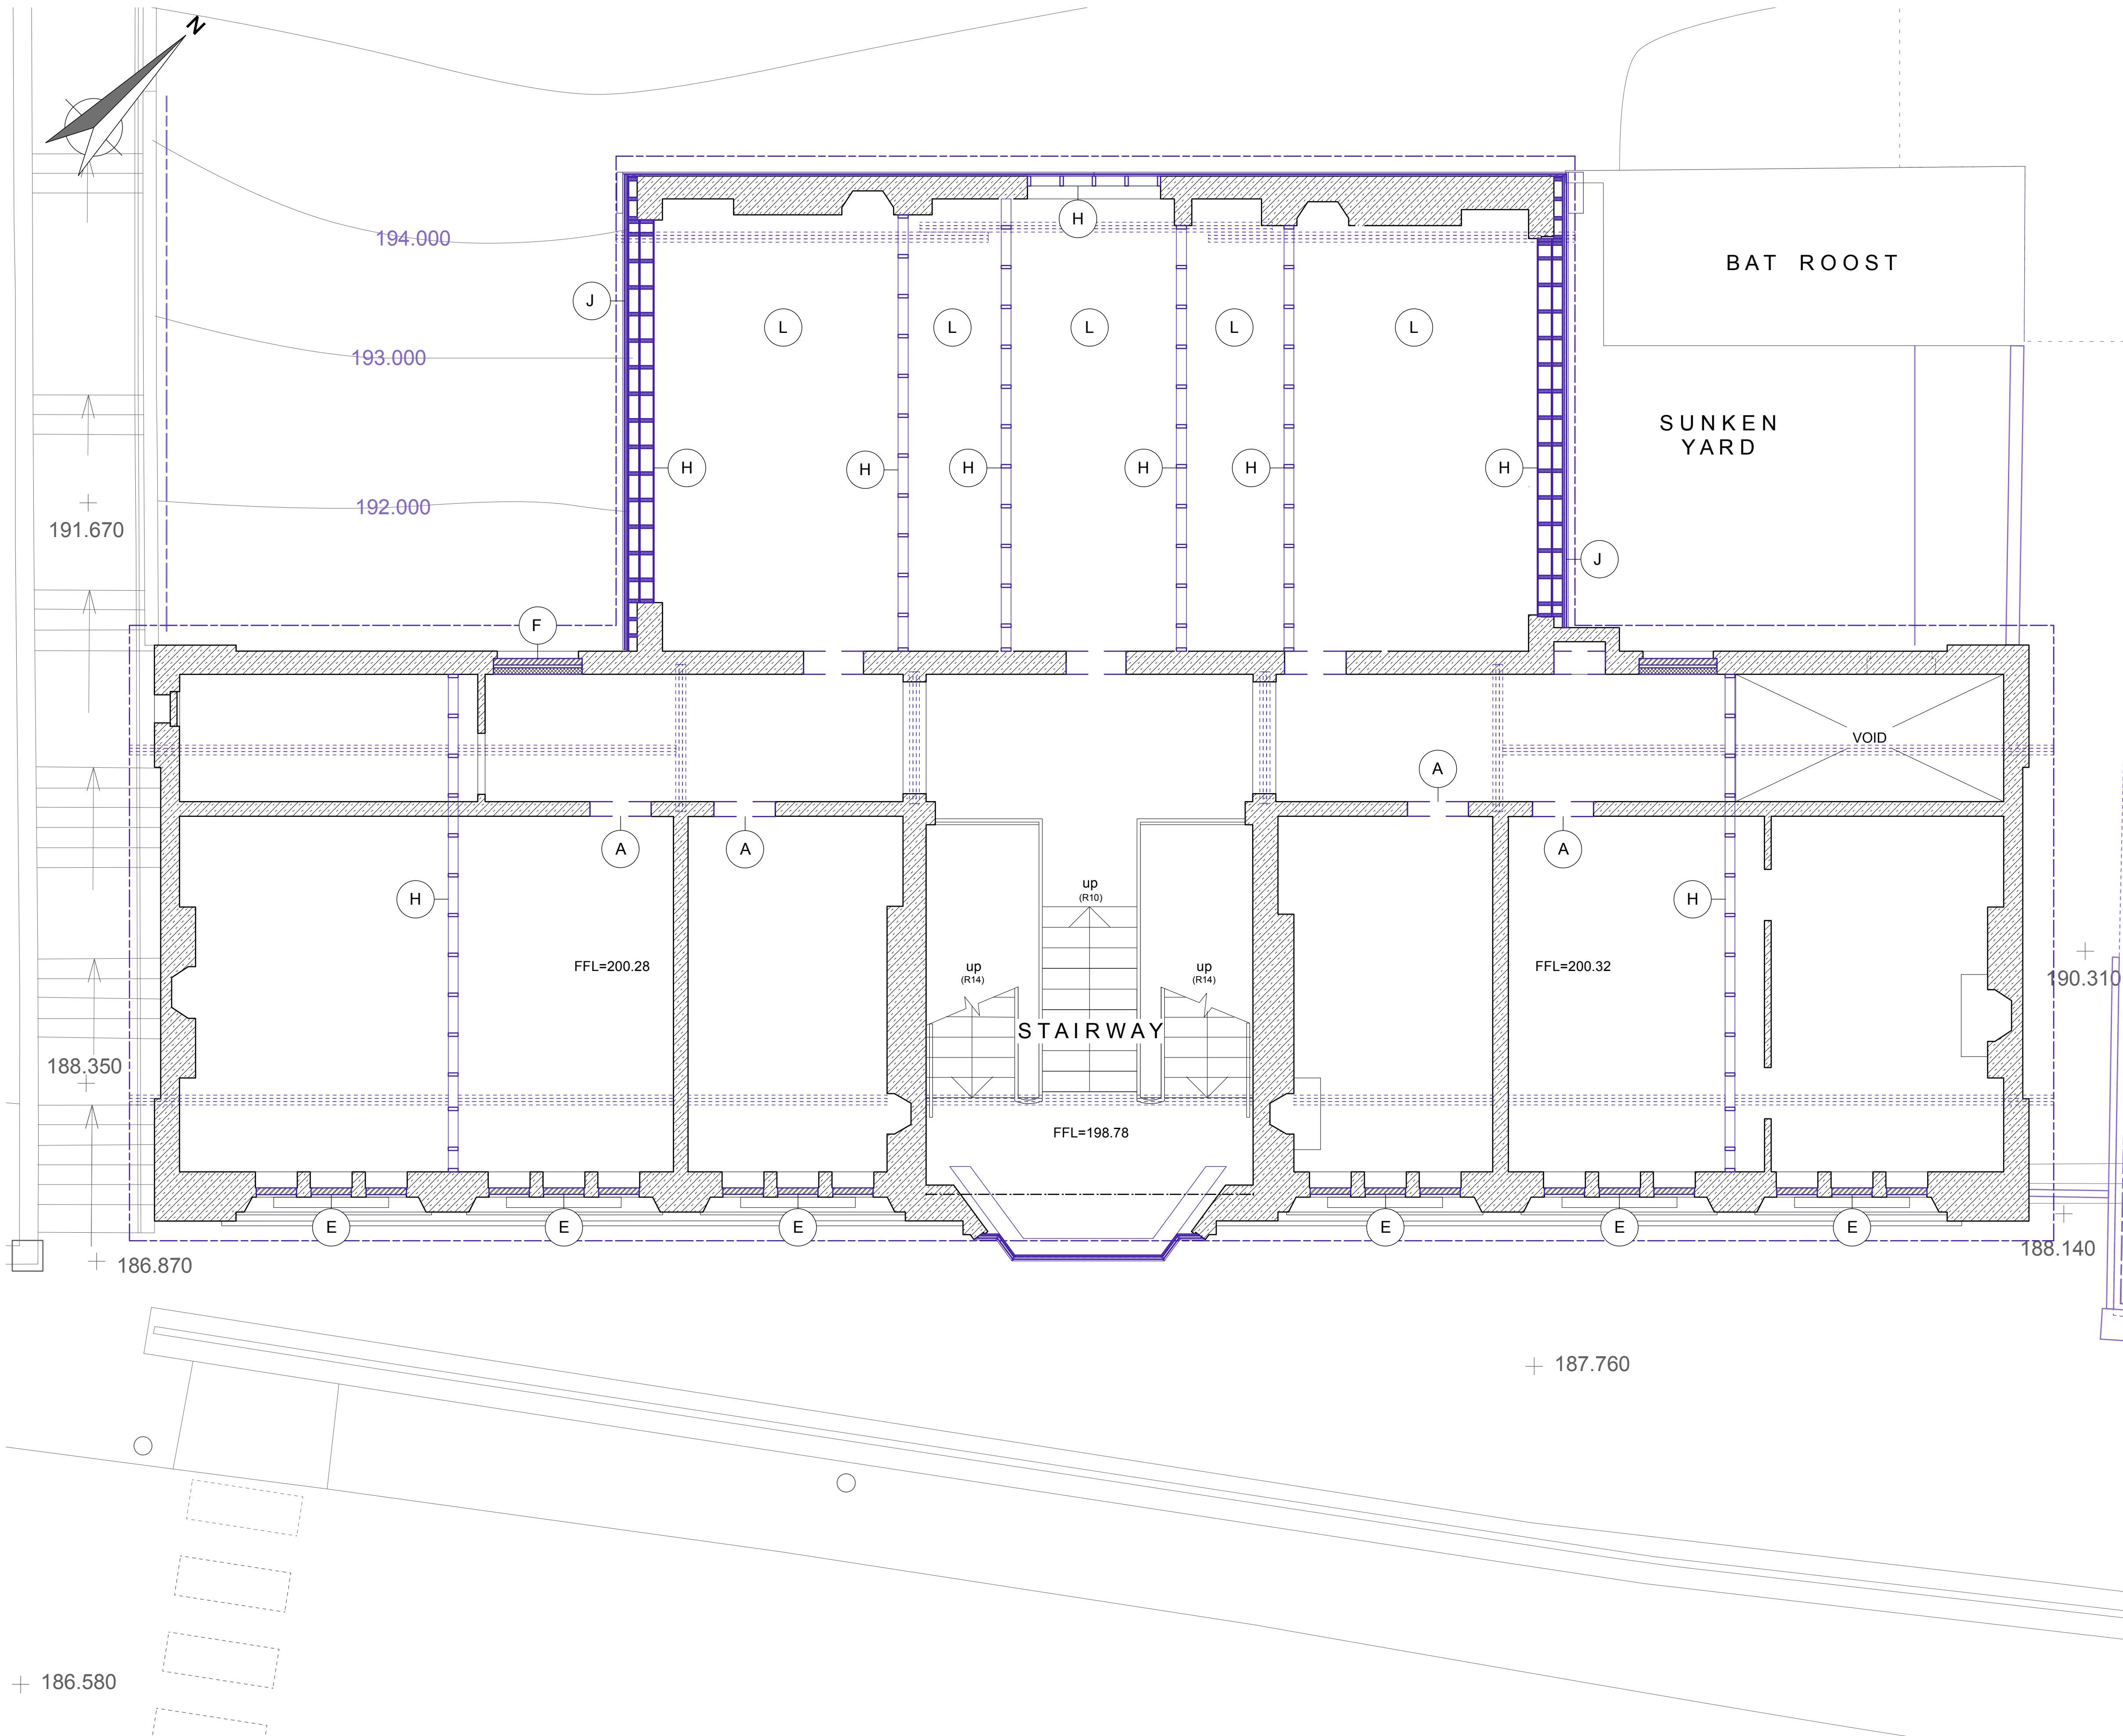

Responsibility is not accepted for errors made by others scaling from this drawing.

All construction information should be taken from figured dimensions only. Dimensions are in millimetres unless otherwise stated.

All dimensions and conditions are to be checked on site prior to preparing drawings or commencing any work.

Any variations or supplementary drawings are to be approved by The Architect.

KEY - Plans

- A New lintols over openings
- B New steel columns
- C New brickwork columns
- D Opening filled in with blockwork
- E Opening filled with Brickwork
- F Opening filled with Brickwork and Blockwork
- G Collapsed walling re-built like for like
- H New timber stud walling
- I New masonry external walls
- J New mesh panel facade
- K Patch-repair ceiling like for like
- L New timber flooring
- M New metal door

1 Second Floor Plan As Proposed
Scale: 1:50

CLIENT		Merthyr Tydfil CBC	
PROJECT		YMCA, Merthyr, Temporary Roof	
DRAWING TITLE		Proposed SF Plan	
DRAWN/CHECKED	SCALE	DATE	DRAWING NO. REV.
AA	1:50 @ A1, 1:100 @ A3	11/11/2022	3510 C 103

DO NOT SCALE FOR CONSTRUCTION PURPOSES • ALL DIMENSIONS TO BE CHECKED ON SITE • NOTIFY ARCHITECT OF ALL DISCREPANCIES • THIS DRAWING IS COPYRIGHT

DAVIES SUTTON
ARCHITECTS
Penrhod Studios • Penrhod Street
Grange Town • Cardiff • CF11 7LJ
Tel: 029 2066 4455 • Fax: 029 2066 4411
E-mail: office@davies-sutton.co.uk
Web: www.davies-sutton.co.uk