



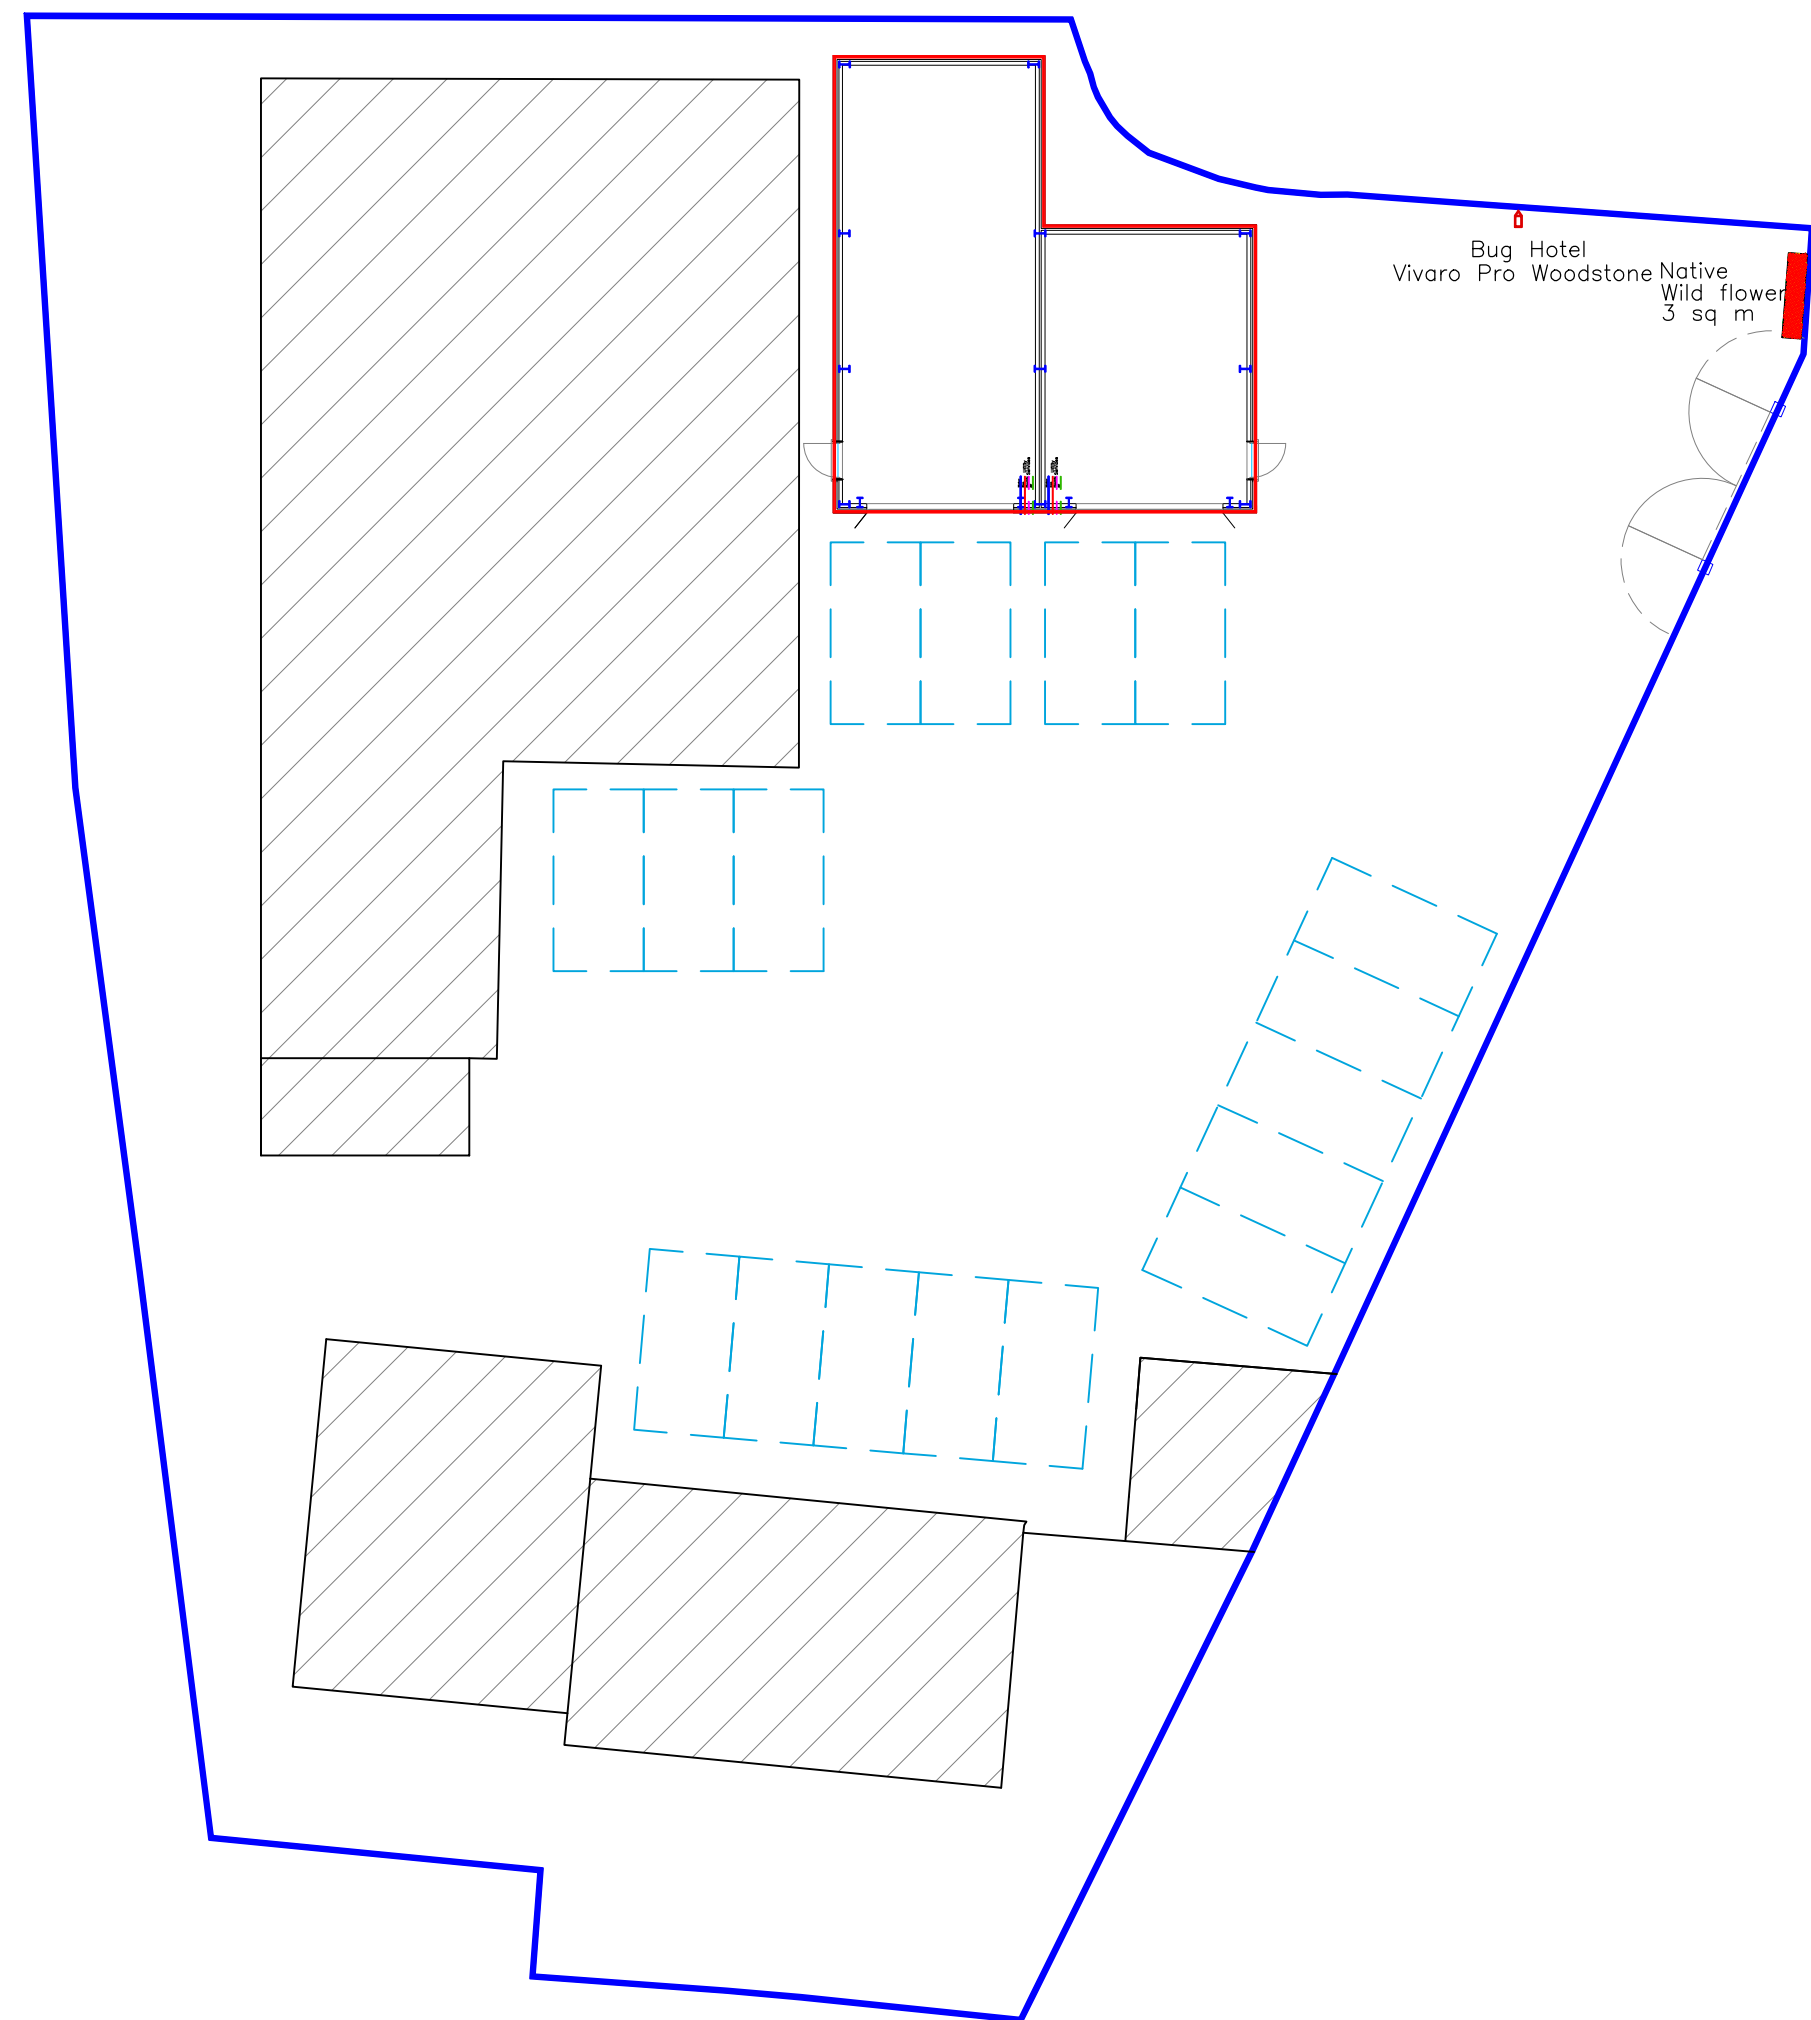

Proposed Site Plan
1:200

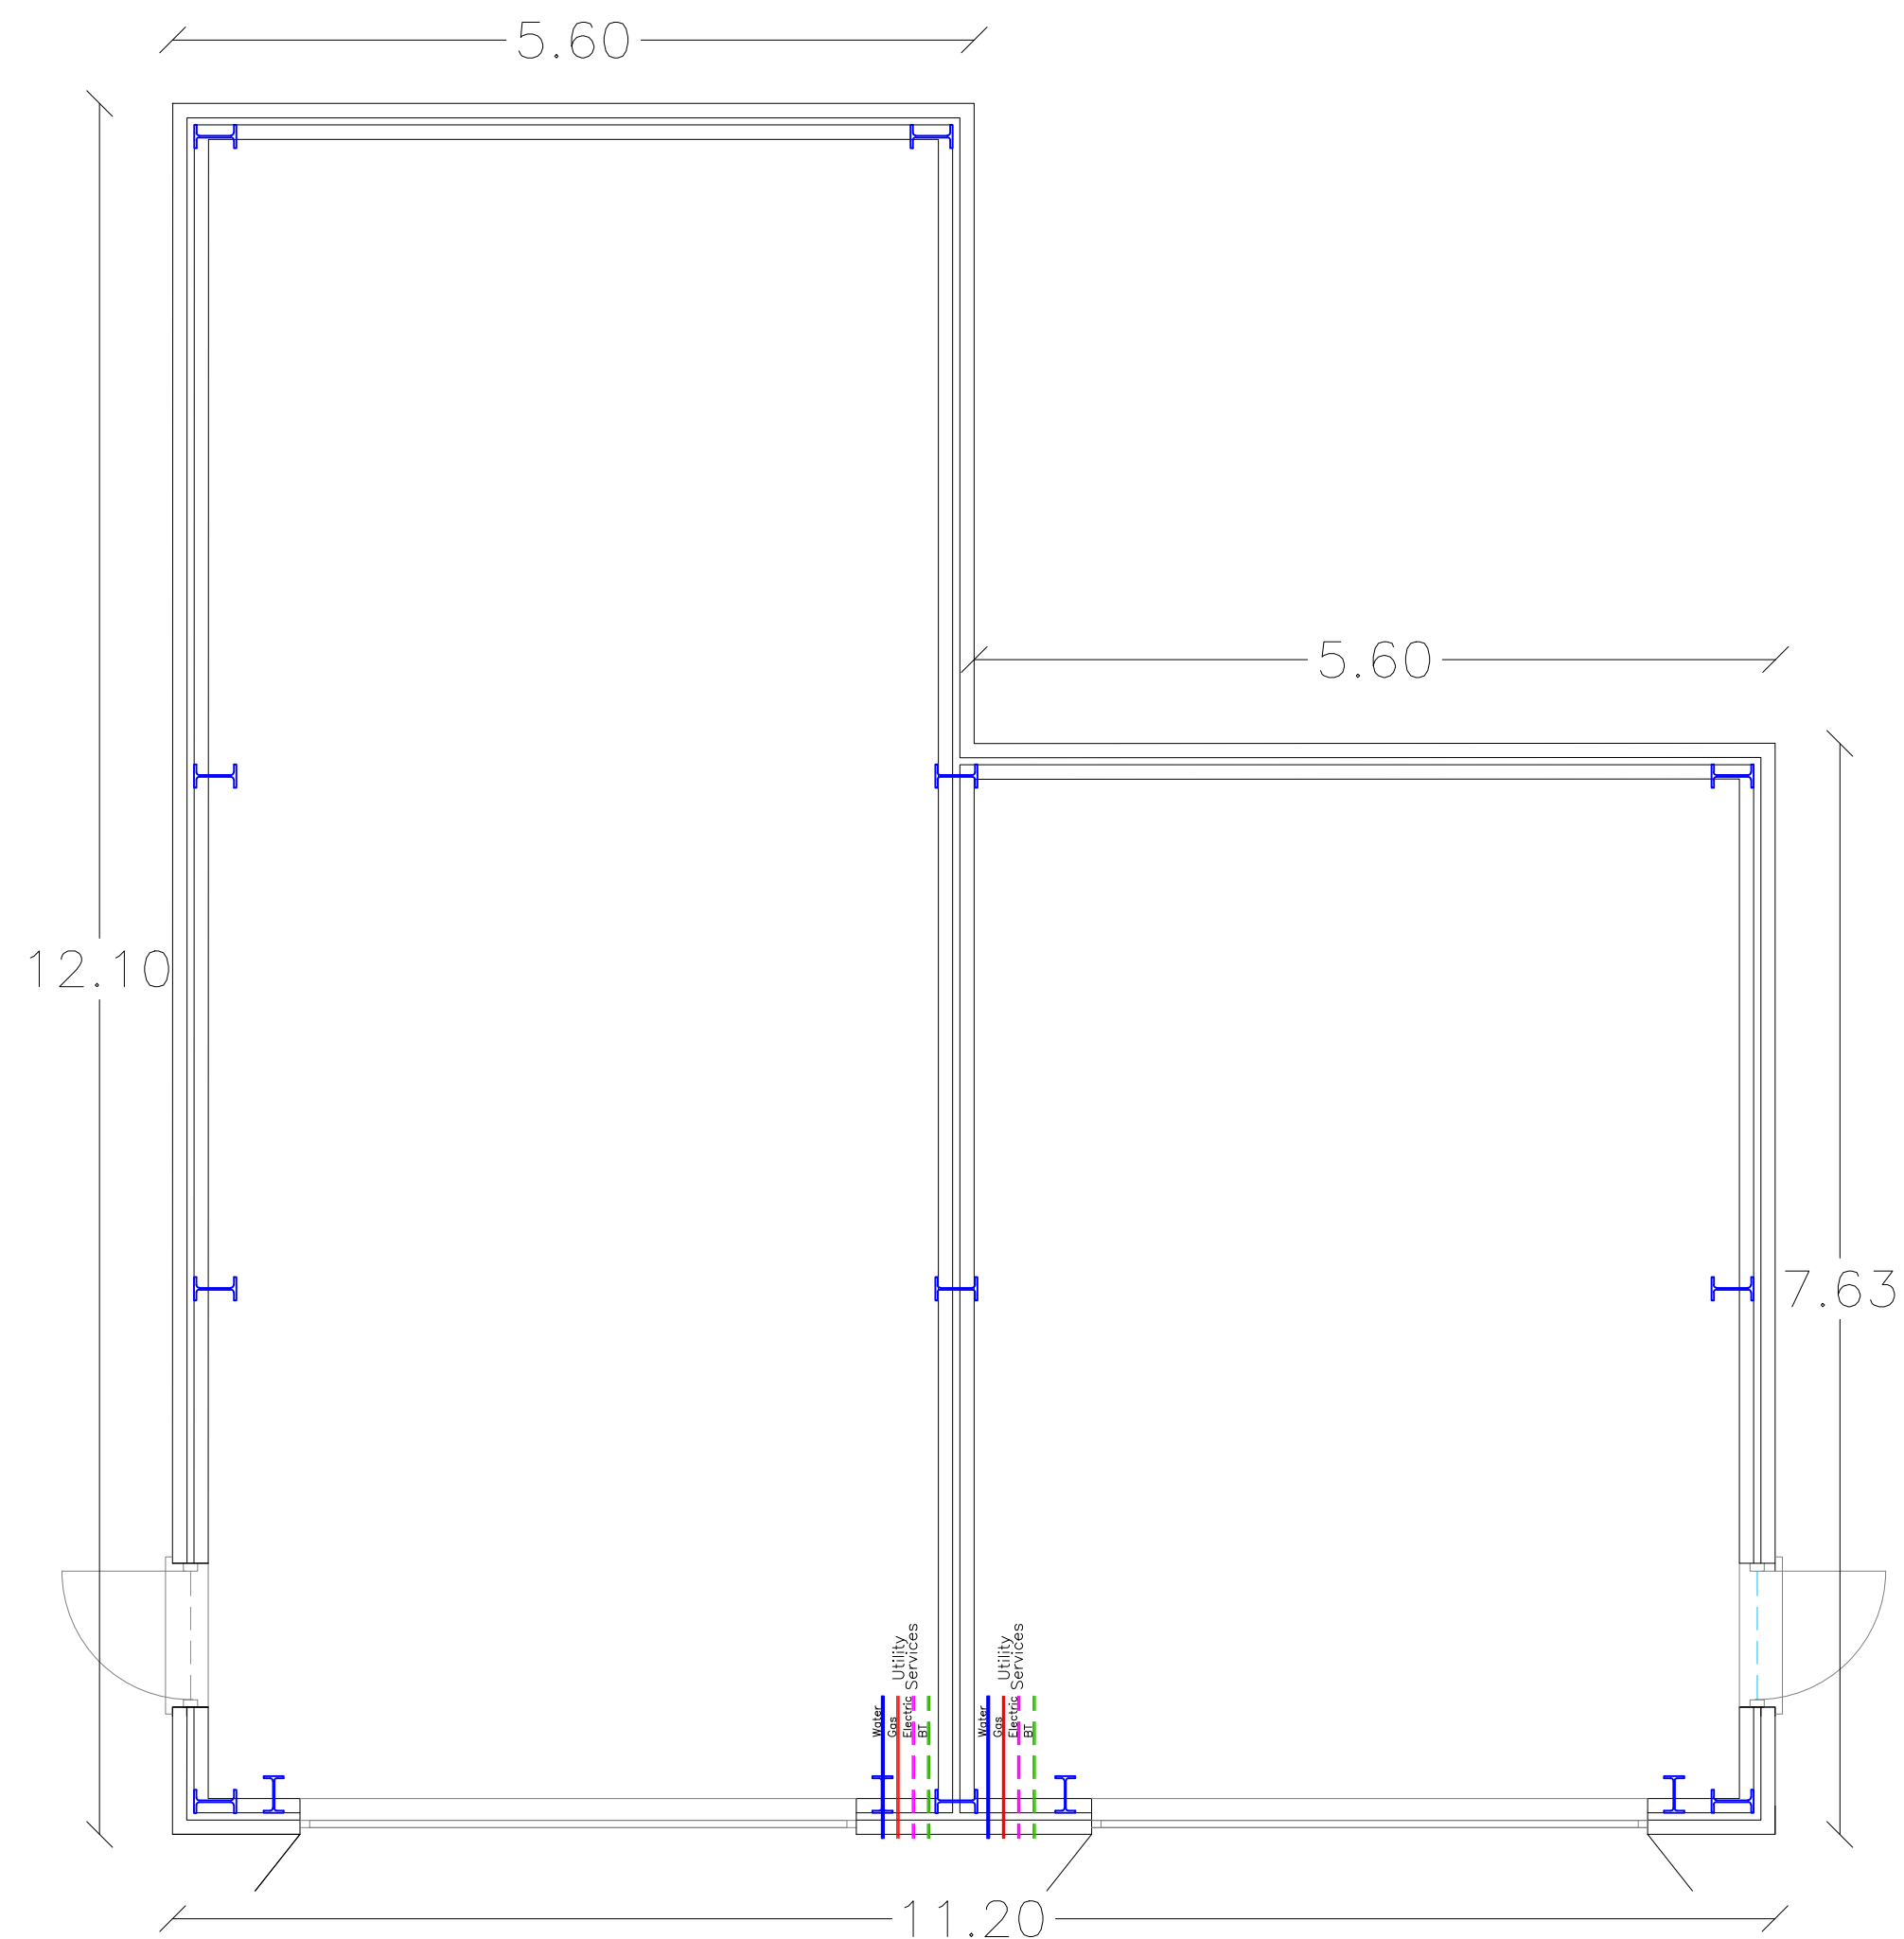

Proposed Ground Floor Plan
1:50

			
Utopia Design Architectural Services			
Building Planning Application Support Paul Thomas: BSc (Hons) Tel: 01685 559230. Mob: 07908 725065			
Issued Only for Purpose Indicated			
Drawing Status: FOR PRE-APP PLANNING PURPOSES ONLY			
Address		WOODLANDS GARAGE Triangle Cefn Coed Merthyr Tydfil CF48 2PT	
Project			
Two New Industrial Units			
Drawn by	Date	Paper	
PT	NOV 25	A2	
Title		Scale	1:50 1:200
Proposed Site Plan & Floor Plan		Drwg No	WOODYS FP 01B