
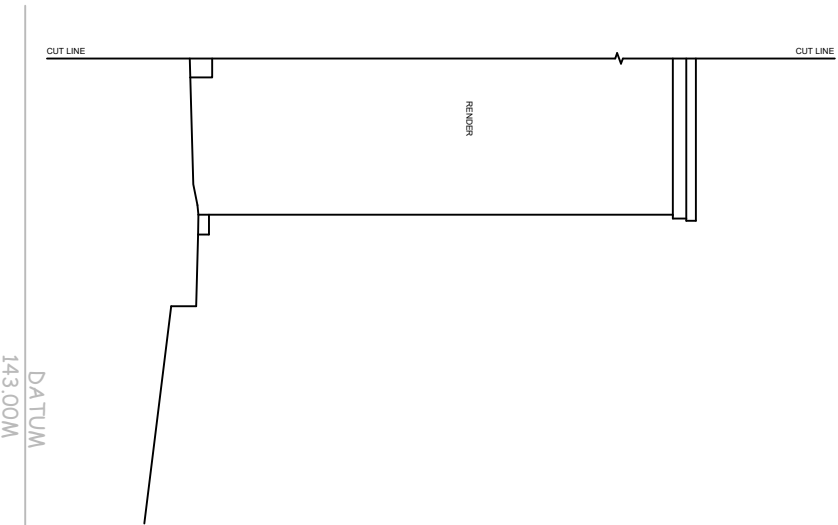
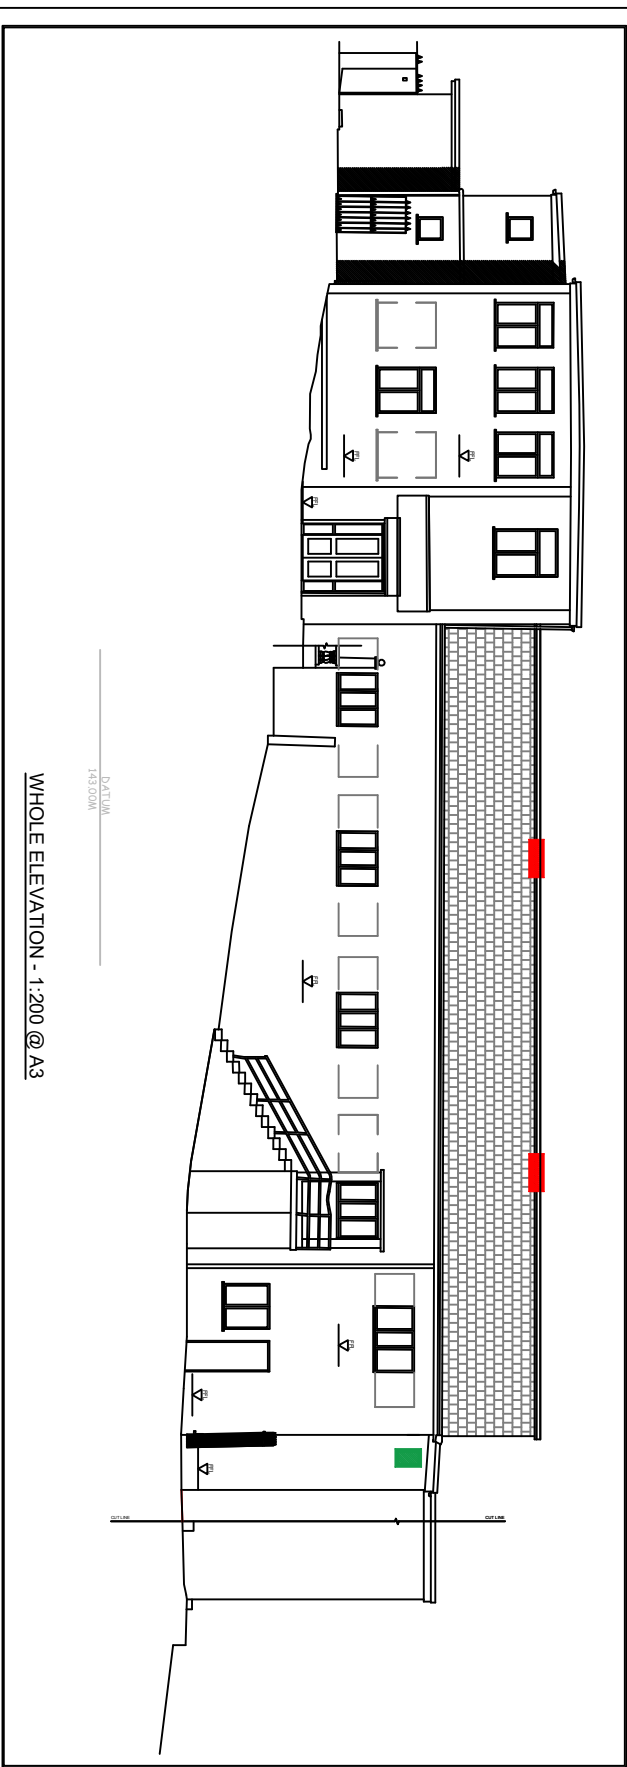


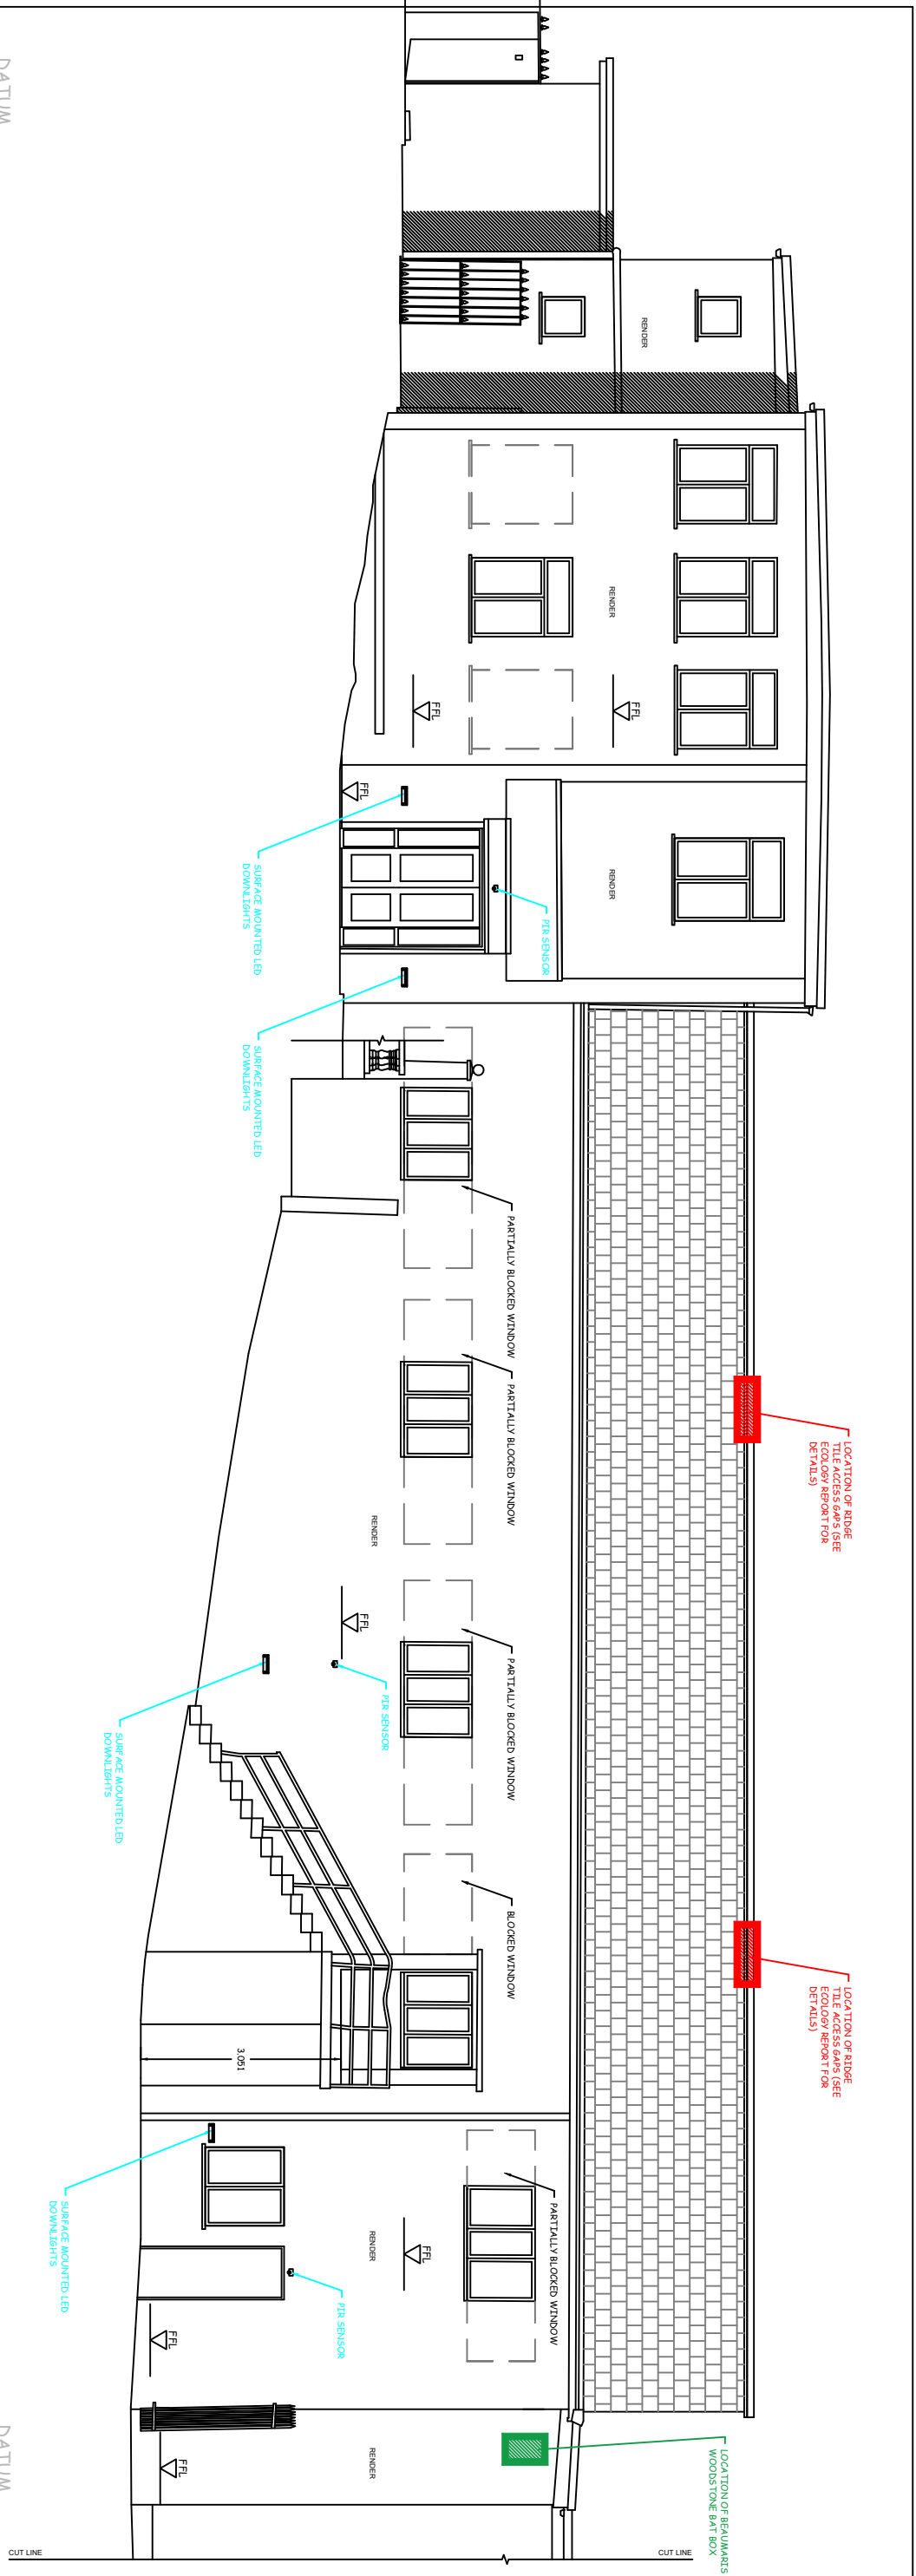

Rev	Description	Date	Initial
D	General minor amendments shown	09/26	MIS
C	Further BRegs details added	05/25	MIS
B	Further details added at request of LPA	11/23	MIS
A	Further ecology features & external lighting added	10/23	MIS

Project:	FORMER TREHARRIS RUGBY CLUB, TREHARRIS		
Title:	PROPOSED FRONT ELEVATION (GENERALLY SOUTH)		
Date:	JAN. 2023	Drawn:	MIS
Scales(s):	1:100 & 1:200 @ A3	Issue:	
Dwg No.:	22/905/16	Revision:	D
Disk:	Treharris_BUILD.dwg		

S

g

M

architectural
town planning

69 Walter Road, Swansea. SA1 4QA - Tel: 01792 648380

This drawing and the works to which it relates are the copyright of SGM Planning and may not be amended or reproduced without express written permission. No liability will be accepted for amendments made by a third party.

Dimensions where shown should be confirmed on site.

Any discrepancies should be notified as soon as possible.

A3

C