

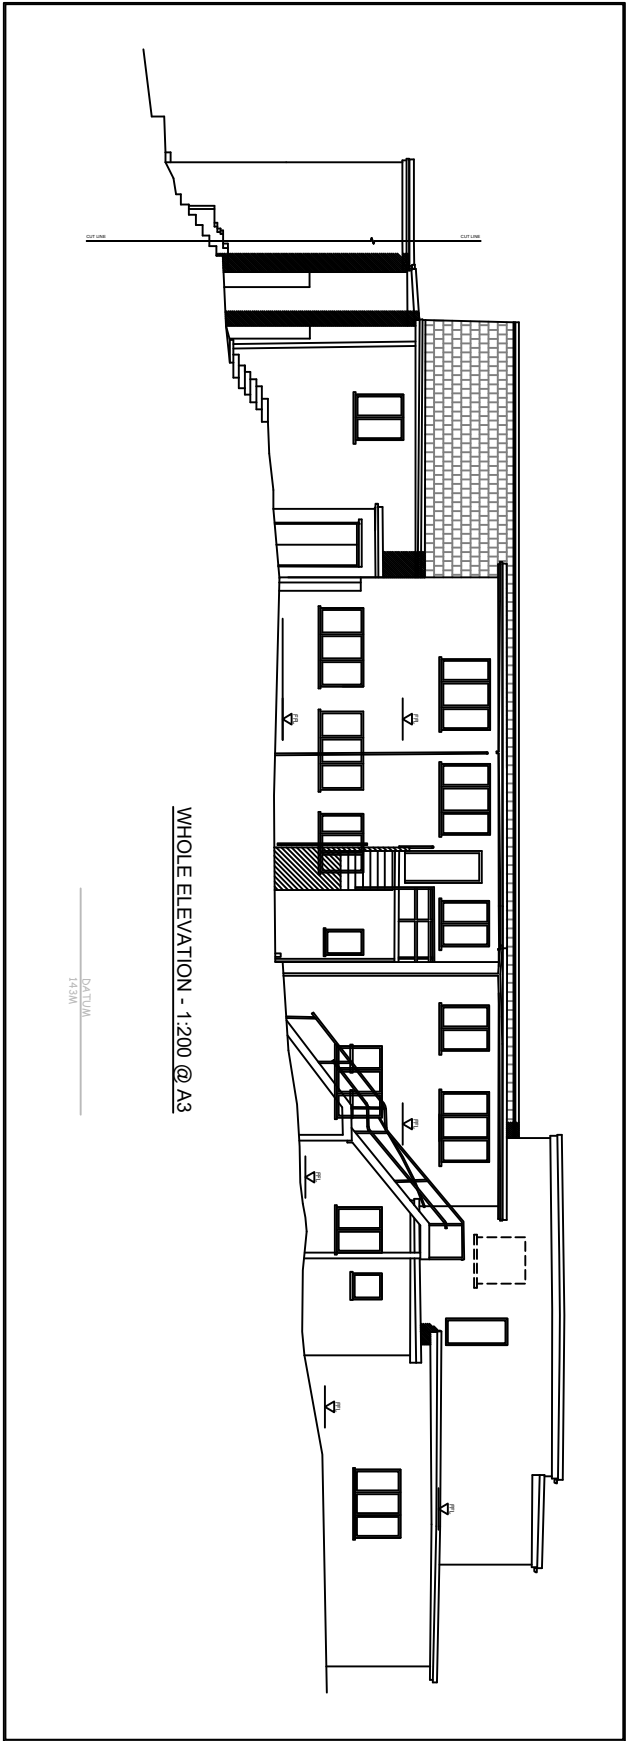
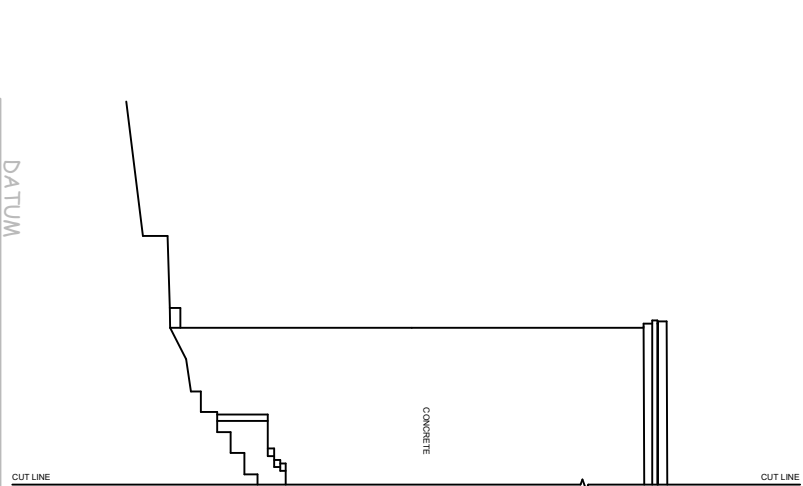


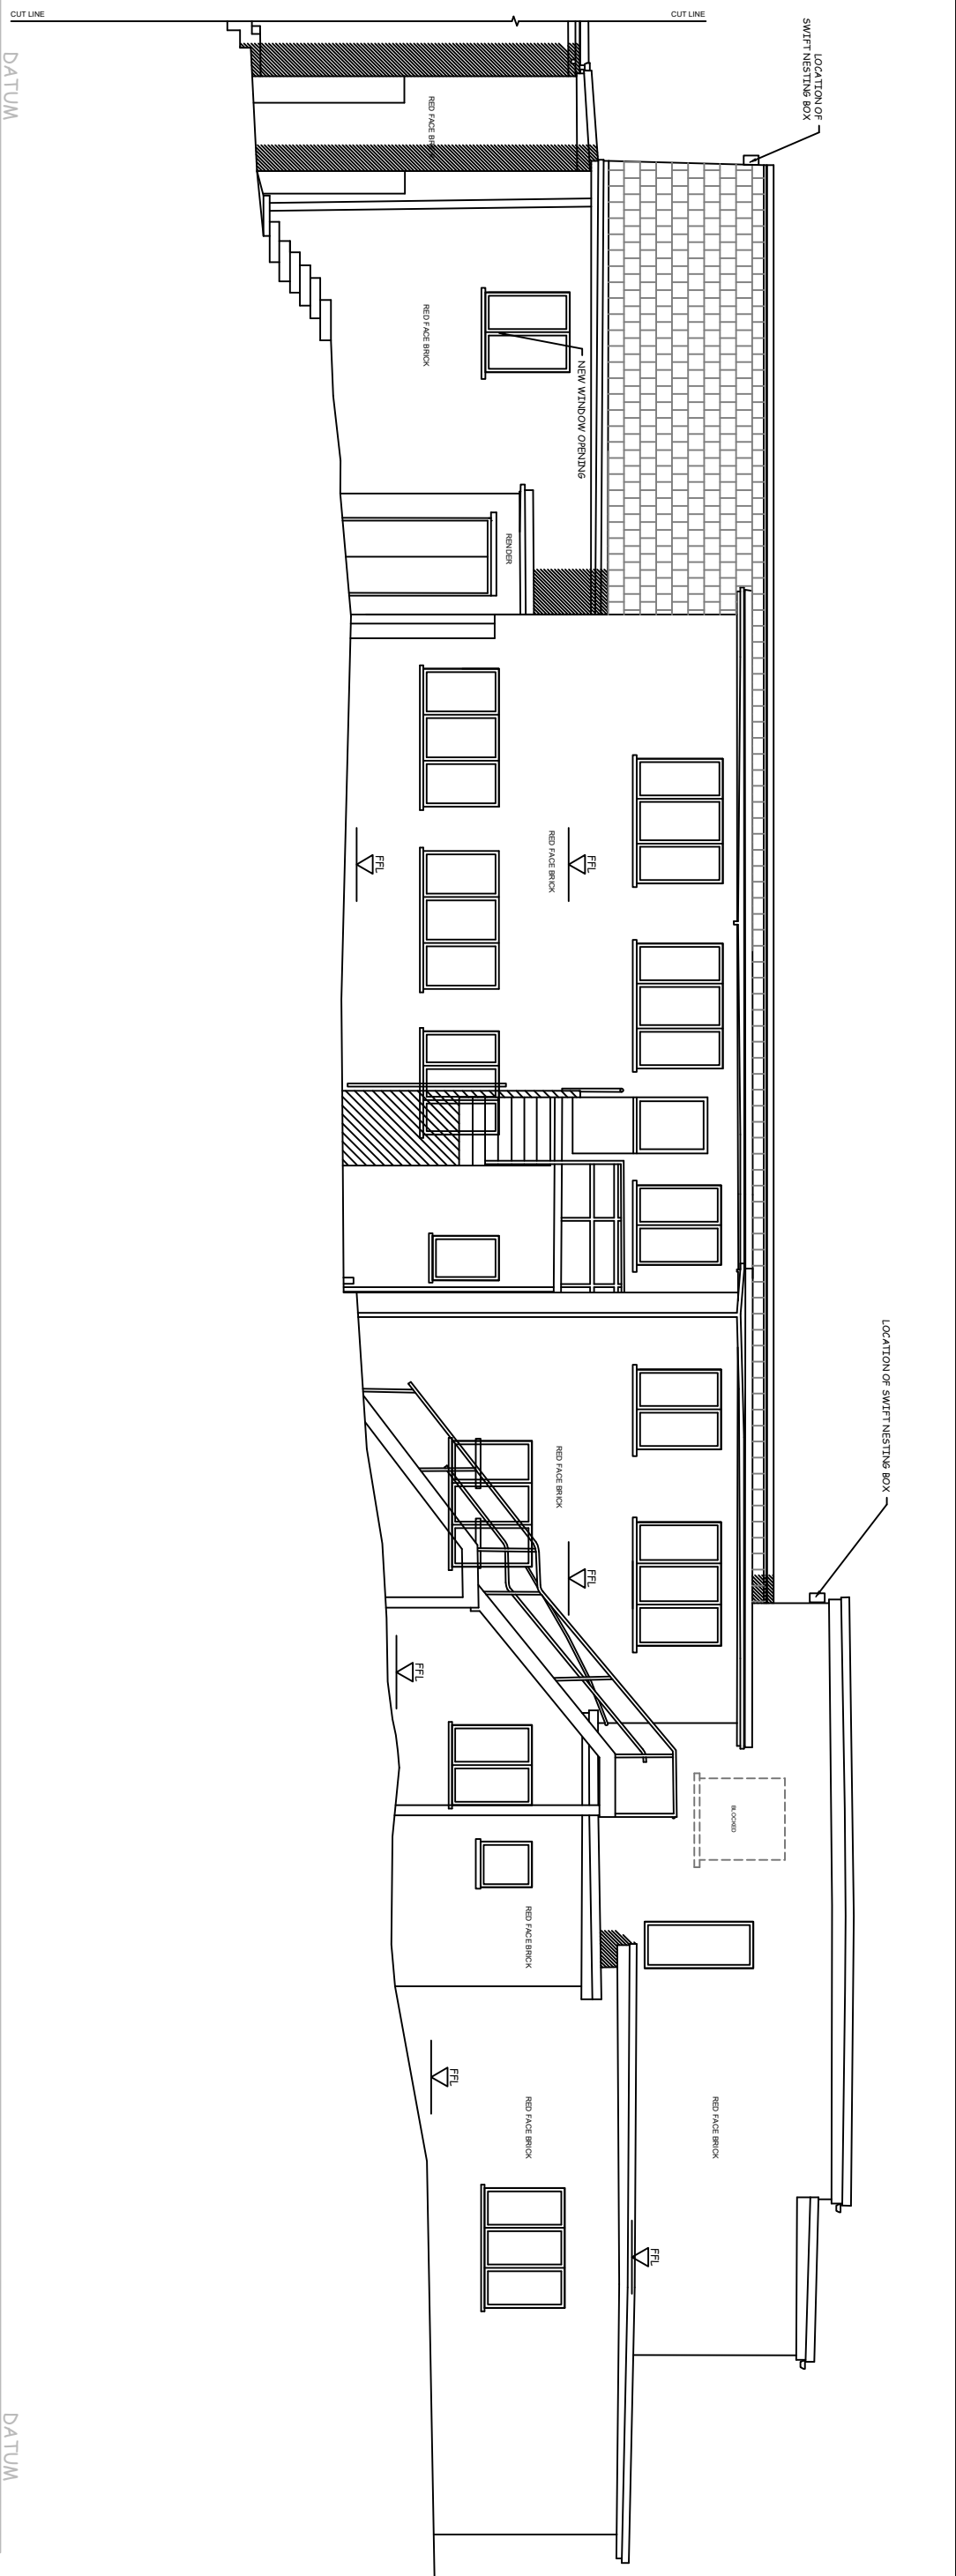

|         |                                |       |         |
|---------|--------------------------------|-------|---------|
| A       | General minor amendments shown | 09/26 | MIS     |
| Rev     | Description                    | Date  | Initial |
| Project |                                |       |         |

FORMER TREHARRIS RUGBY CLUB, TREHARRIS

|                                              |           |           |     |
|----------------------------------------------|-----------|-----------|-----|
| Title:                                       |           |           |     |
| PROPOSED REAR ELEVATION<br>(GENERALLY NORTH) |           |           |     |
| Date:                                        | JAN. 2023 | Drawn:    | MIS |
| Scales (S.I.)                                |           | Issue:    |     |
| 1:100 & 1:200 @ A3                           |           |           |     |
| Dwg No.                                      | 22/905/17 | Revision: | A   |
| Disk: Treharris_BUILD.dwg                    |           |           |     |

 

69 Walter Road, Swansea. SA1 4QA - Tel: 01792 648380

This drawing and the works shown are the copyright of S&M Planning and may not be amended or reproduced without express written permission. No liability will be accepted for amendments made by a third party. Dimensions where shown should be read and not scaled. Any discrepancies should be notified as soon as possible.

A3

C