


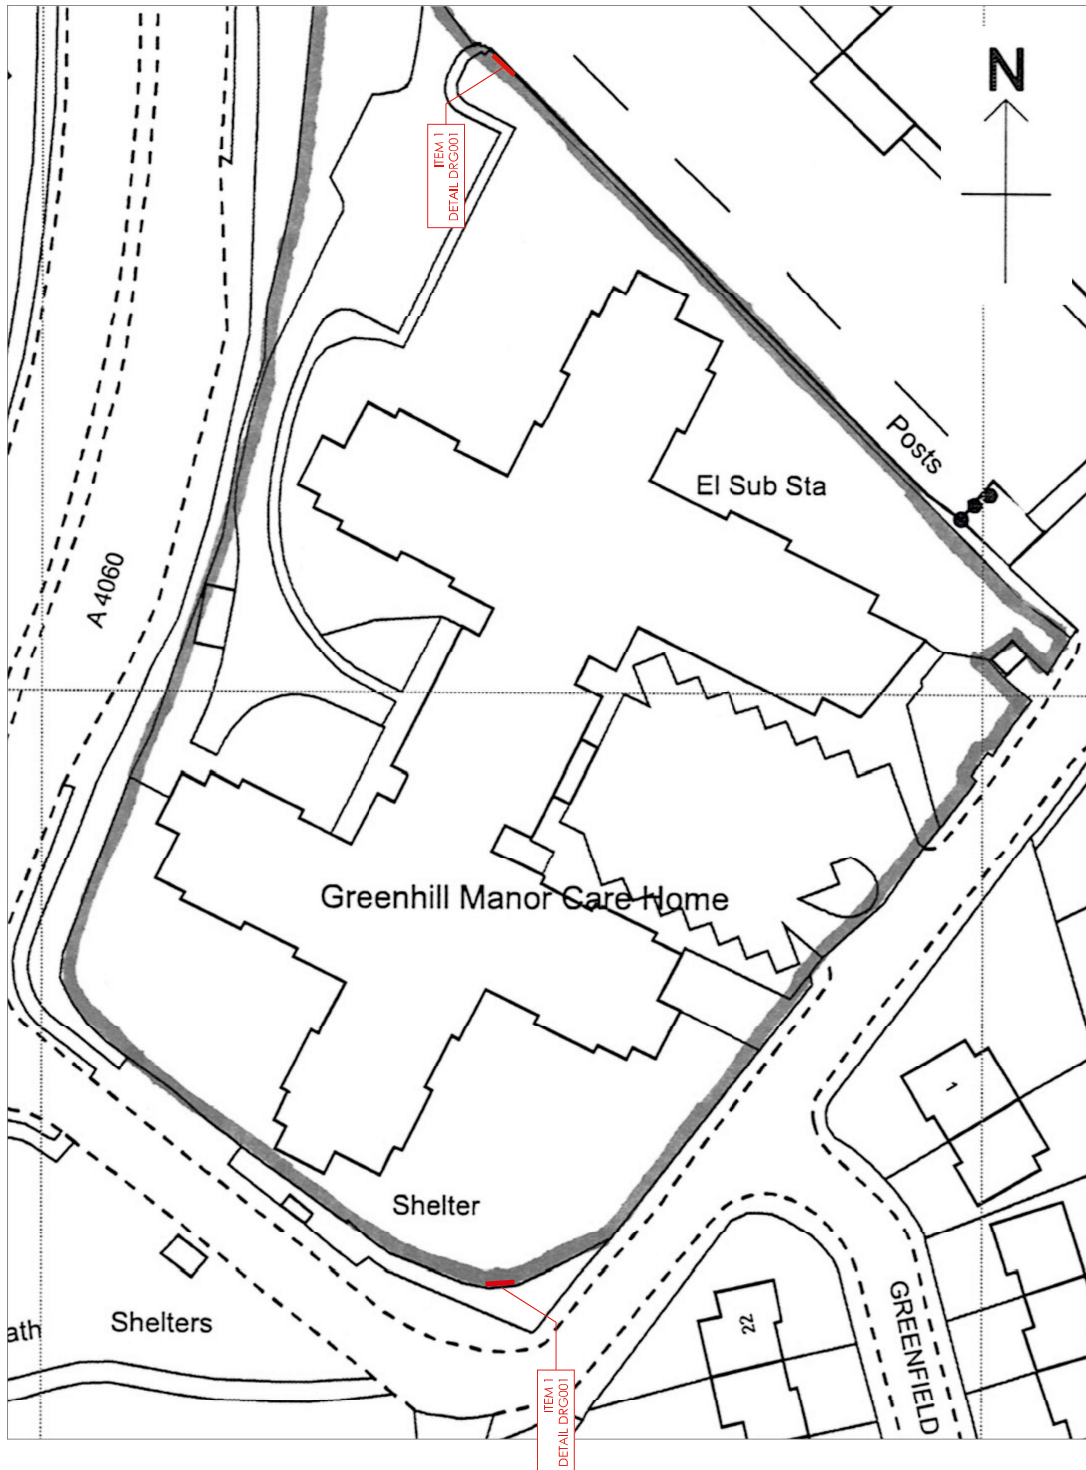

SCALE 1:500	SITE PLAN, SIGNAGE LOCATIONS
CUSTOMER NO.	
HALLMARK CARE HOMES	
JOB TITLE/DATE	
GREENHILL MANOR/DUFFRYN ROAD, PENTREB	
DRAWING NUMBER	DRAWING TITLE
DWG001	PROPOSED SIGNAGE LAYOUT

[illegible]

GRAFFITI
DESIGN

SIGNMAKERS SINCE 1976

REPRODUCTION OF THIS DRAWING ON ANY PART THEREOF WITHOUT
THE WRITTEN PERMISSION OF GRAFFITI DESIGN WILL BE CONSIDERED AN INFRINGEMENT
AND WILL BE PROSECUTED TO THE FULL EXTENT OF THE LAW.

GRAFFITIDESIGN.CO.UK