


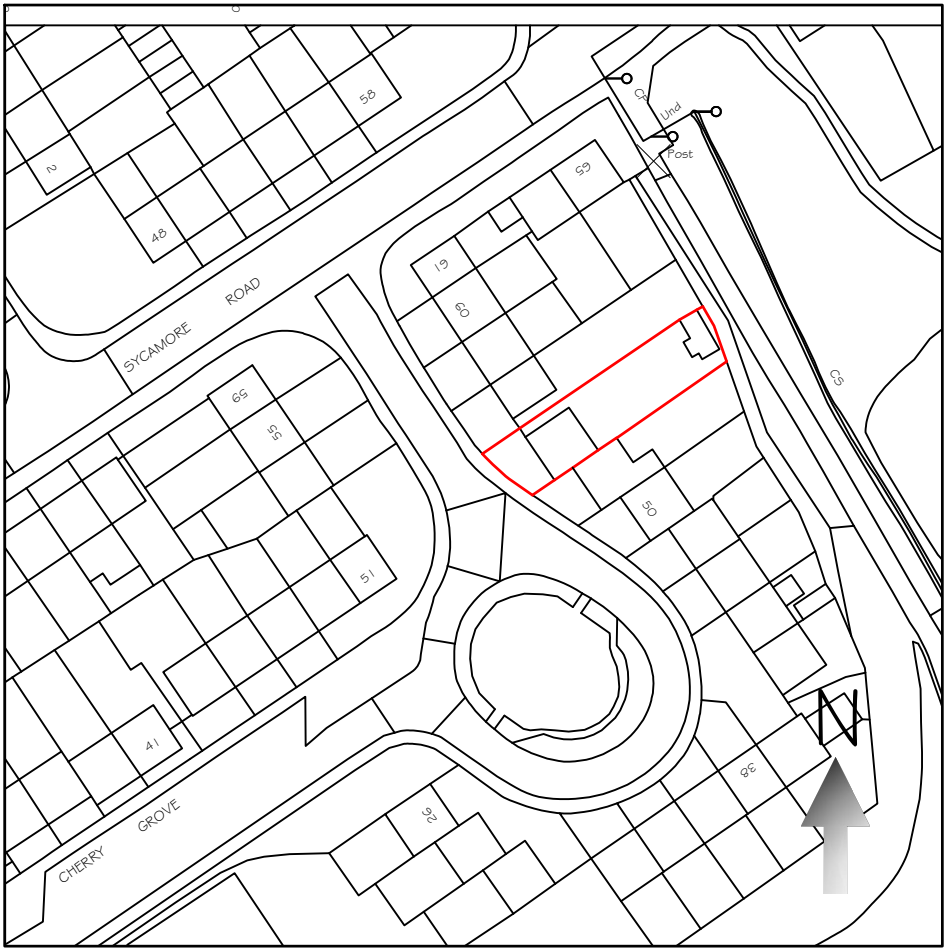


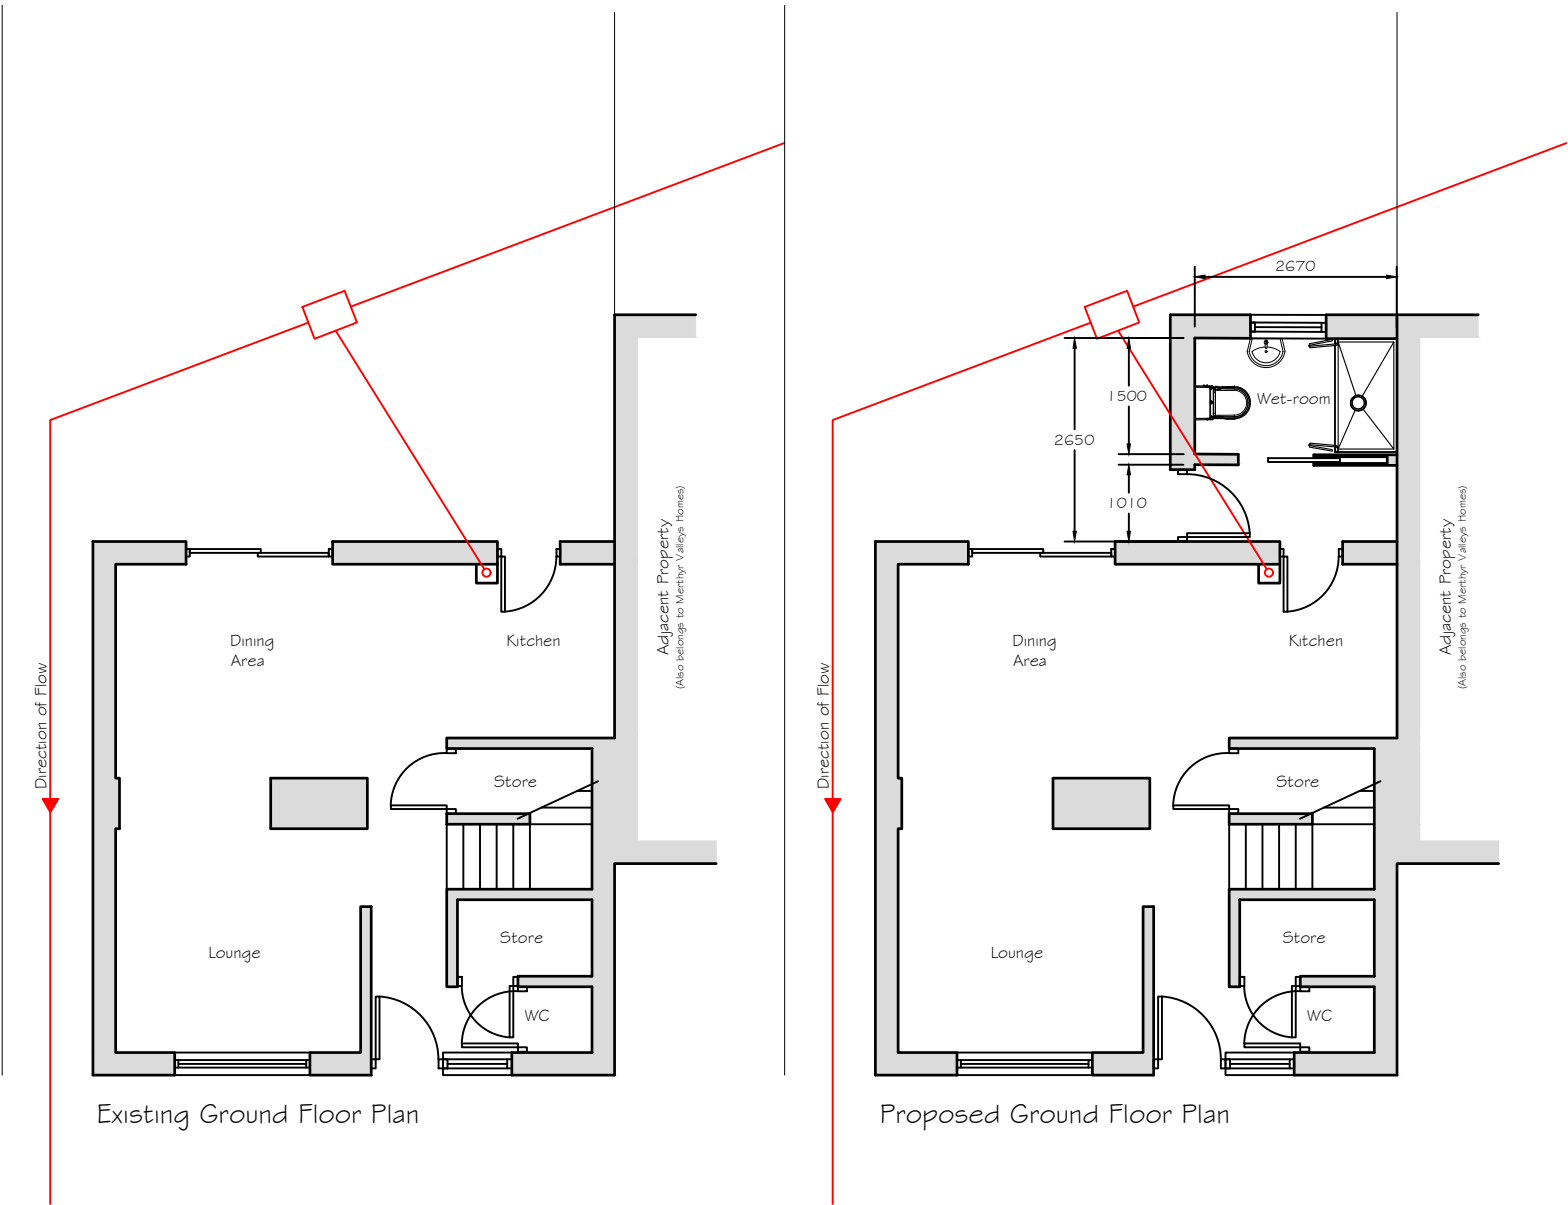


Site Location Plan at 1 : 1 000 Scale

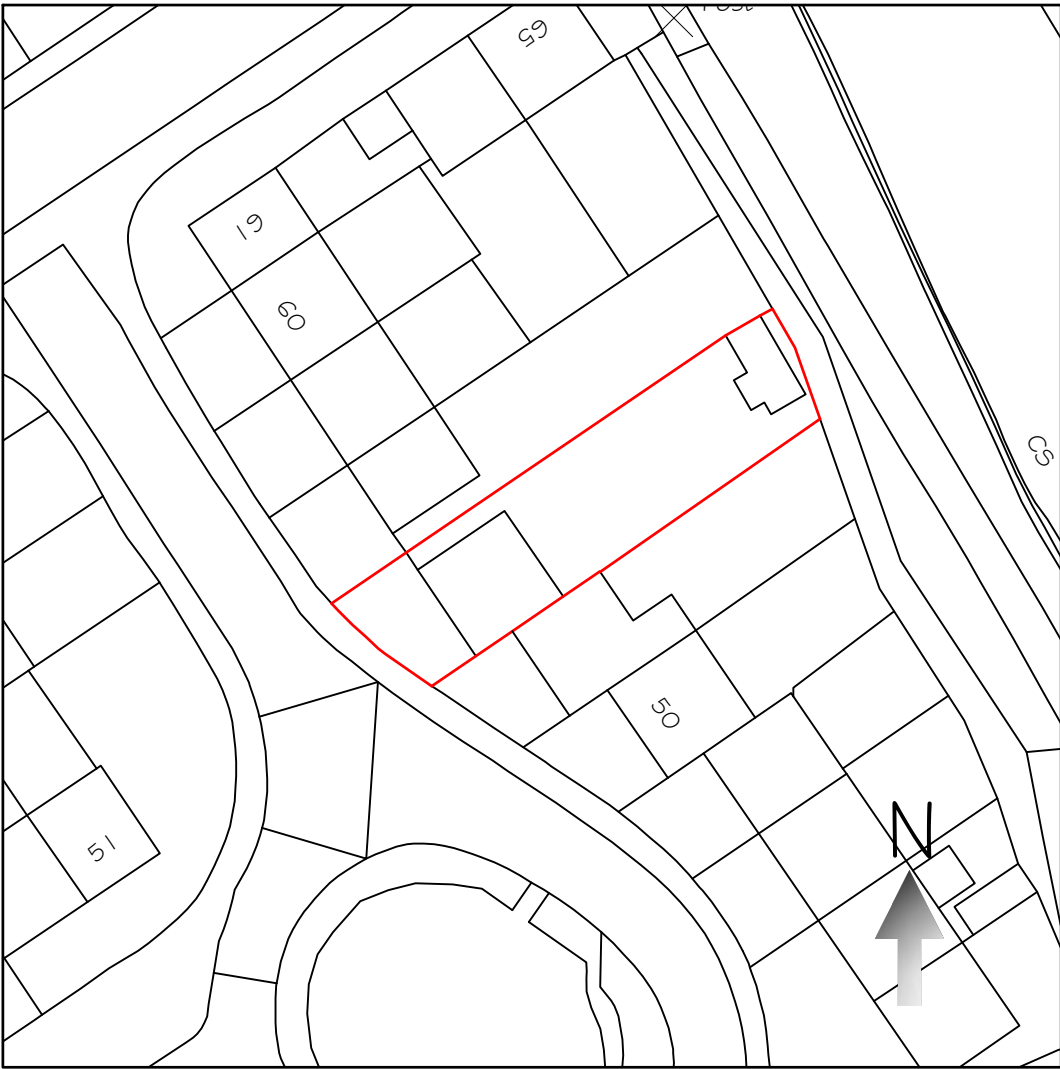


Existing Site Plan At 1 : 500 Scale

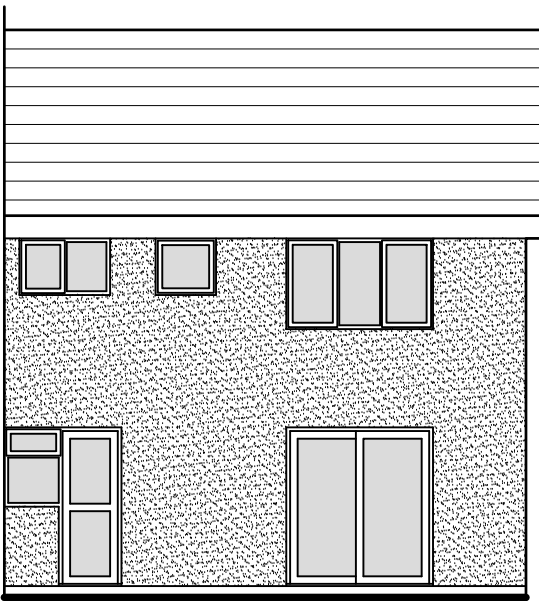


Existing Rear Elevation

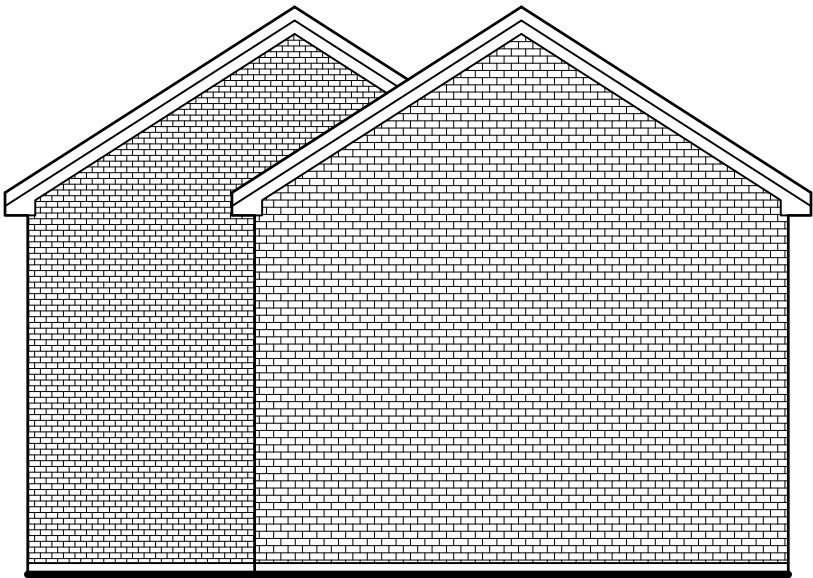

Existing Side Elevation

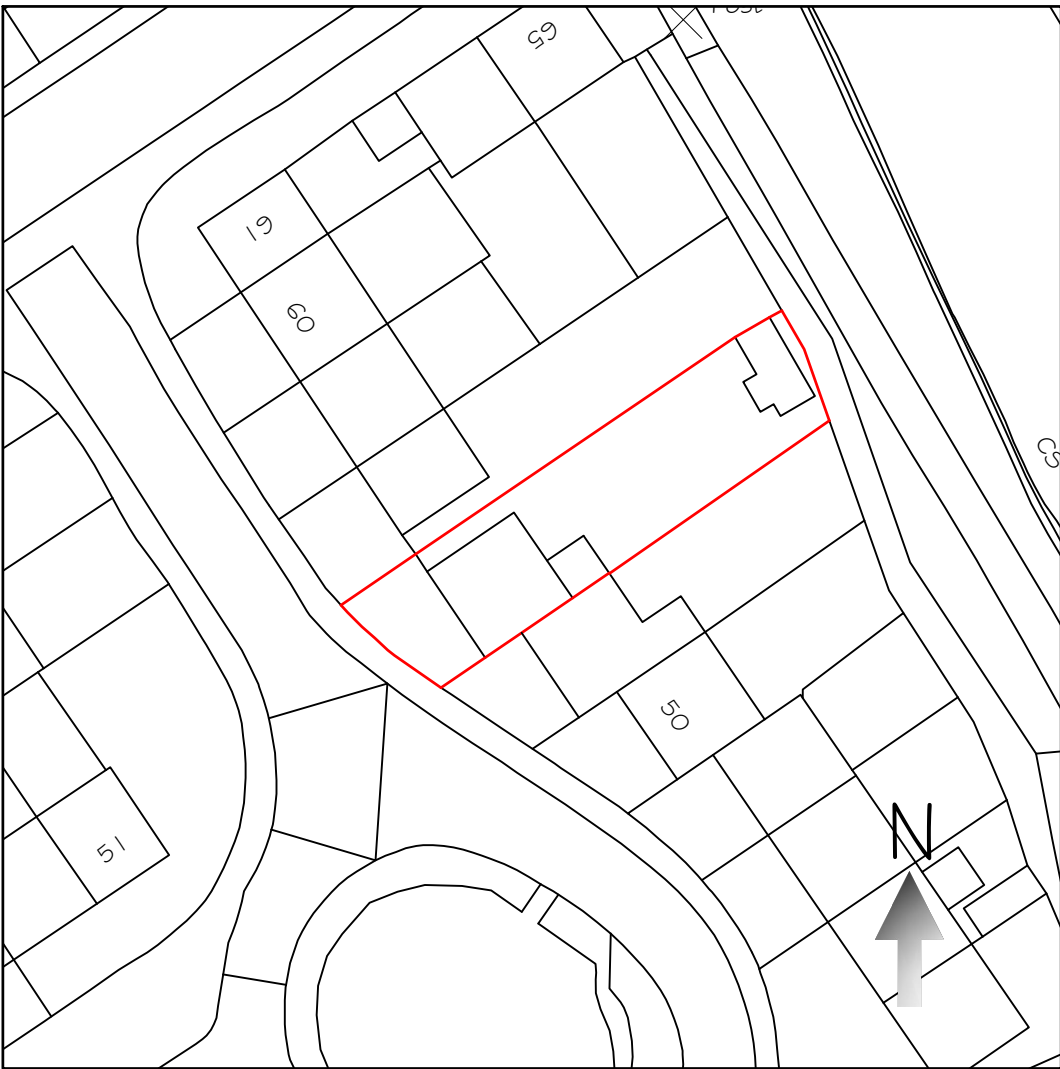


Proposed Site Plan At 1 : 500 Scale

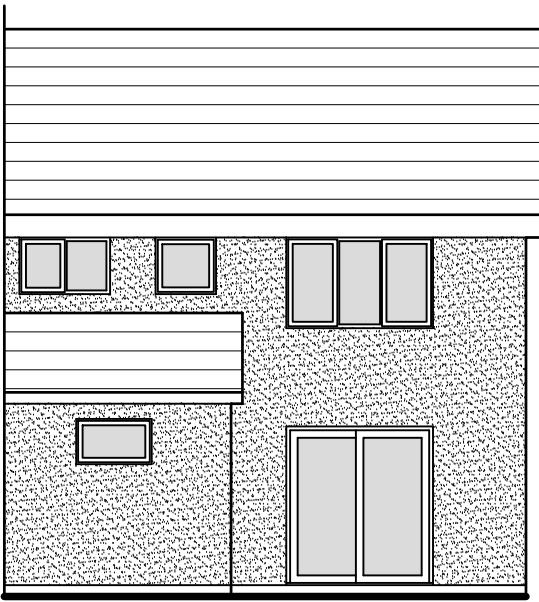

Proposed Rear Elevation

Window and door to be white uPVC with double glazed units
White PVC rainwater good to match existing

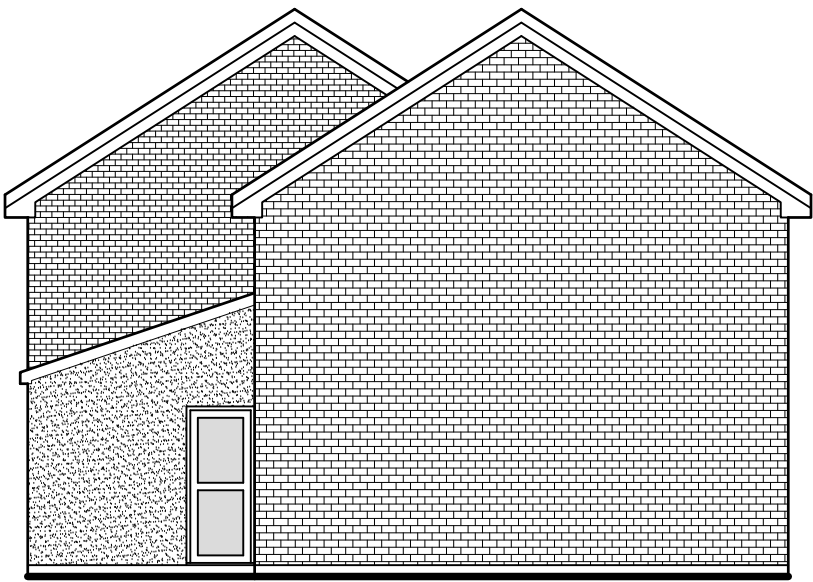

Proposed Side Elevation

Tecta Associates Ltd

Mobile: - 07765800405
E-mail: - info@tecta-associates.co.uk

Title: Proposed Single Rear Storey Extension 54 Cherry Grove, Merthyr Tydfil, CF47 9SW	Date: Aug 2022	Scale: 1 : 100 At A2
Client: Merthyr Valleys Homes 22 Lansbury Road, Gellideg, Merthyr Tydfil, CF48 1HA	Number: TAL22/28/01	