





this drawing remains the property of fisch design limited and duplication of this drawing in whole or any part is strictly forbidden without prior written permission from fisch design ltd

all structural alterations are to be approved by a structural engineer


do not scale from this drawing, all dimensions to be checked on site

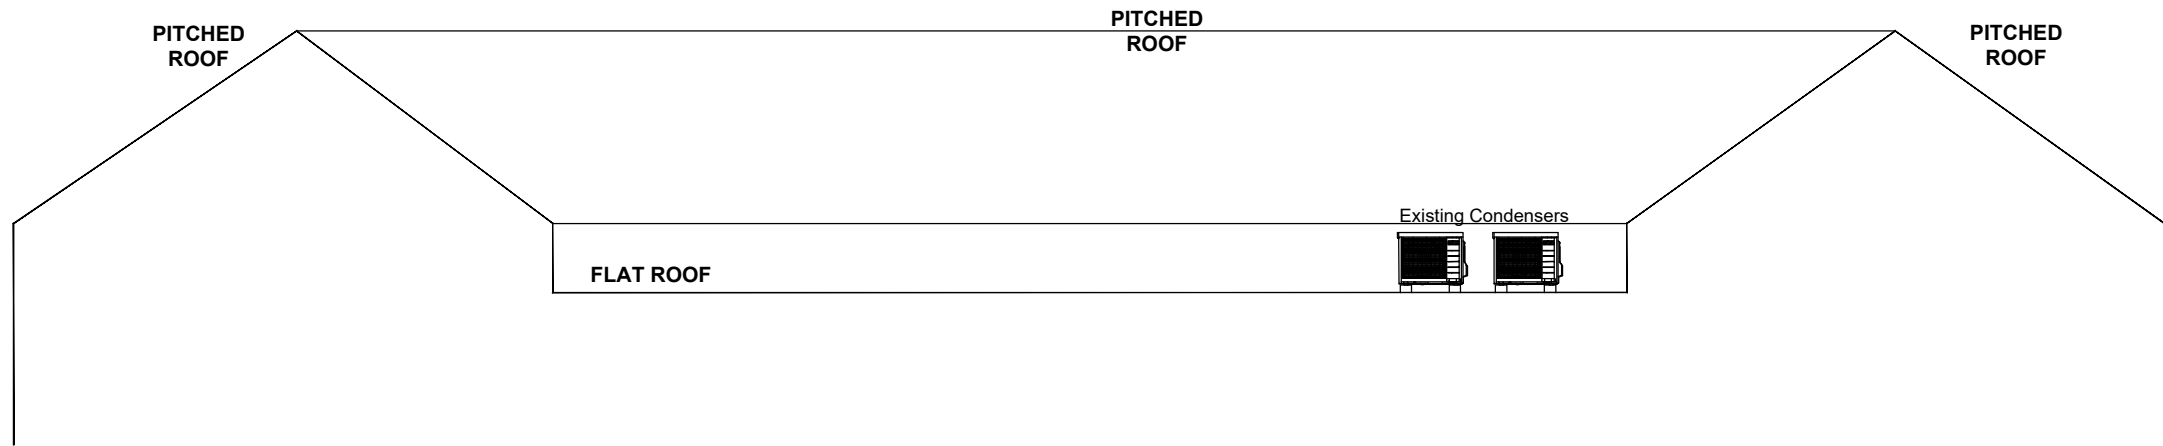


EXISTING ROOF SECTION (A)
SCALE 1:100@A1

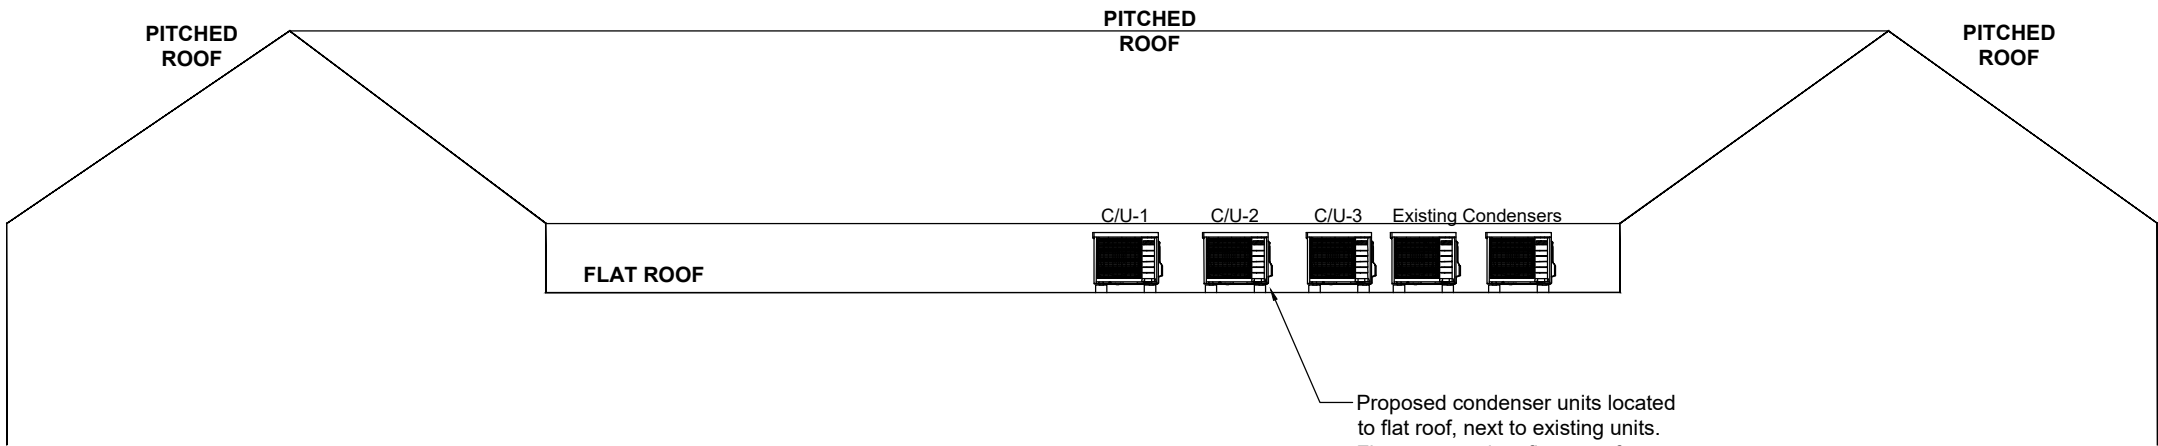

PROPOSED ROOF SECTION (A)
SCALE 1:100@A1

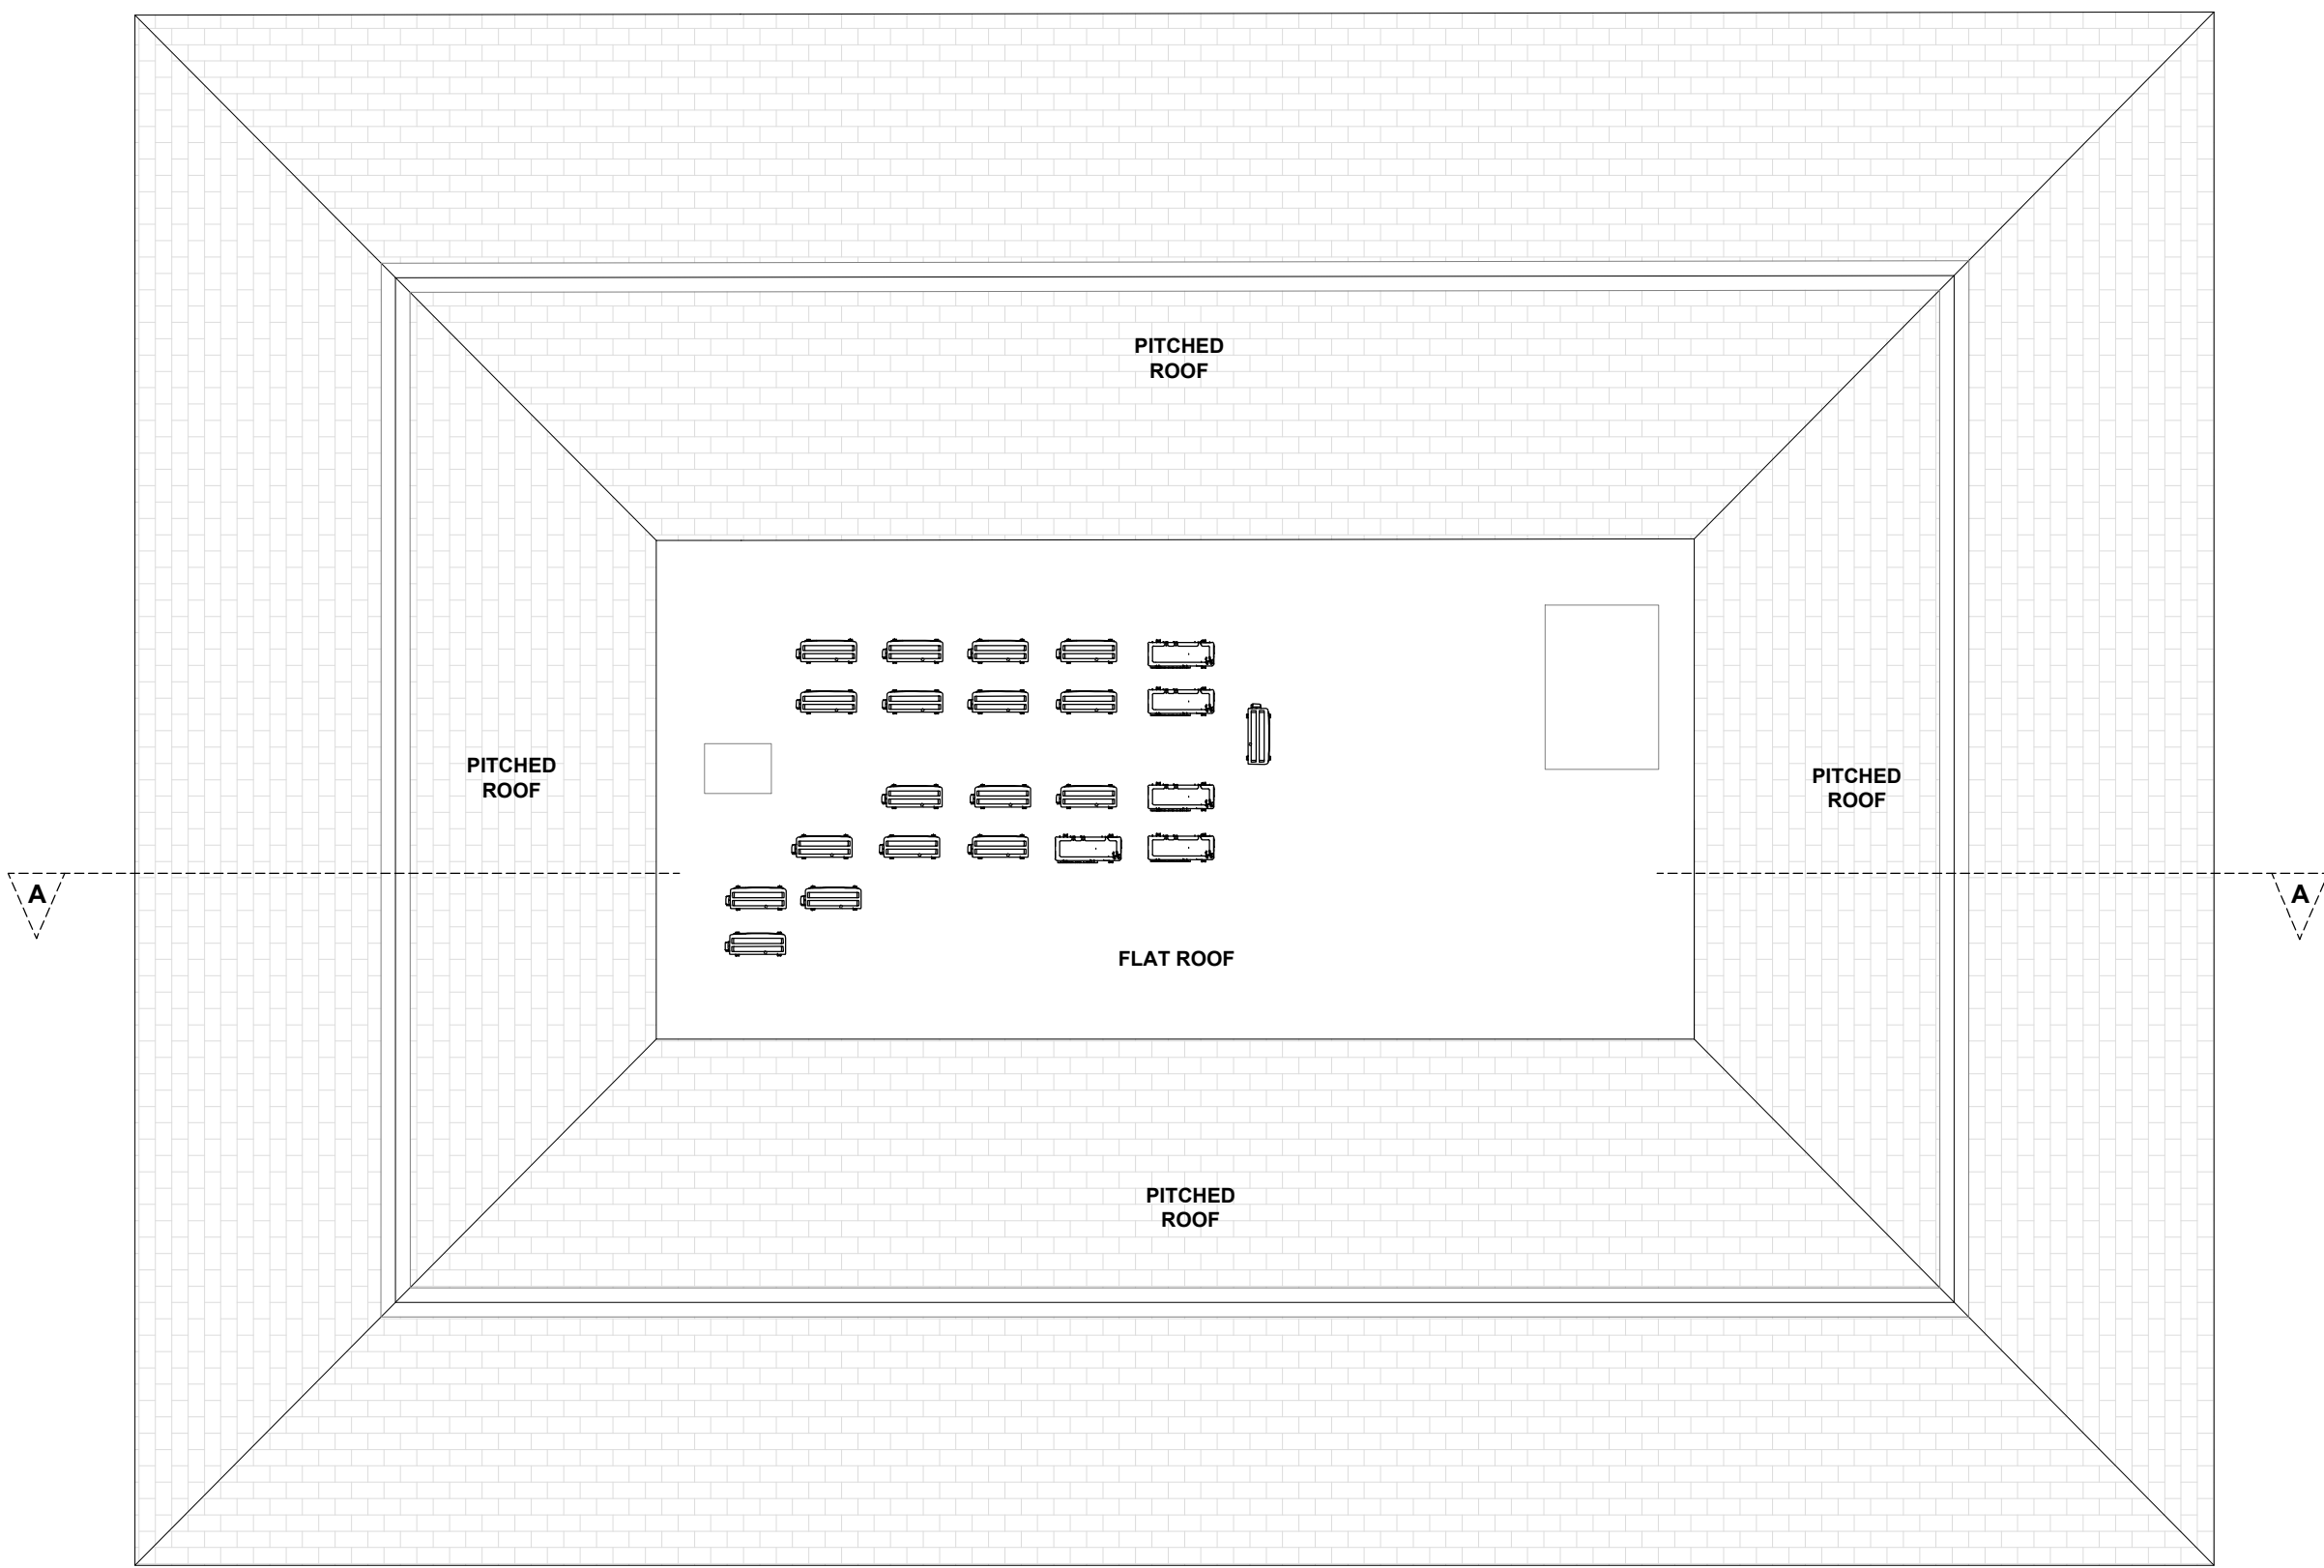

EXISTING ROOF PLAN
SCALE 1:100@A1

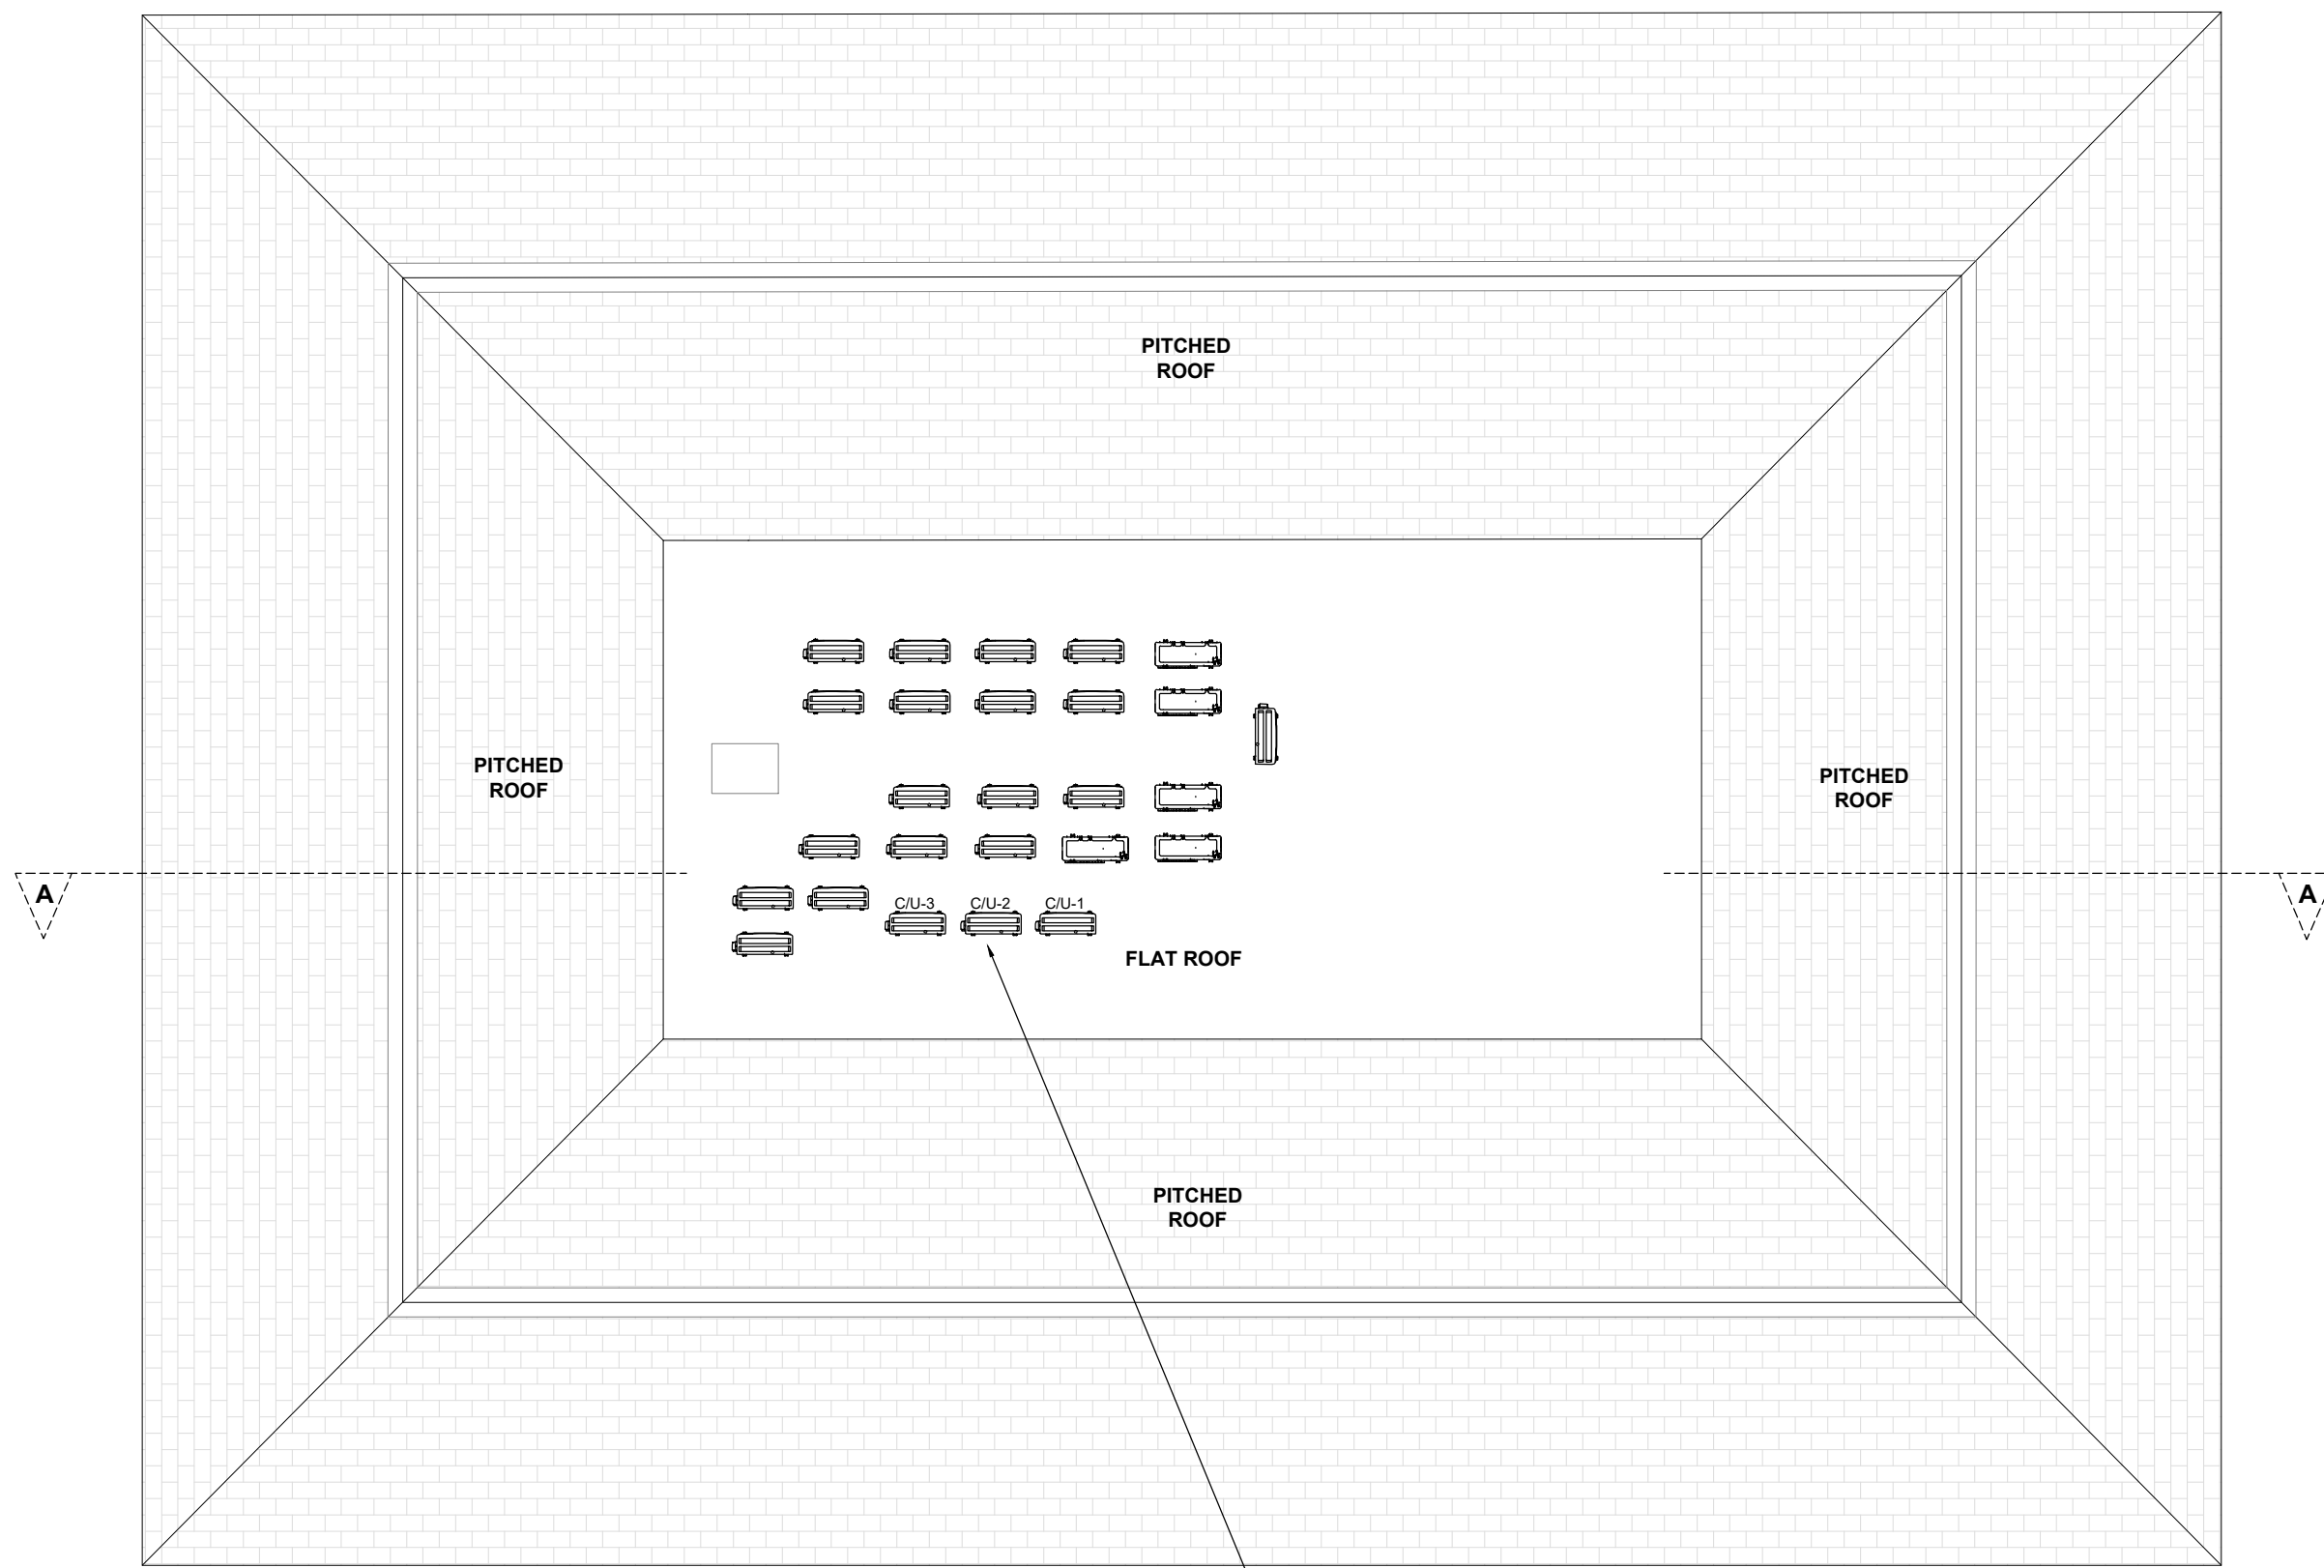

PROPOSED ROOF PLAN
SCALE 1:100@A1

Proposed New Air Conditioning Schedule

A/C- 1-3 (Internal)

Daikin FXM25
H289 x W780 x D285
Weight 8kg

C/U- 1-3 (External)

Daikin RXM25
H734 x W870 x D373
Weight 34kg
Max Fuse size 10A
Max Sound Pressure 43dBA

DWG NO: 2641-01	REVISION: -
CLIENT: Specsavers	
PROJECT: Specsavers Market Square Merthyr Tydfil CF47 8BY	
TITLE: Existing & Proposed Roof Plans. Proposed Elevations	
ORIGIN: EB	CHECKED: -
SCALE: 1:100@A1	DATE: 17.09.26

fisch
STRUCTURED CREATIVITY

FISCH DESIGN LTD
3 HERITAGE BUSINESS CENTRE
DERBY ROAD, BELPER
DERBYSHIRE, DE56 1SW