


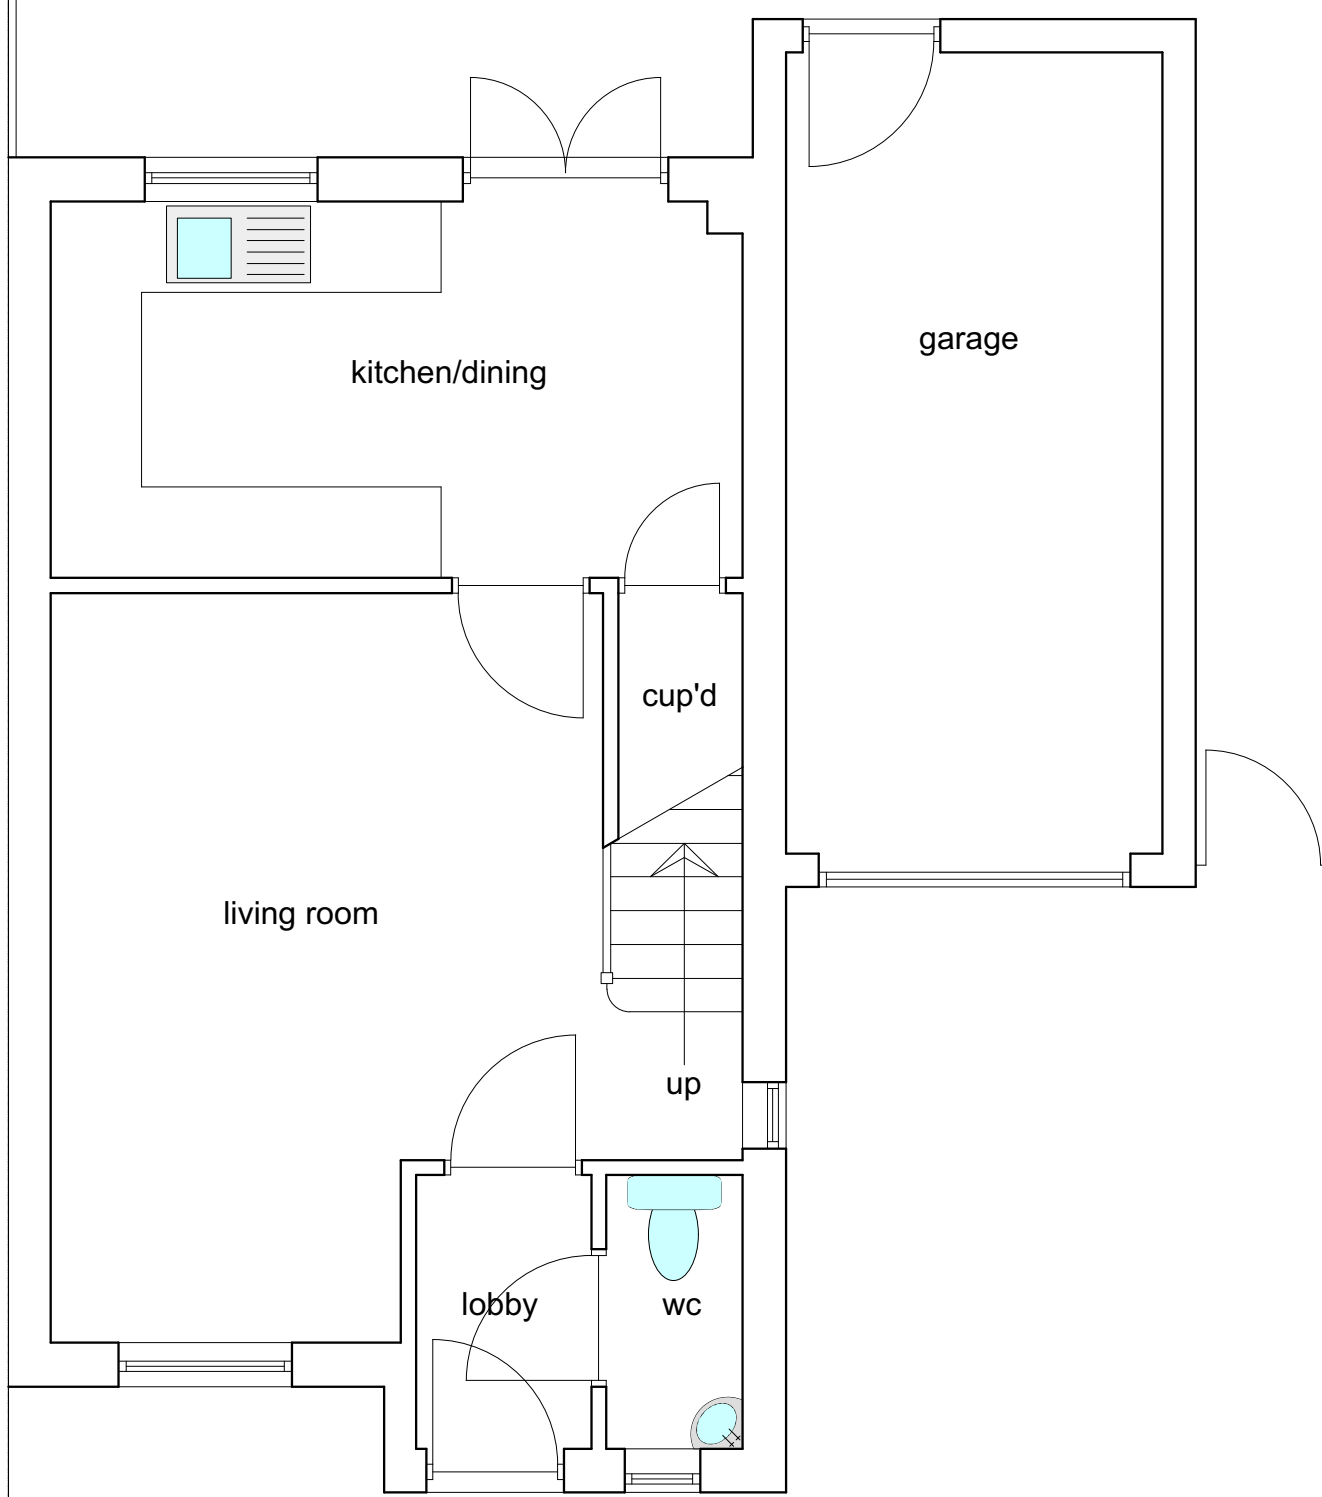

EXISTING GROUND FLOOR PLAN



EXISTING FRONT ELEVATION



EXISTING REAR ELEVATION




EXISTING SIDE ELEVATION



Convert garage

for Mr + Mrs Brookes,
23 Anthony Hill Court, Pentrebach,
Merthyr Tydfil

scale 1:50 July 2017

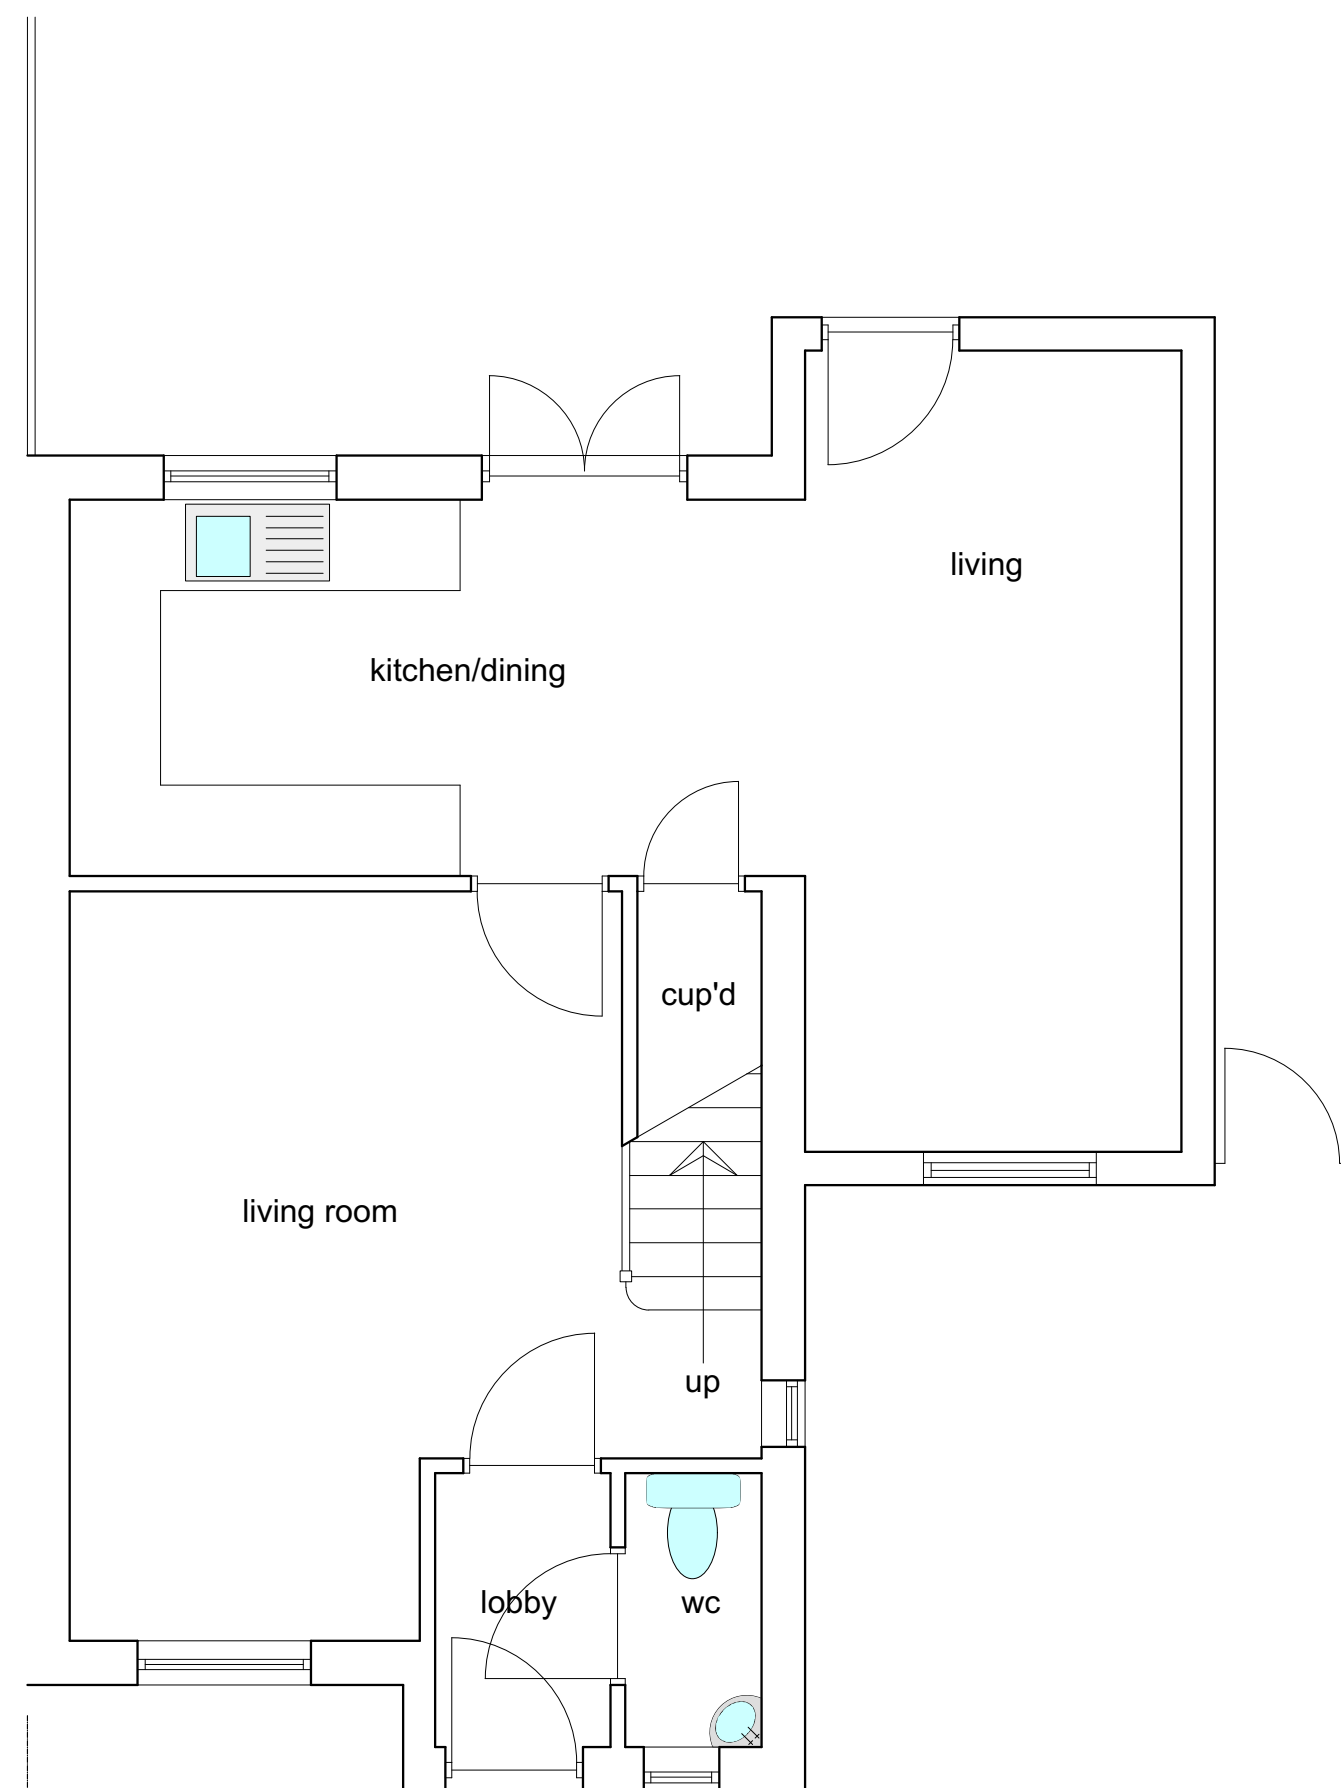

PROPOSED GROUND FLOOR PLAN



PROPOSED SIDE ELEVATION



PROPOSED FRONT ELEVATION



PROPOSED REAR ELEVATION

Convert garage

for Mr + Mrs Brookes,
23 Anthony Hill Court, Pentrebach,
Merthyr Tydfil

scale 1:50 July 2017