

Do not scale from this drawing.
The users of this drawing shall check all dimensions & report all errors and omissions to LeTrucco Design.
This drawing is copyright. It must not be copied, used or disclosed to third parties without prior permission of LeTrucco Design.



ELEVATION TO JOHN STREET




SOUTH ELEVATION



ELEVATION TO HIGH STREET



REAR ELEVATION

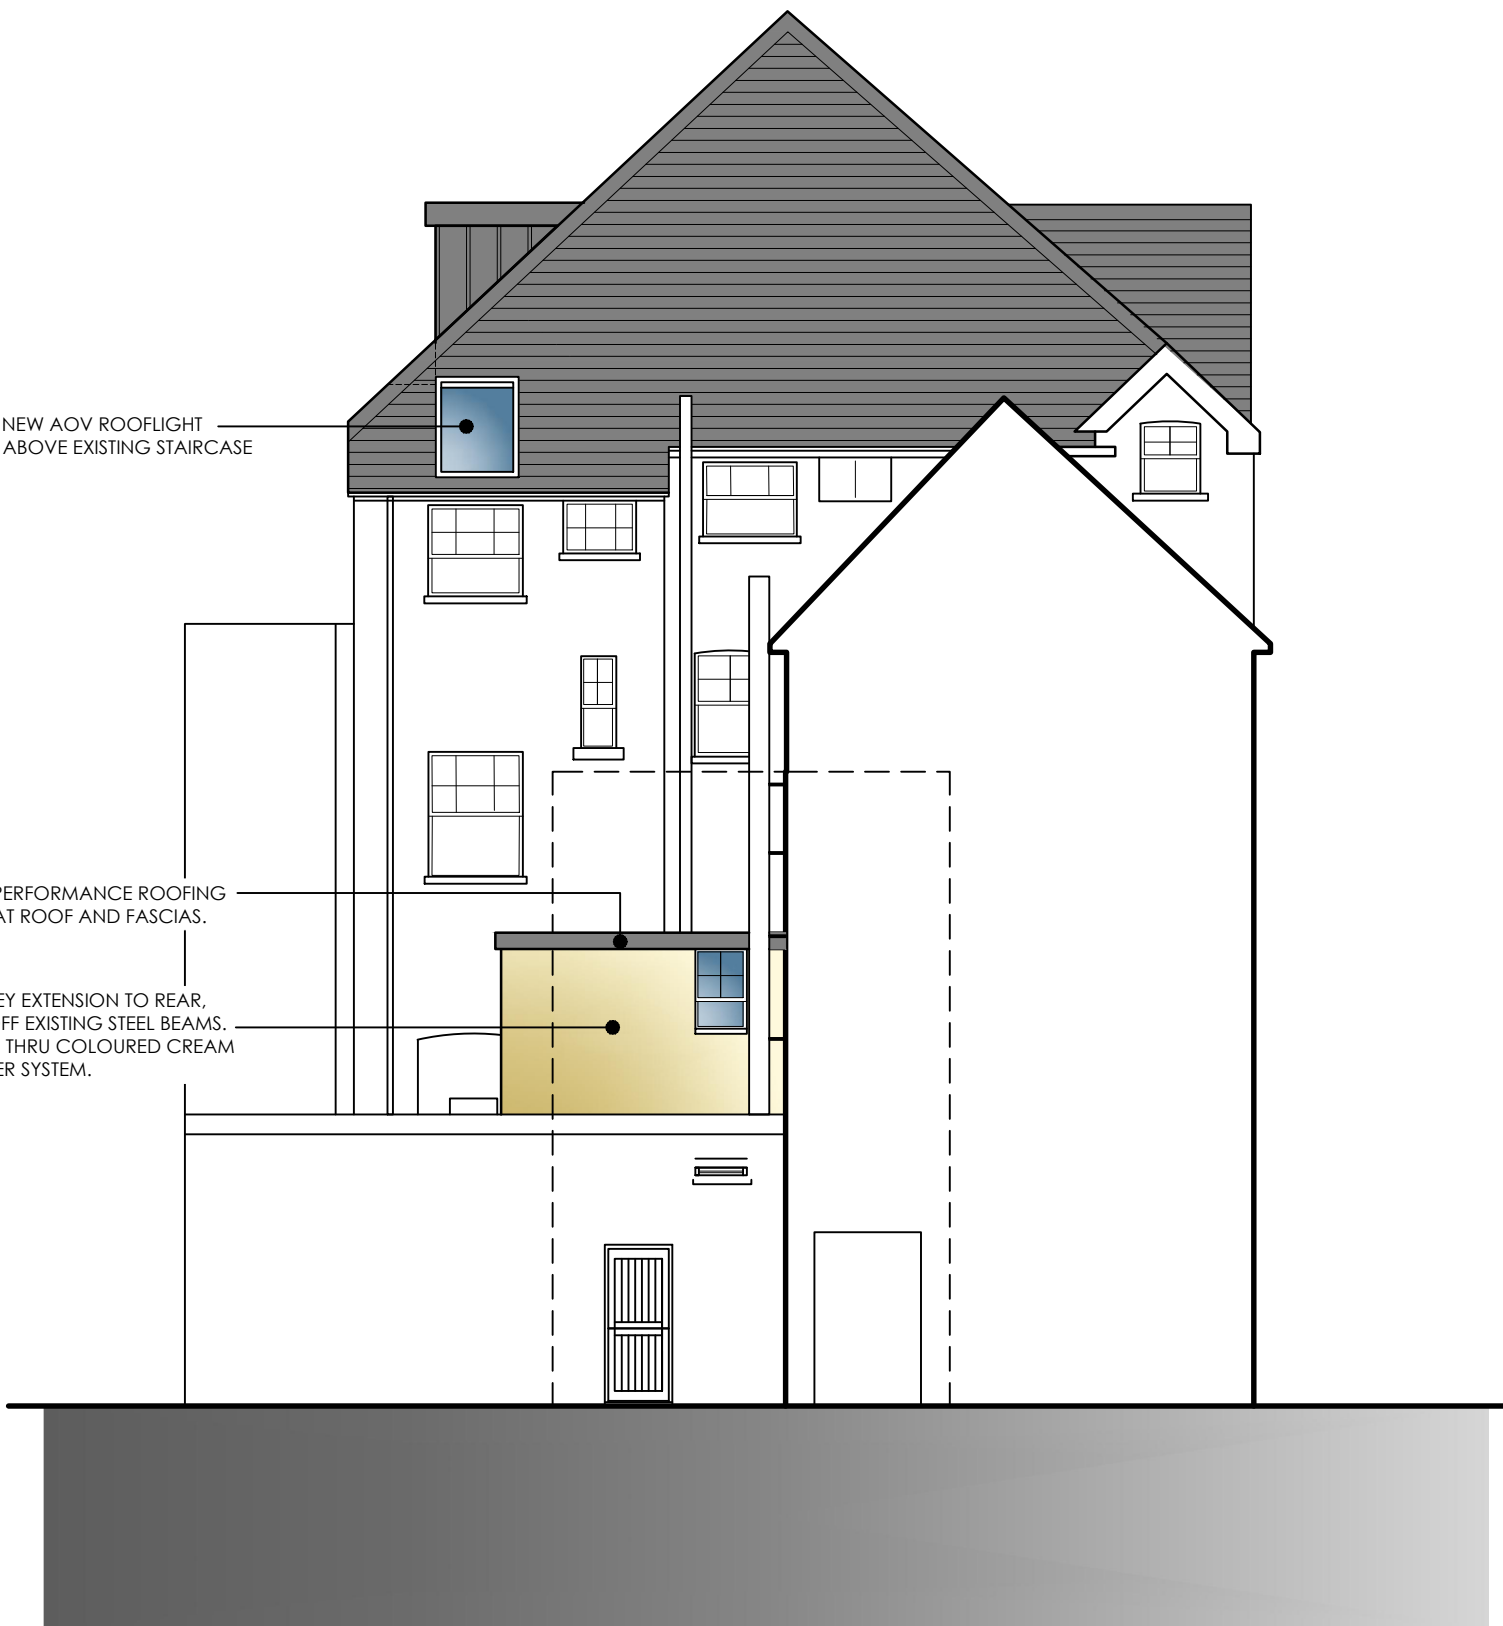

REAR ELEVATION

Revisions

Client	Drawing No	Scale	Revision	Date	Checked
Job Title	LTS193.04.02	1:100 @ A1		Aug 19	KVL
Woodfire, High St., Merthyr	Proposed Elevations				

Drawing Purpose
PLANNING