





ELEVATION TO JOHN STREET

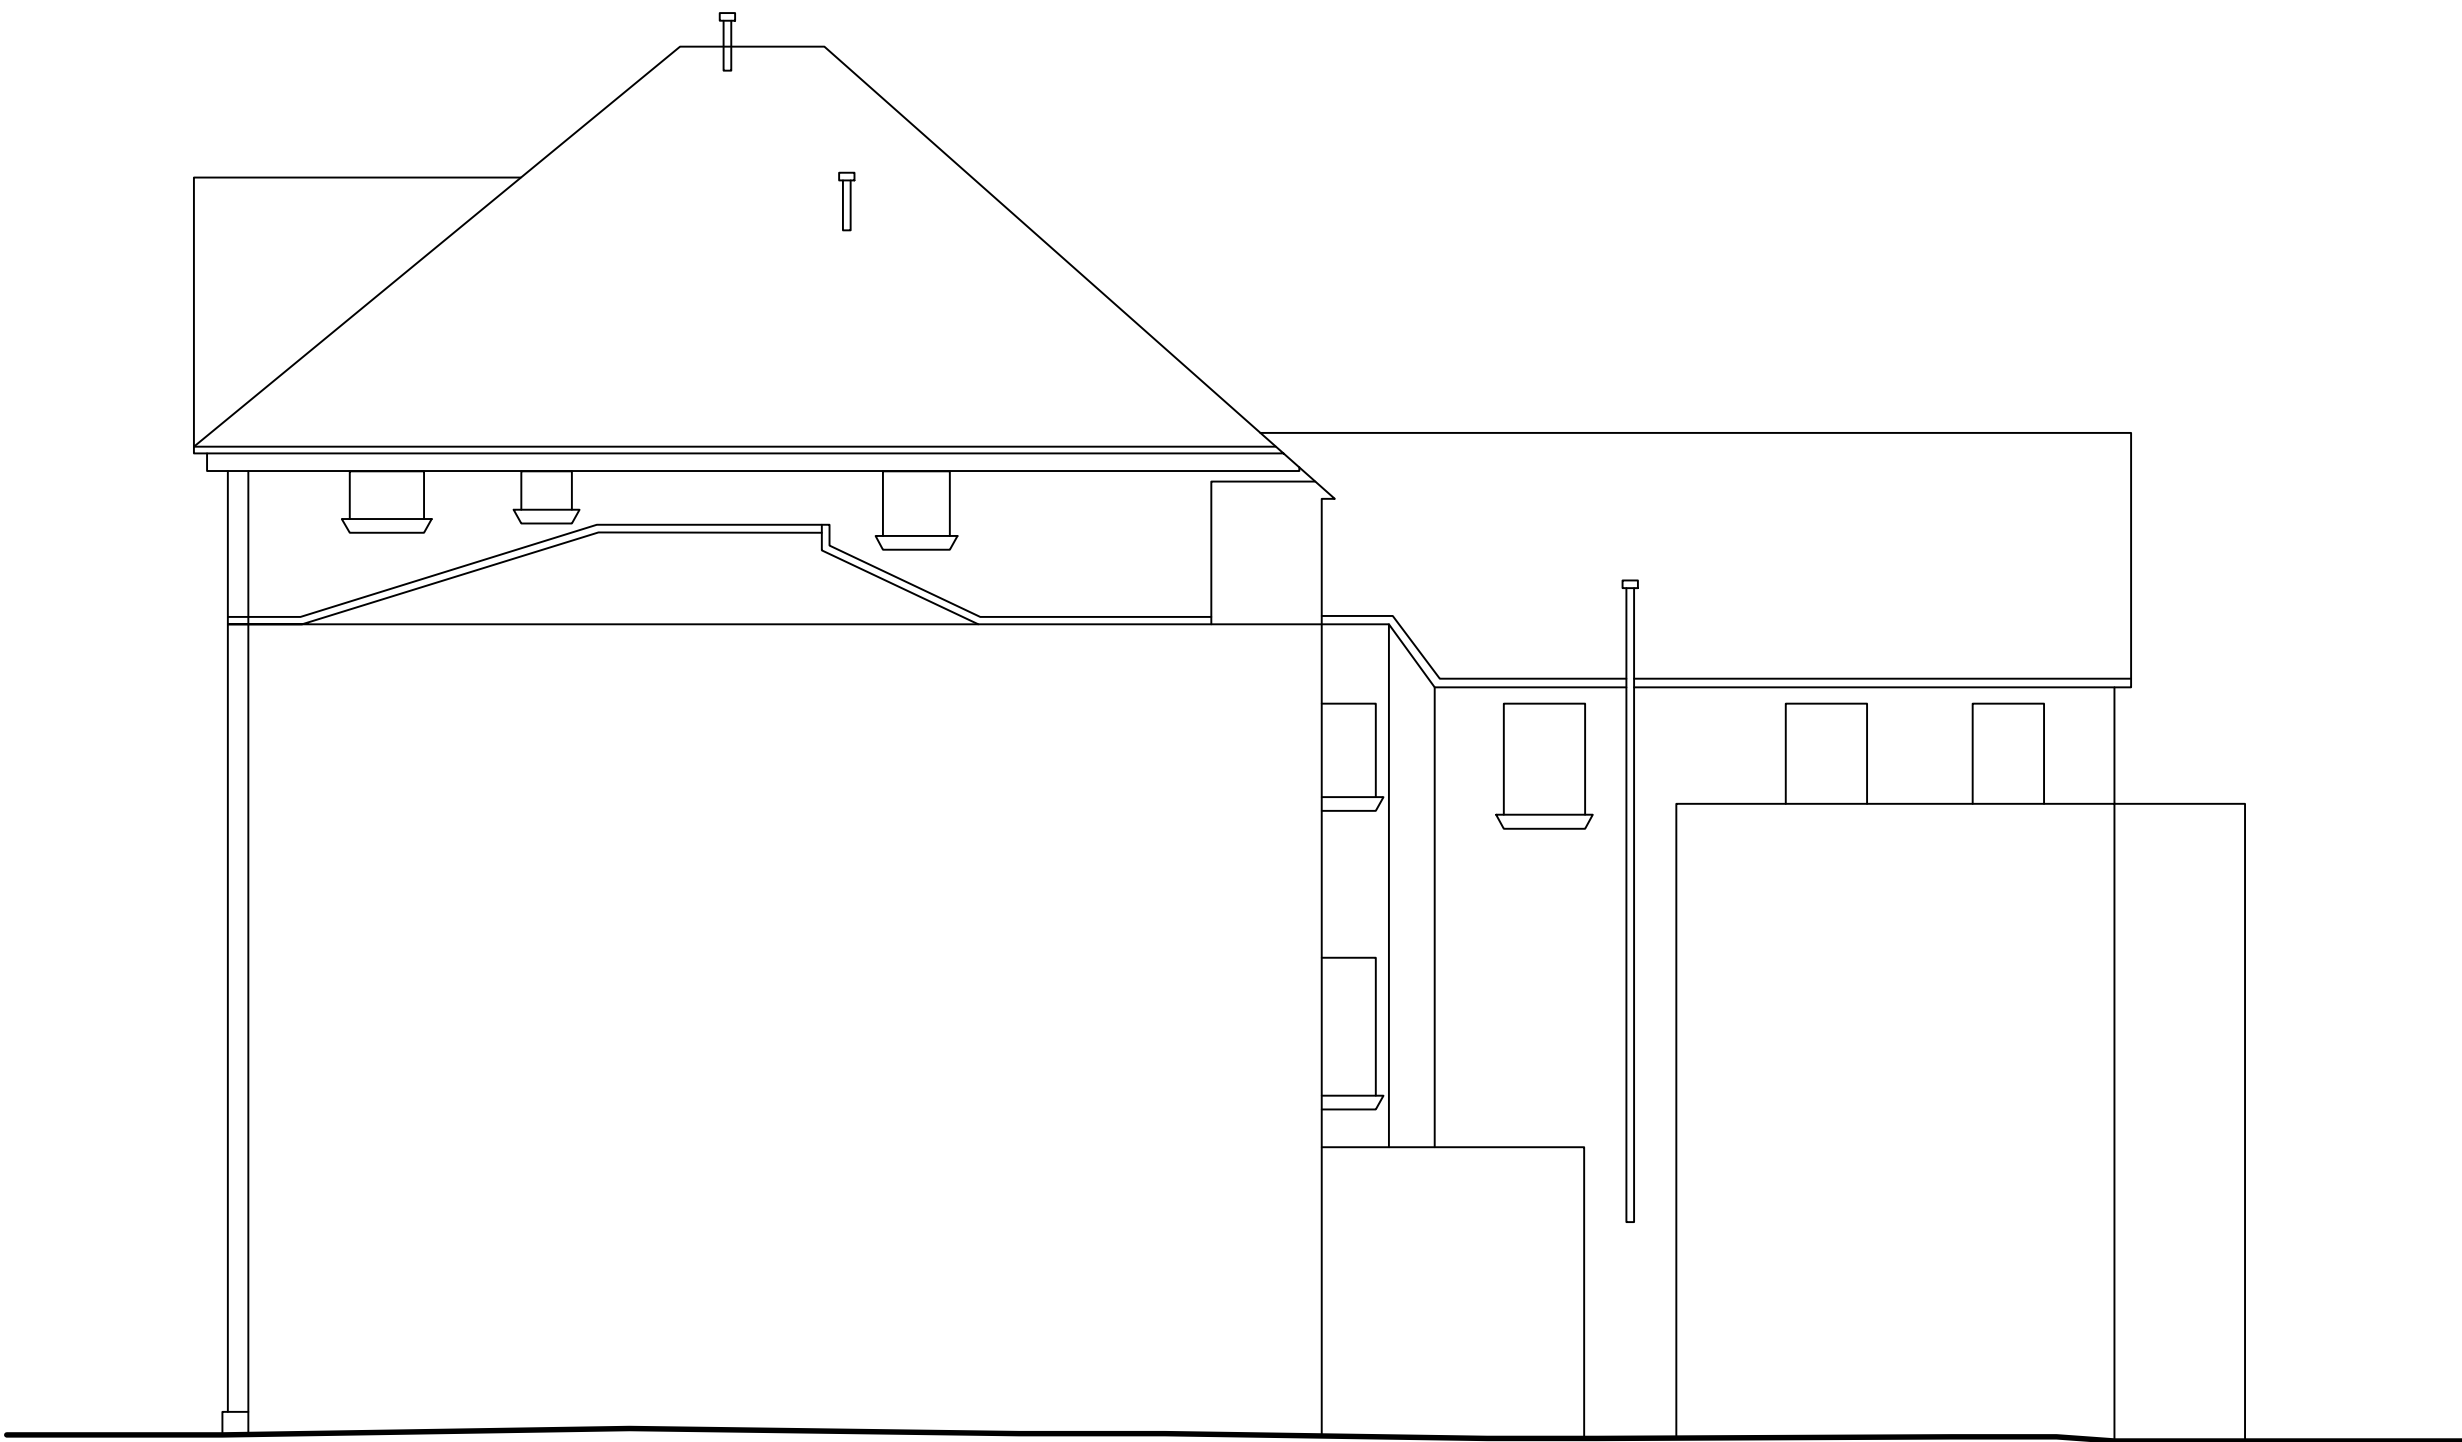


SOUTH ELEVATION



ELEVATION TO HIGH STREET

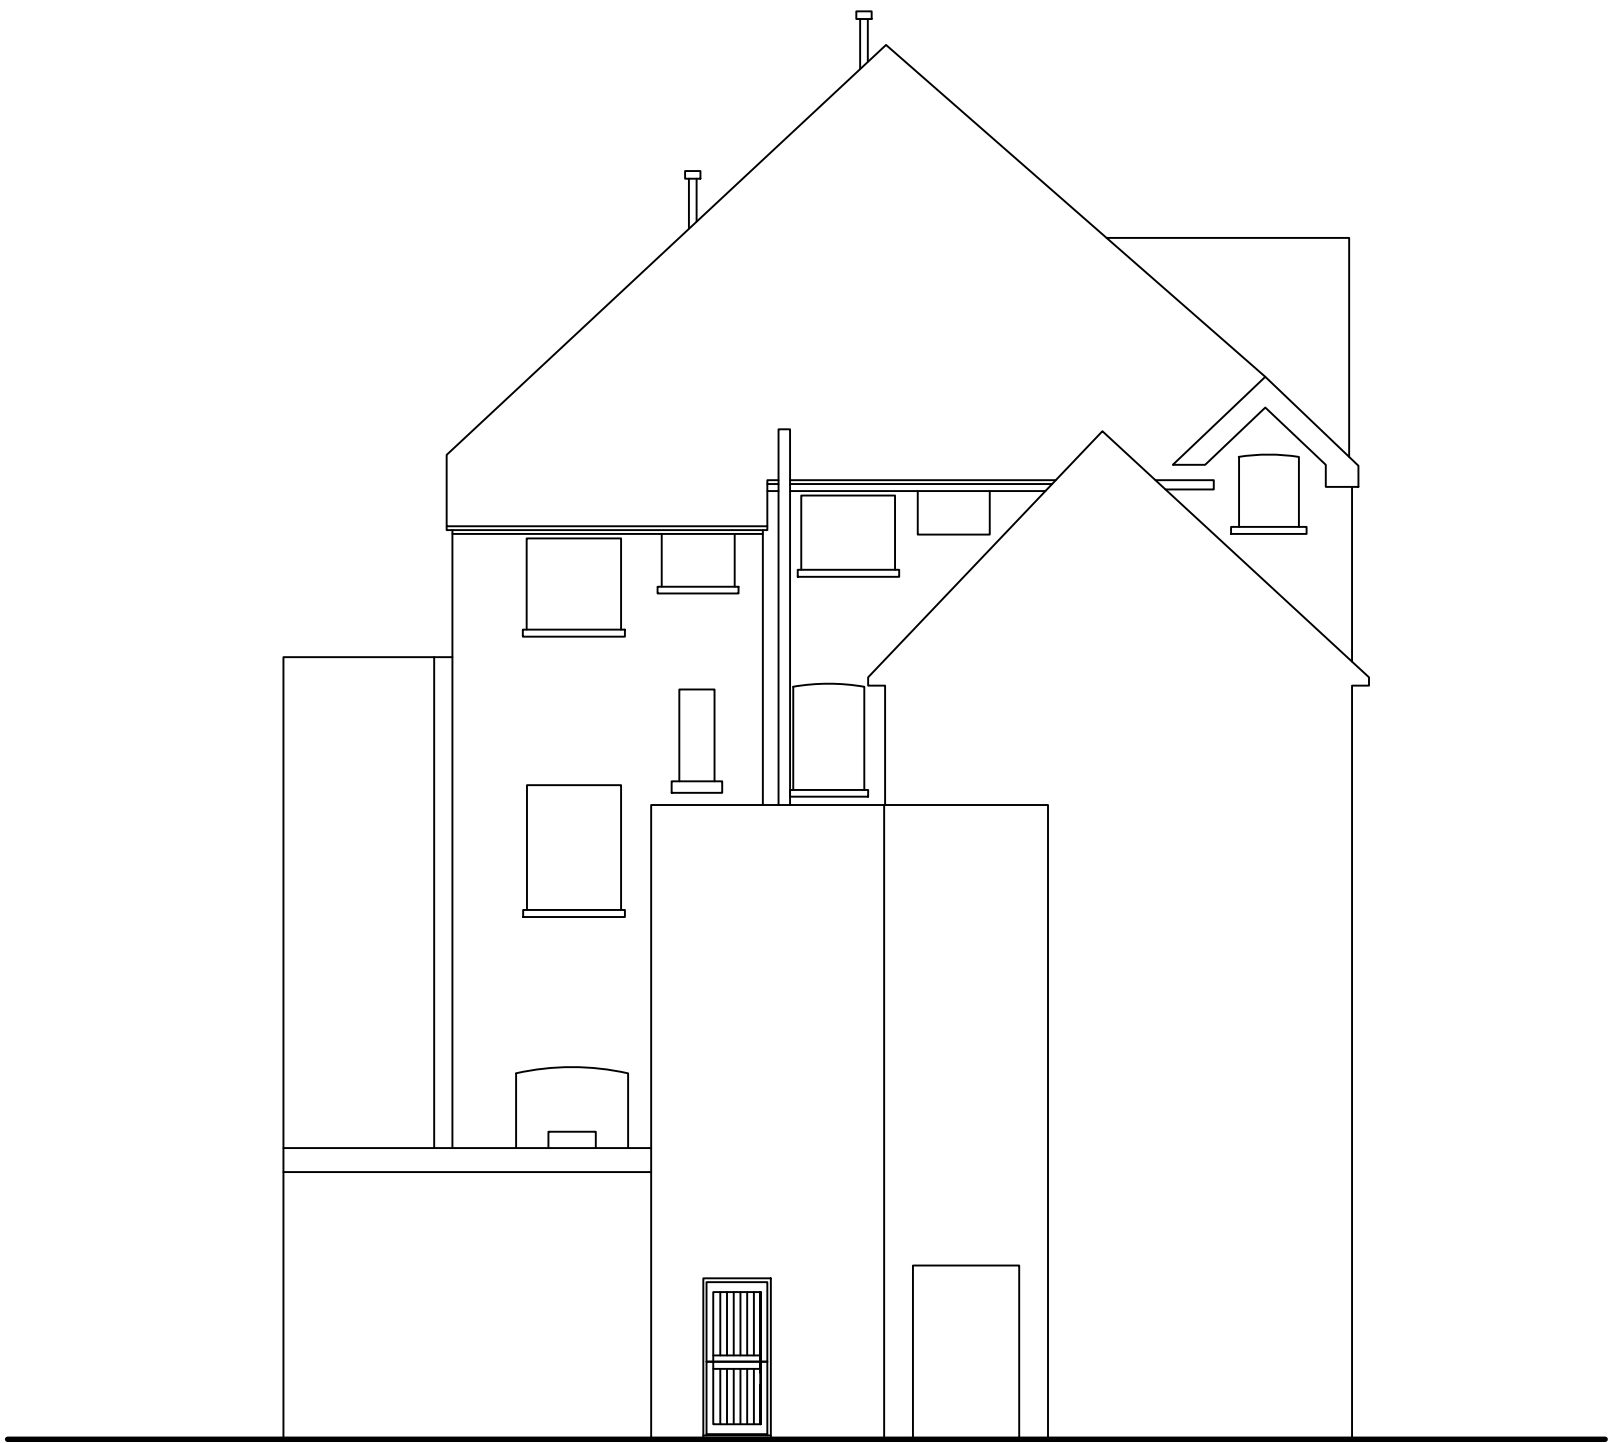

REAR ELEVATION

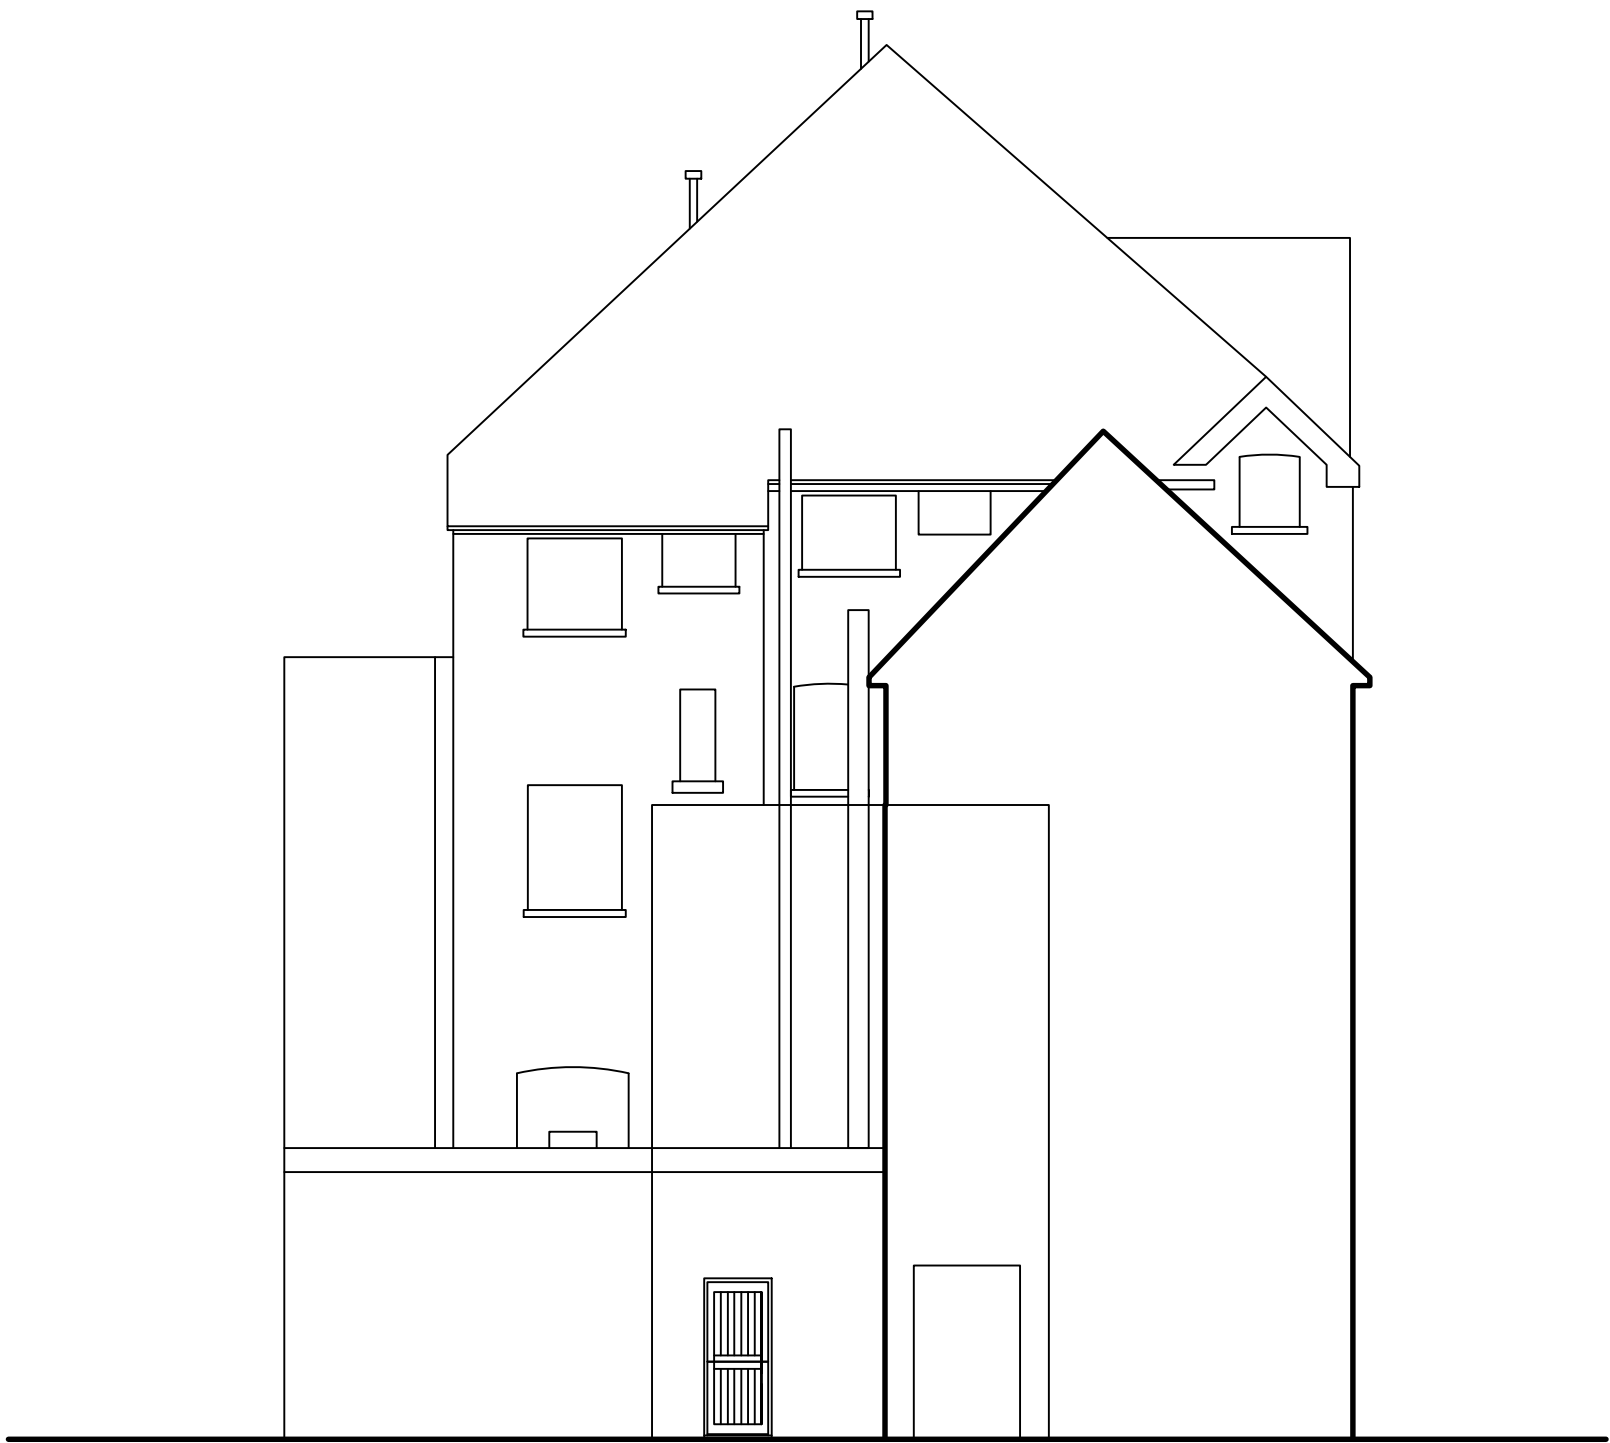

REAR ELEVATION

PROPERTY AS EXISTING

Do not scale from this drawing.
The user of this drawing shall check all dimensions & report all errors and omissions to LeTrucco Design.
This drawing is copyright. It must not be copied, used or disclosed to third parties without prior permission of LeTrucco Design.

Revisions

Client	Drawing No	Scale	Revision
Job Title	LTS193.00.02	1:100 @ A1	Checked
Woodfire, High St., Merthyr	Existing Elevations	Date	KWL
		Aug 19	

Drawing Purpose
PLANNING