




PLOT 6

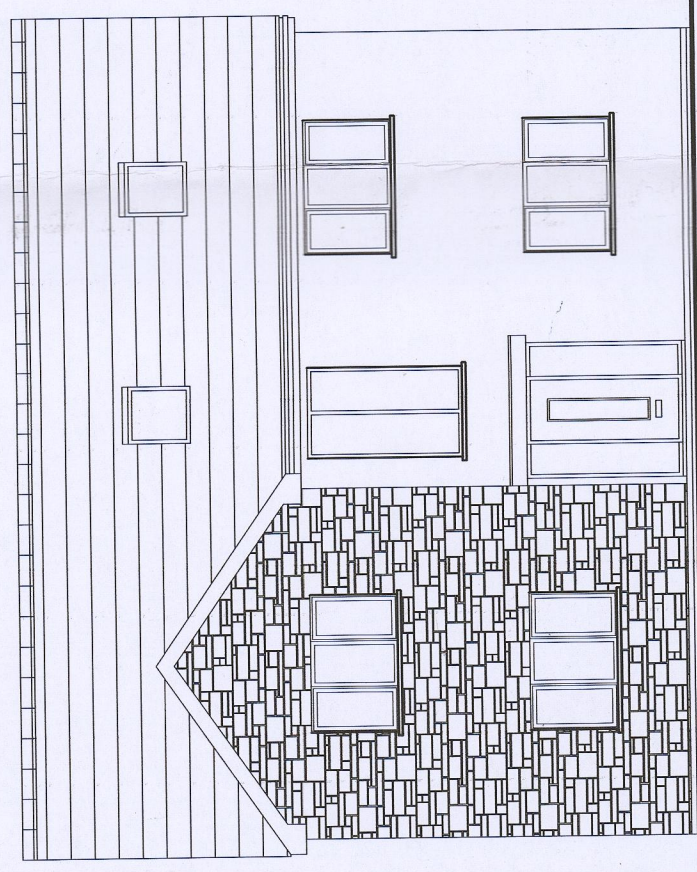


Front Elevation
Scale 1 : 100

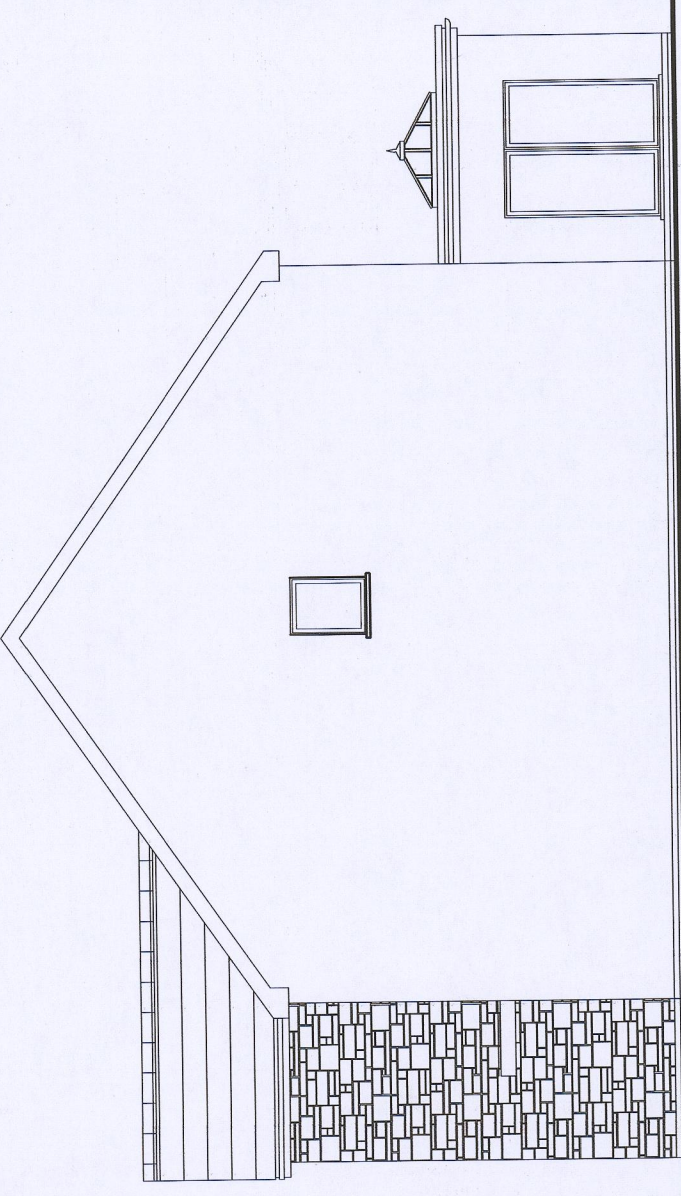

Side Elevation

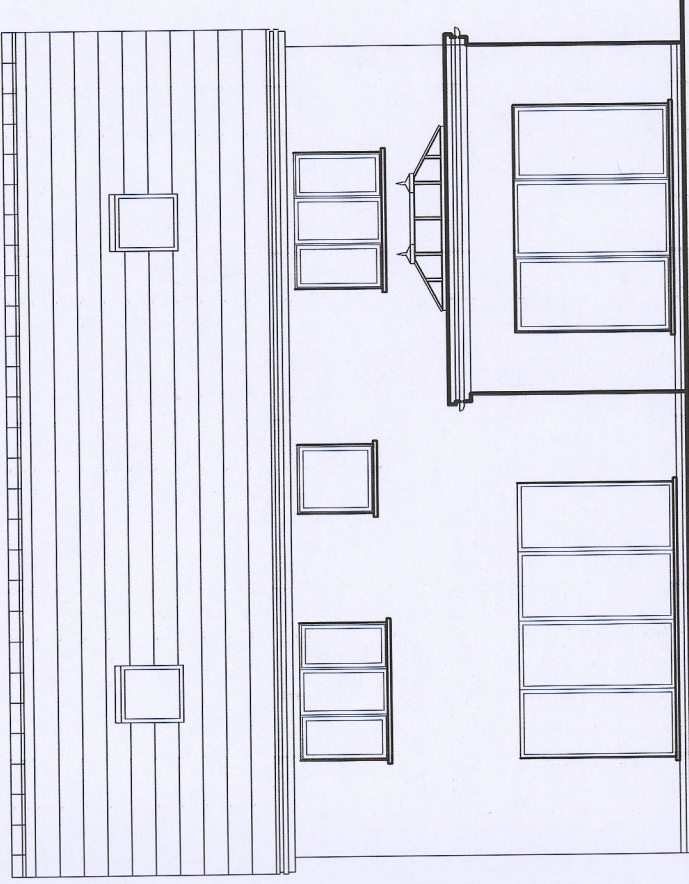


Rear Elevation

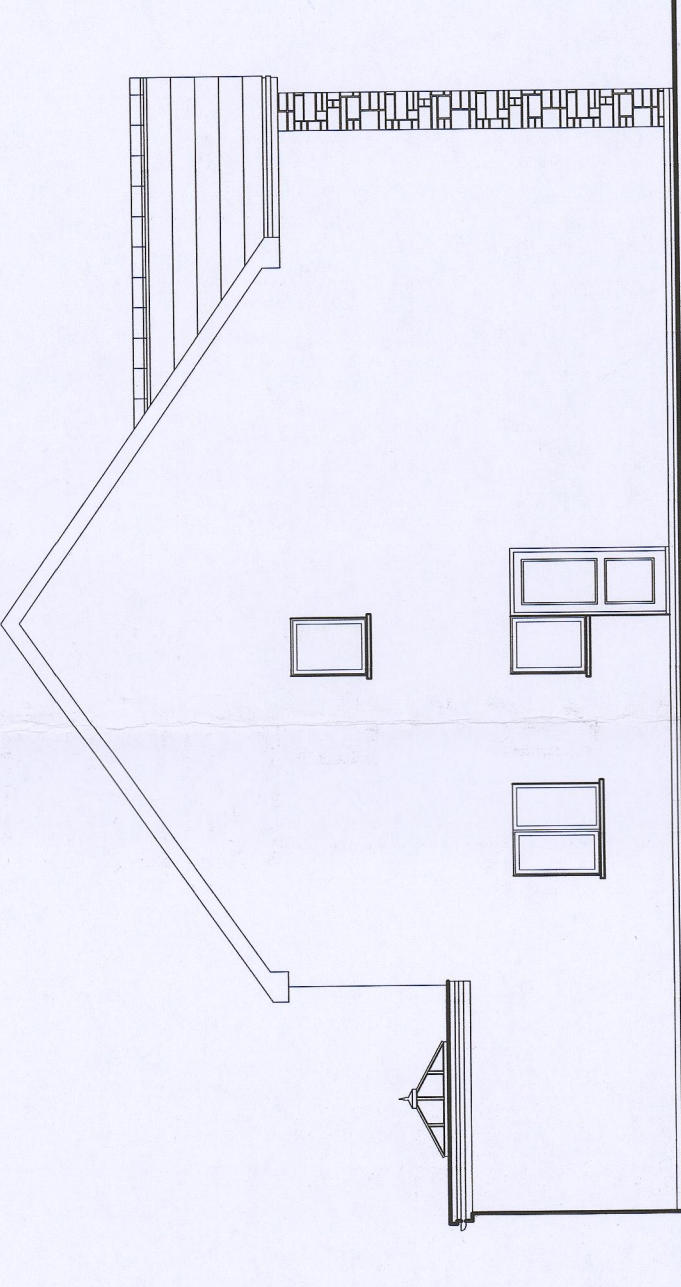


Side Elevation


- 1 Marley Fibre Cement slate

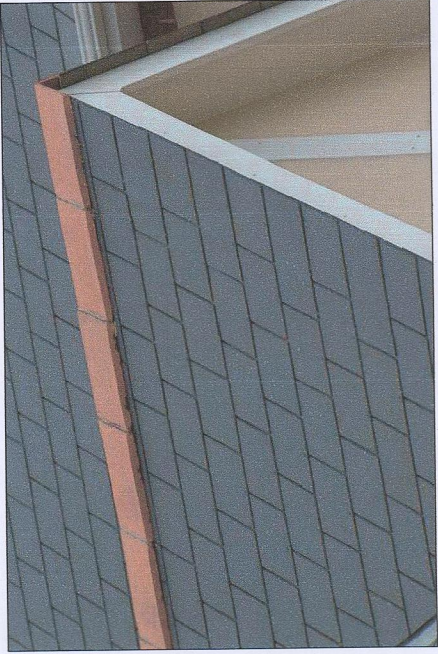

- 2 Bradstone Square dressed stonework

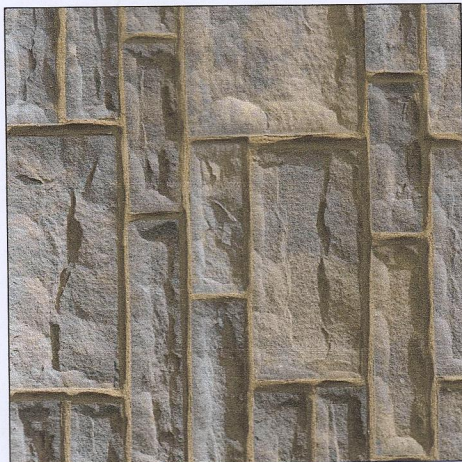

- 3 K Rend Colour - White

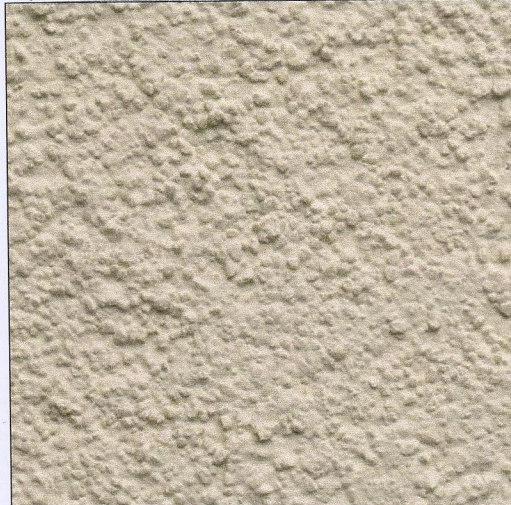


VERTICAL PLOTTING TOOL
COUNT SIGNATURE TOOL
COUNT SIGNATURE TOOL
PERMISSION GRANTED SUBJECT TO CONDITIONS
27 JUL 2021
J. JONES
BATHORS) BTP M RTPT1
HEAD OF TOWN PLANNING

Amended Plans
Recorded: 23/06/2021
012410173

Note: This drawing is copyright ©

Project: Proposed Four Bedroom Detached House with Integral Garage		Date:	May 2021
Plot 6		Scale:	1 : 50, 1 : 100, @ A1
Land off Upper Collier Row		Drawn:	W.S.
Headed by Merrilyn Tyrell		Drawing No.	21 / 21 / 01
Client: Mr and Mrs French		Rev.	B

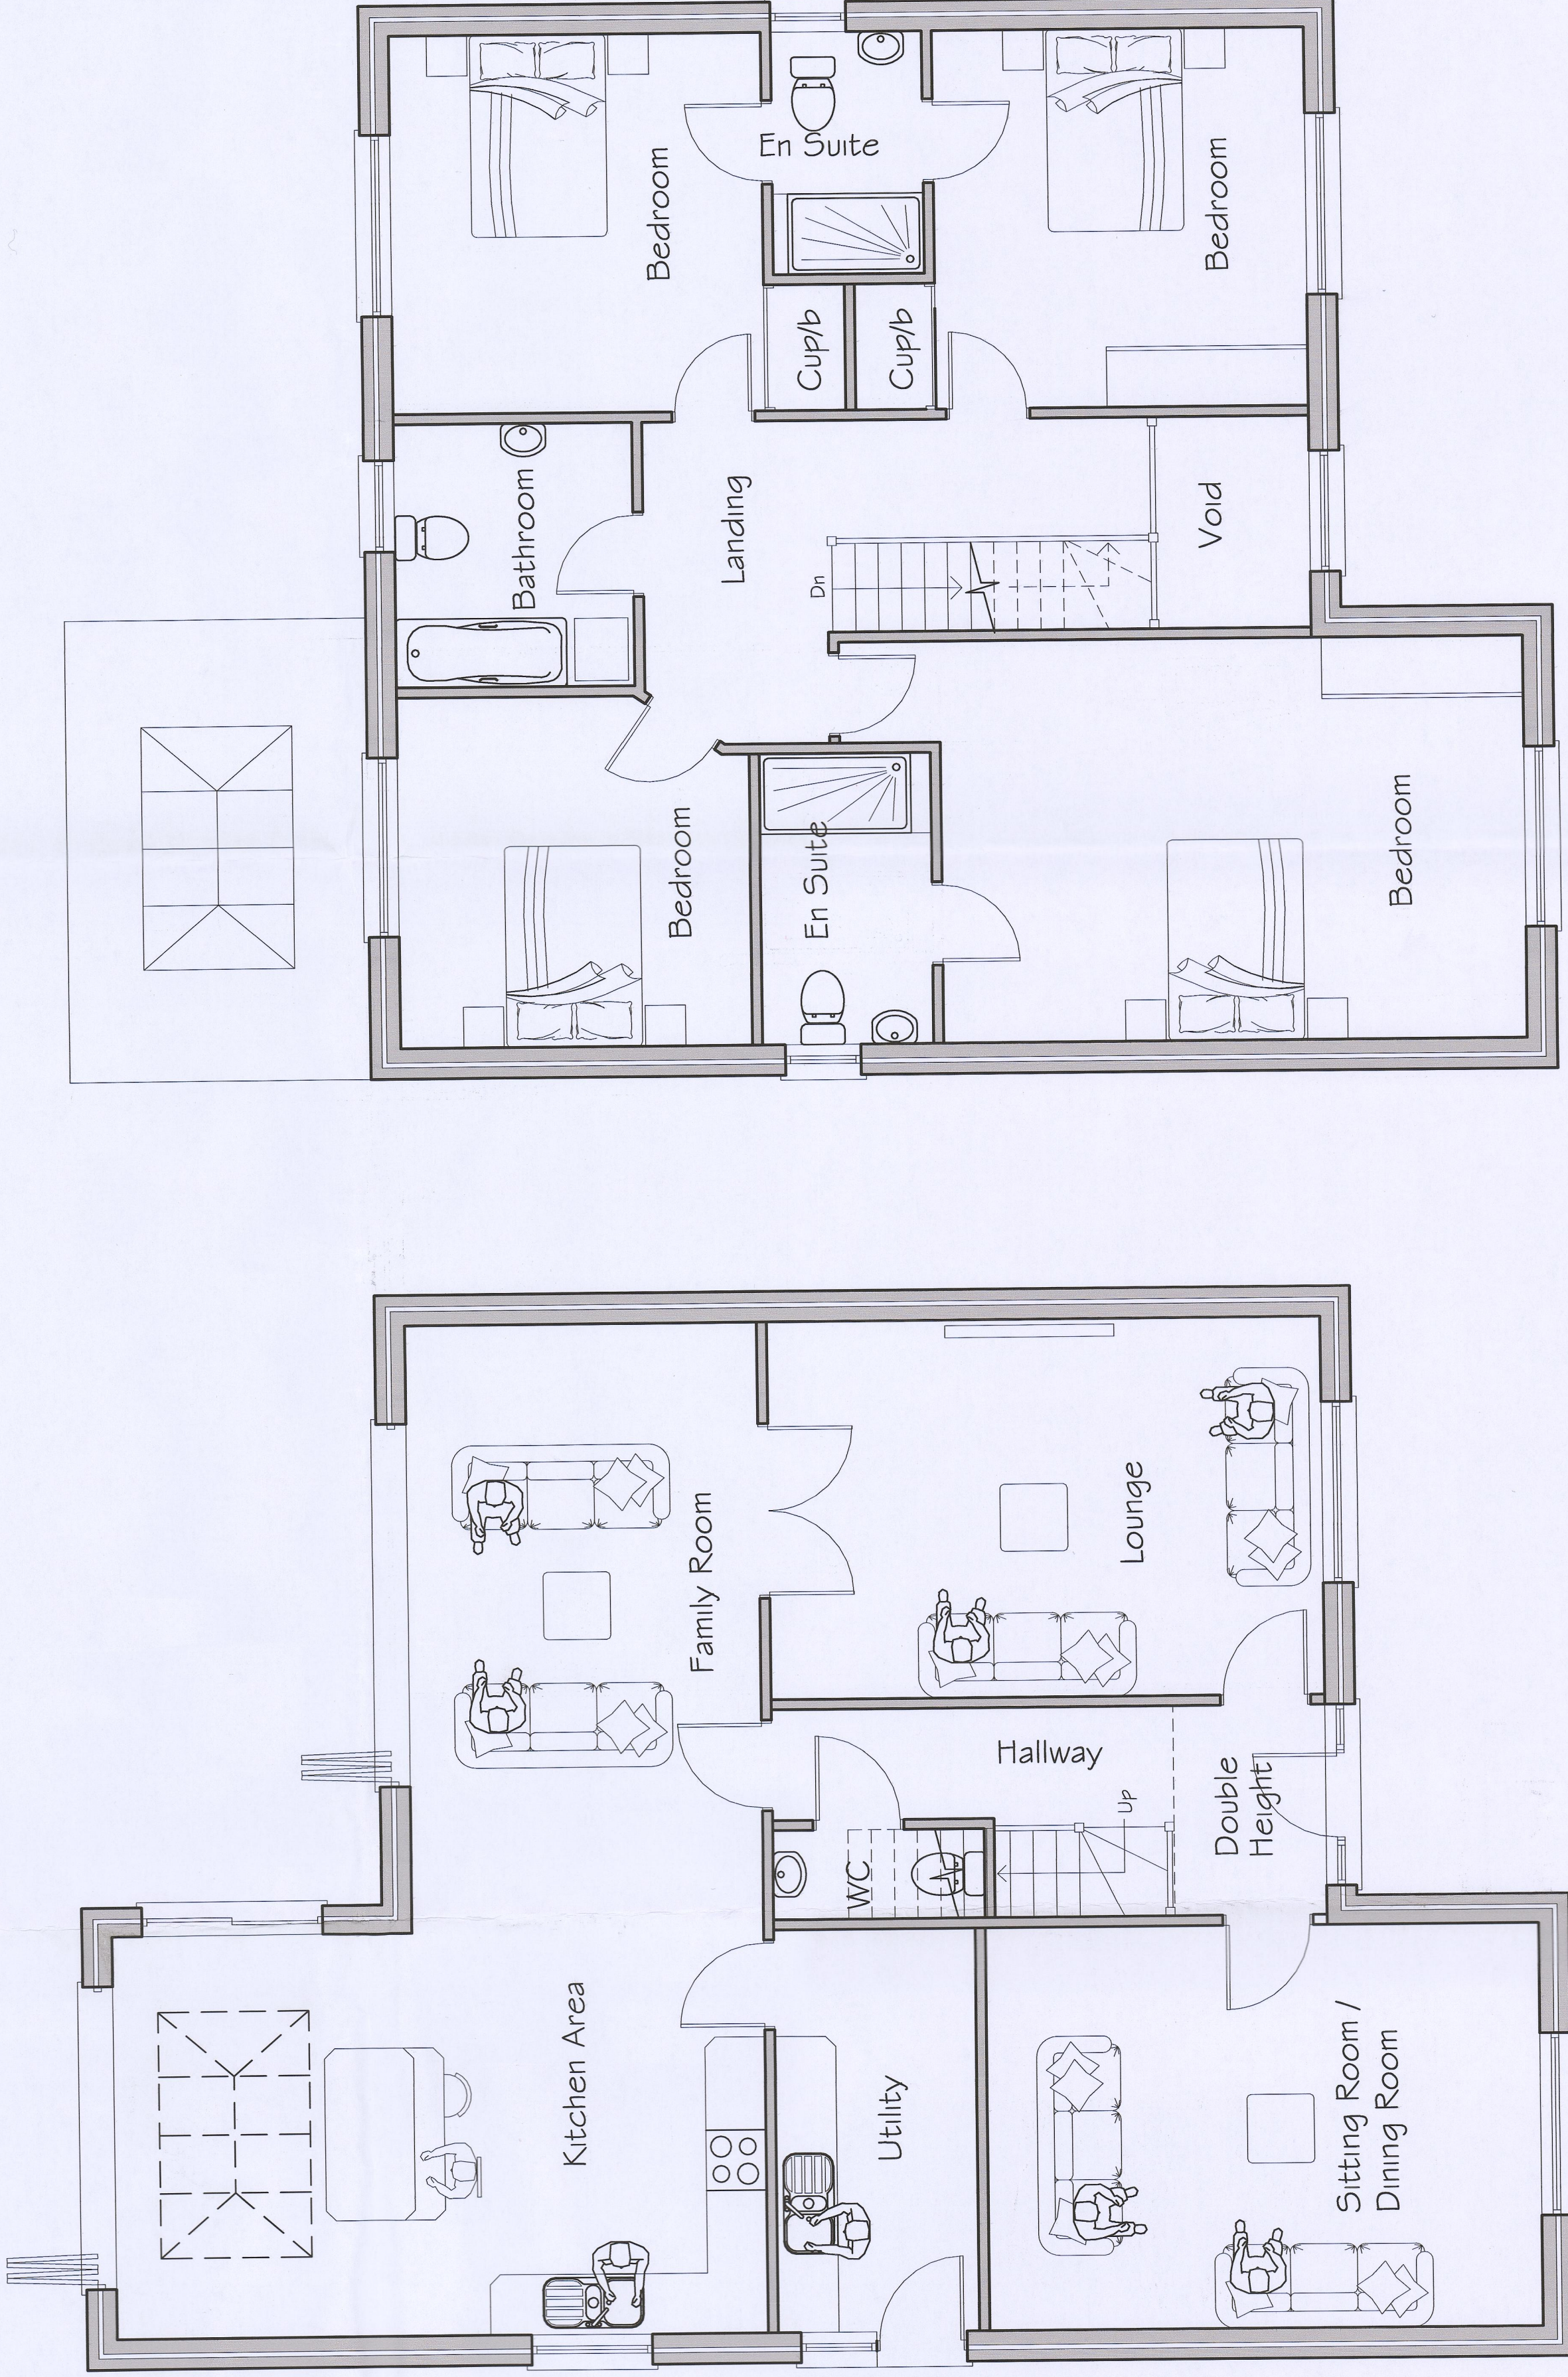

Ground Floor

First Floor