



Existing front wall
to remain in situ.

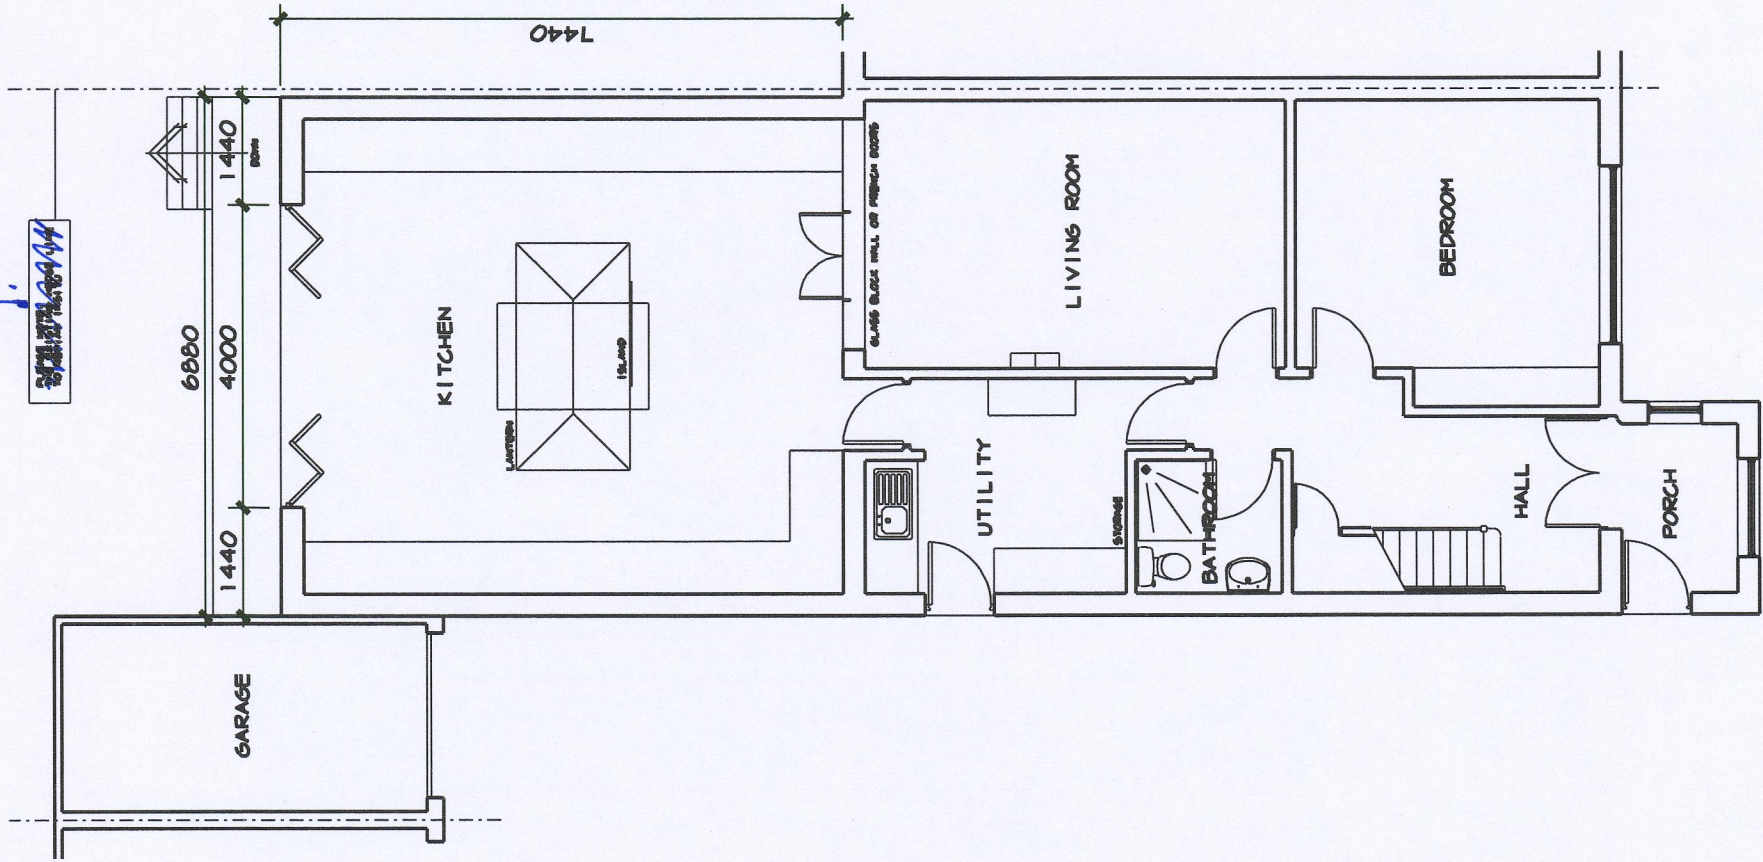

PROPOSED GROUND FLOOR PLAN

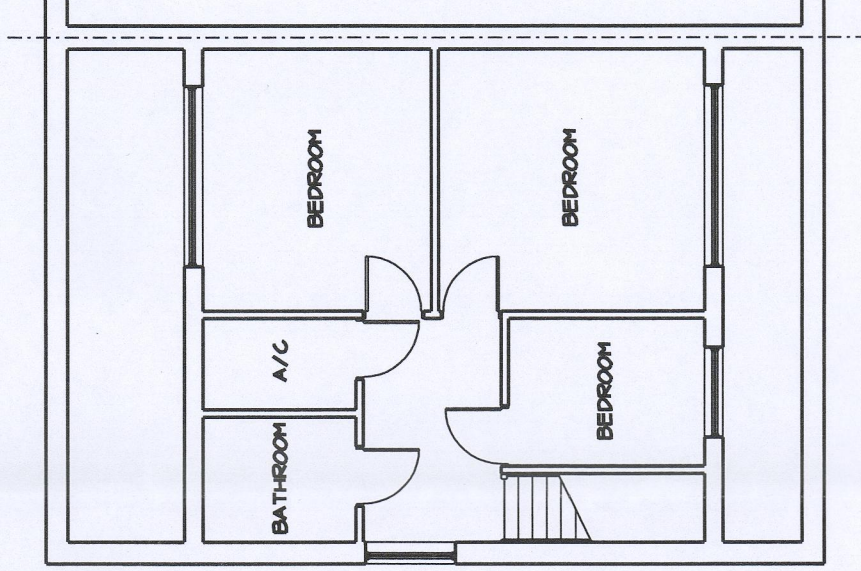

EXISTING FIRST FLOOR PLAN

MERTHYR TYDFIL
COUNTY BOROUGH COUNCIL
Town & Country Planning Act 1990
PERMISSION GRANTED SUBJECT TO CONDITIONS
27 SEP 2021
J. JONES
BA(Hons) BTP M.R.T.P.I
HEAD OF TOWN PLANNING

MTCBC
AMENDED PLANS
22 SEP 2021
RECEIVED

REV A
PROPOSED EXTENSION REDUCED IN SIZE
TO PLANNING OFFICERS REQUIREMENTS
30/8/21

PROJECT 13, SHIRLEY DRIVE, MERTHYR TYDFIL			
DRAWING TITLE			
PROPOSED PLANS			
DRAWN	DATE	SCALE	DRNG NO.
	8/21	1:100	6J/03
REV			
A			