



Existing window line
to remain in situ.

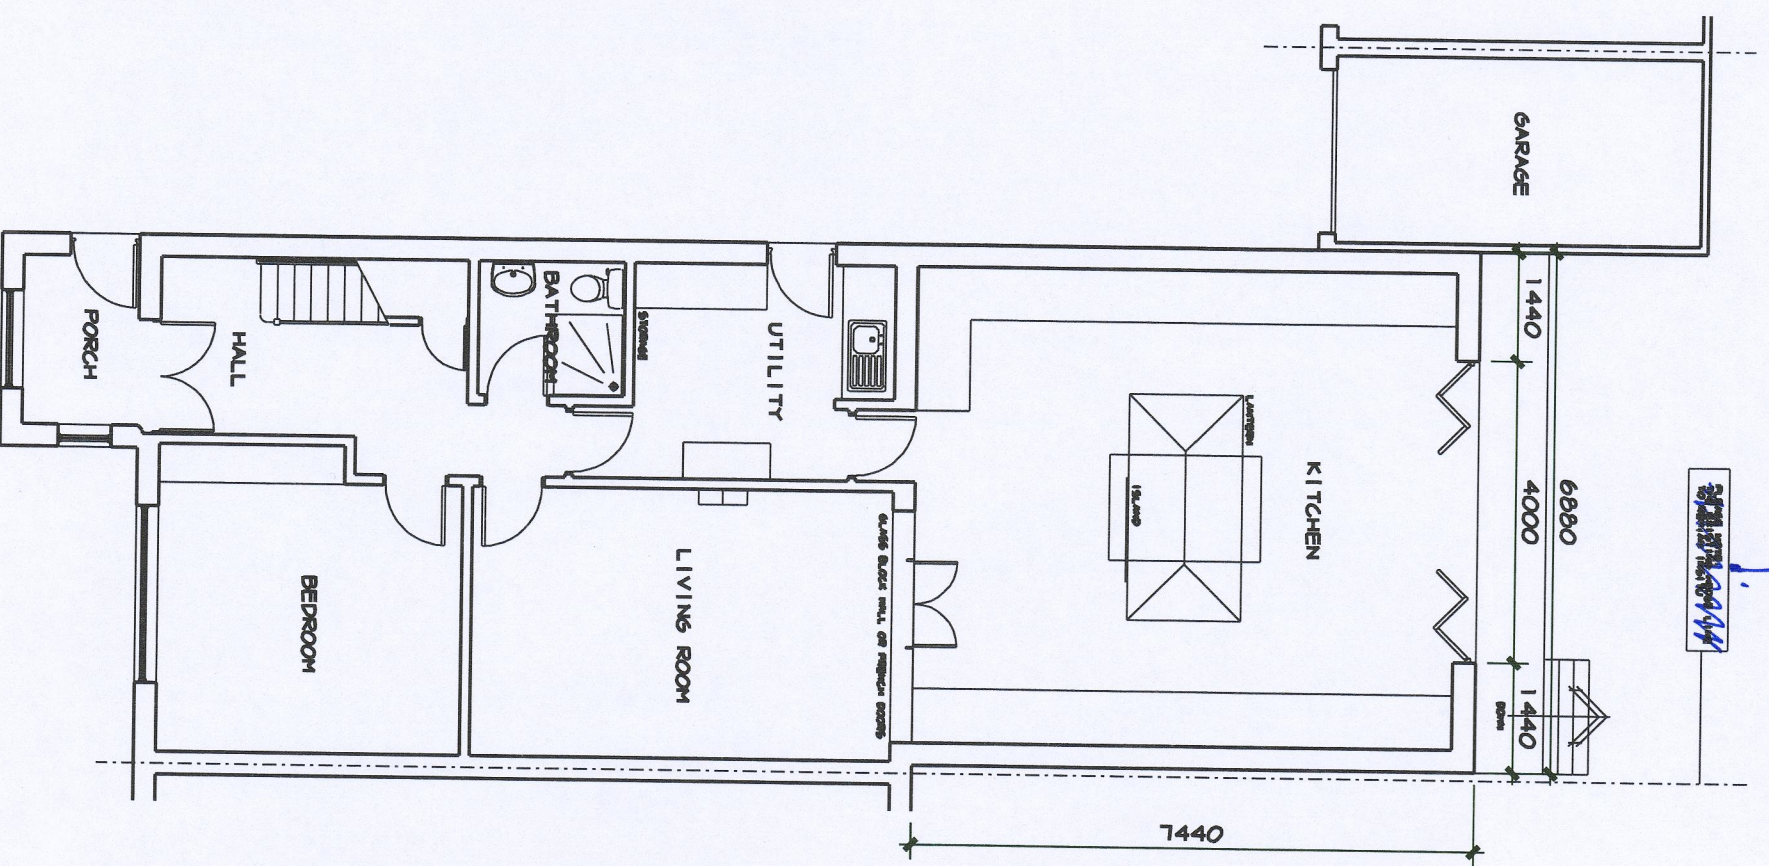

PROPOSED GROUND FLOOR PLAN

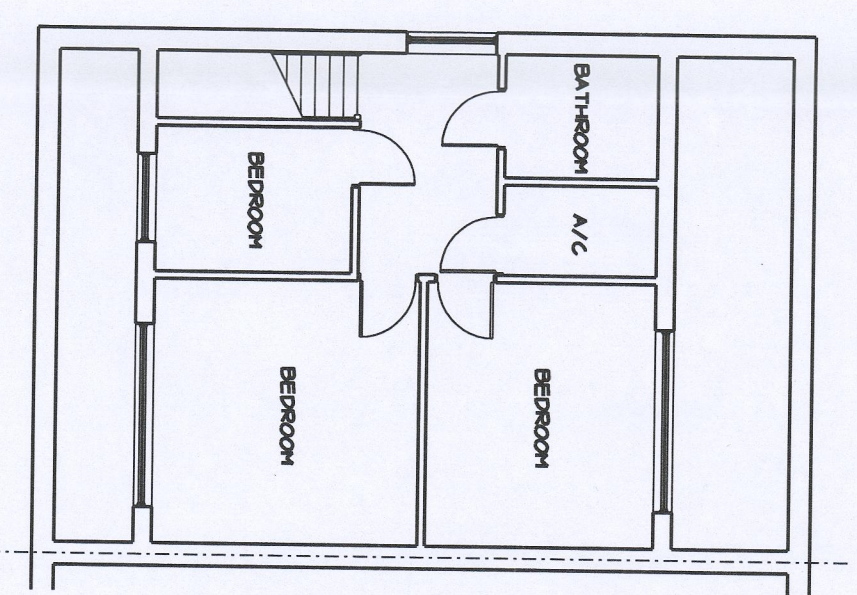

EXISTING FIRST FLOOR PLAN

MERTHYR TYDFIL
COUNTY BOROUGH COUNCIL
Town & Country Planning Act 1990
PERMISSION GRANTED SUBJECT TO CONDITIONS
27 SEP 2021
J. JONES
BA(Hons) BTP M.R.T.P.I
HEAD OF TOWN PLANNING

MTCSO
AMENDED PLANS
22 SEP 2021
RECEIVED

REV A
PROPOSED EXTENSION REDUCED IN SIZE
TO PLANNING OFFICERS REQUIREMENTS
30/8/21

PROJECT 19, SHIRLEY DRIVE, MERTHYR TYDFIL				
DRAWING TITLE				
PROPOSED PLANS				
DRAWN	DATE	SCALE	DRWG NO.	REV
	8/21	1:100	61/03	A