



1 Existing Site
1 : 100

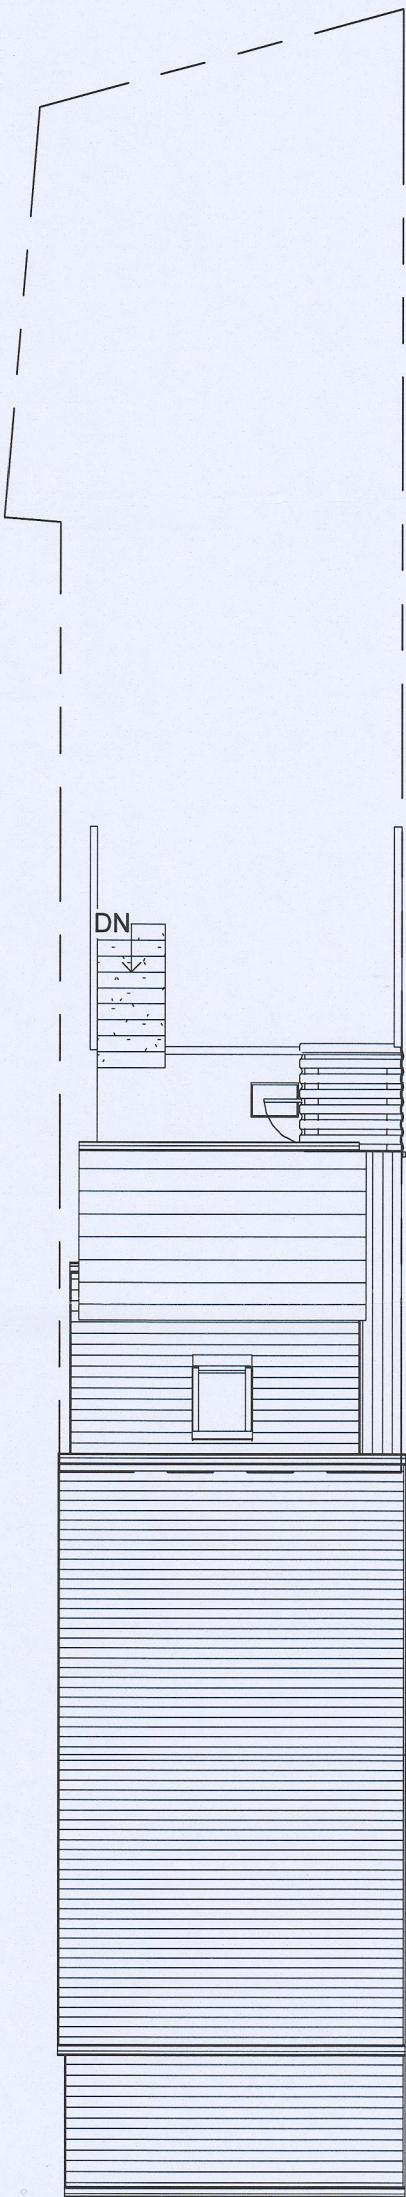

2 Proposed Site
1 : 100

MERTHYR TYDFIL
COUNTY BOROUGH COUNCIL
Town & Country Planning Act 1990
PERMISSION GRANTED SUBJECT TO CONDITIONS
14 JUN 2021
J. JONES
BA(Hons) BTP M.R.T.P.I
HEAD OF TOWN PLANNING

MTCBC
AMENDED PLANS
30 APR 2021
RECEIVED

 INDIGO DESIGN (Part of 3dcadwales Ltd) 5 Ashlea Drive, Merthyr Tydfil, CF47 0NY Tele 01685 385746 Mob 07940913216 Email: philip@3dcadwales.co.uk		
This Drawing is Copyright, Dimensions to be checked on site and not scaled from this drawing		
PURPOSE OF ISSUE	DRWAING NUMBER	
Planning Approval	MC-03	
PROJECT		
Single storey extension to Rear		
SHEET		
Site Plans		
Address	10 Model Cottages, Penyard, Merthyr Tydfil. CF47 0HS	
Checked by	Drawn by	Scale (@ A3)
JH	PH	1 : 100
Rev No	Description	Date
A	Issue	6/02/2021