



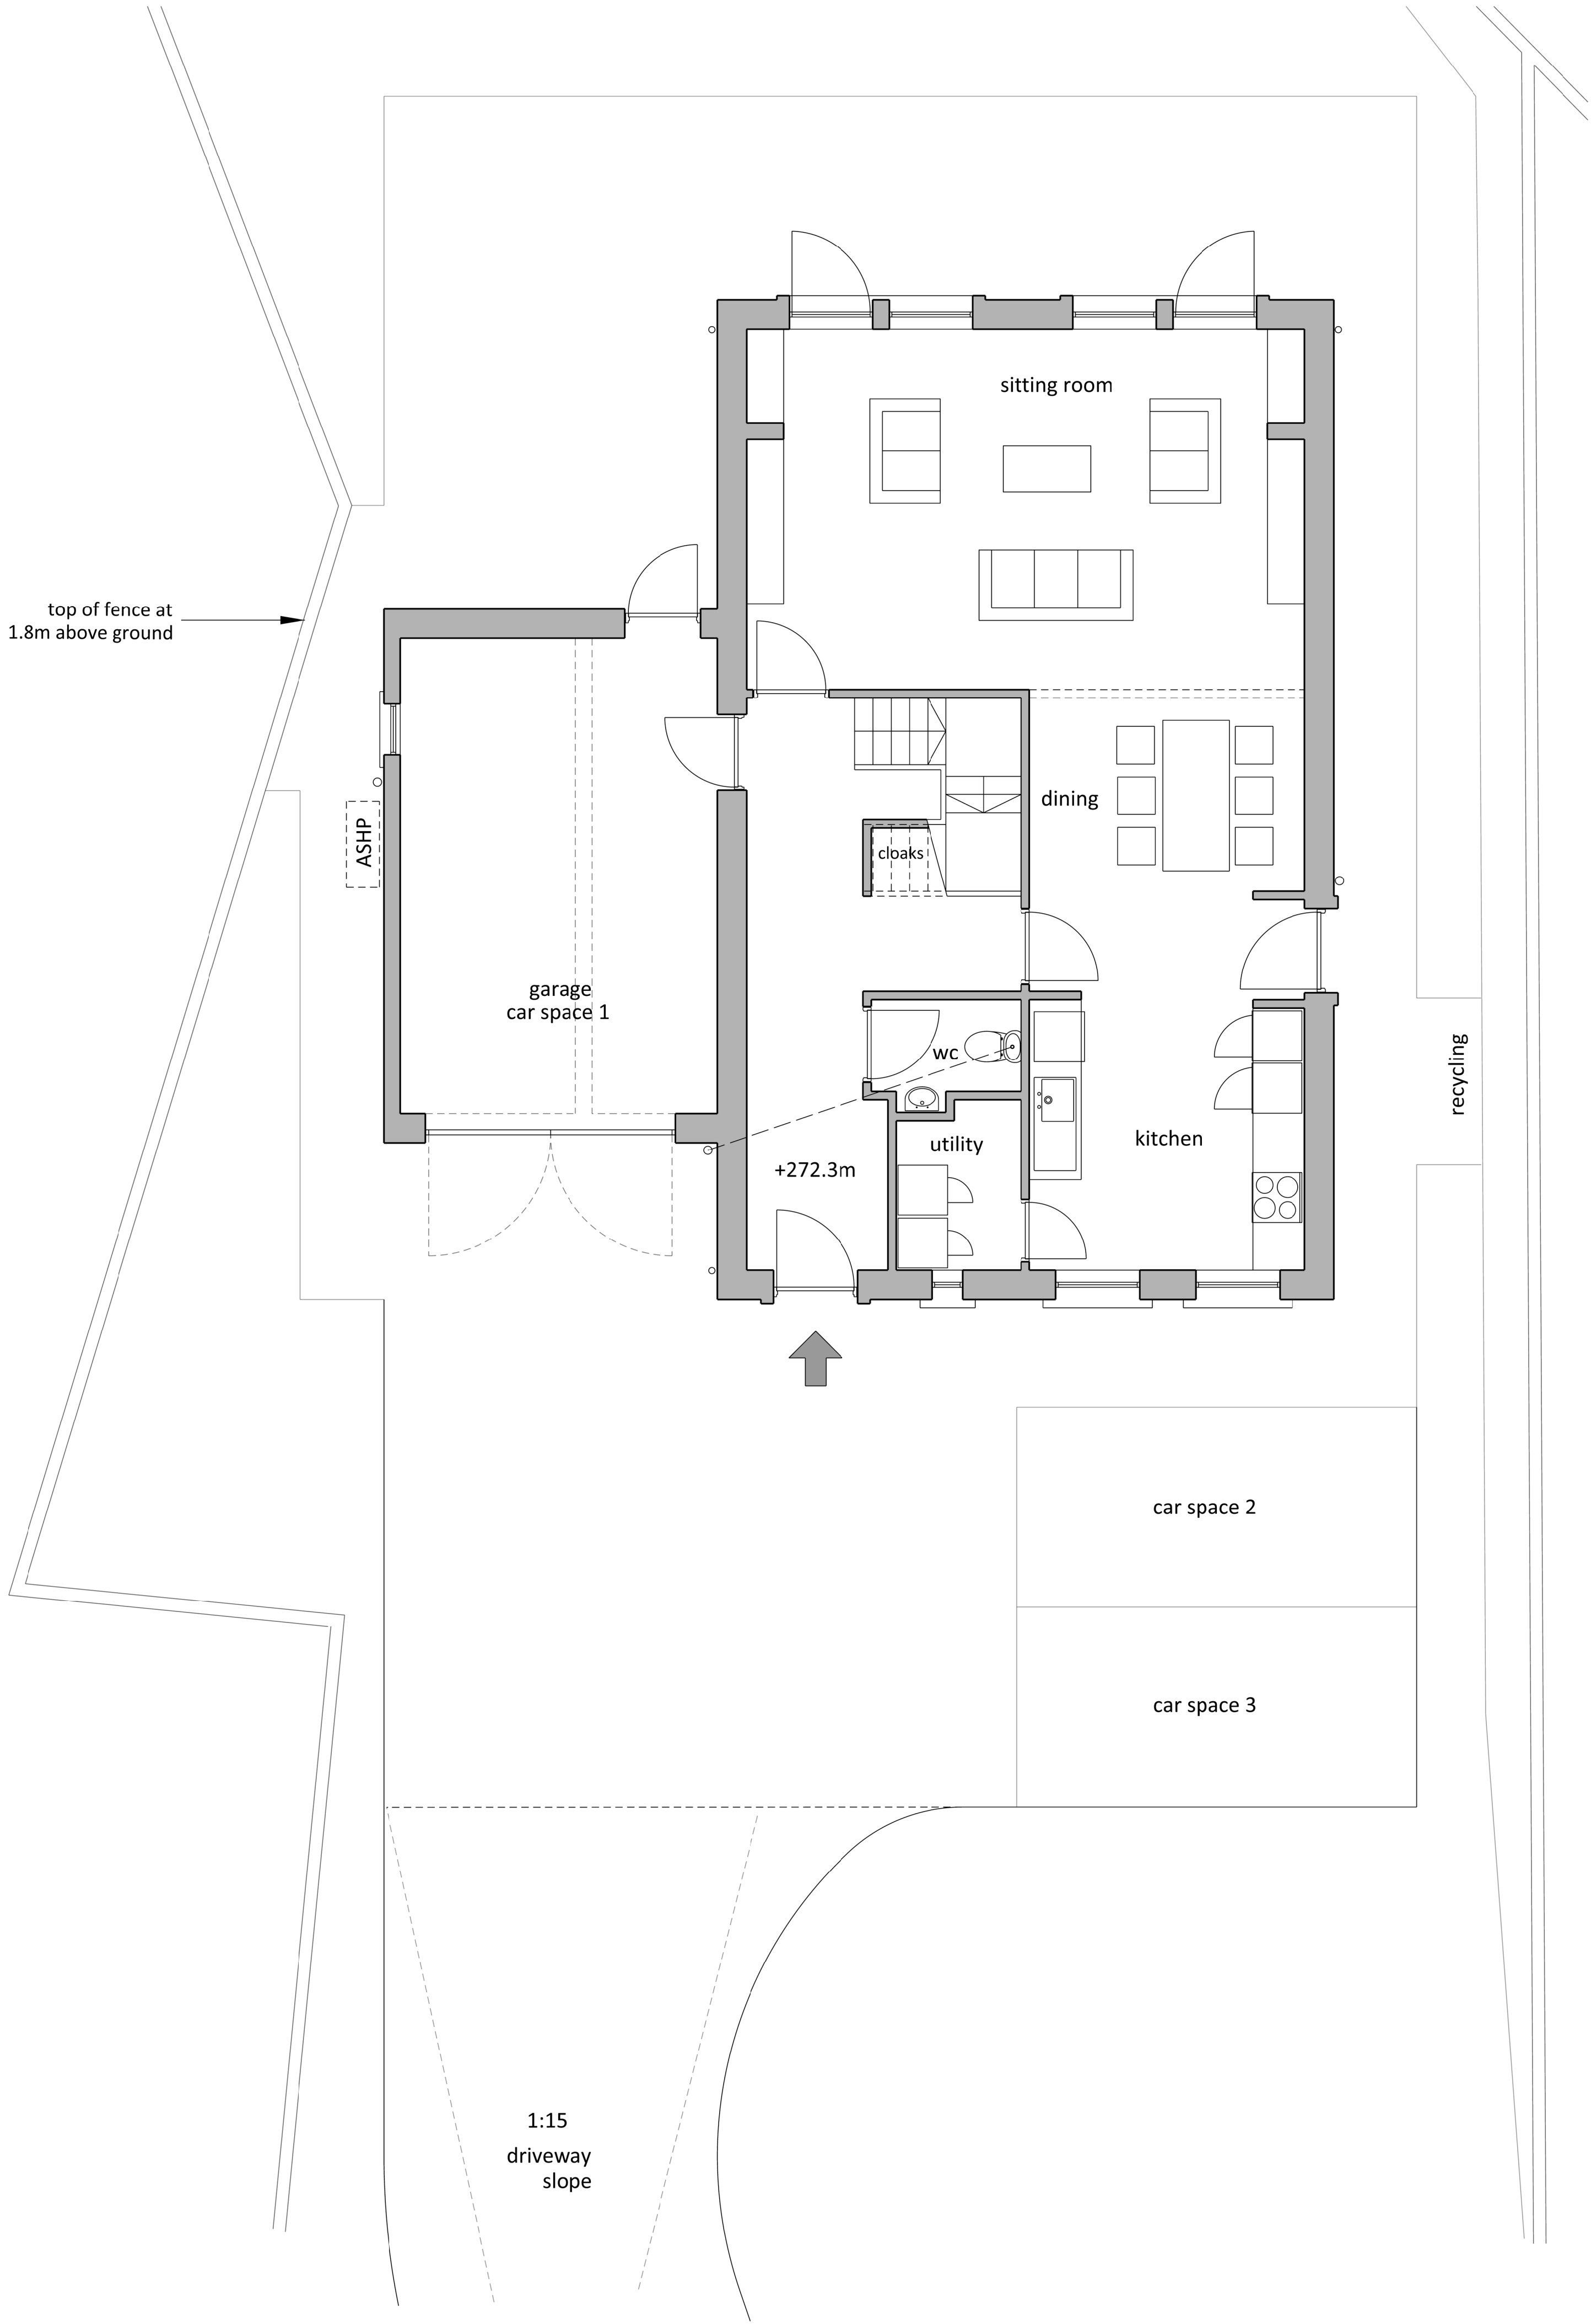

LOWER FLOOR PLAN

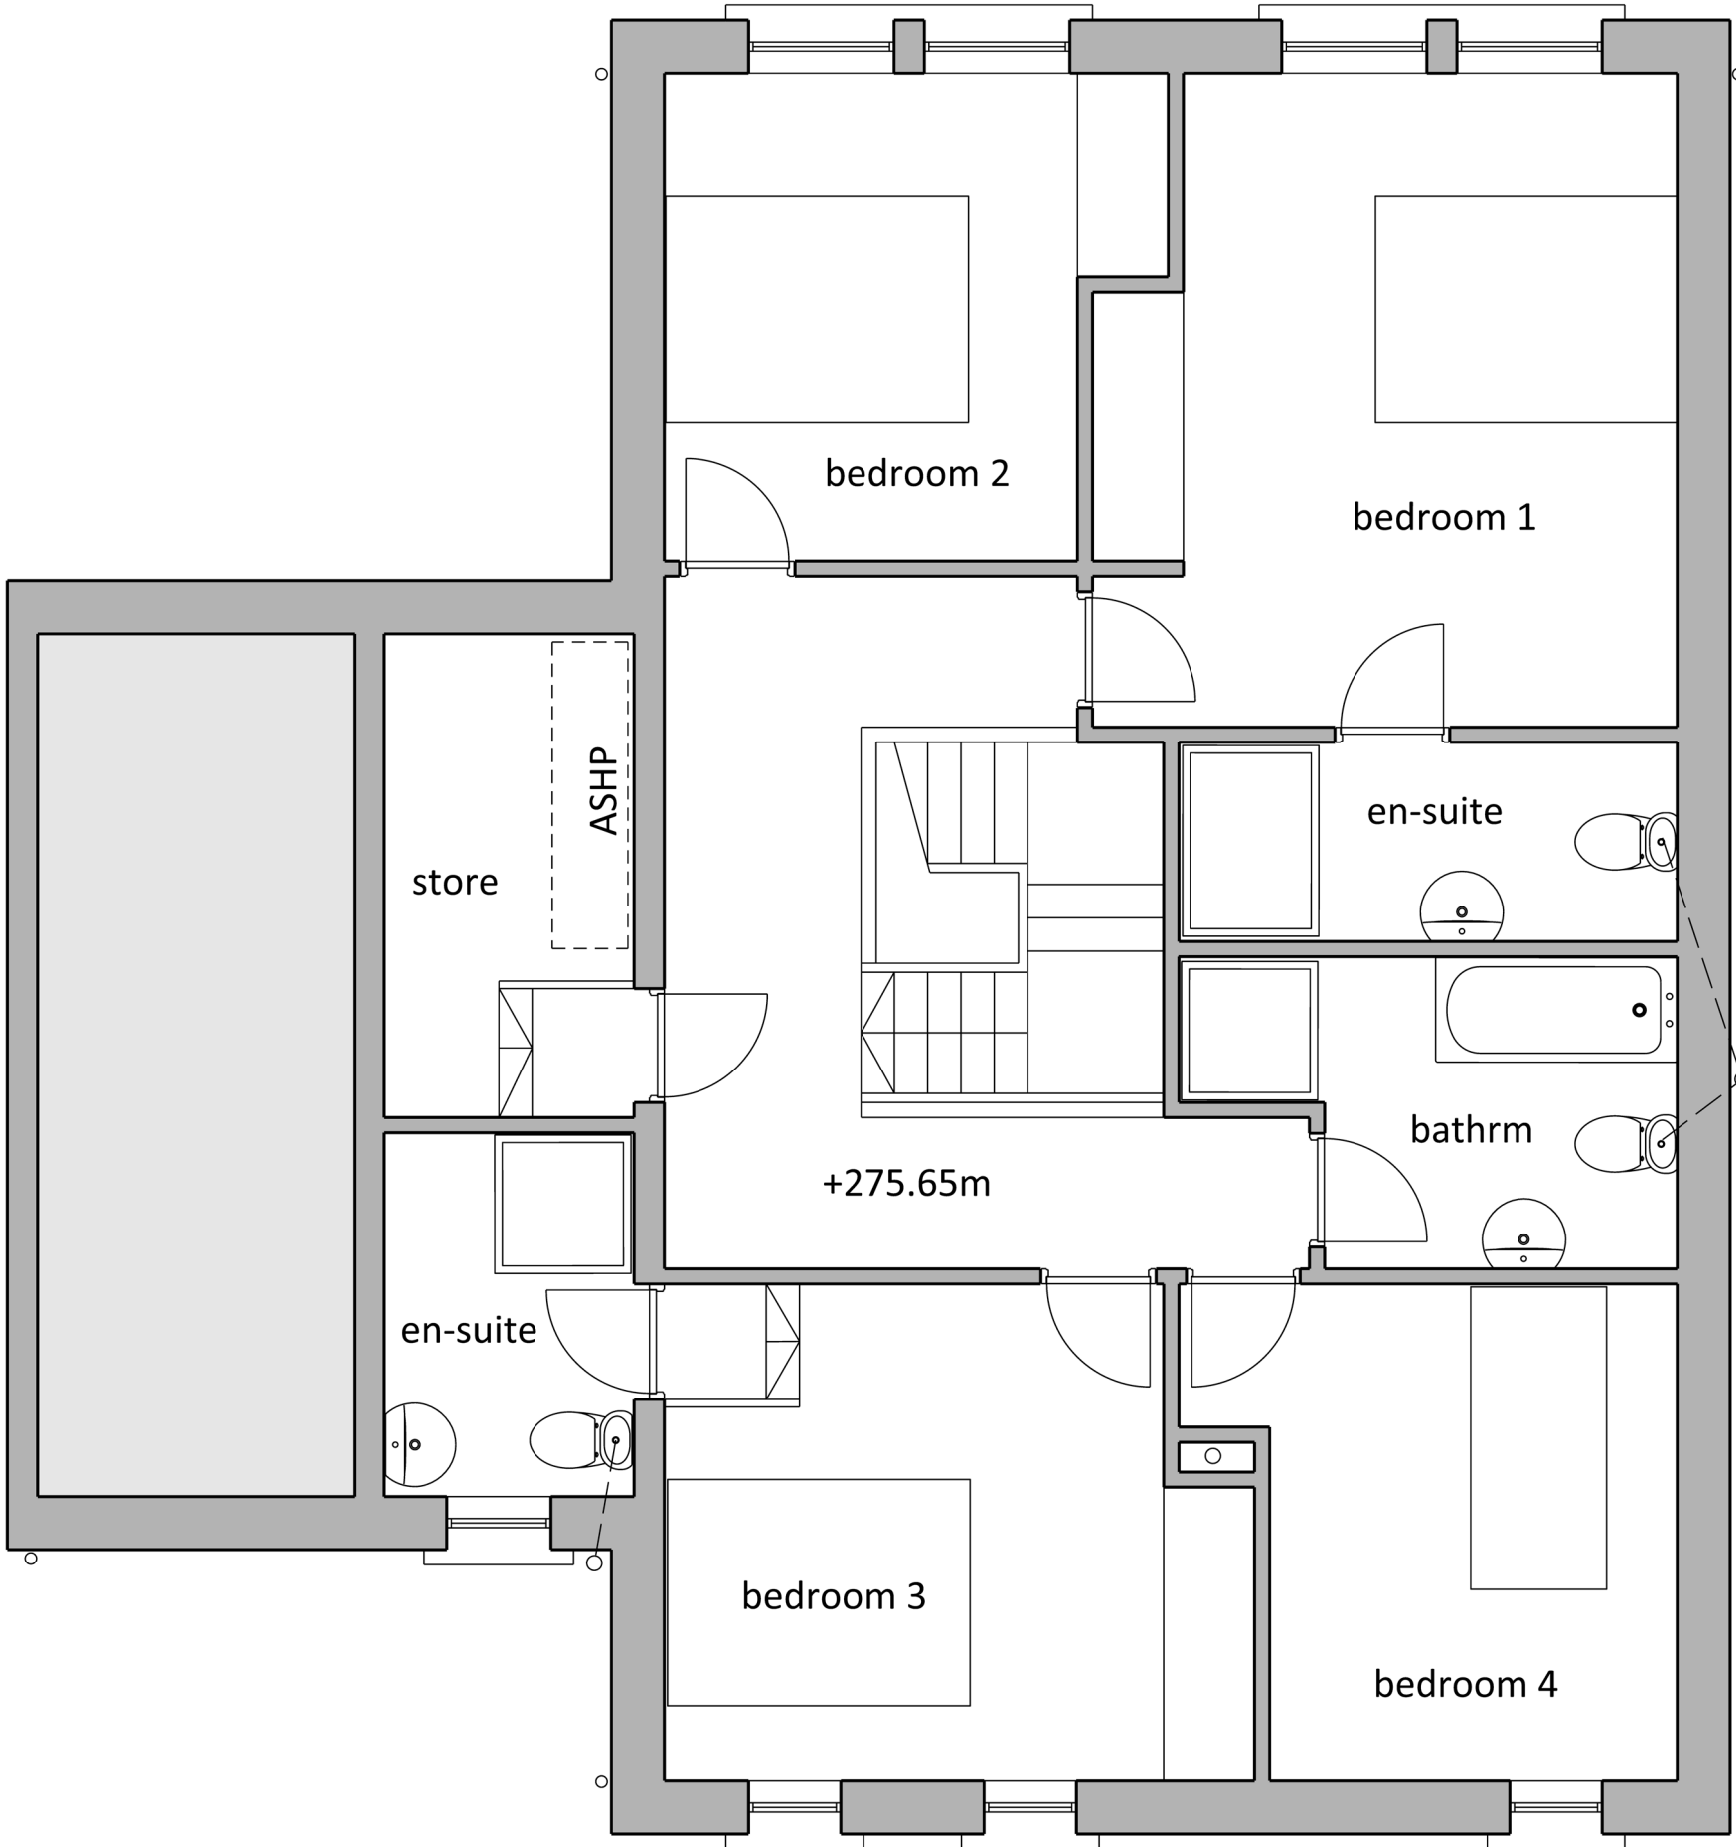

UPPER FLOOR PLAN

NOTE

Application is for Outline Consent with reserved matters

The proposal covers the following:
Location of buildings on site, massing, area and form of footprint, height, orientation of fenestration

All other aspects, including details of window and door openings, materials and finishes are indicative and are reserved matters in the Outline Application.

P01	Garage moved to west side, roof level reduced.					20.12.24
	Fenestration revised. Floor area reduced in accordance with LPA requirements.					
	Name of Agent updated.					
Rev	Description (By / Check'd / App'd)					Date
	Status					
	Outline Planning Application					
	Classification					
	non-classified					
	Client					
	Merthyr Tydfil Council					
	Project					
	Incline Top					
	Drawing					
	House 1 - Proposed Plans (Indicative)					
Scale @ A1	Drawn	Checked	Approved			
1.50	JA	RR	MT			
Project No.			Date			
ED/001184			20.03.24			
Drawing Identifier					BS1192 Compliant	
project	origin	zone	level	file type	role	
MPA-WSP - XX	- 00	- DR	- A	number	revision	
				061 010	P01	