
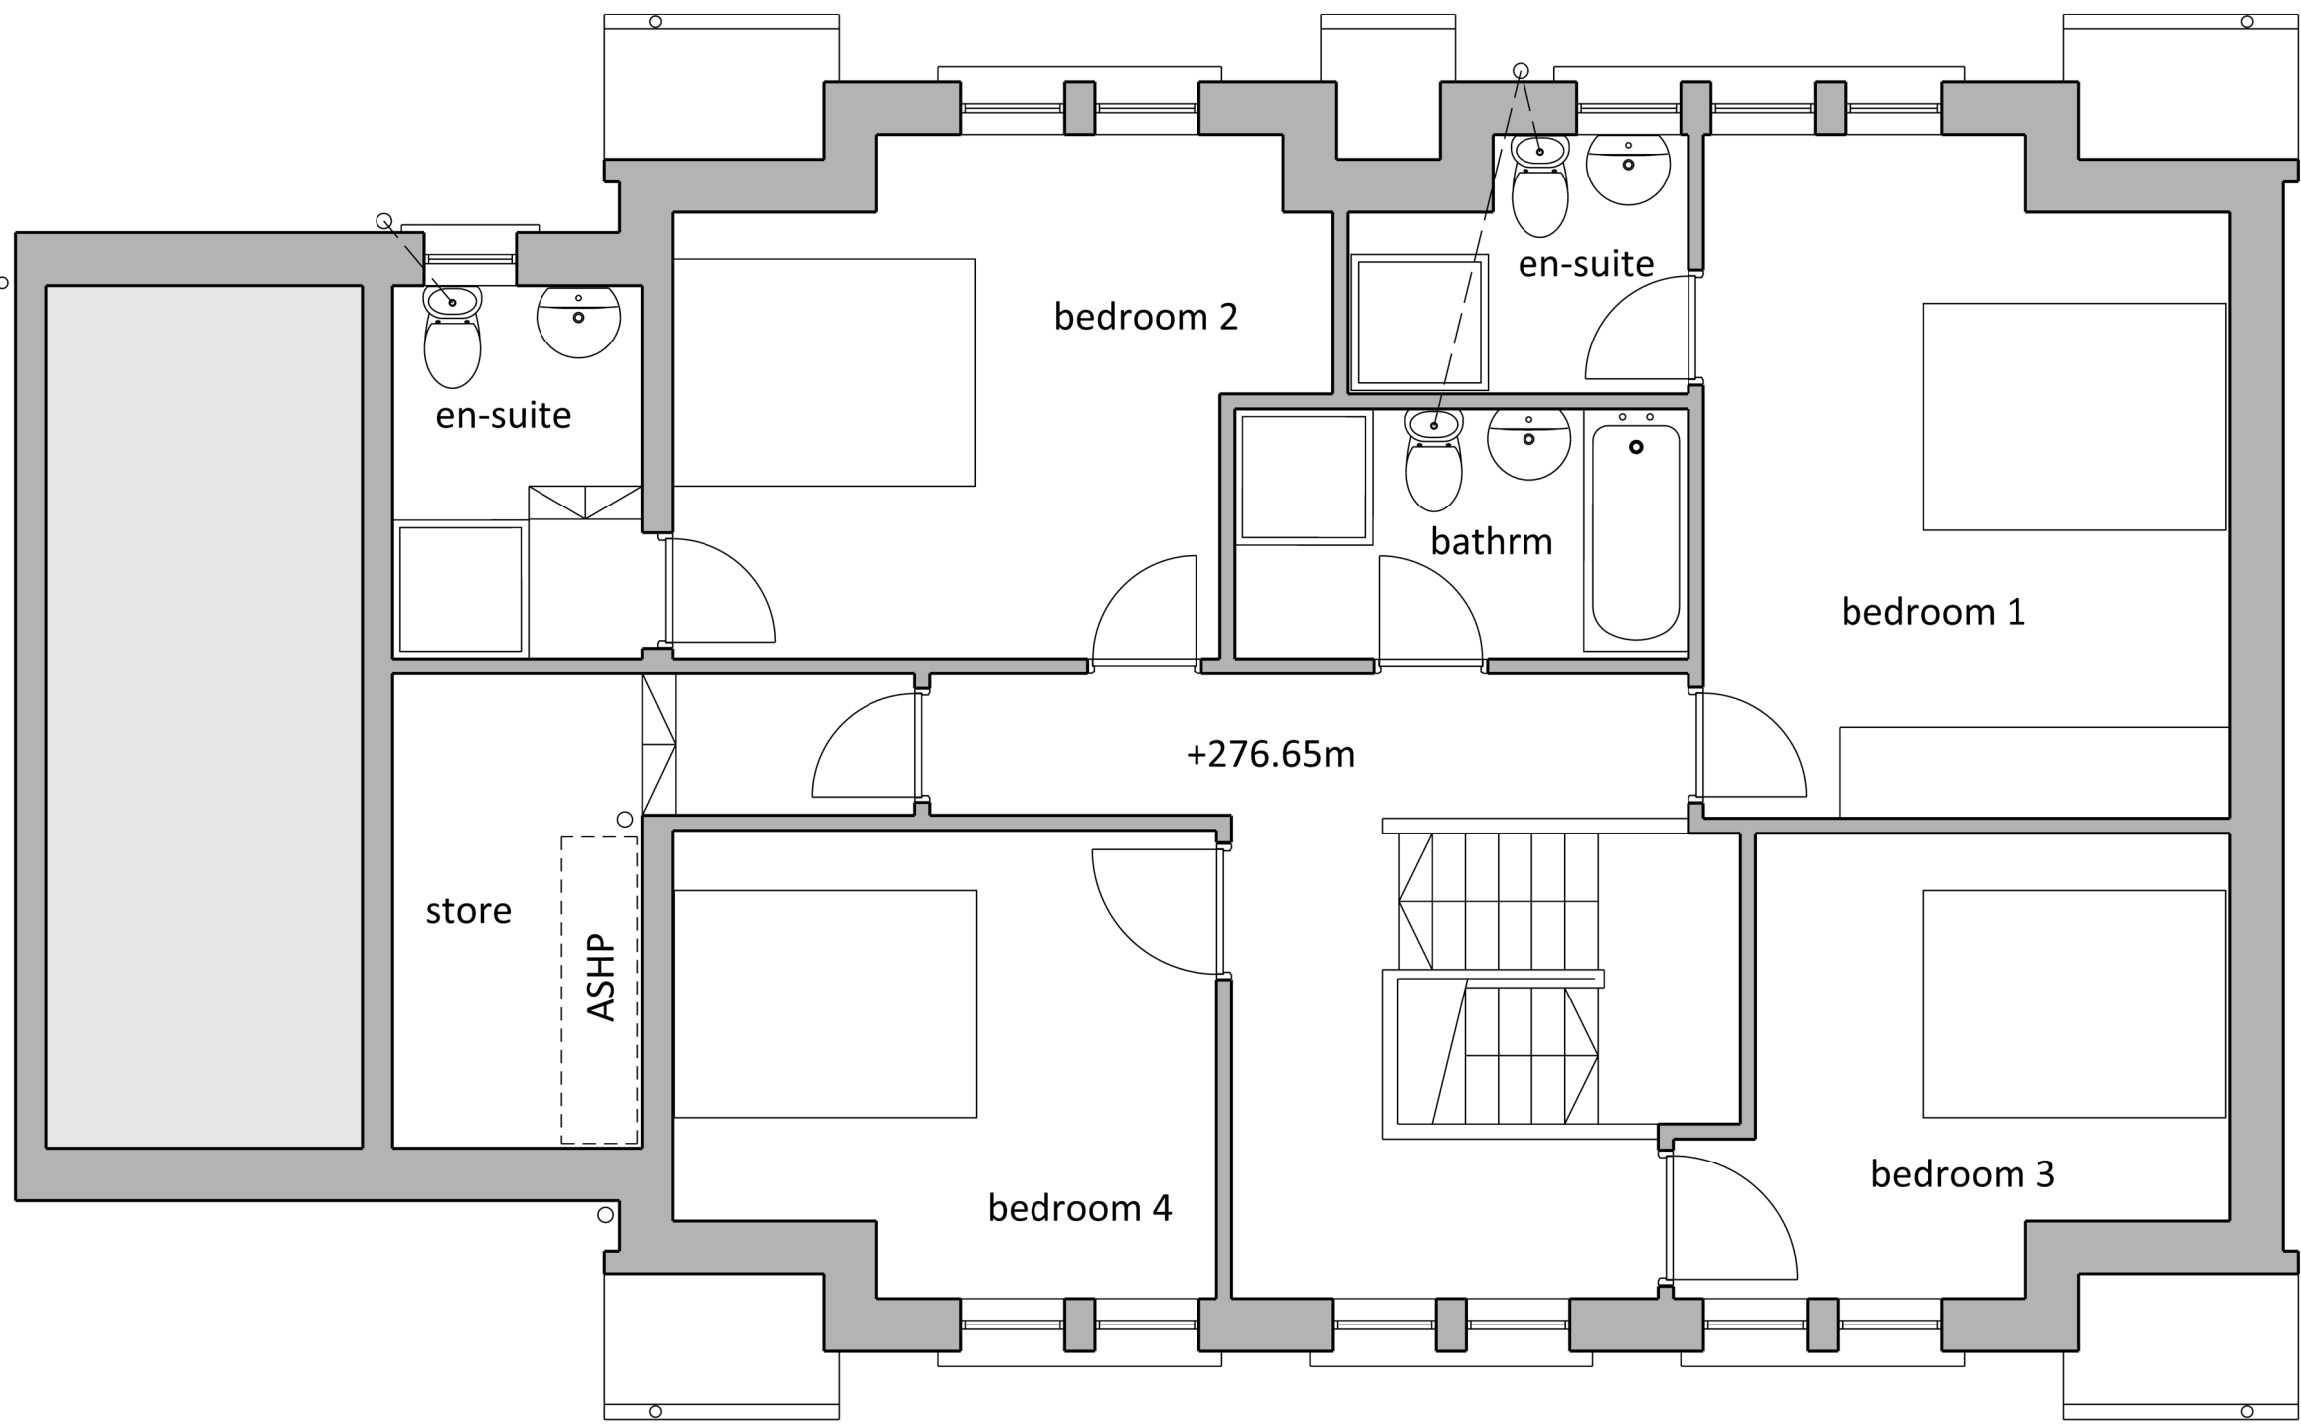


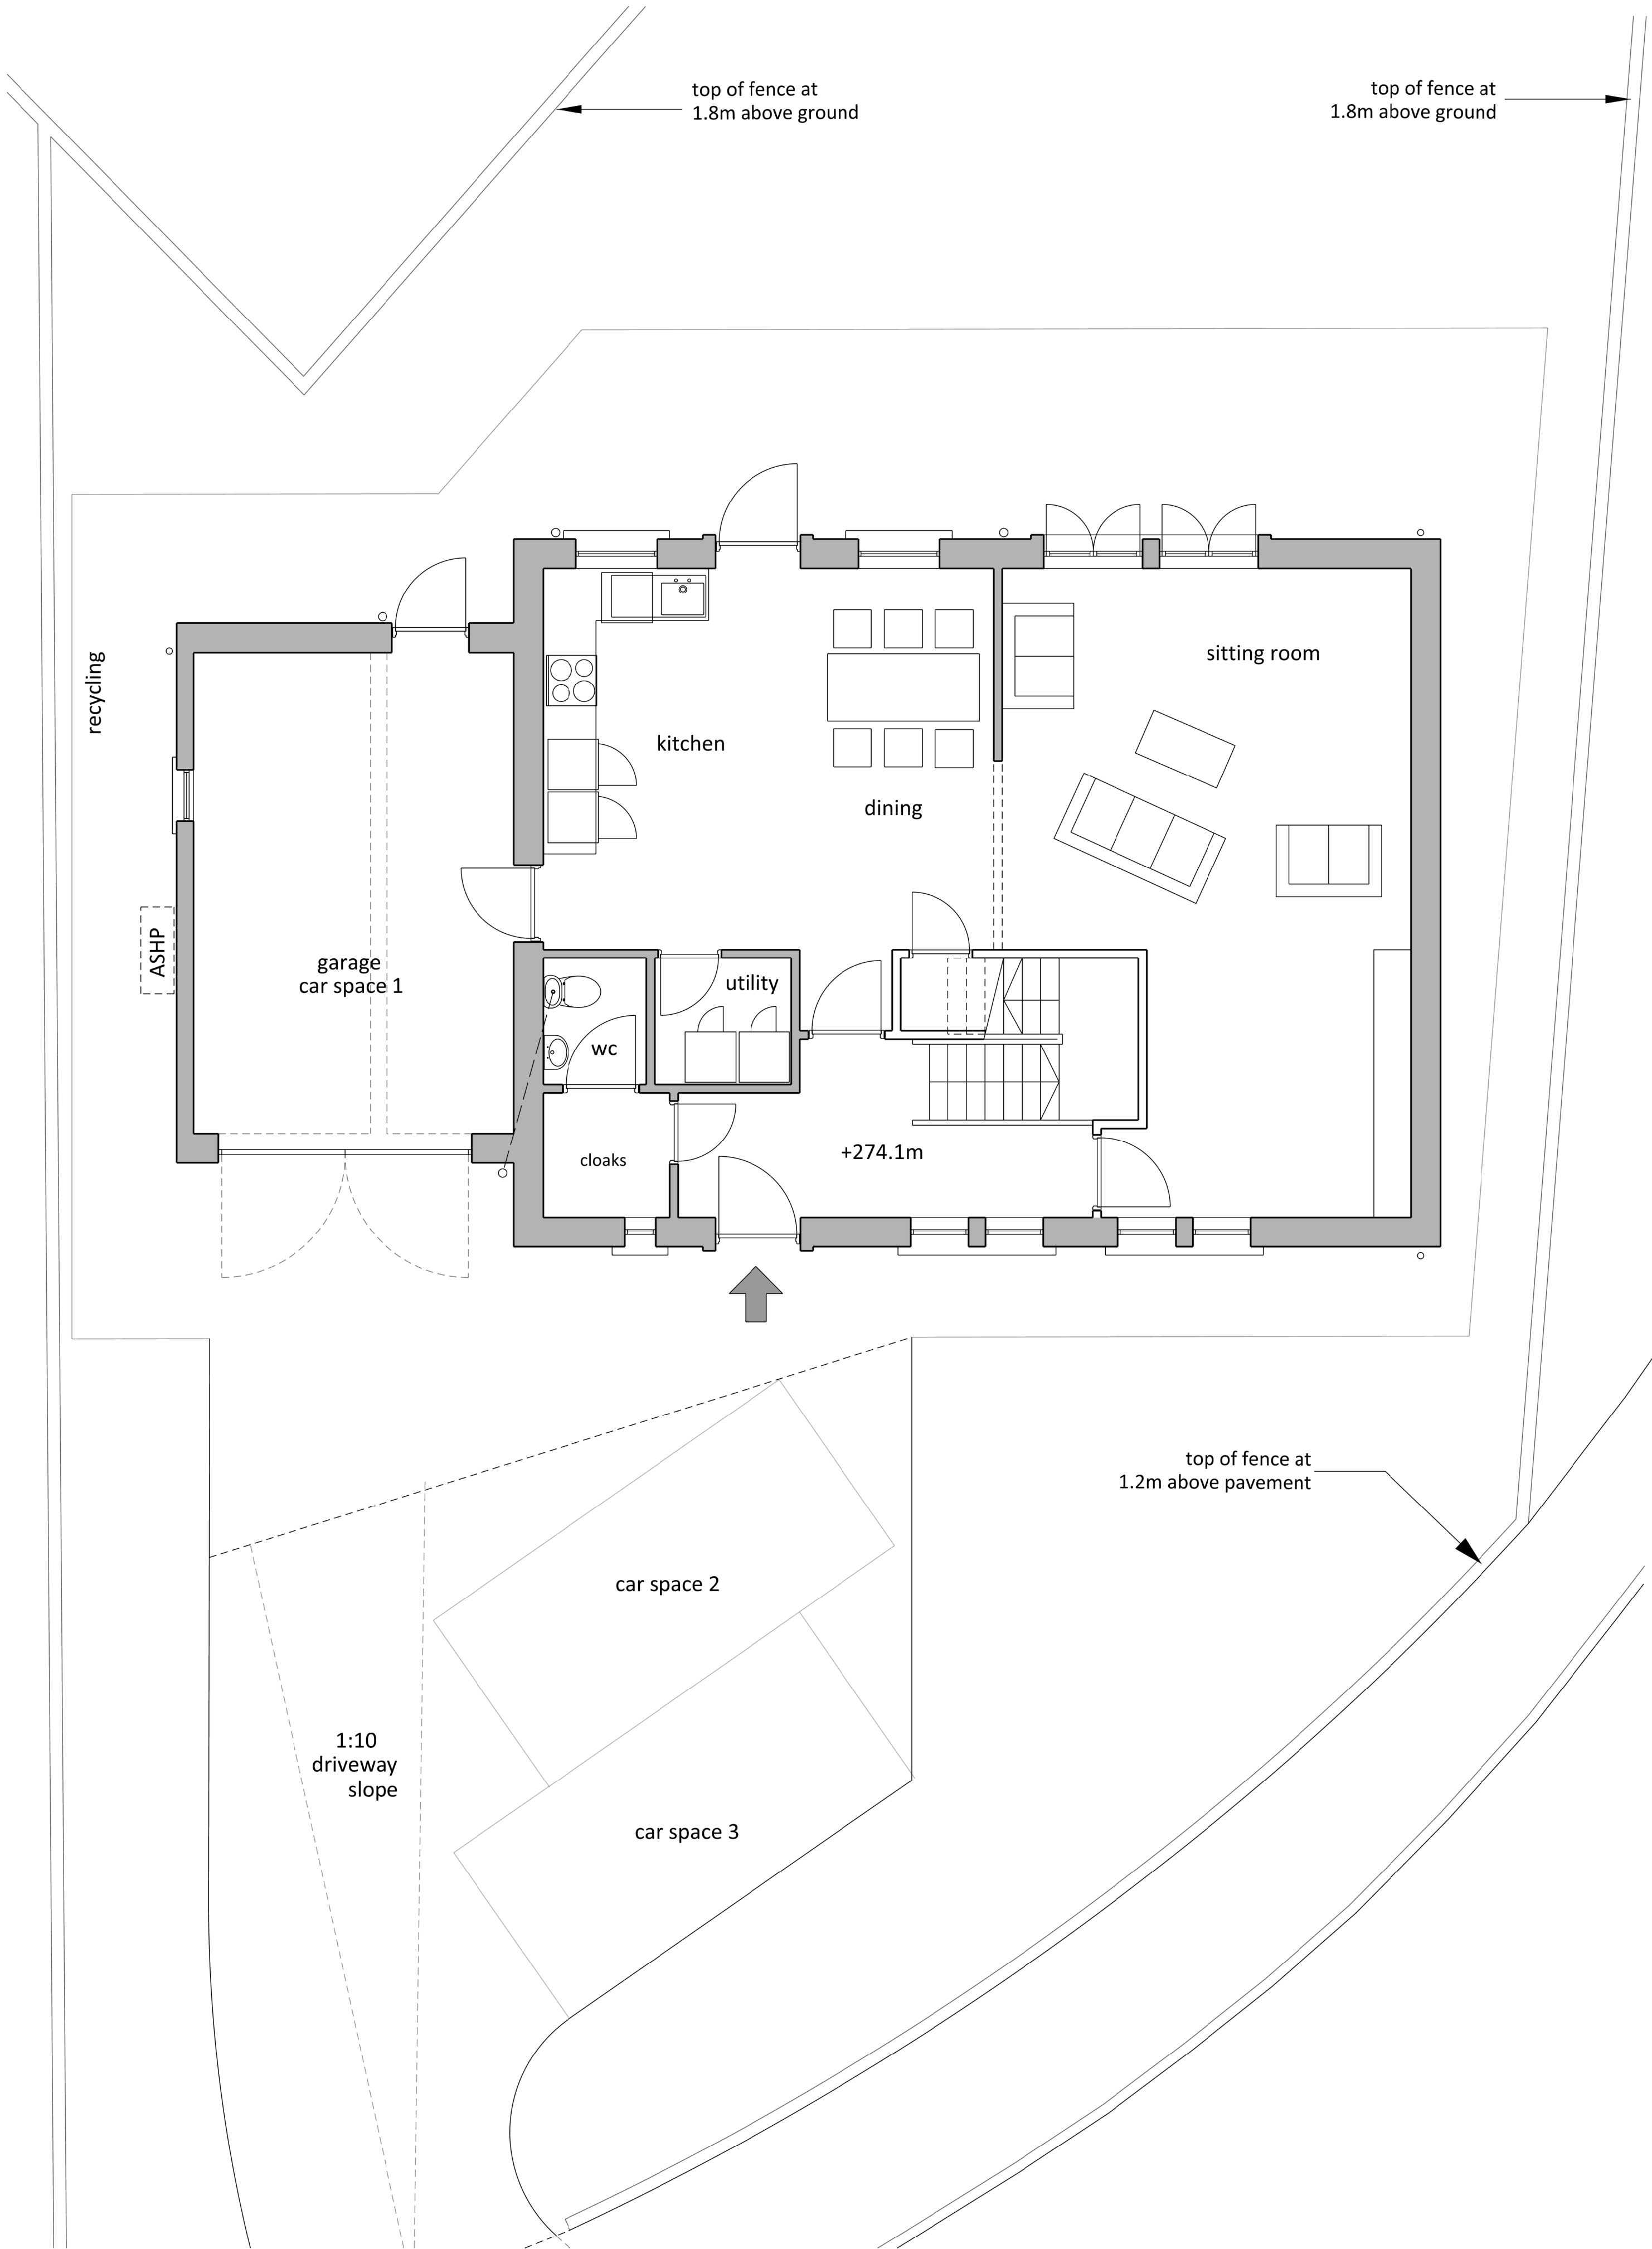

UPPER FLOOR PLAN

NOTE

Application is for Outline Consent with reserved matters

The proposal covers the following:
Location of buildings on site, massing, area and form of footprint, height, orientation of fenestration

All other aspects, including details of window and door openings, materials and finishes
are indicative and are reserved matters in the Outline Application.

P01 Changes to roof and windows. Floor area reduced in accordance with LPA requirements.		20.12.24
Name of Agent updated.		
Rev	Description (By / Check'd / App'd)	Date
Status		
Outline Planning Application		
Classification		
non-classified		
Client		
Merthyr Tydfil Council		
Project		
Incline Top		
Drawing		
House 2 - Proposed Plans (Indicative)		
Scale @ A1	Drawn	Checked
1.50	JA	RR
		MT
Project No.		Date
ED/001184		20.03.24
Drawing Identifier		BS1192 Compliant
project	origin	zone
MPA-WSP - XX	00 - DR - A	061 020
		P01