


NEIGHBOURING PROPERTY

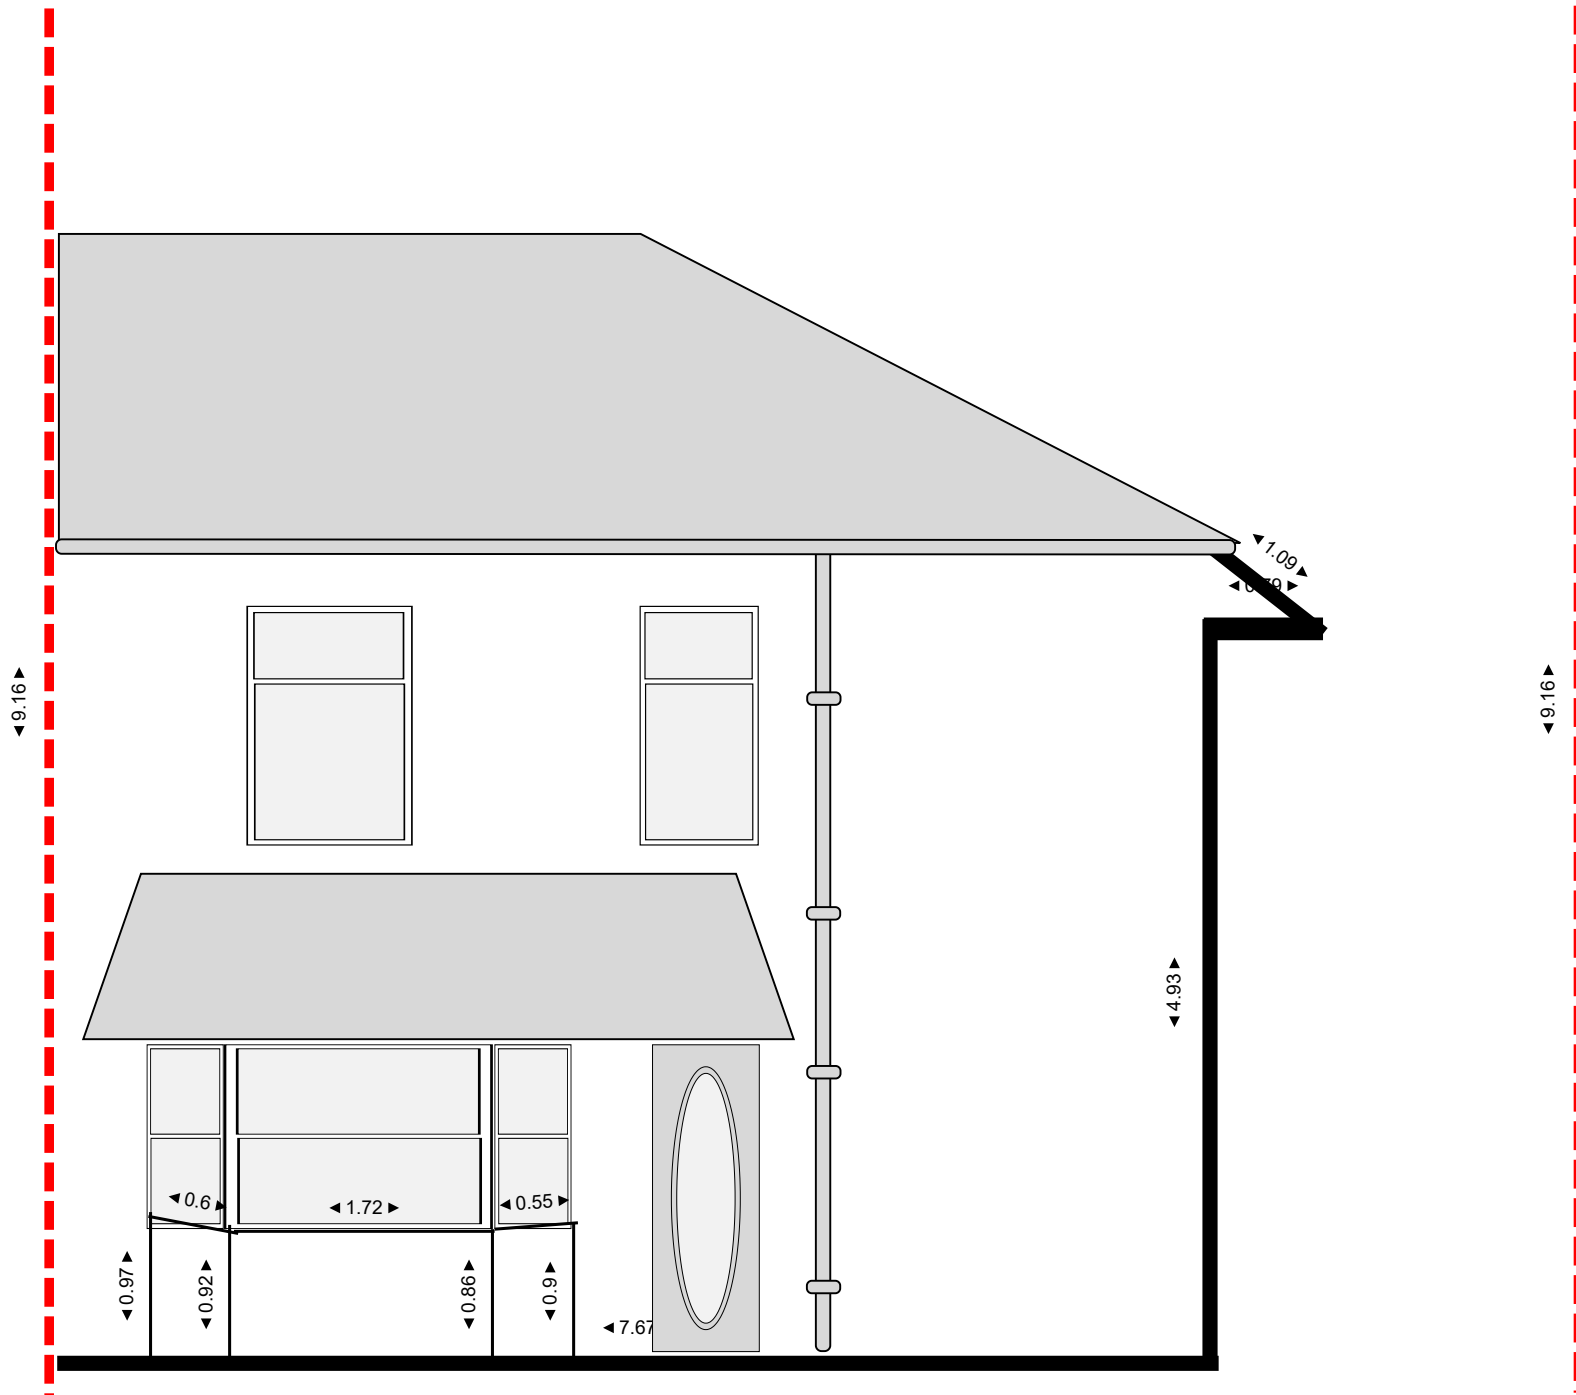

Site: **26 MAEN GILFACH FRONT ELEVATION
EXISTING**

Drawing:
801506-A

Project:
0000416CG

Drawn:
CDavies

Notes:

**MAINTY Group
Consulting LTD
18A NBC
Newport NP194RF**

C'est:
DUGARD PROPERTY

Scale:
N/A

Date:
23/01/2024

Rev:
A