


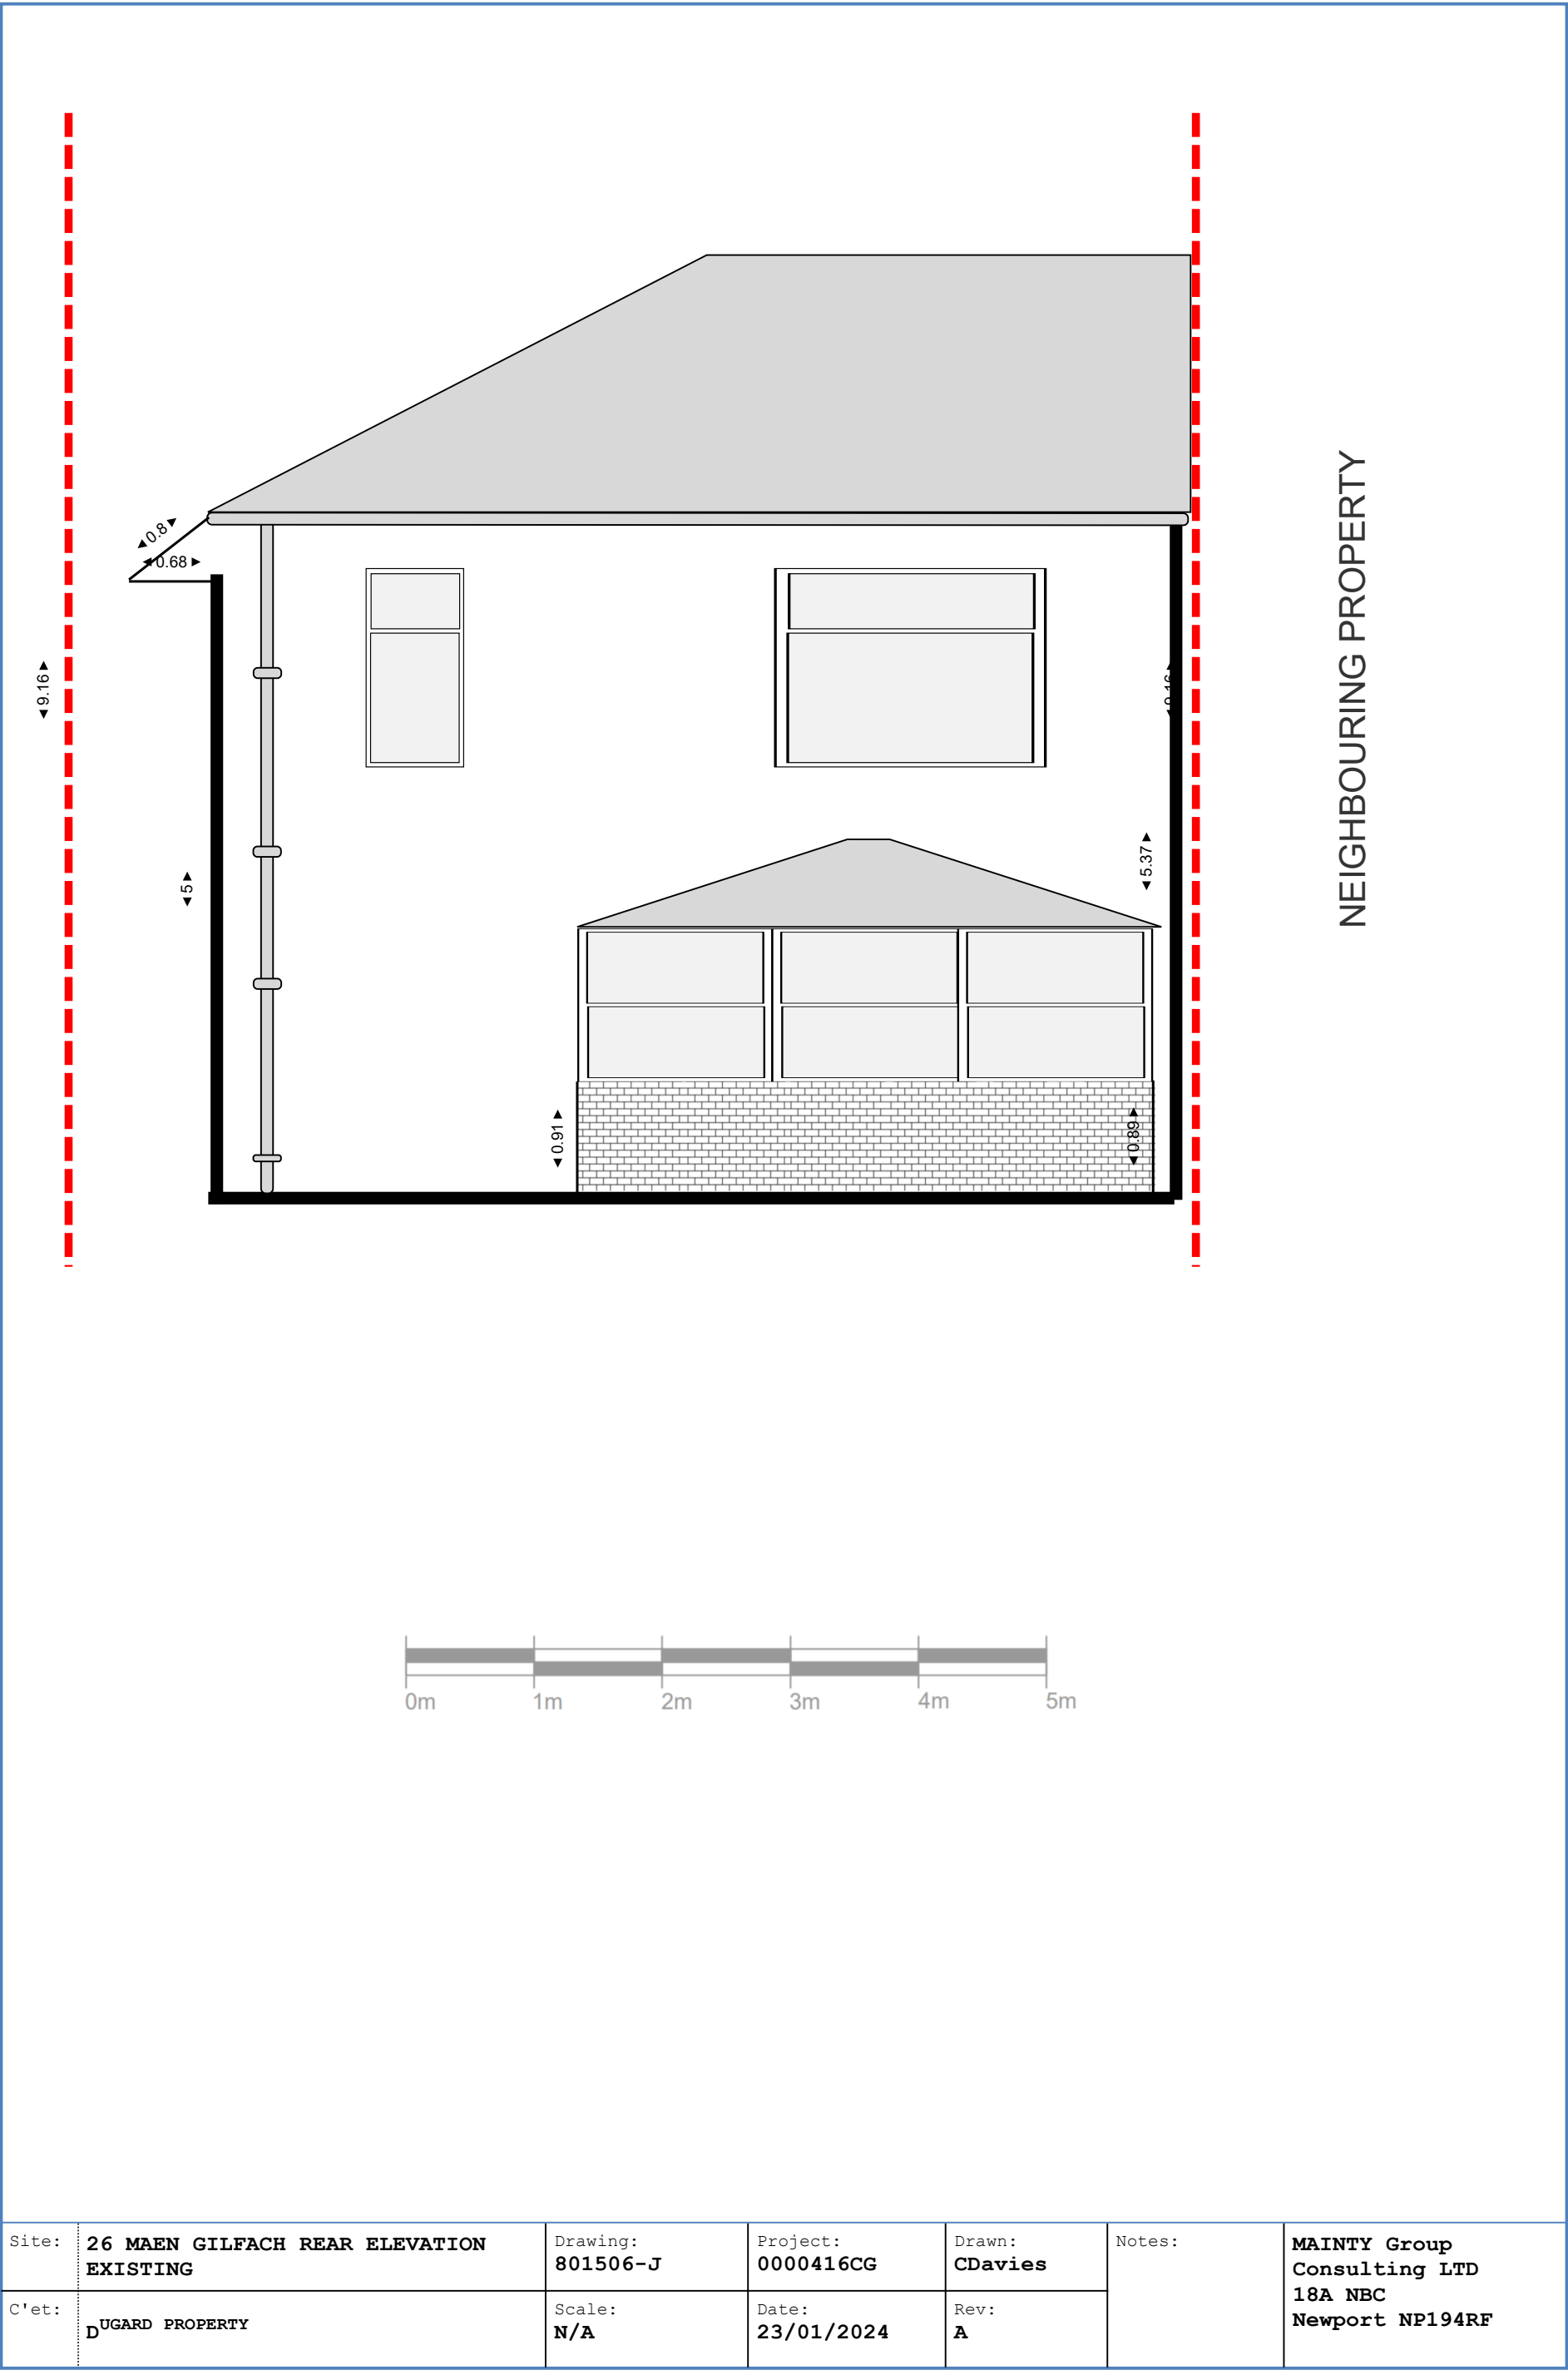

Site:	26 MAEN GILFACH REAR ELEVATION EXISTING	Drawing: 801506-J	Project: 0000416CG	Drawn: CDavies	Notes:	MAINTY Group Consulting LTD 18A NBC Newport NP194RF
C'tet:	DUGARD PROPERTY	Scale: N/A	Date: 23/01/2024	Rev: A		