


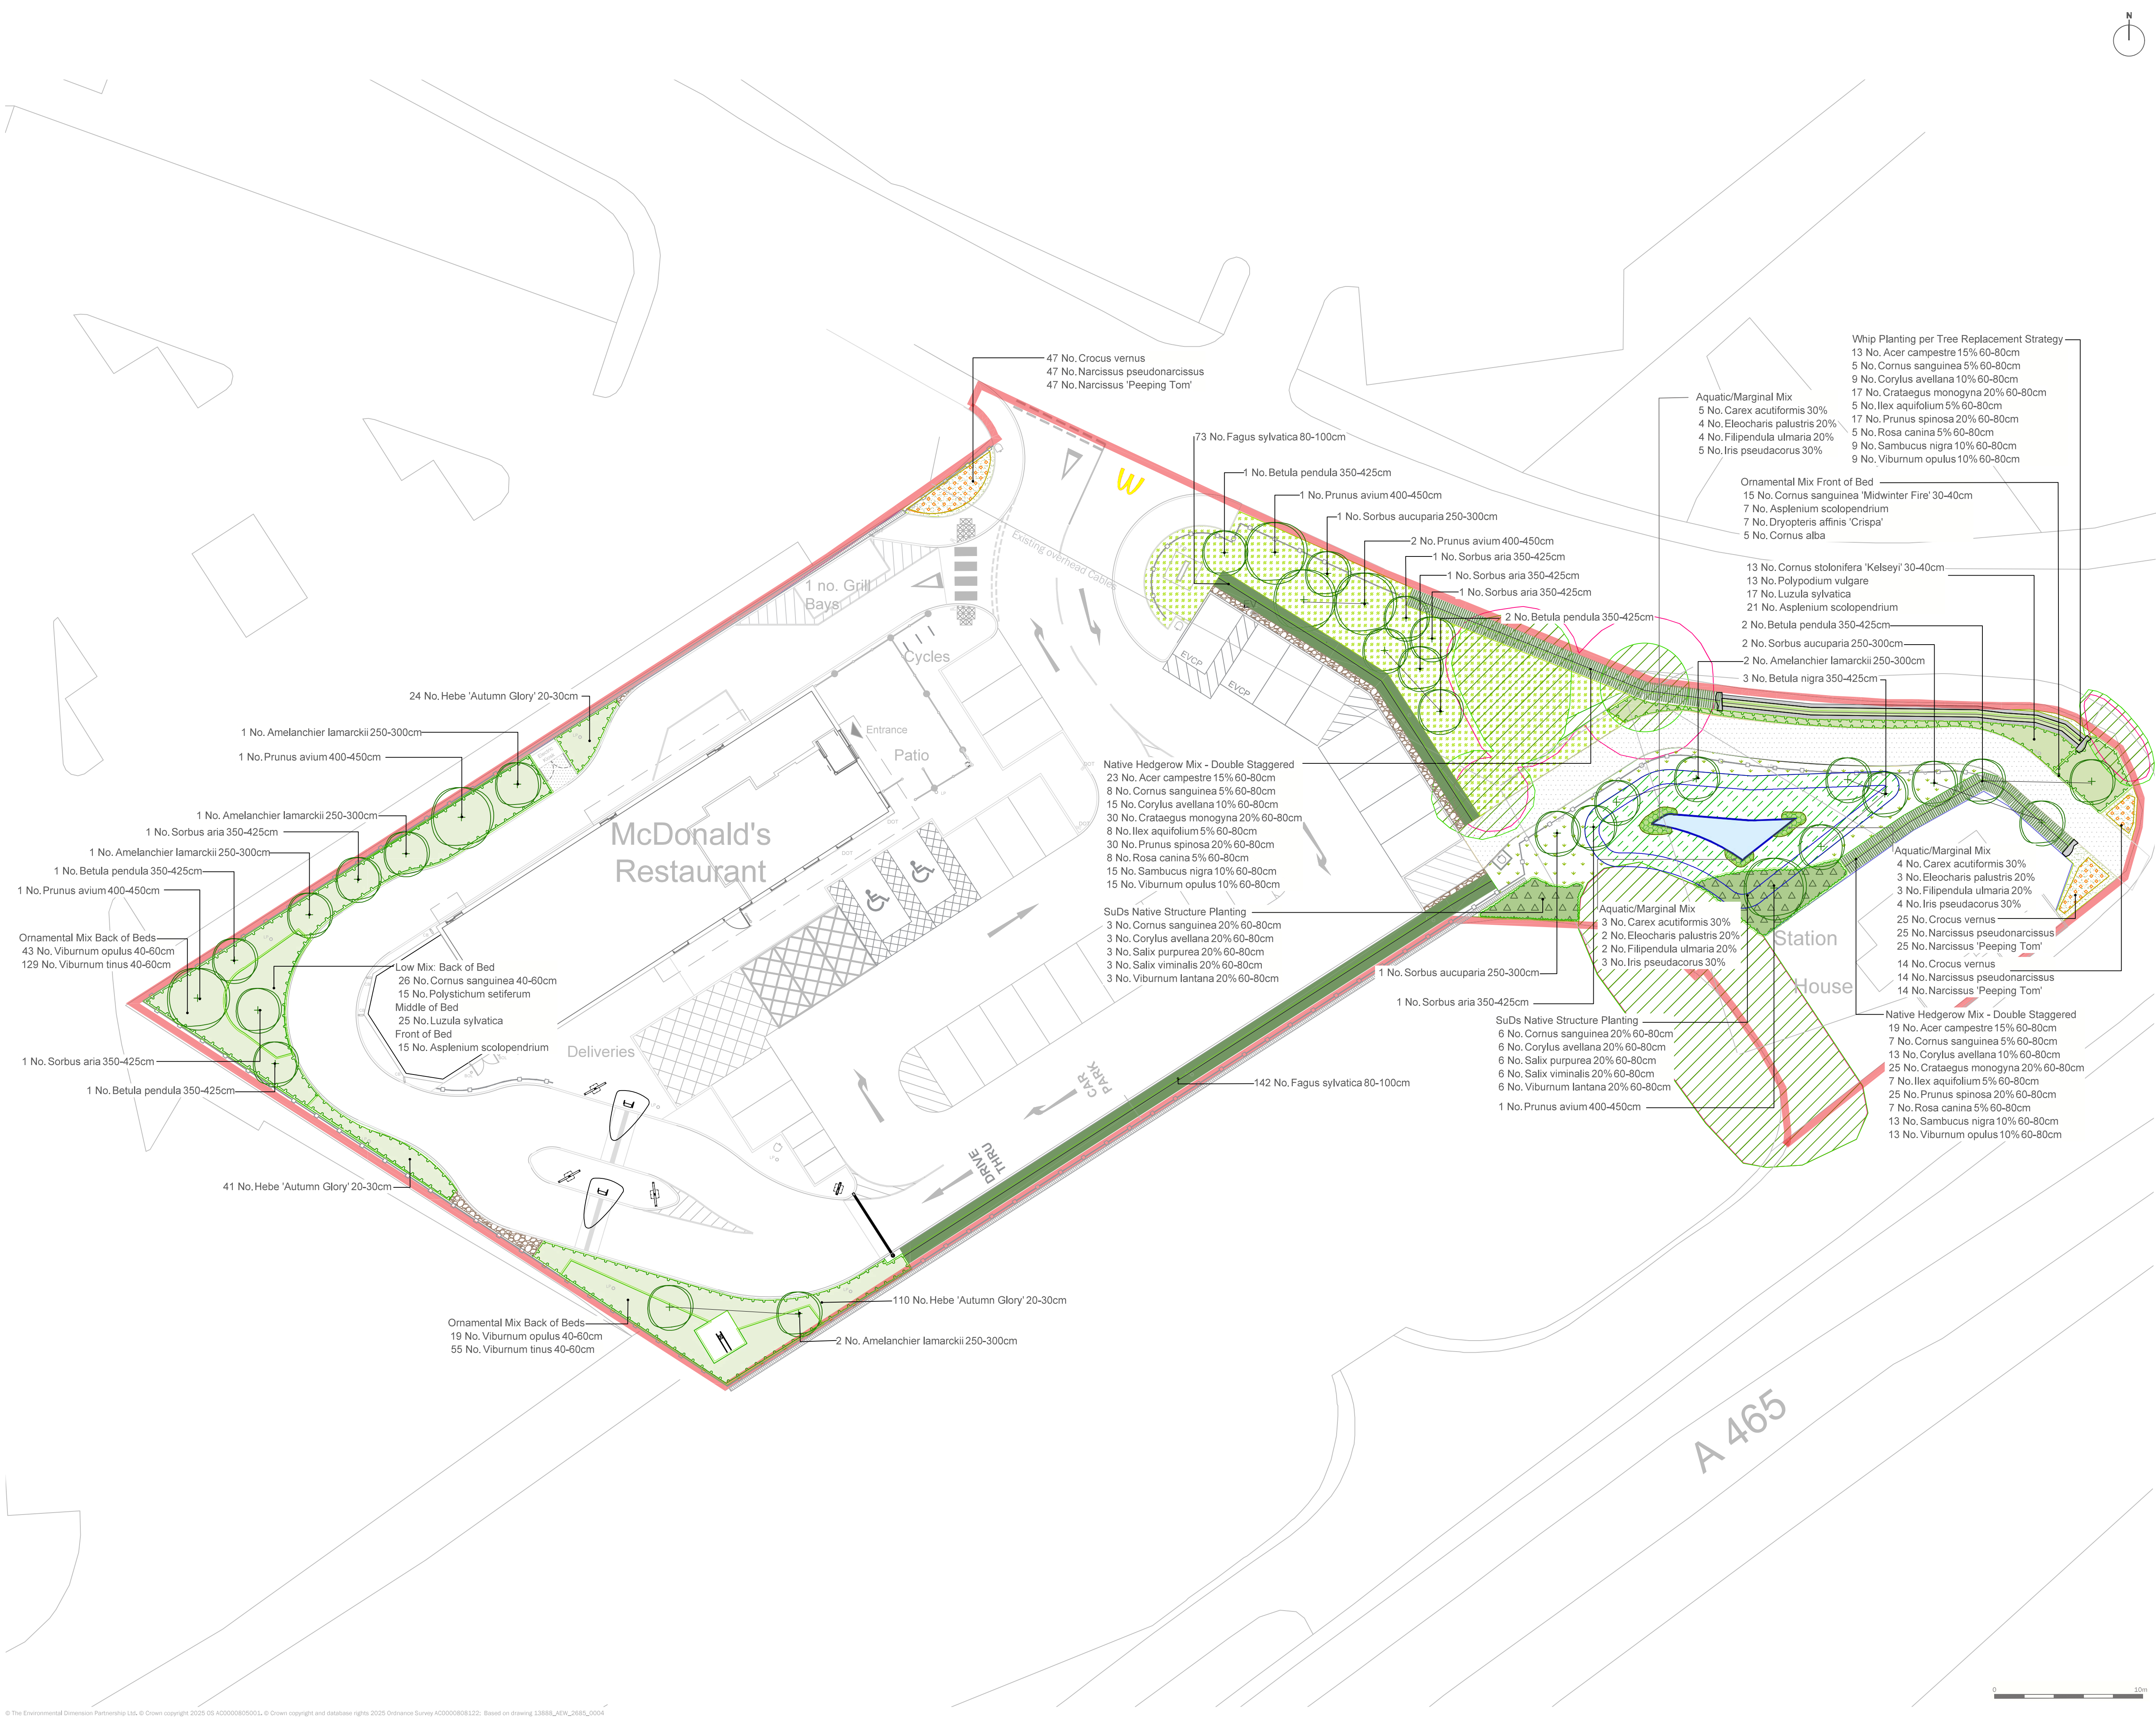

Site Boundary

Existing Trees/Groups to be Retained
In Accordance with BS5837
Refer to the Arboricultural Report

Existing Vegetation to be Retained
In Accordance with BS5837
Refer to the Arboricultural Report

Proposed Tree

Proposed Formal Hedgerow Planting
Topsoil Depth: 450mm
Mulch: 75mm Depth Bark Mulch

Proposed Native Hedgerow Planting
Topsoil Depth: 450mm
Mulch: 75mm Depth Bark Mulch

Proposed Amenity Grass
Product: TBC or Similar Approved
Supplier: Rolawn
Topsoil Depth: 150mm

Proposed Species-rich Meadow Grass
Product: EM1 Basic General Purpose Meadow Mixture
Supplier: Emorsgate Seeds
Sowing rate: 4g/m² Topsoil Depth: 150mm

Proposed Flowering Lawn
Product: EL1 Flowering Lawn Mixture
Supplier: Emorsgate Seeds
Sowing rate: 4g/m² Topsoil Depth: 150mm

Proposed Wetland Grass (TO ATTENUATION BANKS)
Product: EP1 Pond Edge Mix
Supplier: Emorsgate Seeds
Sowing rate: 4g/m²

Proposed Ornamental Shrub Planting
Topsoil Depth: 450mm
Mulch: 75mm Depth Bark Mulch

Proposed Native Shrub Planting
Topsoil Depth: 450mm
Mulch: Juty/Hessian Mulch Mats
Density 4-6 per sqm

Proposed Marginal/Aquatic Planting

Proposed Permanently Wet/Pond Area
Linked Section to Basin, Refer to Engineering Drawings for Information

Proposed Bulb Planting

Proposed Ornamental Gravel
Product: Golden Gravel 20-30mm diameter, or similar approved, to be laid over a Weed Suppressor Membrane

EDP designs are assessed for any significant risks under the Construction (Design and Management) Regulations 2015 and provided in a separate Design Risk Register. All risk identification matters are to be interpreted in conjunction with any other designs and coordinated by the Principal Designer (PD).

This drawing is to be read in conjunction with all other drawings and specifications within the package. These drawings have been prepared for design development and costing purposes only. All dimensions in millimetres unless otherwise specified. Do not scale off this drawing, except for planning purposes. Written dimensions to be taken only. EDP will accept no responsibility for errors by others in 'scaling' from this drawing. All base plans used are provided by the client and architect, except where otherwise expressly agreed in writing. EDP shall have no responsibility or liability for any loss direct or consequential. This drawing must not be copied in whole or part without prior written consent from EDP.

purpose of issue PLANNING			
E	Amendments following NRW comments.	02/03/2026	JWe
D	Amendments following LPA comments.	18/12/2025	JWe
C	Amendments following lighting plans and internal QA comments.	08/09/2025	JWe
rev	description	date	by
client			
McDonald's Restaurants Ltd			
project title			
McDonalds Merthyr Tydfil Heads of the Valleys Road			
drawing title			
Detailed Planting Plan			
			Sheet 1 of 2
date	02 MARCH 2026	drawn by	JWe
drawing number	edp9069_d012e	checked	HMc
scale	1:200 @ A1	QA	JFr