

Planting Schedule

Trees						
Number	Common Name	Species	Girth	Height	Specification	Density
7	Juneberry	Amelanchier lamarckii		250-300cm	RB :Heavy Standard :Clear Stem 175-200	Counted
3	River birch	Betula nigra	12-14cm	350-425cm	Half Standard :Clear Stem min. 200 :3x	Counted
7	Common Silver Birch	Betula pendula	12-14cm	350-425cm	Half Standard :Clear Stem min. 200 :3x	Counted
6	Wild Cherry	Prunus avium	14-16cm	400-450cm	3 :Extra Heavy Standard :Clear stem 175-200cm :5 brks :RB	Counted
6	Whitebeam	Sorbus aria	12-14cm	350-425cm	3x :Heavy Standard :Clear Stem 175-200 :RB :5 brks	Counted
4	European mountain ash	Sorbus aucuparia		250-300cm	RB :Heavy Standard :Clear Stem 175-200	Counted
Total :33						

Shrubs						
Number	Common Name	Species	Height	Pot Size	Specification	Density
5	Red-barked Dogwood	Cornus alba		5L		1/m²
26	Common Dogwood	Cornus sanguinea	40-60cm	3L	Branched :4 brks	3/m²
15	Dogwood 'Midwinter Fire'	Cornus sanguinea 'Midwinter Fire'	30-40cm	5L	Bushy	3/m²
13	Red Osier Dogwood 'Kelsey'	Cornus stolonifera 'Kelsey'	30-40cm	5L	Several shoots :2 brks	3/m²
175	Shrubby Veronica 'Autumn Glory'	Hebe 'Autumn Glory'	20-30cm	3L	Bushy :5 brks	3/m²
75	Guelder Rose	Viburnum opulus	40-60cm	5L	Branched :4 brks	1/m²
221	Laurustinus	Viburnum tinus	40-60cm	5L	Branched :Branched :4 brks	3/m²
Total :530						

Bulbs					
Number	Common Name	Species	Bulb Size	Specification	Density
86	Dutch crocus	Crocus vernus		Grade 7/8	15/m²
86	Cyclamineus Daffodil	Narcissus 'Peeping Tom'		Grade 7/8	15/m²
86	Wild Daffodil	Narcissus pseudonarcissus		Grade 5/6	15/m²
Total :258					


Ferns					
Number	Common Name	Species	Pot Size	Specification	Density
21	Hart's Tongue Fern	Asplenium scolopendrium	3L		5/m²
22	Hart's Tongue Fern	Asplenium scolopendrium	3L	Full Pot	3/m²
7	Crisped Golden Scale Fern	Dryopteris affinis 'Crispa'	3L	Full Pot	3/m²
13	Common Polypody	Polypodium vulgare	3L		3/m²
15	Soft Shield Fern	Polystichum setiferum	3L	Full Pot	3/m²
Total :78					

Grasses				
Number	Common Name	Species	Specification	Density
42	Great Wood-rush	Luzula sylvatica	Full Pot	4/m²
Total :42				


Hedges					
Number	Common Name	Species	Height	Specification	Density
215	Common Beech	Fagus sylvatica	80-100cm	Branched :C :4 brks	3/m
Total :215					

Native Hedgerow Mix					
Number	Common Name	Species	Specification	Density	
42	Common Maple	Acer campestre	Branched :1+1 :B	0.3Ctr Double Staggered at 0.5m offset	
13	Common Maple	Acer campestre	Branched :1+1 :B	0.3Ctr	15%
15	Common Dogwood	Cornus sanguinea	Branched :1+1 :B	0.3Ctr Double Staggered at 0.5m offset	5%
5	Common Dogwood	Cornus sanguinea	Branched :1+1 :B	0.3Ctr	5%
28	Common Hazel	Corylus avellana	Branched :1+1 :B	0.3Ctr Double Staggered at 0.5m offset	10%
9	Common Hazel	Corylus avellana	Branched :1+1 :B	0.3Ctr	10%
55	Common Hawthorn	Crataegus monogyna	Branched :1+1 :B	0.3Ctr Double Staggered at 0.5m offset	20%
17	Common Hawthorn	Crataegus monogyna	Branched :1+1 :B	0.3Ctr	20%
15	Common Holly	Ilex aquifolium	Branched :1+1 :B	0.3Ctr Double Staggered at 0.5m offset	5%
5	Common Holly	Ilex aquifolium	Branched :1+1 :B	0.3Ctr	5%
55	Blackthorn	Prunus spinosa	Branched :1+1 :B	0.3Ctr Double Staggered at 0.5m offset	20%
17	Blackthorn	Prunus spinosa	Branched :1+1 :B	0.3Ctr	20%
15	Dog Rose	Rosa canina	Branched :1+1 :B	0.3Ctr Double Staggered at 0.5m offset	5%
5	Dog Rose	Rosa canina	Branched :1+1 :B	0.3Ctr	5%
28	Common Elder	Sambucus nigra	Branched :1+1 :B	0.3Ctr Double Staggered at 0.5m offset	10%
9	Common Elder	Sambucus nigra	Branched :1+1 :B	0.3Ctr	10%
28	Guelder Rose	Viburnum opulus	Branched :1+1 :B	0.3Ctr Double Staggered at 0.5m offset	10%
9	Guelder Rose	Viburnum opulus	Branched :1+1 :B	0.3Ctr	10%
Total :370					

Aquatic/ Marginal Mix					
Number	Common Name	Species	Specification	Density	Percentage Contribution
12	Lesser Pond Sedge	Carex acutiformis	Full pot :Sept to April planting :British native origin	0.4Ctr	30%
9	Common Spike Rush	Eleocharis palustris	Full pot :June to Sept planting :British native origin	0.4Ctr	20%
9	Meadowsweet	Filipendula ulmaria	Full pot :Sept to April planting :British native origin	0.4Ctr	20%
12	Yellow flag iris	Iris pseudacorus	Full pot :Sept to April planting : British native origin	0.4Ctr	30%
Total :42					

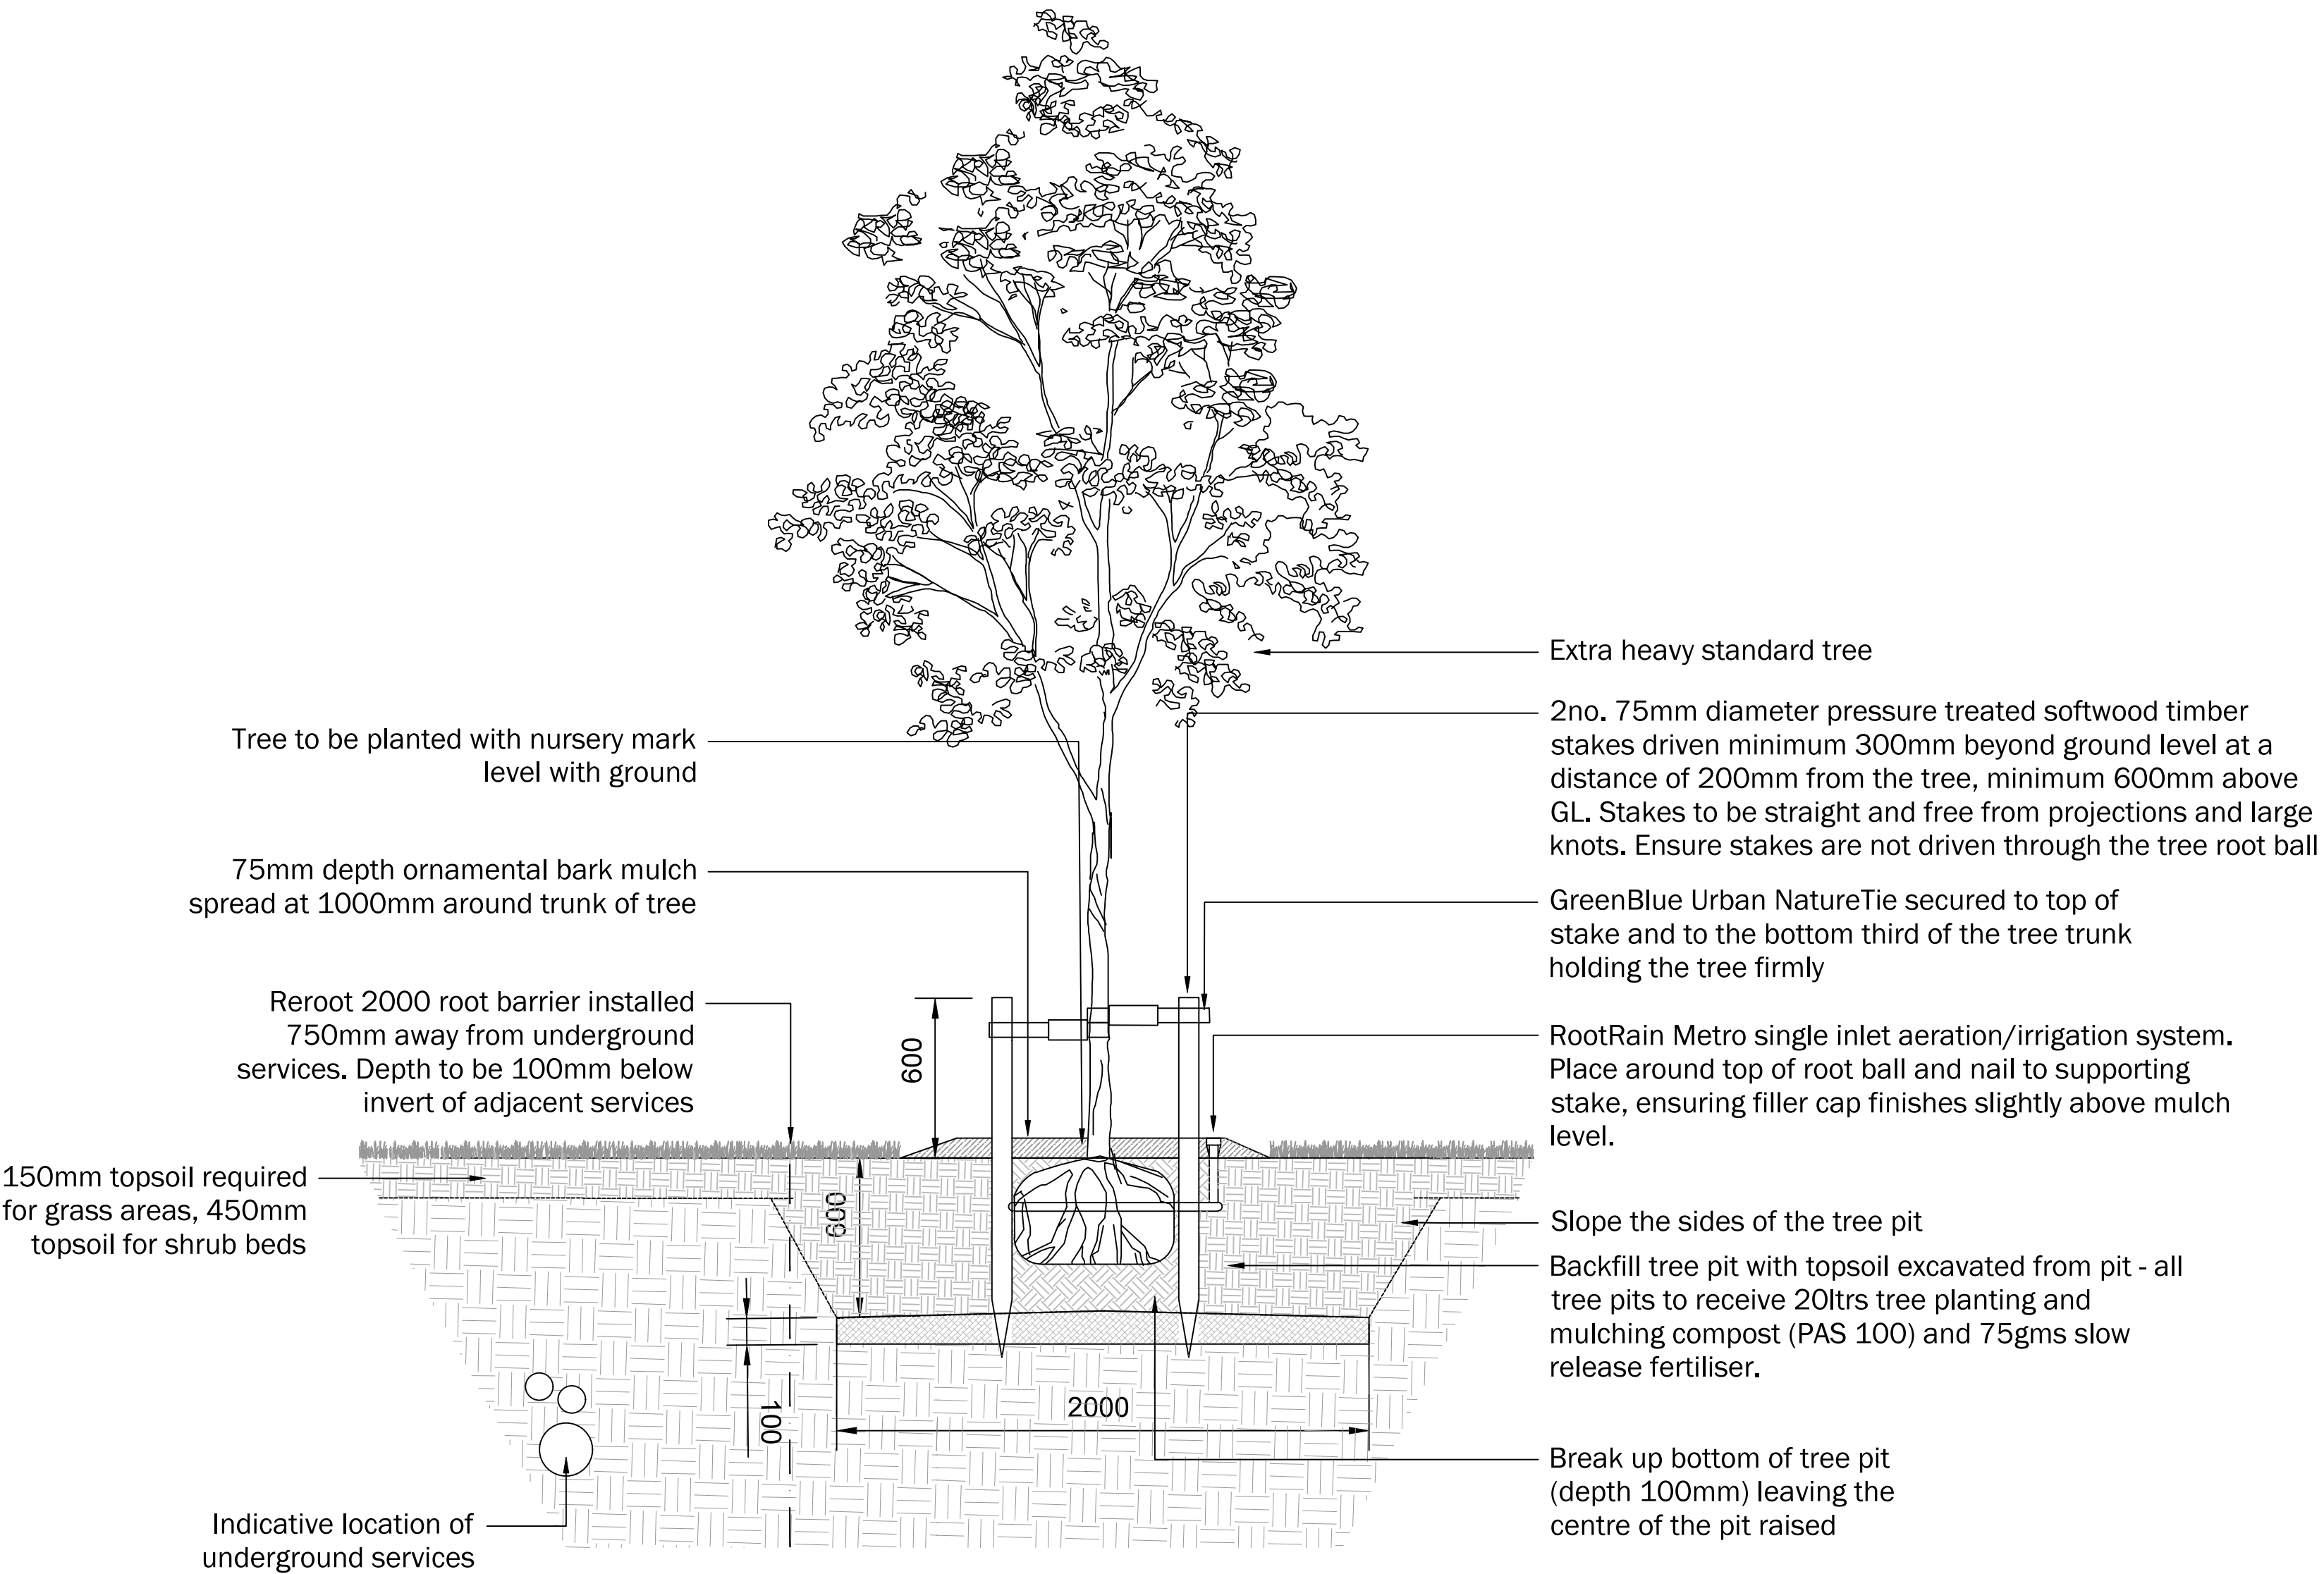

Indicative Hedgebank Detail (not to scale)
Design and construction to be adapted on site per specialist and engineer's specification

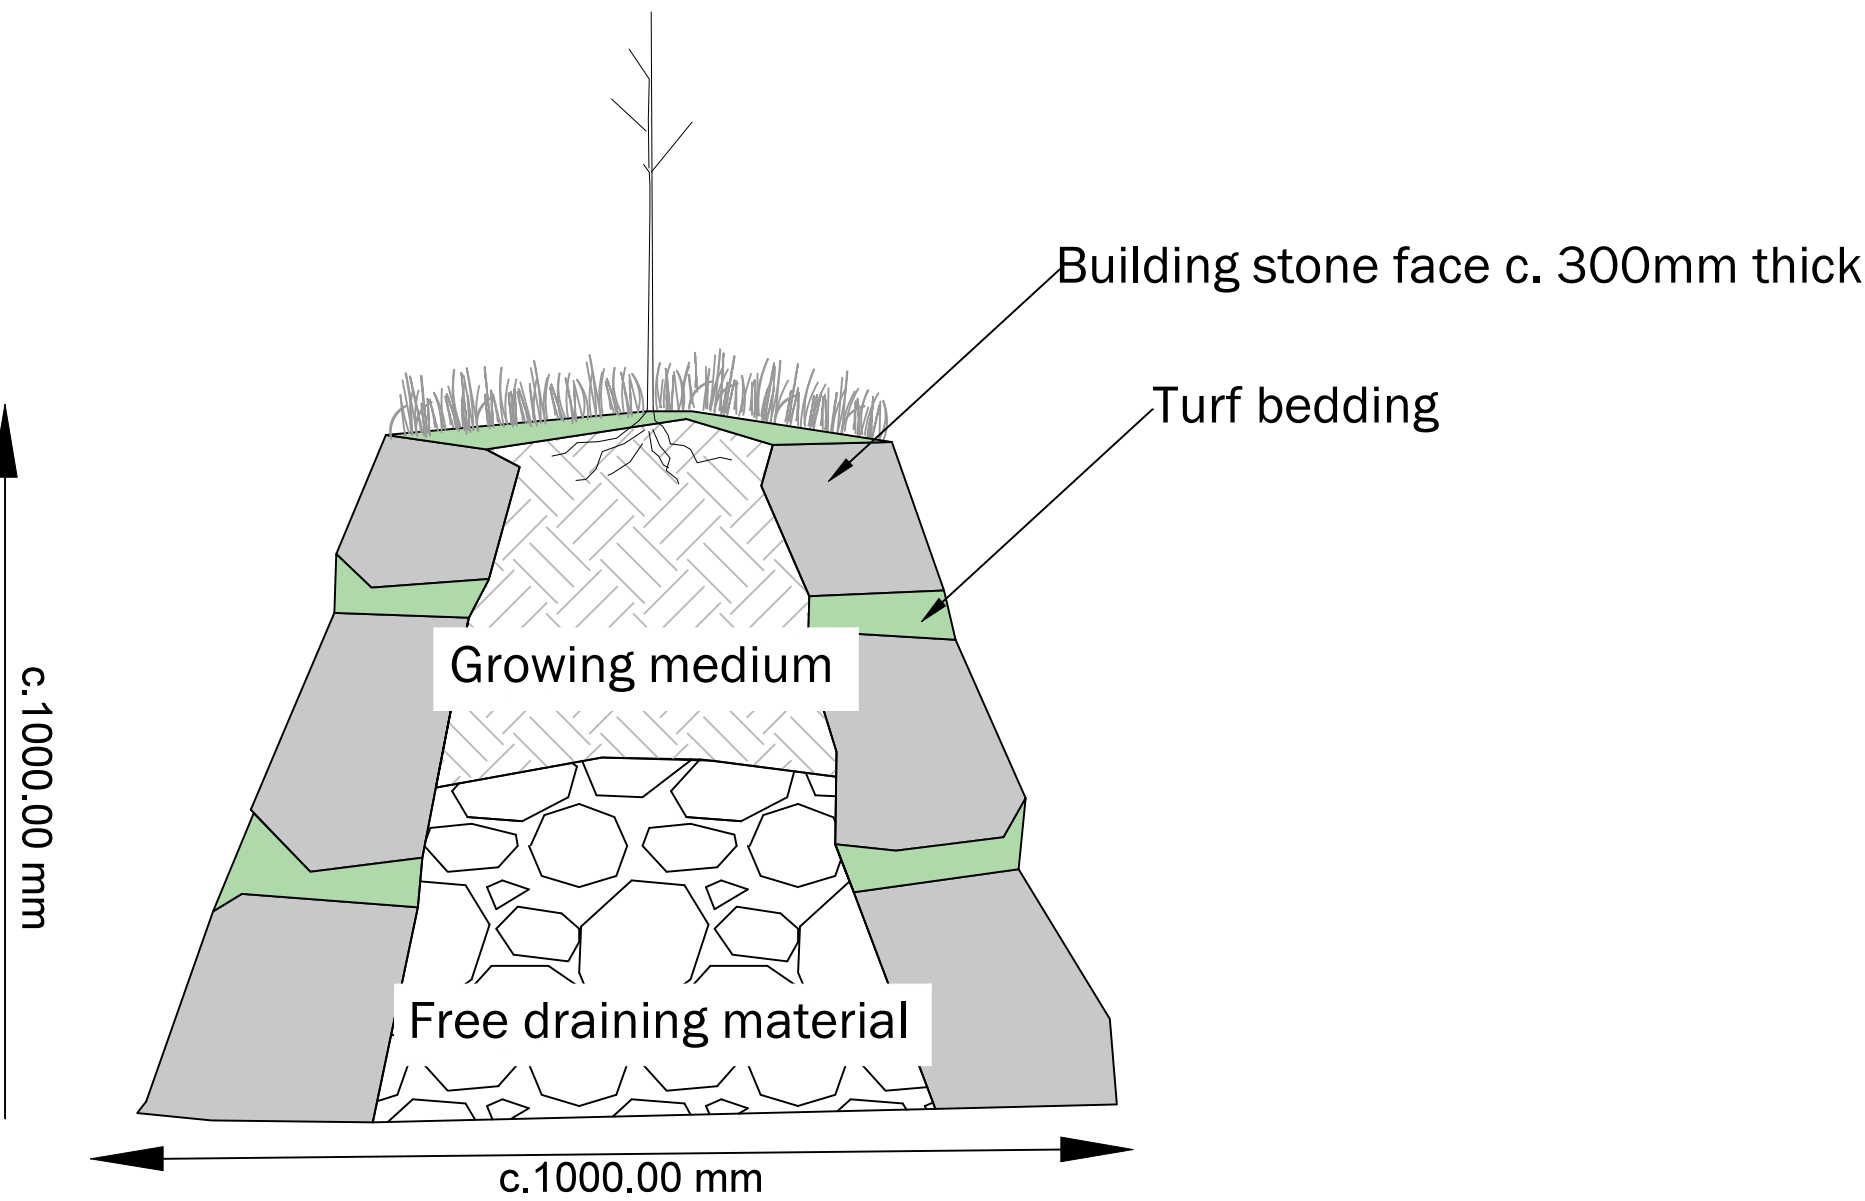

This drawing is to be read in conjunction with all other drawings and specifications within the package. These drawings have been prepared for design development and costing purposes only. All dimensions in millimetres unless otherwise specified. Do not scale off this drawing, except for planning purposes. Written dimensions to be taken only. EDP will accept no responsibility for errors by others in 'scaling' from this drawing. All base plans used are provided by the client and architect, except where otherwise expressly agreed in writing. EDP shall have no responsibility or liability for any loss direct or consequential. This drawing must not be copied in whole or part without prior written consent from EDP.

purpose of issue PLANNING			
E	Amendments following NRW comments.	02/03/2026	JWe
D	Amendments following LPA comments.	18/12/2025	JWe
C	Amendments following lighting plans and internal QA comments.	08/09/2025	JWe
rev	description	date	by
client			
McDonald's Restaurants Ltd			
project title			
McDonalds Merthyr Tydfil			
Heads of the Valleys Road			
drawing title			
Detailed Planting Plan			
			Sheet 2 of 2
date	02 MARCH 2026	drawn by	JWe
drawing number	edp9069_d012e	checked	HMc
scale	Not to Scale @ A1	QA	JFr