




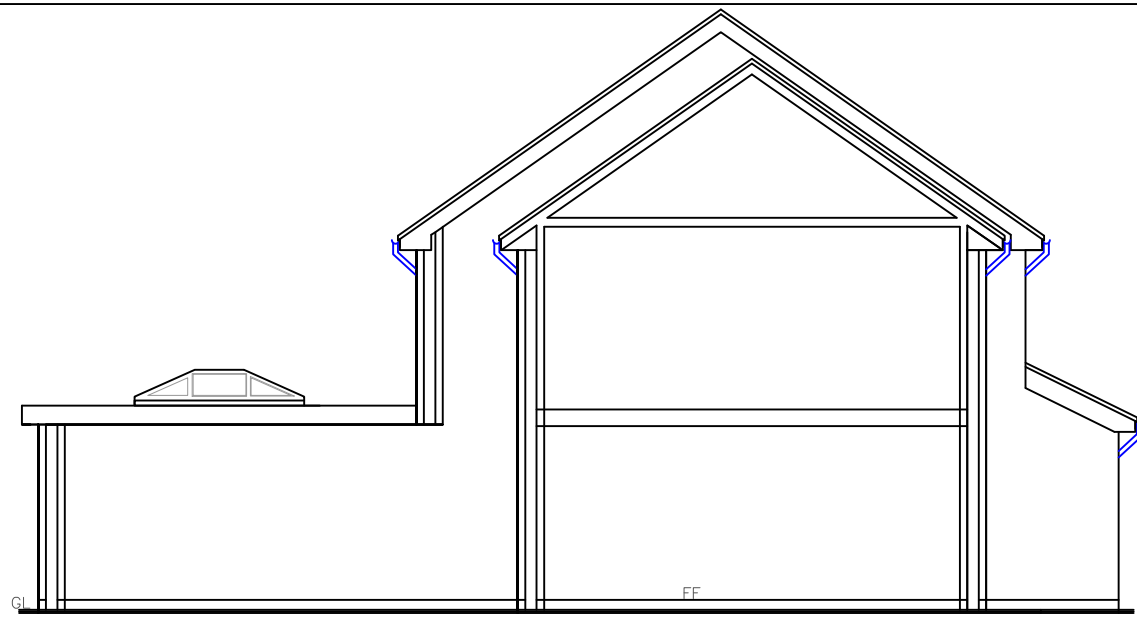


Proposed Section
1:100

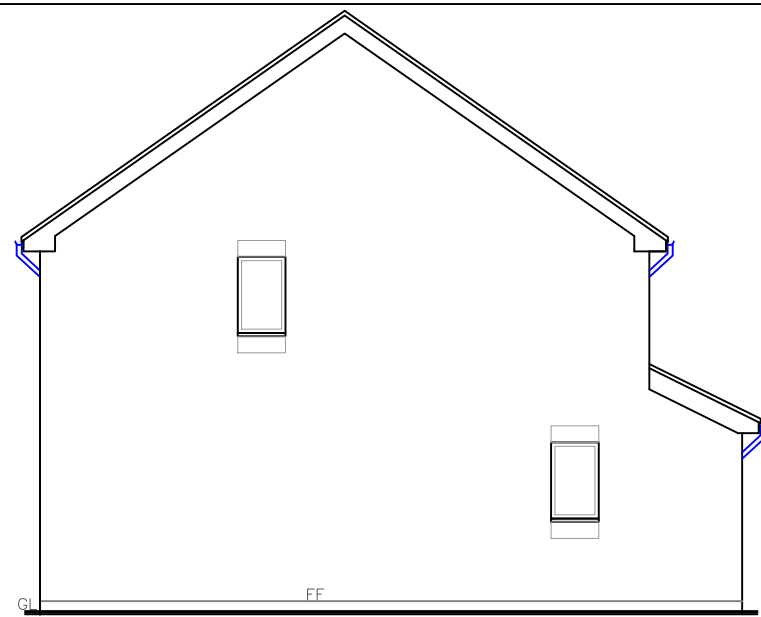

Existing Side Elevation
1:100

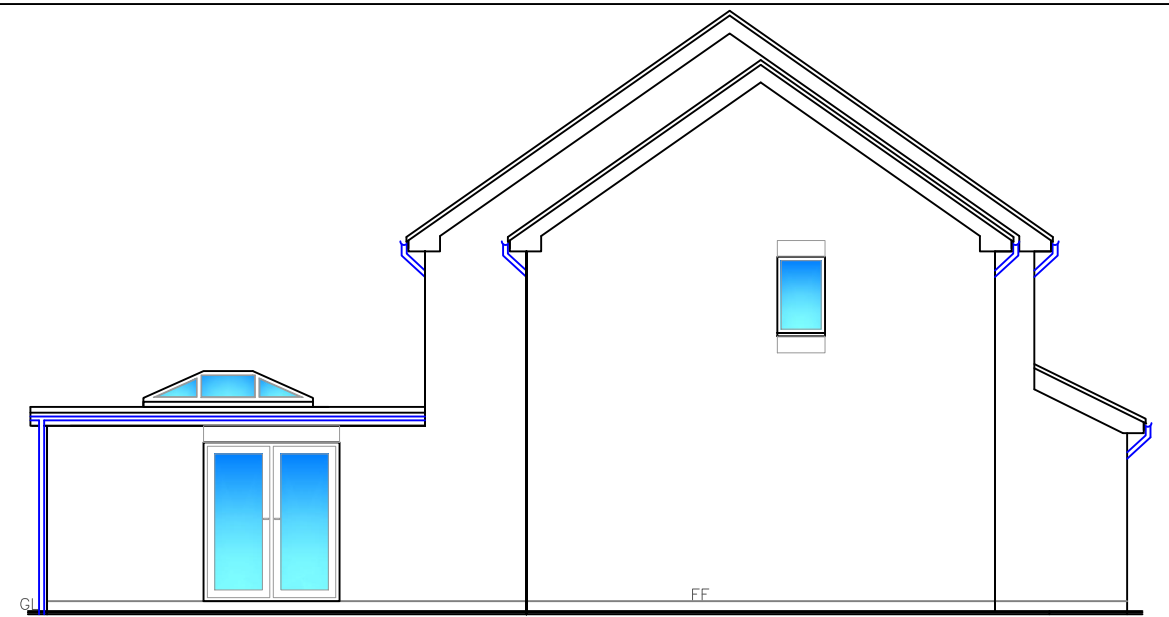


Proposed Side Elevation
1:100

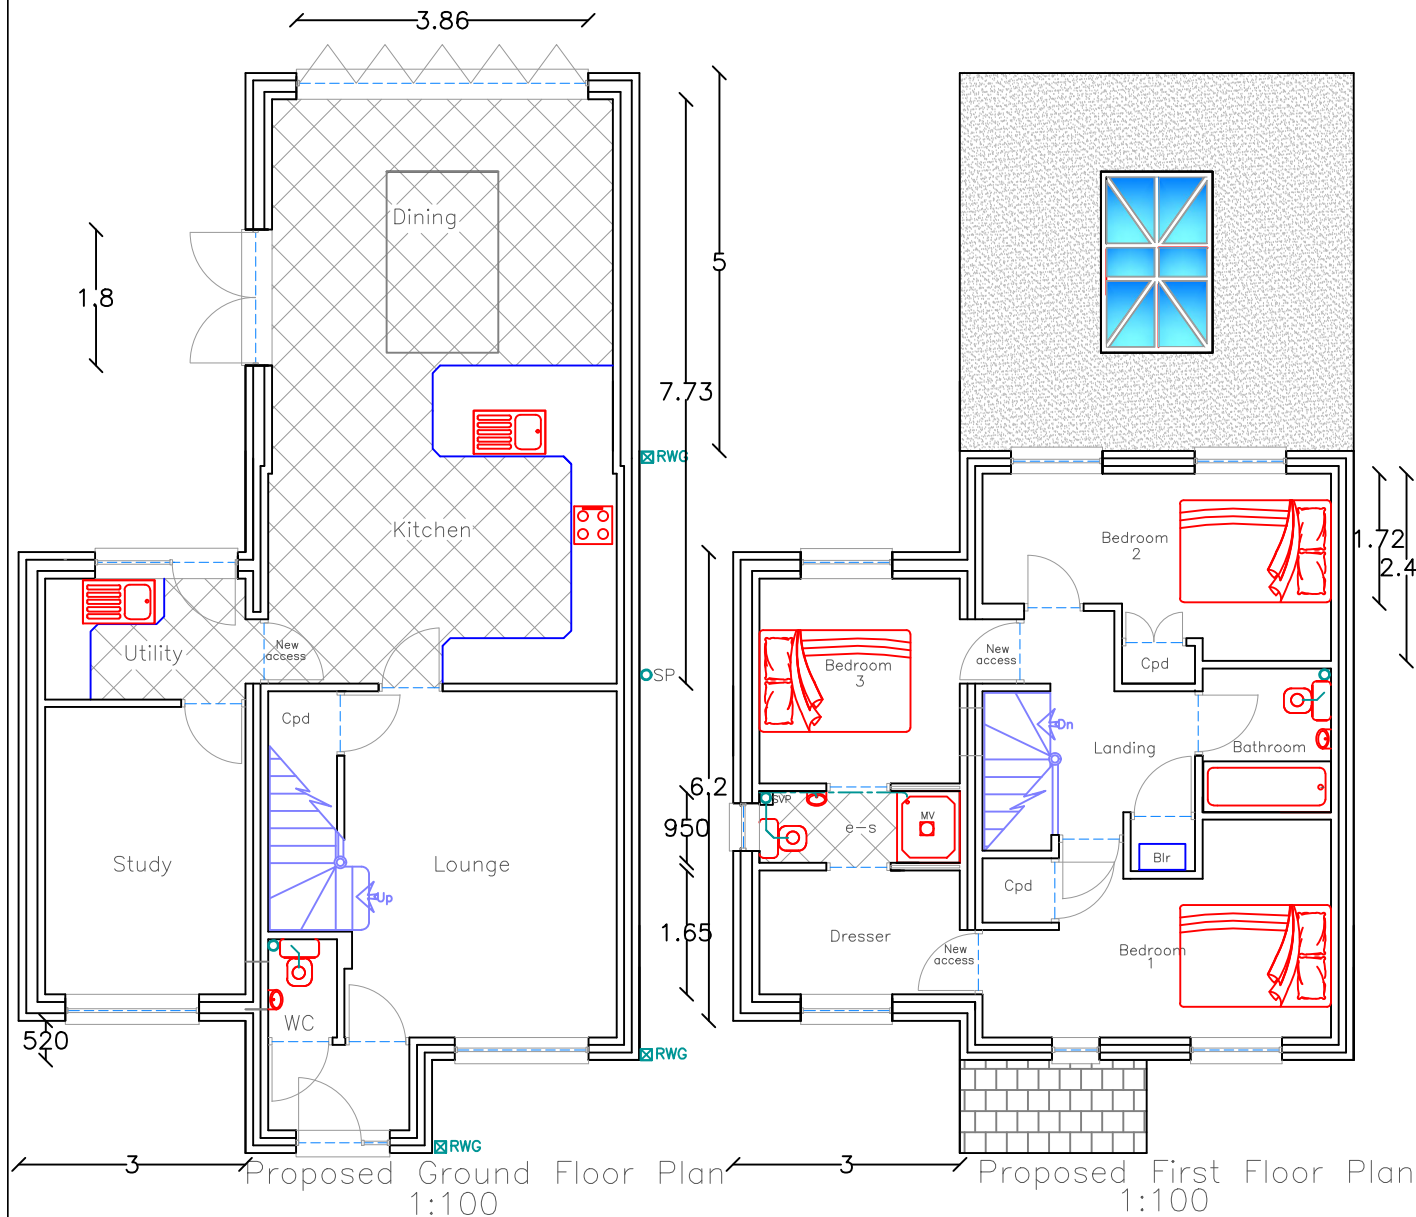


Proposed Front Elevation
1:100




Proposed Rear Elevation
1:100

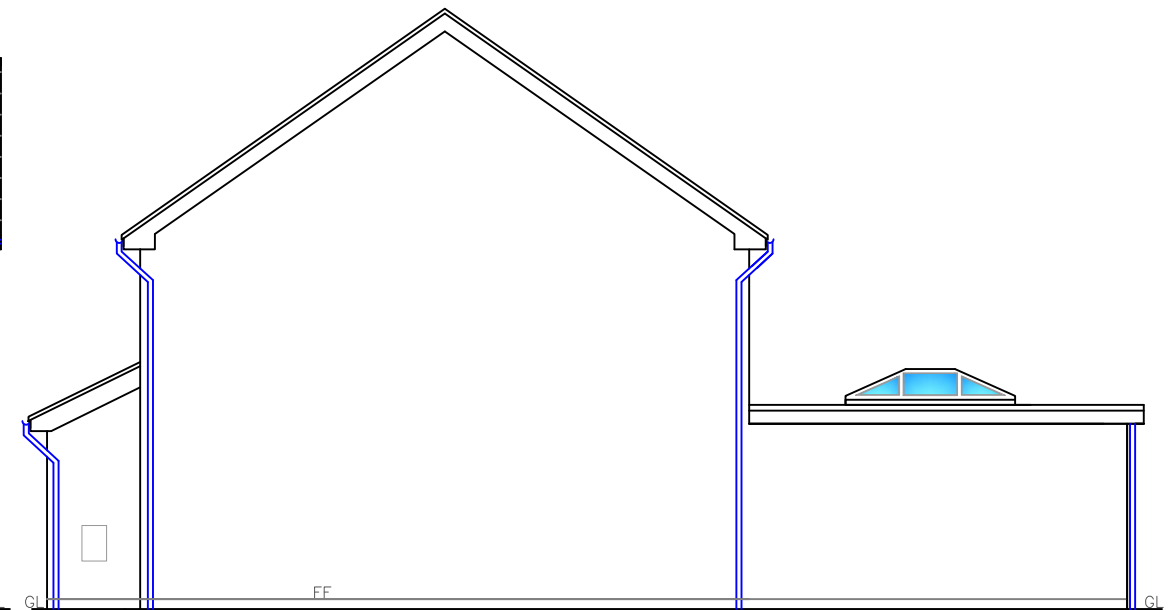

Proposed Side Elevation
1:100

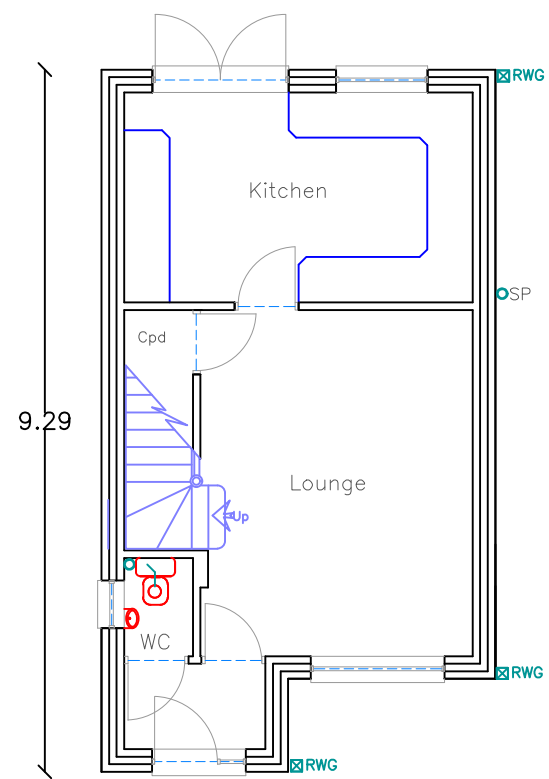


Existing Ground Floor Plan
1:100

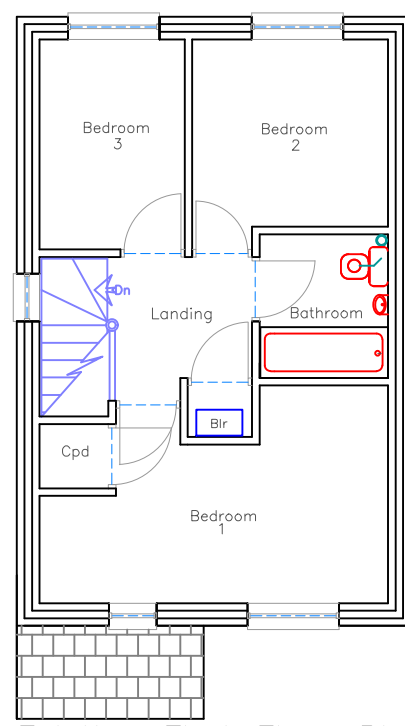


Existing First Floor Plan
1:100



Existing Front Elevation
1:100

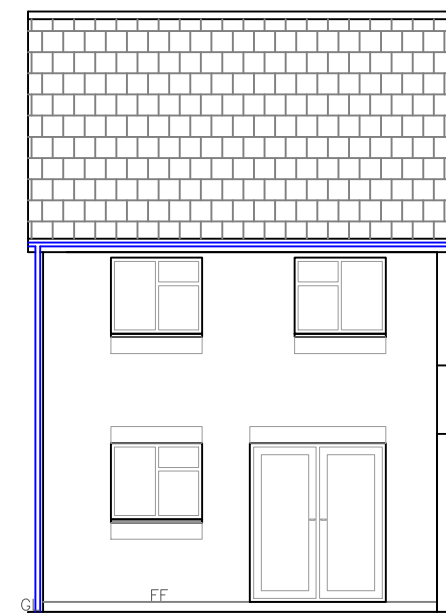

Existing Rear Elevation
1:100

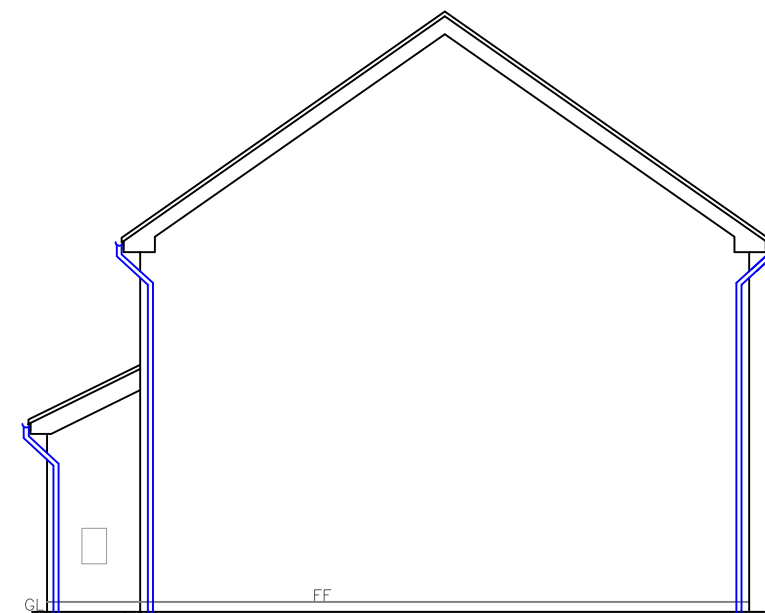

Existing Side Elevation
1:100

Finishes	
Roof:	Concrete tile matching existing
External walls:	Matching existing
Windows/Doors:	Grey uPVC matching existing
Fascia/RWG's:	Grey uPVC matching existing

Utopia Design Architectural Services		
Building Planning Application Support Paul Thomas: BSc (Hons) Tel: 01685 559230, Mob: 07908 725065		
Issued Only for Purpose Indicated		
Drawing Status: FOR PLANNING/BUILD CONTROL PURPOSES ONLY		
Client: 21, Chapel Banks Georgetown Merthyr Tydfil CF48 1BP		
Project: Proposed Two Storey Side Extension with a Single Storey Rear Extension		
Drawn by: PT	Date: JAN 25	Paper: A2
Title: Existing and Proposed Plans, Elevations and Section Details		Scale: 1:100 Drwg No: CHAPEL BANKS FP 21 01