
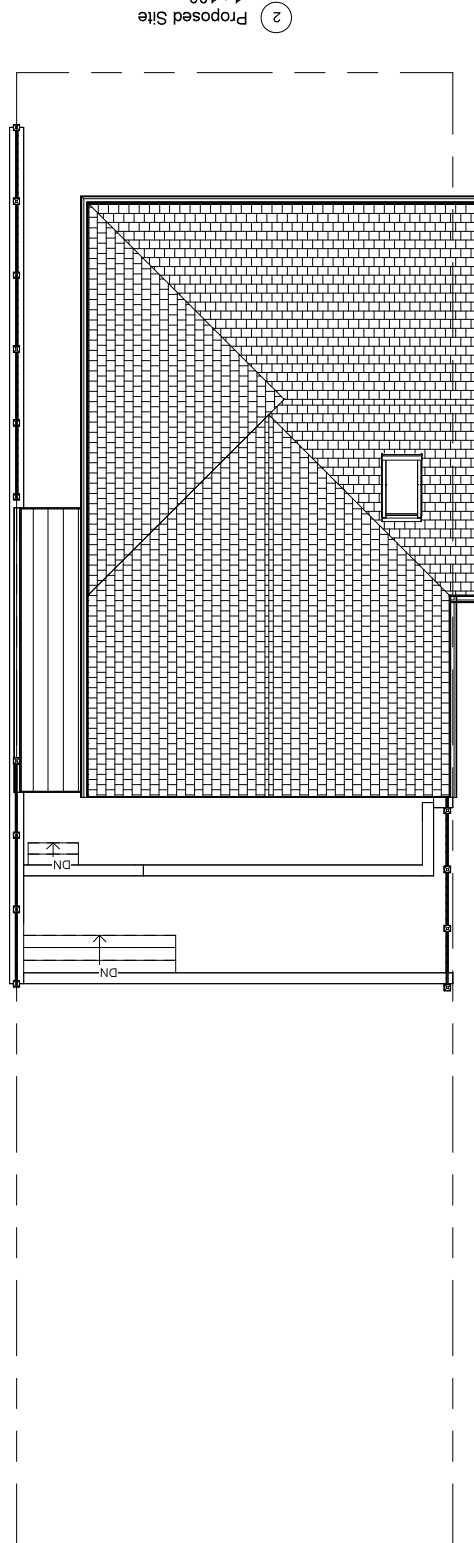


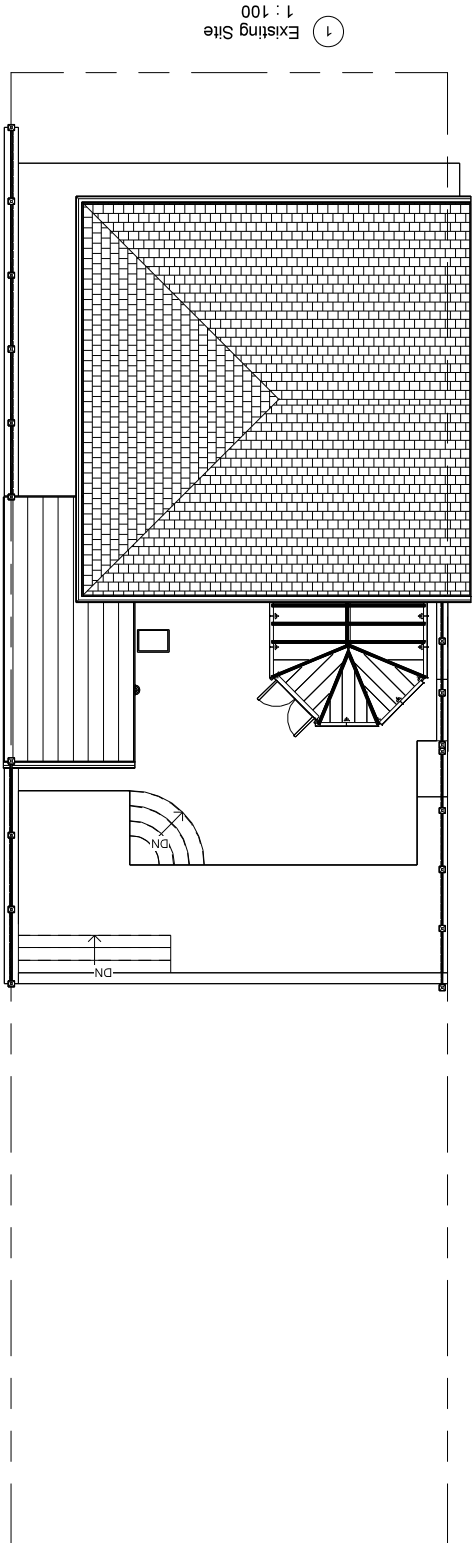

INDIGO DESIGN (Part of 3dcadwallis Ltd) 5 Ashtea Drive, Merthyr Tydfil, CF47 0NY. Tel: 01685 385746 Mob - 07949313216 Email: philp@3dcadwallis.co.uk		Indigo 3d Design	
This Drawing is Copyright Indigo Design and is to be used on site and not scaled from this drawing		DRAWING NUMBER GR-04	
PURPOSE OF ISSUE Planning Approval		PROJECT Single storey rear extension	
SHEET		Site Plans	
Address 23 Glasier Road, Merthyr Tydfil, CF47 0TD		Scale (@ A3) 1 : 100	
Checked by JH	Drawn by PH	Rev No A	
Issue		Description	
Date 25/10/2024			