
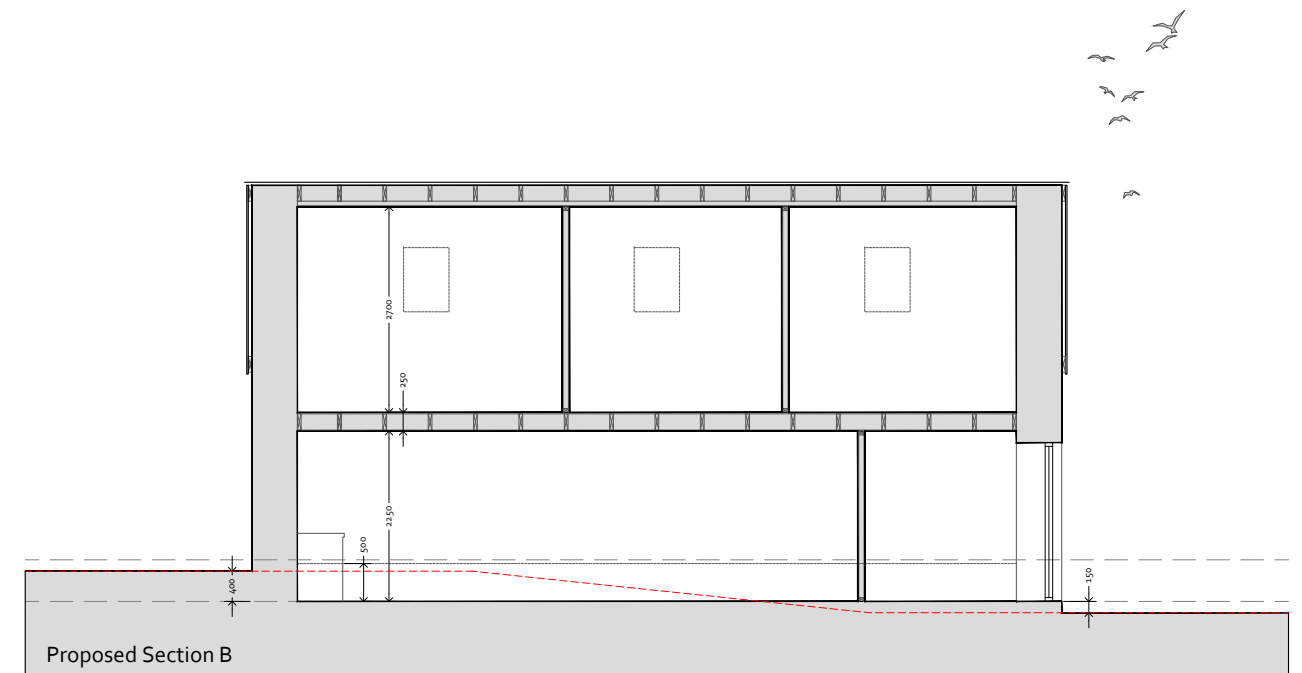
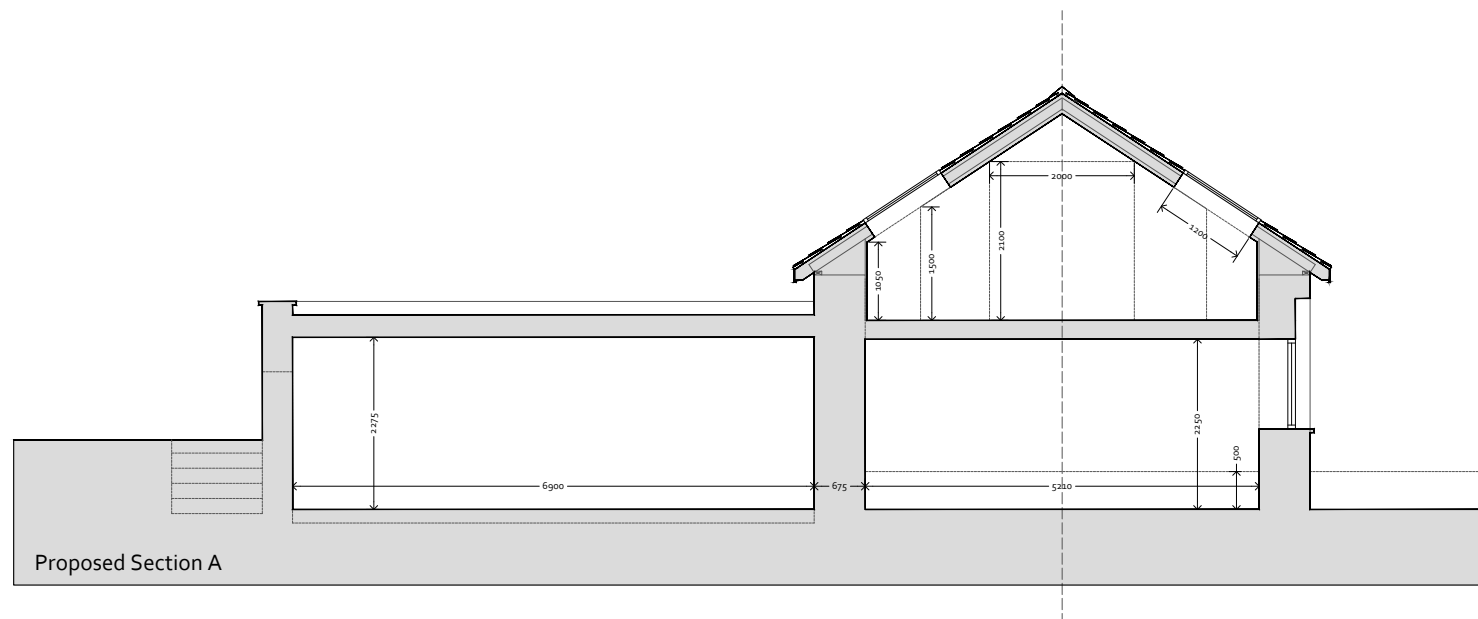
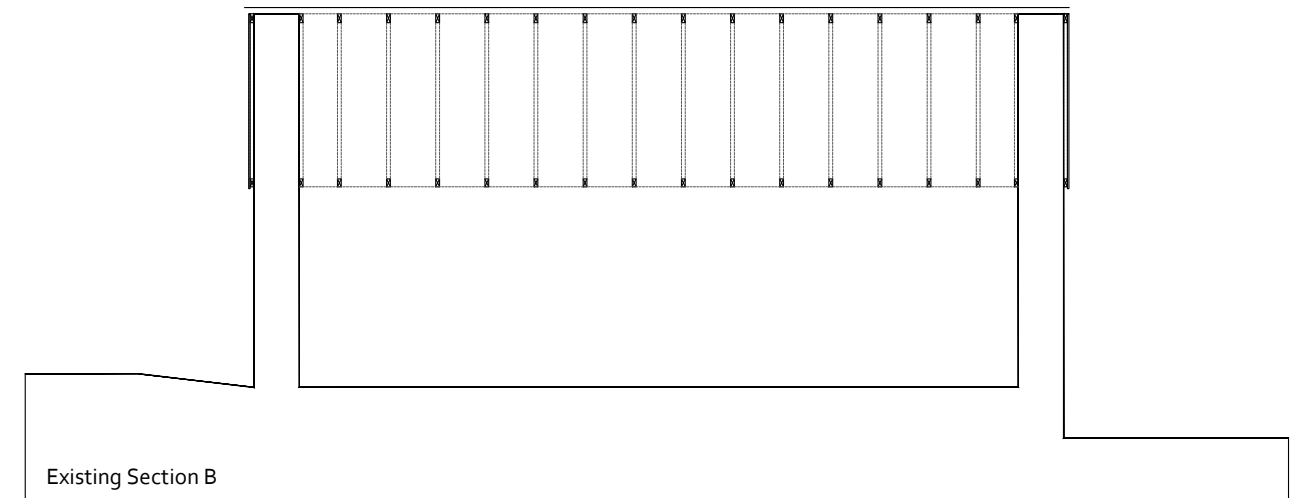


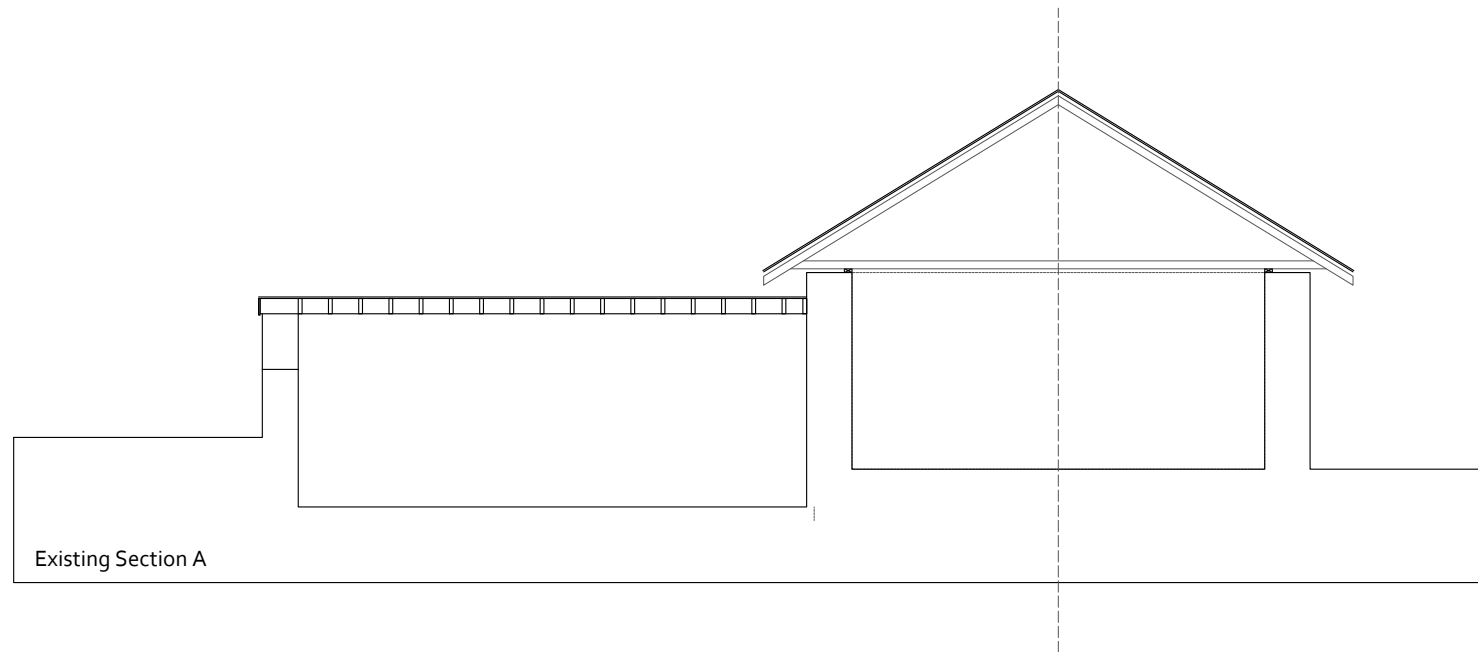

REVISION NOTES:

REVISION _ PLANNING

Rev : -	Date : 16th September 2022	Notes:	Submitted to LPA
Rev : A	Date : 30th September 2022	Notes:	Section B_B added
Rev : B	Date : 3rd November 2022	Notes:	Updated to include floor plan changes

Drawing status **PLANNING**



Project Name	Goitre Coed Fach Barn Conversion		
Project Ref	OAD_5206		
Drawing Ref	1401		
Drawing Name	Sections A_A & B_B		
Drawn By	WS	Date	30.09.2022
Scale	1:100	Paper Size	A3
Rev	B		