



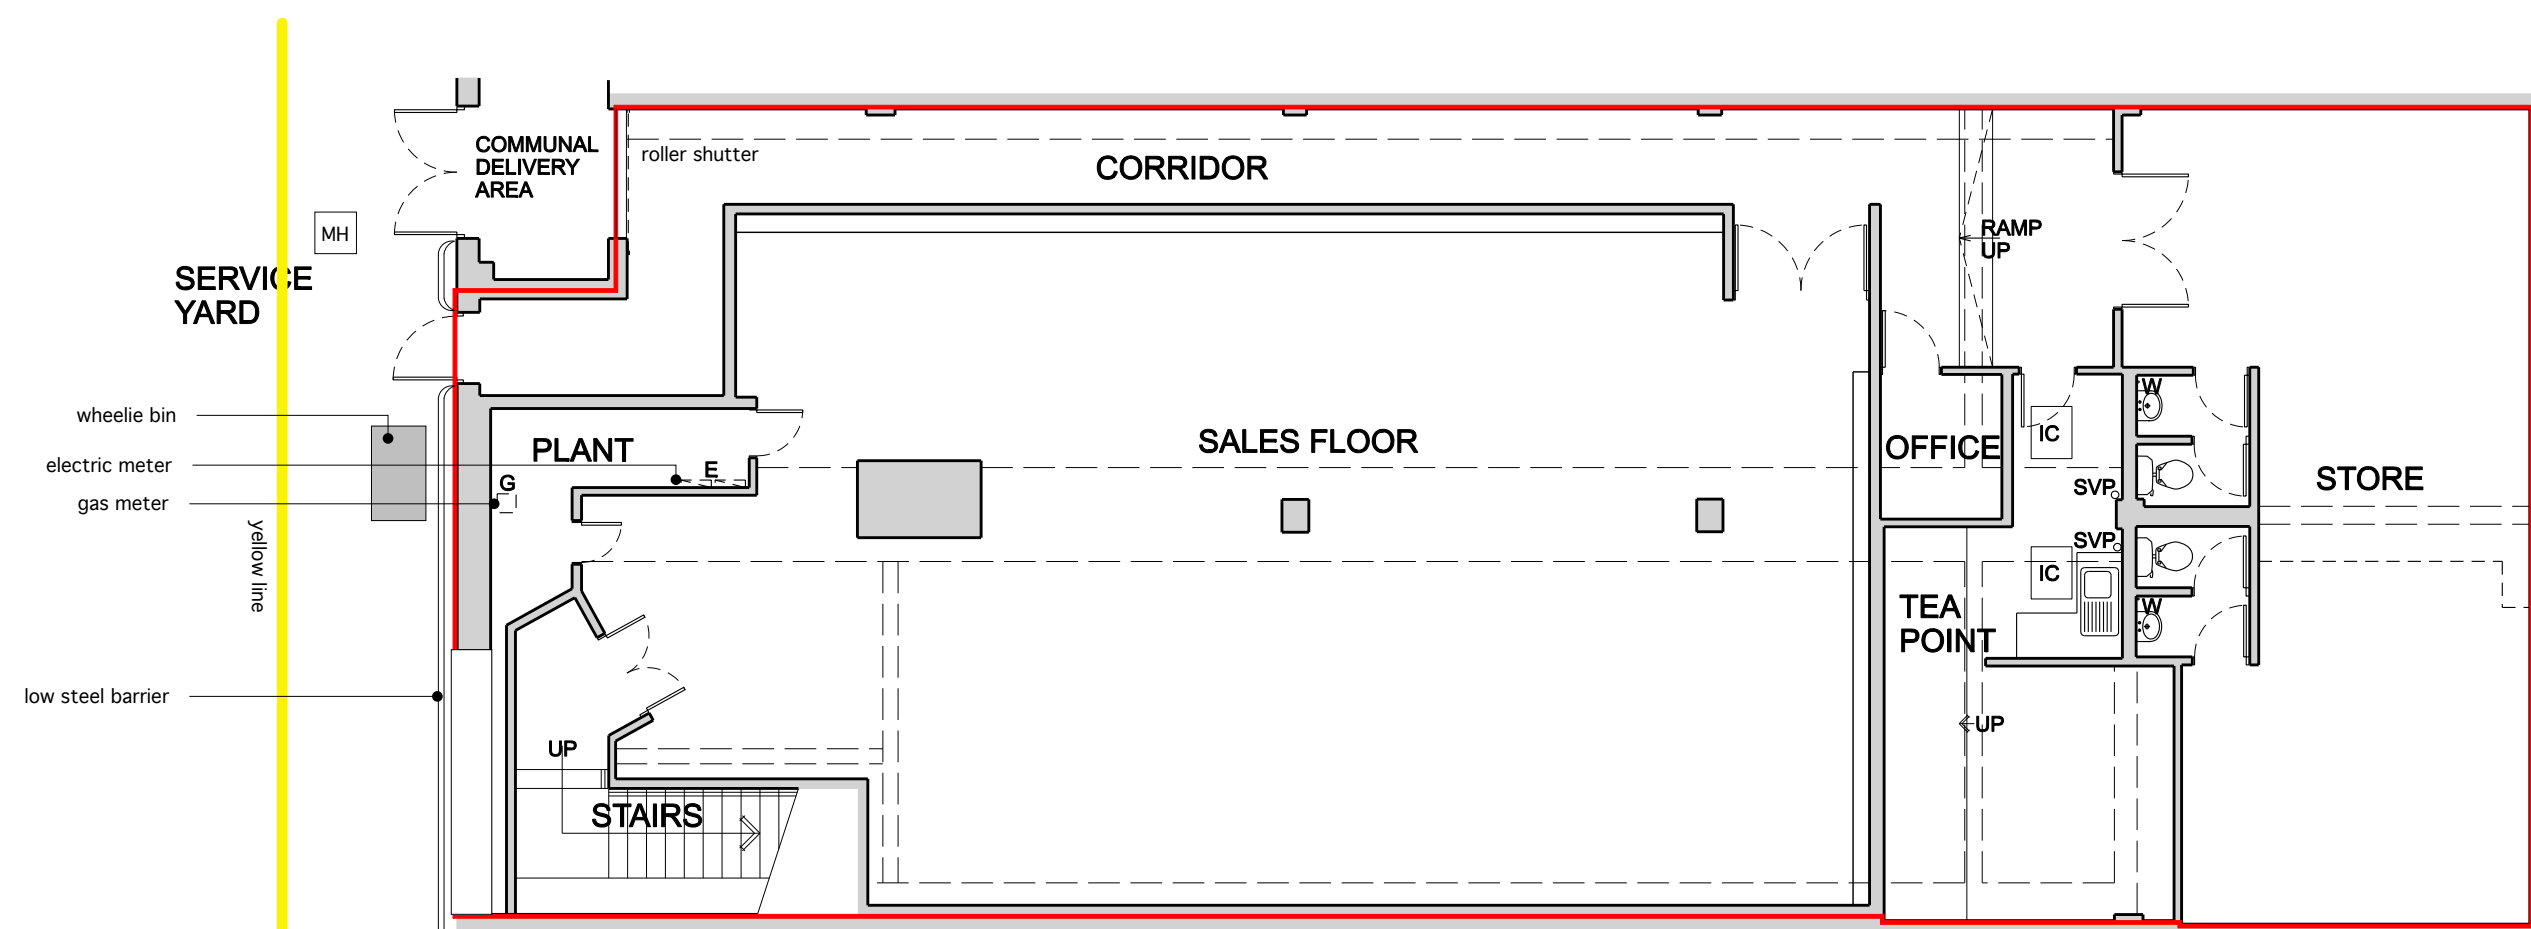

BASEMENT FLOOR PLAN (1:100)
TOTAL FLOOR AREA - 281.5 SQ.M. - 3030 SQ.FT.

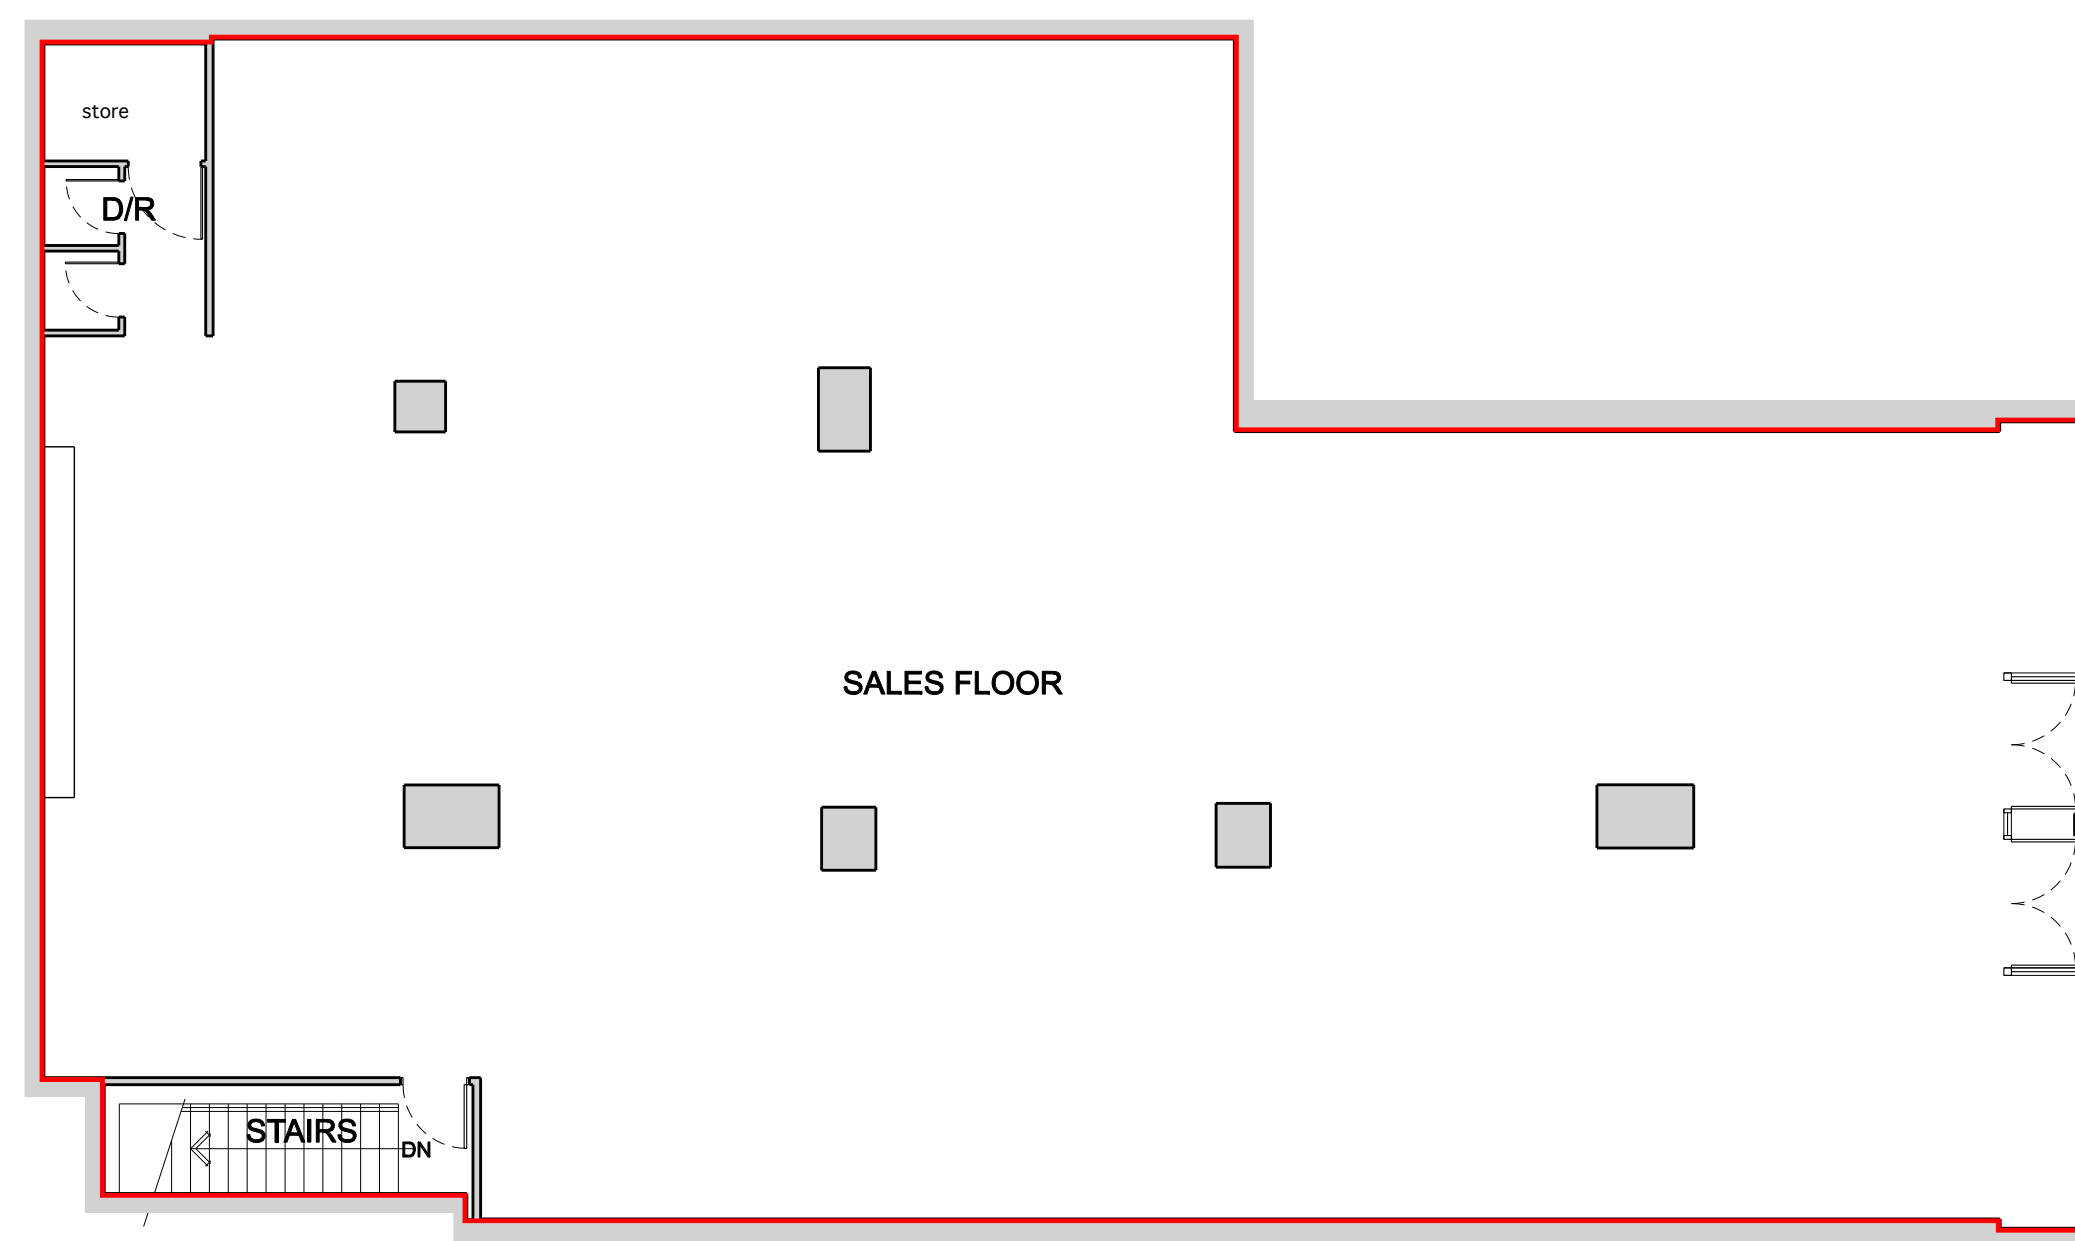

GROUND FLOOR PLAN (1:100)
TOTAL FLOOR AREA - 355.8 SQ.M. - 3829 SQ.FT.

NEW MARKET WALK

SITE



SITE LOCATION PLAN
SCALE 1:1250

1:1250 25m 50m



FRONT ELEVATION



REAR ELEVATION

A 27.01.23 elevations added
Rev Date Action
This drawing is copyright.
Dimensions to be checked on site
and any discrepancies reported to
the Architect immediately.
Do not scale, use figured dimensions
only.

cfw
ARCHITECTS
Merthyr Tydfil CBC
St Tydfil Merthyr Tydfil
Existing Plans + Elevations
1:100 @ A1
2241 - 01
© north road, cardiff, cf10 3du
029 2034 0481
www.cfw-architects.co.uk

St Tydfil
existing plans + elevations

1:100 @ A1 02 04 10m