

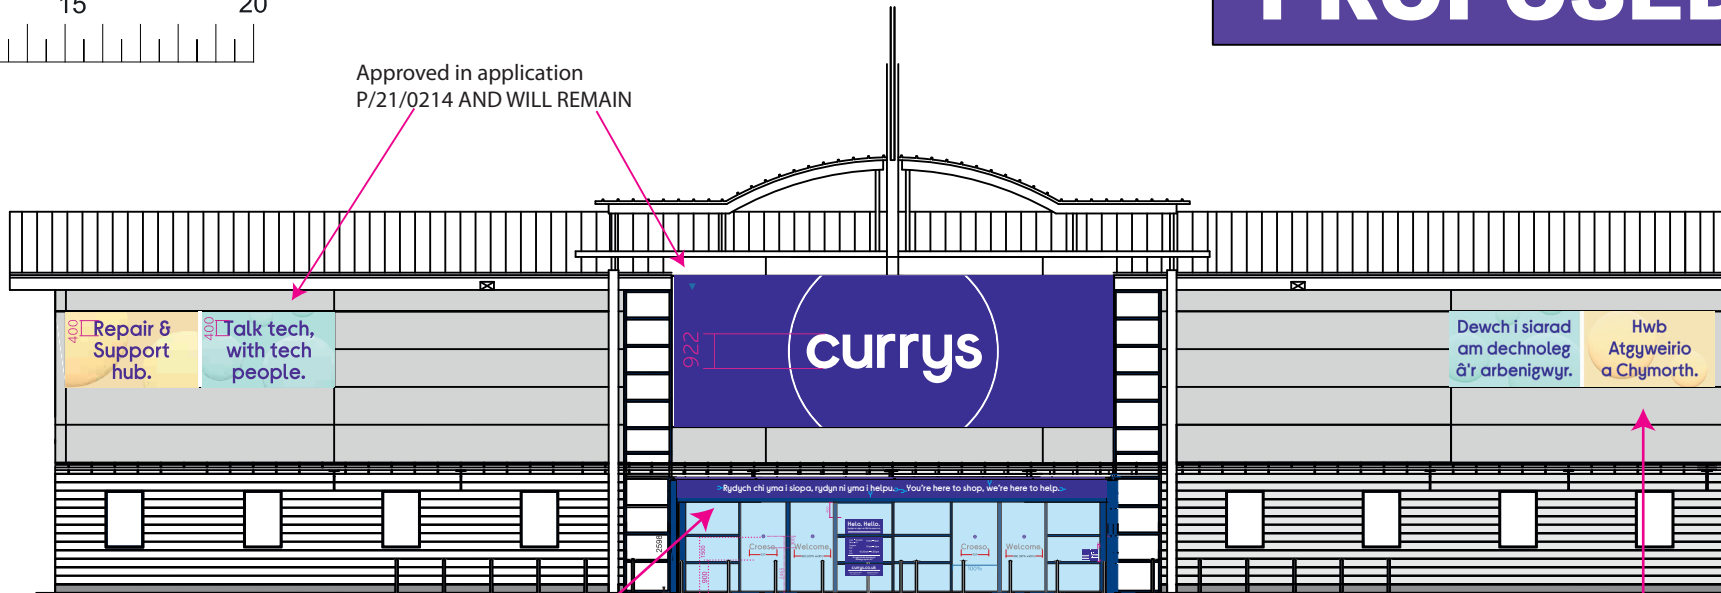


PROPOSED ELEVATIONS

 

A FRONT ELEVATION
Proposed
Scale 1:200

 

Rydych chi yma i siopa, rydyn ni yma i helpu. You're here to shop, we're here to help.
1:100@A3

Tray Size 11360 x 525mm
Supply Fret Cut White Vinyl Graphics to replace
existing on aluminium tray



Cap Height: 192mm

Existing to be removed and cleaned
down prior to application.



INSTALLED SIGN

Size 7000 x 2000mm

 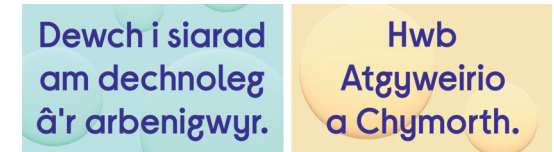

New digital printed skin for
existing retro-frame sign box
non-illuminated
to replace R&S AND TONS OF TECH TO MIRROR LEFT

CAP HEIGHT 332mm
R&S Existing Cap Height: 400mm



INSTALLED SIGN

Merthyr Tydfil	
UNIT 7, CYFARTHFA RETAIL PARK, MERTHYR TYDFIL, CF48 1HY	
EXTERNAL SIGNAGE PACK	
PROJECT NUMBER 2321	DATE 1:200@A3
82032-A	
DESIGNED BY WELSH	DATE 11.02.22