


Original Signs approved

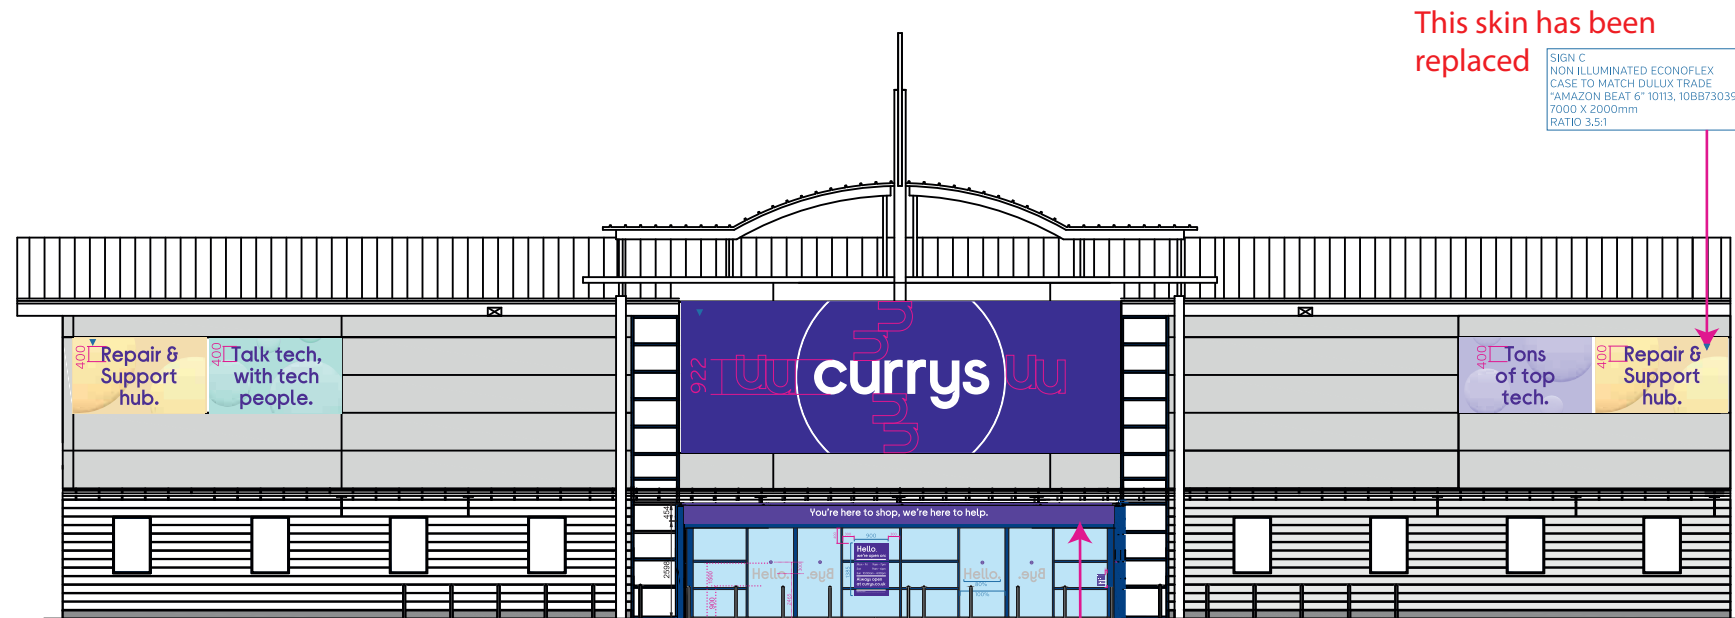


This skin has been replaced

SIGN C
NON ILLUMINATED ECONOFLEX
CASE TO MATCH DULUX TRADE
"AMAZON BEAT 6" 10113, 10BB73039
7000 X 2000mm
RATIO 3.5:1

A FRONT ELEVATION
EXISTING
Scale 1:200

This skin has been replaced

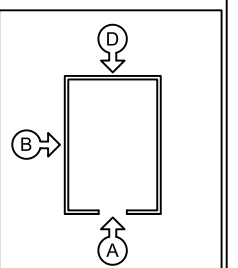

Sign Planning Department Dixons Carphone 1 Porthway, North Aston LONDON, W2 8PS	
PROJECT: MERTHYR TYDFIL	
ADDRESS: UNIT 7, CYFARTHFA RETAIL PARK, MERTHYR TYDFIL, CF48 1HY	
TYPE: EXTERNAL SIGNAGE PACK	
STORE NUMBER: 2321	SCALE: 1:200
DESIGNED BY: DIXONS C01	DATE: 22.06.21
DESIGNED BY: S.C.	REVISION: 1.2