


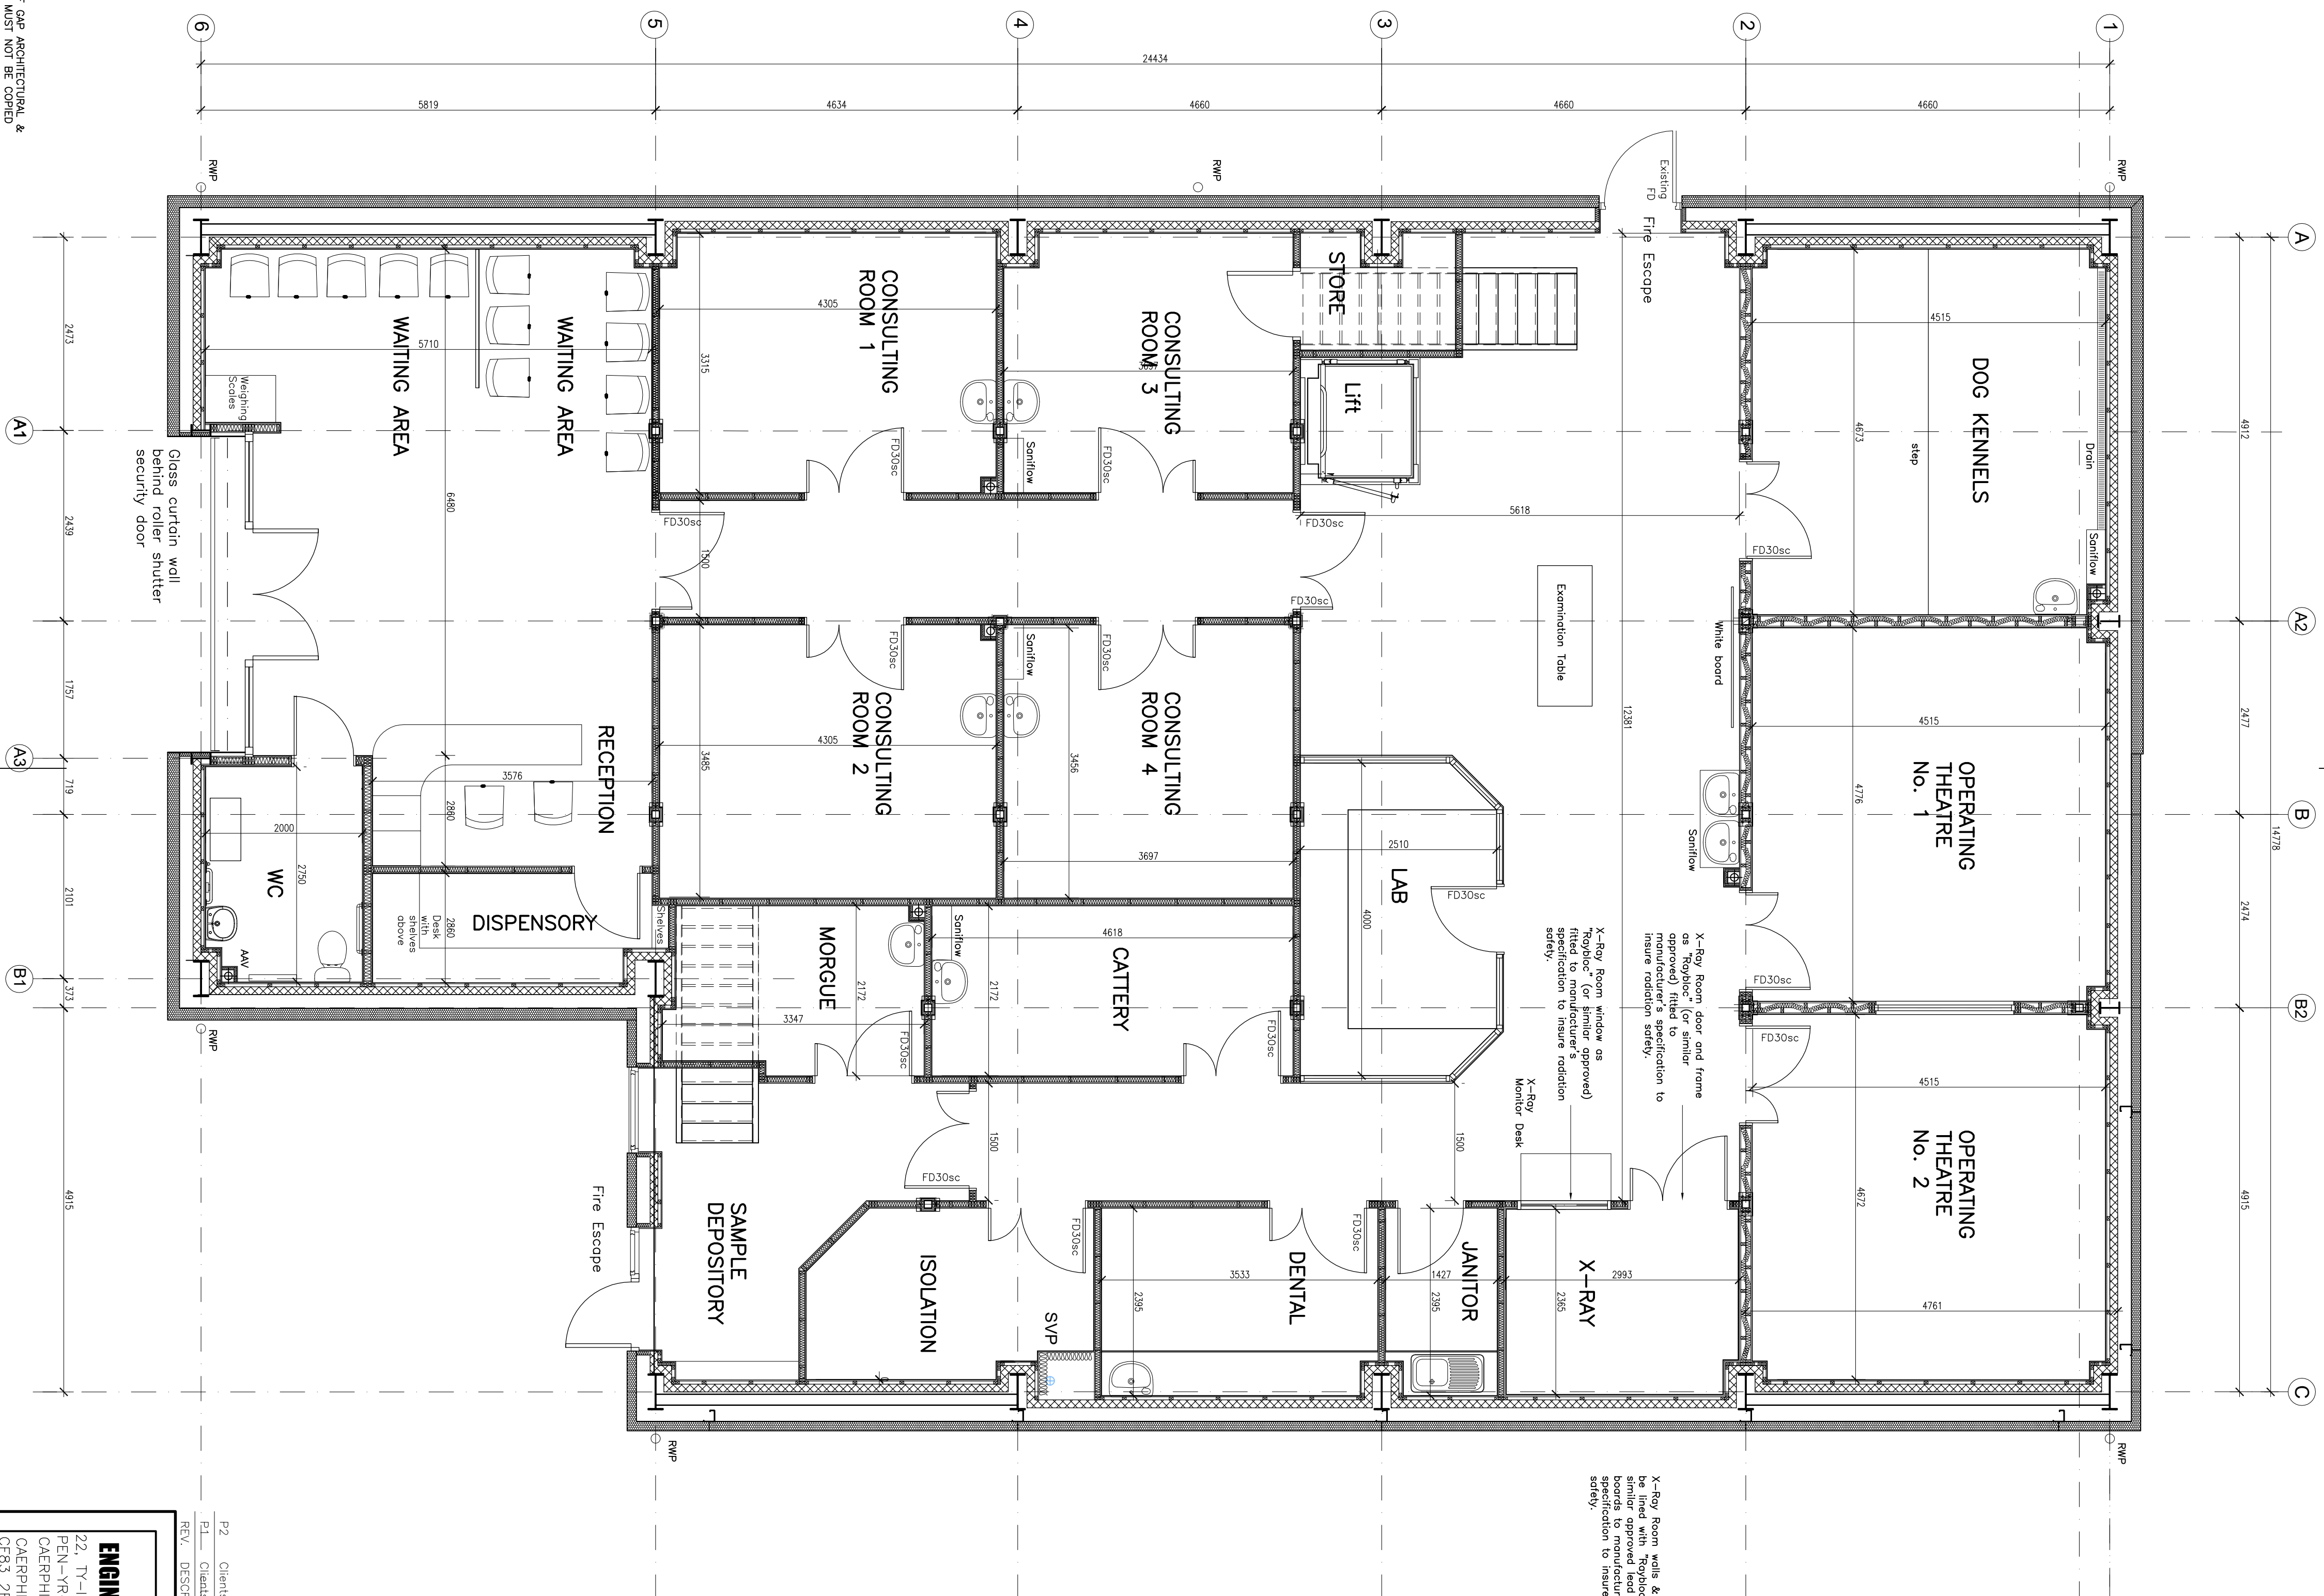

NOTE

THIS DRAWING IS THE COPYRIGHT © OF GAF ARCHITECTURAL & ENGINEERING DESIGN SERVICES, LTD. IT MUST NOT BE COPIED (EITHER IN FULL OR PART) NOR AMENDED WITHOUT THE WRITTEN CONSENT OF GAF ARCHITECTURAL & ENGINEERING DESIGN SERVICES, LTD.

ANY AMBIGUITIES, ANOMALIES, DISCREPANCIES, OR OMISSIONS IN THIS DRAWING SHALL BE RESOLVED BY REFERENCE TO THE DESIGN SERVICES, LTD. & CLARIFIED IN WRITING BEFORE PROCEEDING WITH FURTHER WORK.


RESPONSIBILITY IS NOT ACCEPTED FOR ERRORS MADE BY OTHERS IN SOLVING FROM THIS DRAWING. ALL CONSTRUCTION INFORMATION SHOULD BE TAKEN FROM FINISHED DIMENSIONS ONLY.

THIS DRAWING IS TO BE READ IN CONJUNCTION WITH THE SPECIFICATIONS AND ALL OTHER DOCUMENTS RELATING TO THE PROJECT.

FOR SPECIFIC MATERIALS, REFER TO THE SPECIFICATIONS. WHERE NON-CRITICAL MATERIALS HAVE BEEN SPECIFIED, ALTERNATIVES MAY ONLY BE USED WITH THE WRITTEN CONSENT OF GAF ARCHITECTURAL & ENGINEERING DESIGN SERVICES, LTD.

THIS DRAWING IS THE PROPERTY OF GAF ARCHITECTURAL & ENGINEERING DESIGN SERVICES, LTD. IT IS TO BE USED ONLY FOR THE PROJECT AND BUILDING AND HENCE FURTHER UNDER APPROVED DOCUMENT PART I OF THE BUILDING REGULATIONS.

$G_{IA}^{GF} = 329 \text{ m}^2$

 

	Pt. 2	Clients Amendments	07/04/24
	Pt. 1	Clients Amendments	04/04/24
	REV.	DESCRIPTION	DATE
GAP ARCHITECTURAL & ENGINEERING DESIGN SERVICES Ltd 22, TV-ISAF PEN-YR-HEOL CAERPHILLY CAERPHILLY CBC CF83 2RG TEL 01443 831844 Mobile: 07992 3265127 Email: info@gap-architectural.co.uk Web: www.gap-architectural.co.uk CLIENT Paisley Park Family Vets PROJECT TITLE Proposed Veterinary Practice. PROPOSED GROUND FLOOR PLAN DRAWING TITLE SCALE 1/50 @ A1 DRAWN BY SBH DATE MAR 2024 TITLE DRAWINGS NO. 203 PROJECT NO. 24-014 P&F P2.			