


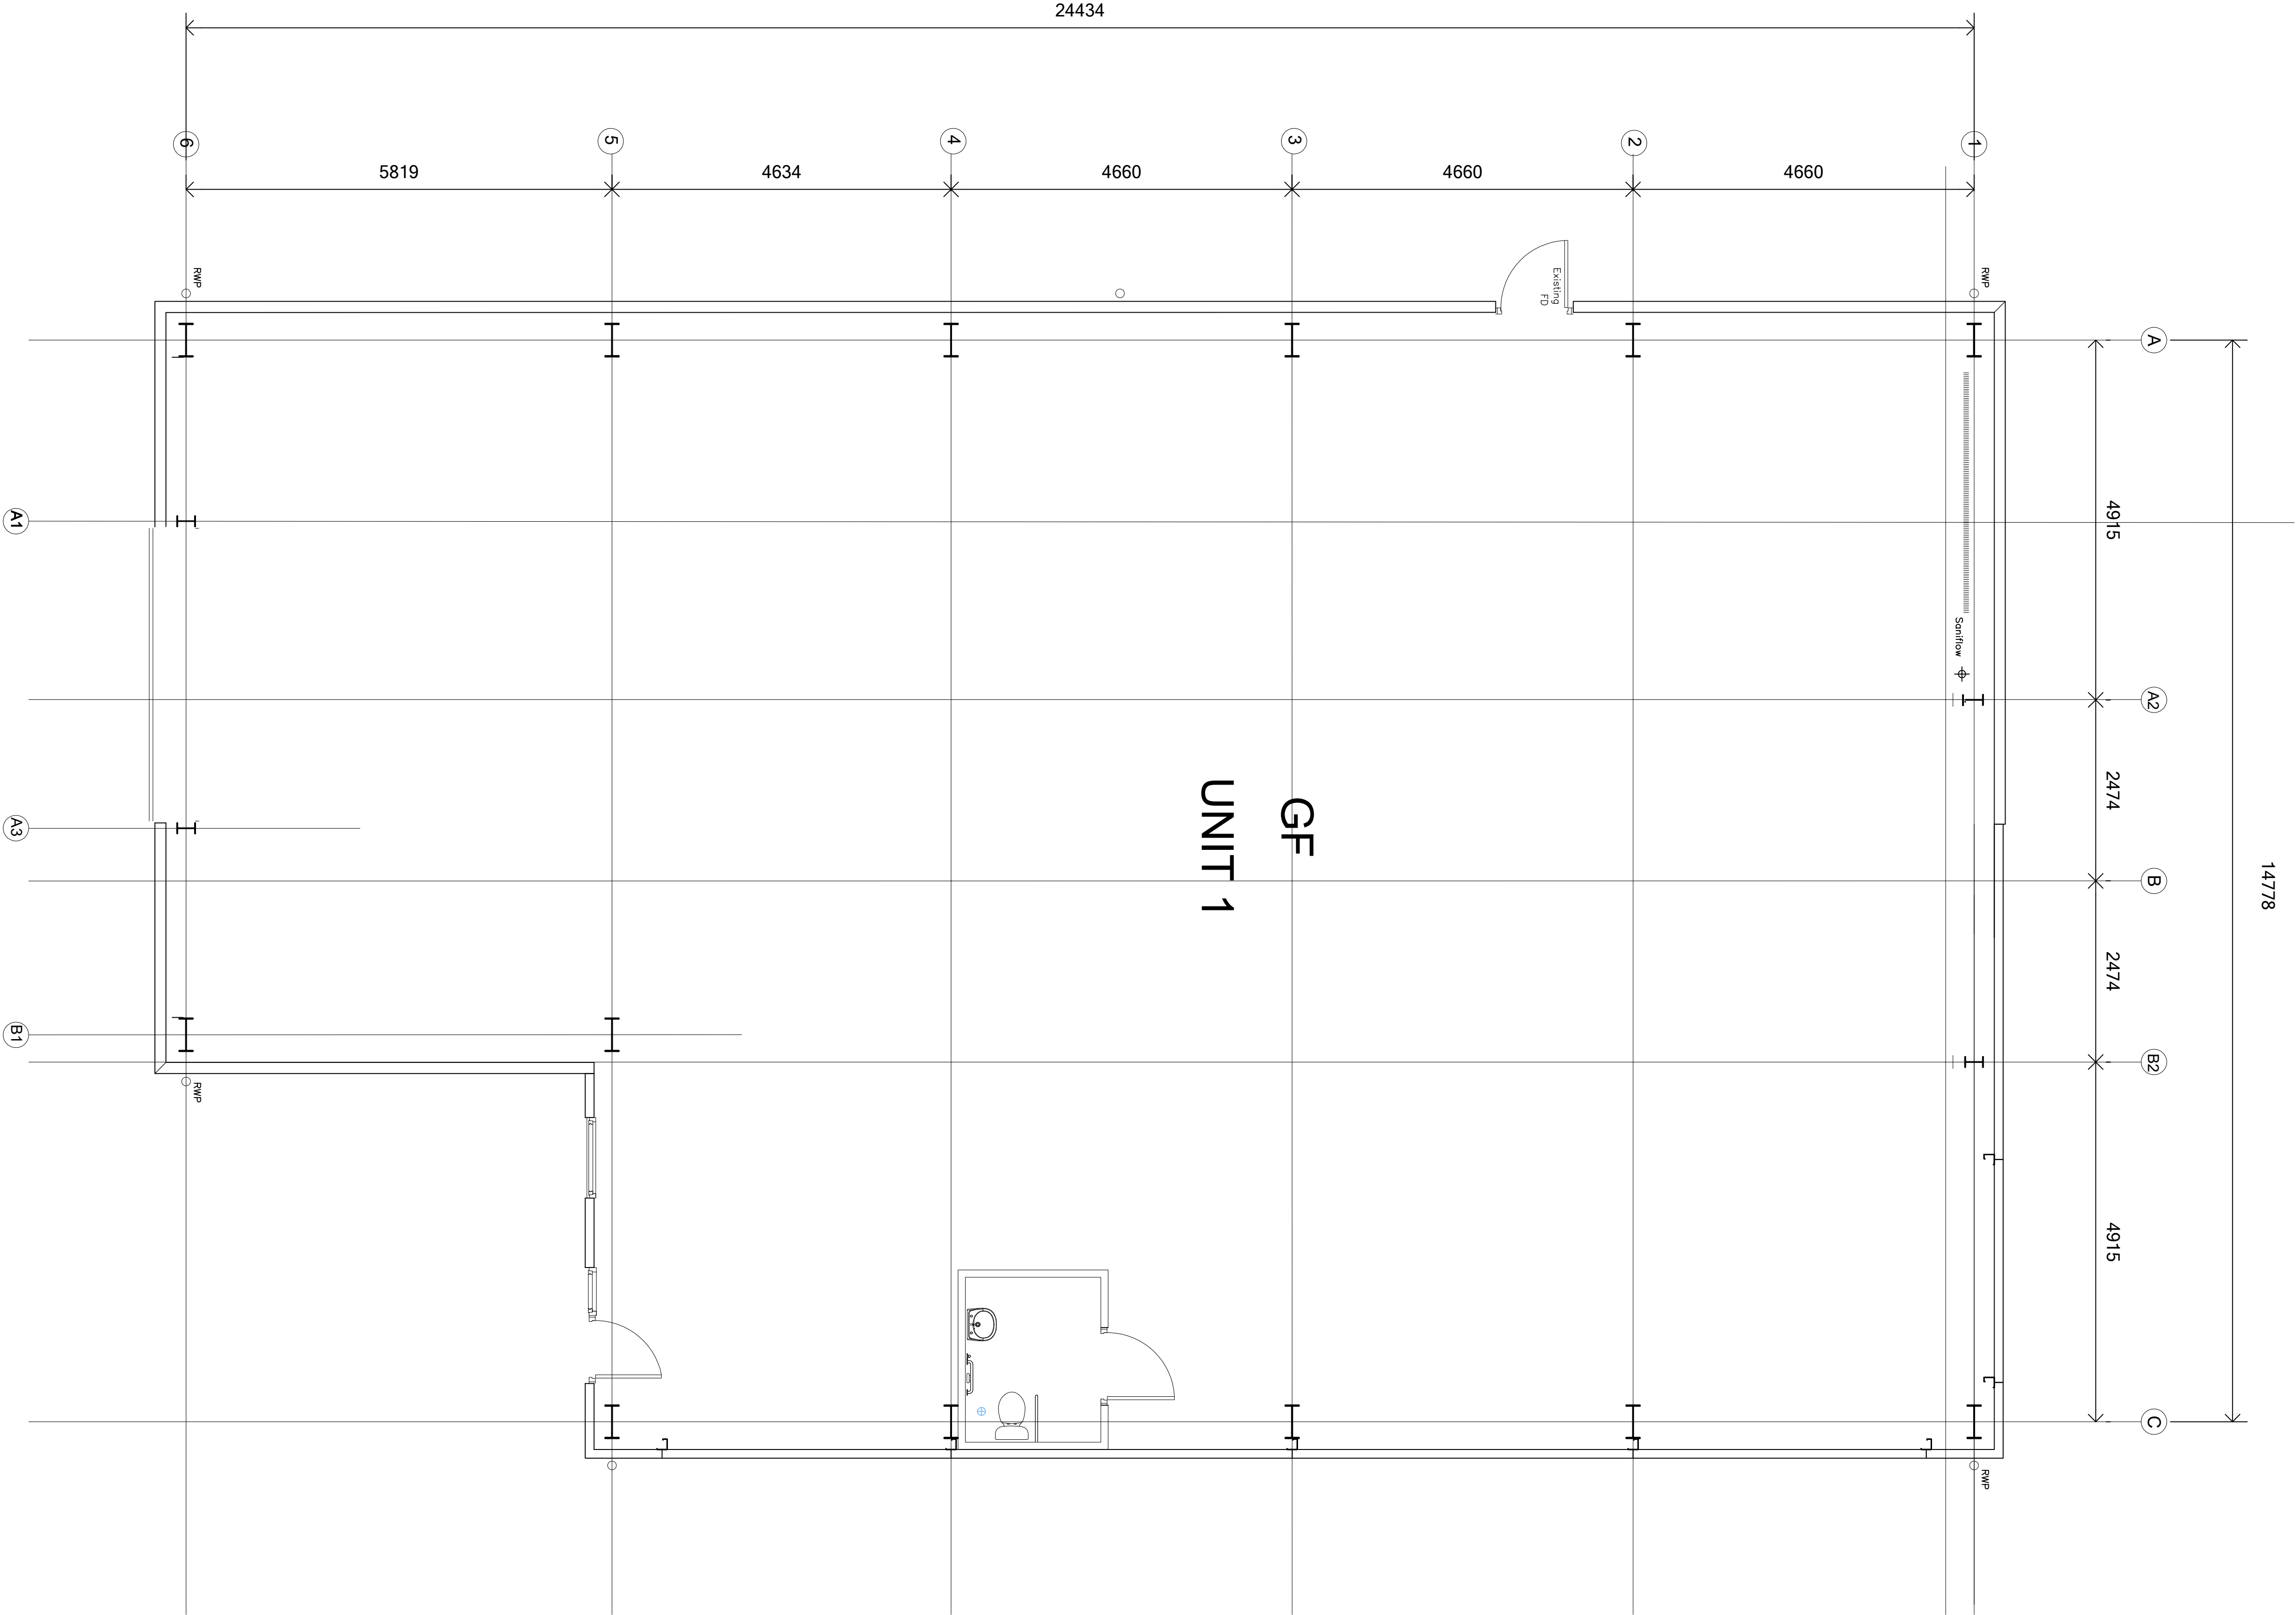

GIA =329 m²

NOTE
THIS DRAWING IS THE COPYRIGHT © OF GAP ARCHITECTURAL & ENGINEERING DESIGN SERVICES LTD. (EITHER IN FULL OR PART) NOT AMENDED WITHOUT THE EXPRESS WRITTEN CONSENT OF GAP ARCHITECTURAL & ENGINEERING DESIGN SERVICES LTD.
ANY AMBIGUITIES, ANOMALIES, DISCREPANCIES, OR OMISSIONS ARE THE RESPONSIBILITY OF THE CLIENT. THE CLIENT'S RESPONSIBILITY IS NOT ACCEPTED FOR ERRORS MADE BY OTHERS IN SCALING FROM THIS DRAWING. ALL CONSTRUCTION INFORMATION SHOULD BE TAKEN FROM FIGURED DIMENSIONS ONLY. THE DRAWING IS TO BE READ IN CONJUNCTION WITH THE GENERAL SPECIFICATION AND ANY COSHH DOCUMENTS RELATING TO SPECIFIC MATERIALS.
WHERE NON-GENERIC MATERIALS HAVE BEEN SPECIFIED, THE CLIENT'S RESPONSIBILITY IS NOT ACCEPTED FOR ERRORS MADE BY OTHERS IN SCALING FROM THIS DRAWING. ALL CONSTRUCTION INFORMATION SHOULD BE TAKEN FROM FIGURED DIMENSIONS ONLY. THE DRAWING IS TO BE READ IN CONJUNCTION WITH THE GENERAL SPECIFICATION AND ANY COSHH DOCUMENTS RELATING TO SPECIFIC MATERIALS.
AS THIS MAY AFFECT THE ENERGY PERFORMANCE RATING OF THE BUILDING, THE CLIENT'S RESPONSIBILITY IS NOT ACCEPTED FOR ERRORS MADE BY OTHERS IN SCALING FROM THIS DRAWING. ALL CONSTRUCTION INFORMATION SHOULD BE TAKEN FROM FIGURED DIMENSIONS ONLY. THE DRAWING IS TO BE READ IN CONJUNCTION WITH THE GENERAL SPECIFICATION AND ANY COSHH DOCUMENTS RELATING TO SPECIFIC MATERIALS.



GAP ARCHITECTURAL & ENGINEERING DESIGN SERVICES Ltd
22, TY-ISA
PEN-YR-HEOL
CAERPHILLY
CF83 2RG
TEL: 01443 831844
Mobile: 07992 3265127
Email: info@gap-architectural.co.uk
Web: www.gap-architectural.co.uk

CLIENT		PROJECT TITLE	
Paisley Park Family Vets		Existing Ground Floor Plan	
PROJECT TITLE		PROJECT NO.	
Proposed Veterinary Practice.		24-014	
DRAWING TITLE		DRAWING NO.	
Existing Ground Floor Plan		103	
SCALE		REV.	
1/50 @ A1		.	
DRAWN BY		PROJECT NO.	
SBH		24-014	
DATE		DRAWING NO.	
MAR 2024		103	
STATUS		REV.	
PLANNING		.	