


Responsibility is not accepted for errors made by others in scaling from this drawing. All construction information should be taken from figured dimensions only.

0mm

50mm

A3

Original Sheet Size

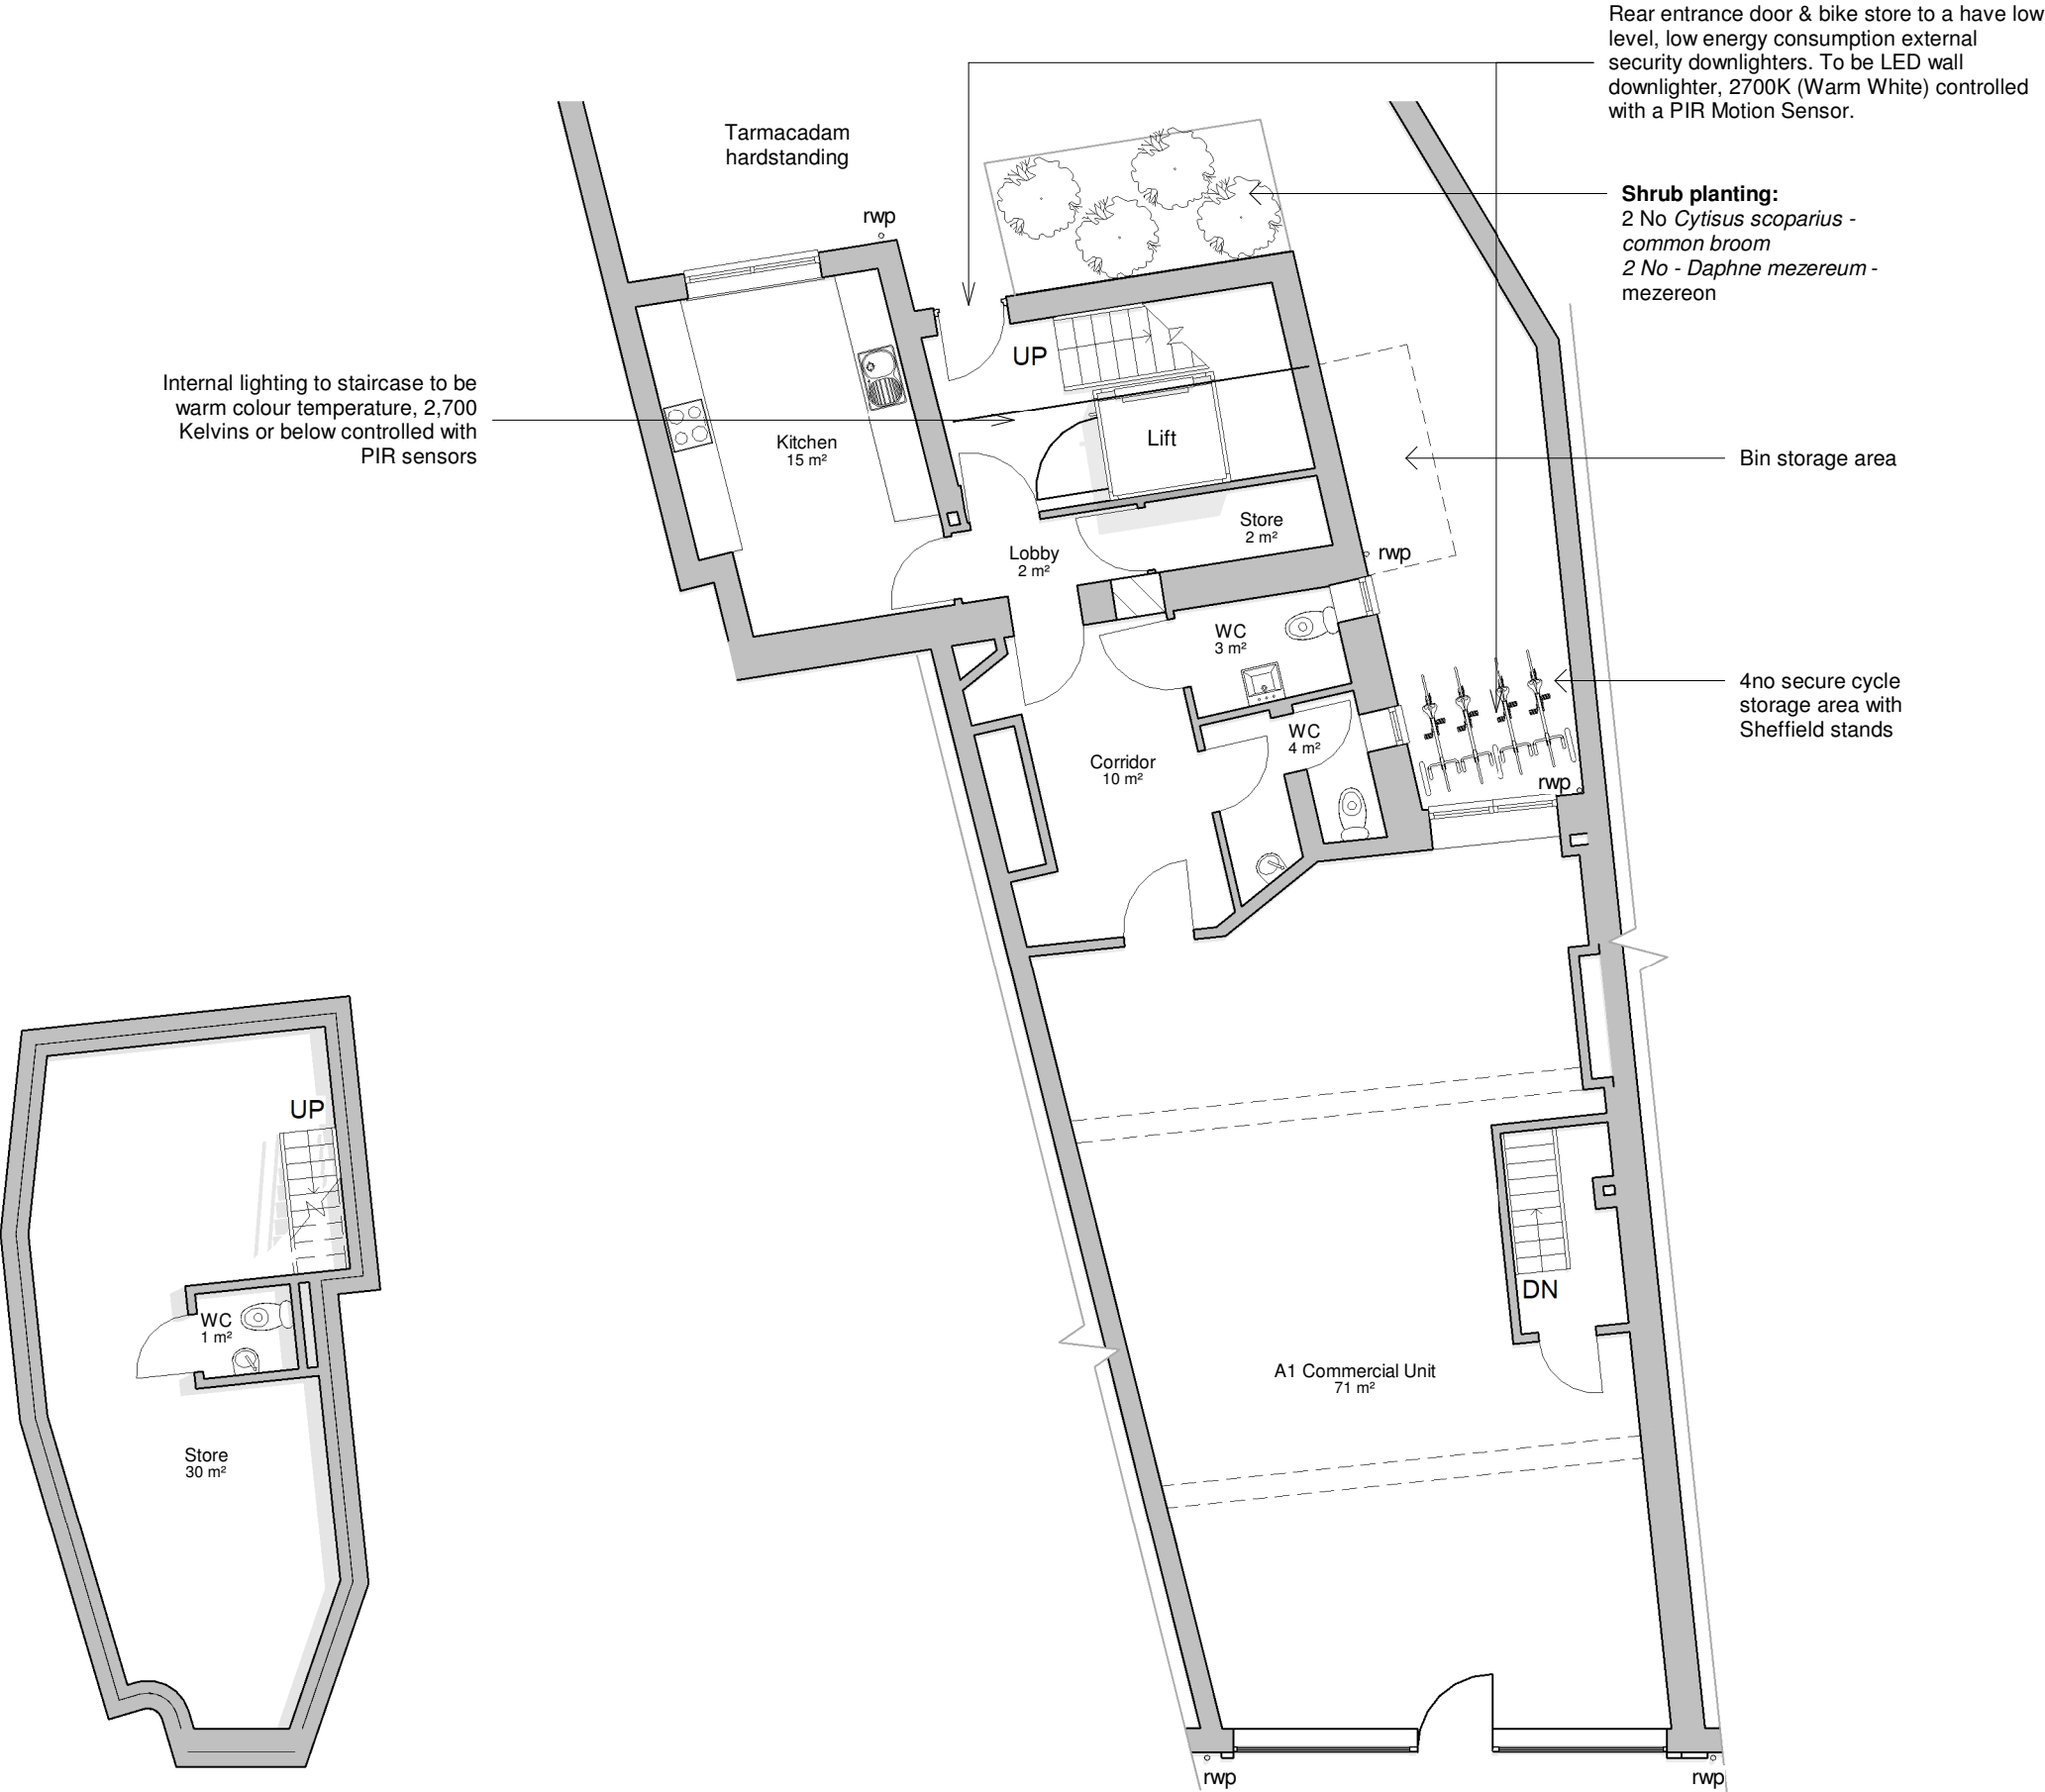

Planning Issue

23/07/26	E	PL	JT	Rear extension increased in length to accommodate a lift within
01/04/26	D	PL		Notes revised
27/03/26	C	PL		Notes revised
06/01/26	B	PL		Planting notes amended
18/09/24	A	PL		Cycle parking added
date	rev	name	chk	note

dlp

ARCHITECTURE

Architectural Design - Feasibility - Planning - Building Control - Construction Details - Sustainable Design

Systems House 89 Heol Don Cardiff CF14 2AT
T 02920316857 M 07785582007 info@dlparchitecture.co.uk

PROJECT
The proposed new shopfront, internal alterations and rear extension

148 High St, Merthyr Tydfil CF47 8DP

DRAWING TITLE
Basement and Ground Floor Plans as Proposed

SCALE	DATE	DRAWN BY	CHECKED BY
1 : 100	19/07/24	PL	JT

DRAWING NUMBER	REVISION
P797 L_200	E

Basement
1 : 100

Ground Floor
1 : 100