



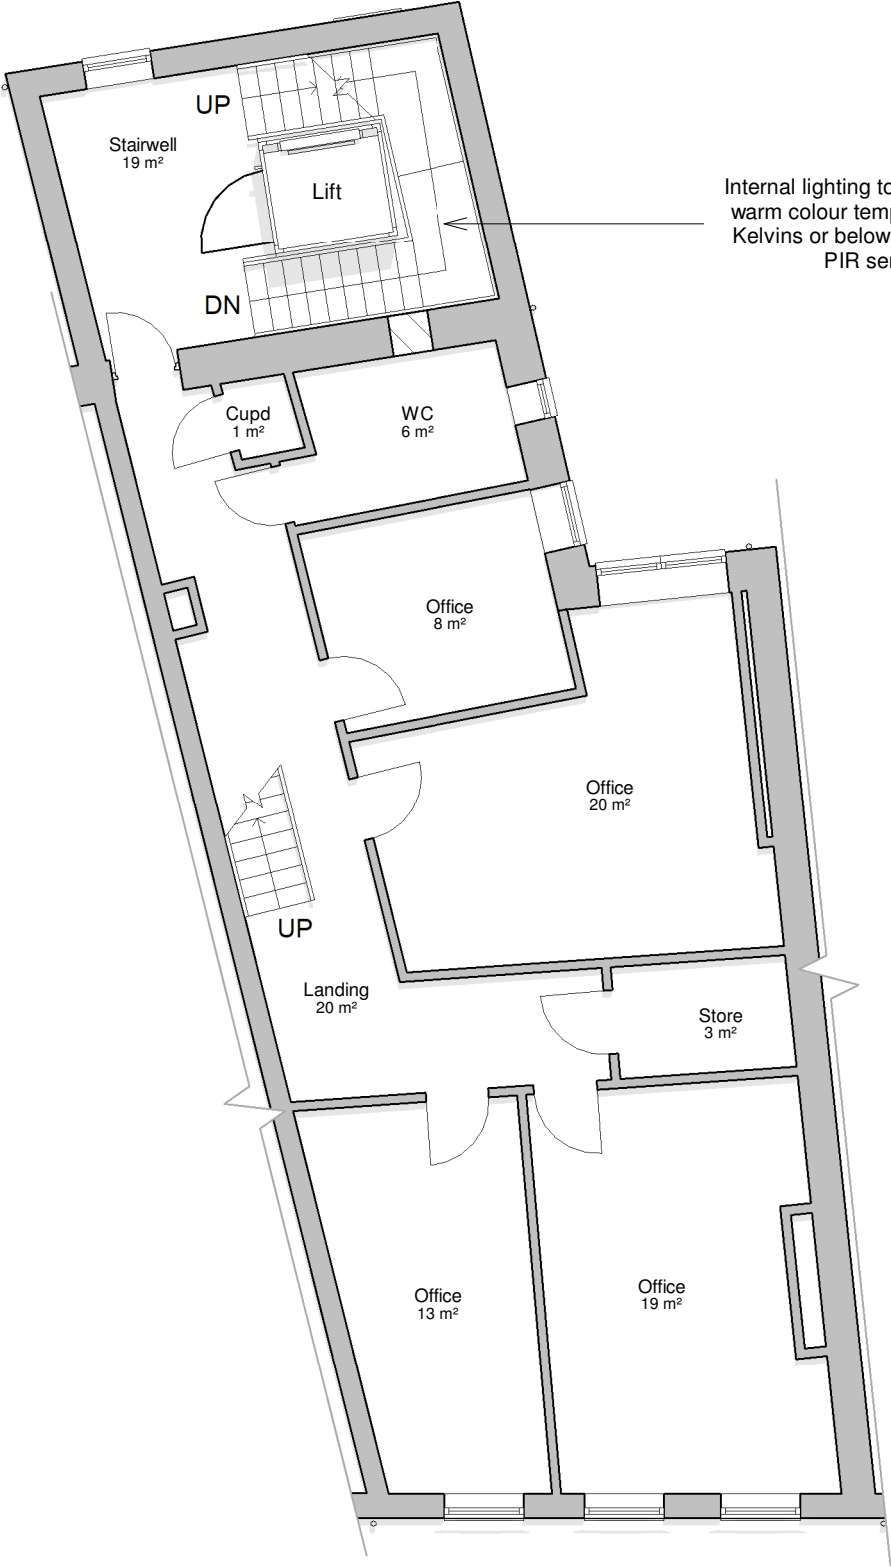

First Floor
1 : 100

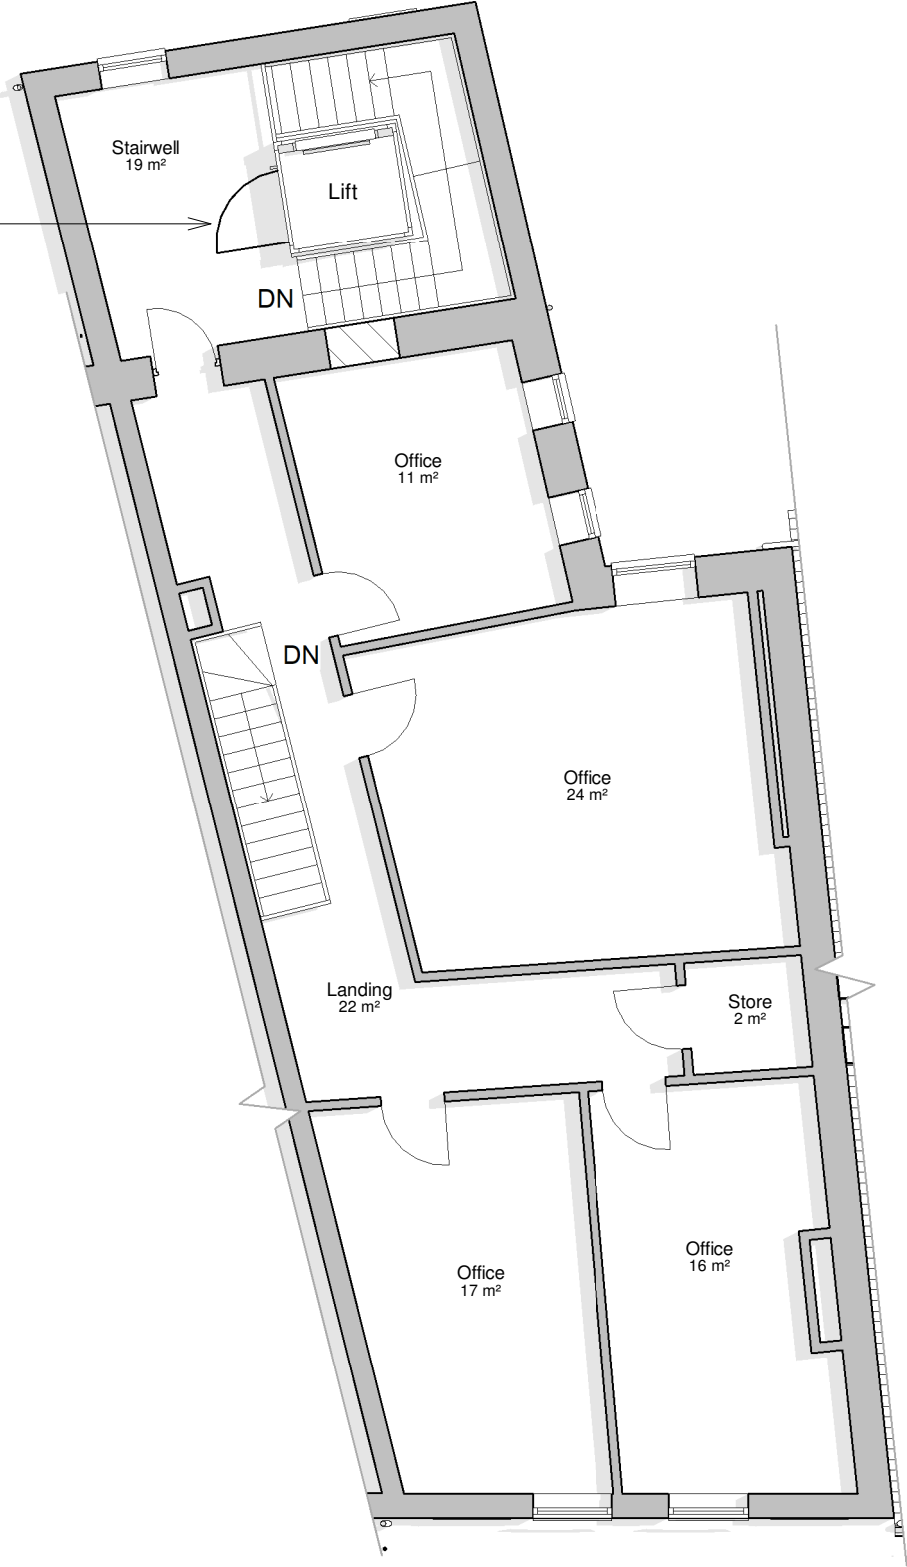

Second Floor
1 : 100

Planning Issue

23/07/26	B	PL	JT	Rear extension increased in length to accommodate a lift within
06/01/26	A	PL		Notes added
date	rev	name	chk	note



Architectural Design - Feasibility - Planning - Building Control - Construction Details - Sustainable Design
Systems House 89 Heol Don Cardiff CF14 2AT
T 02920316857 M 07785582007 info@dlparchitecture.co.uk

PROJECT
The proposed new shopfront, internal alterations and rear extension

148 High St, Merthyr Tydfil CF47 8DP

DRAWING TITLE
First and Second Floor Plans as Proposed

SCALE	DATE	DRAWN BY	CHECKED BY
1 : 100	19/07/24	PL	JT

DRAWING NUMBER	REVISION
P797 L_201	B