


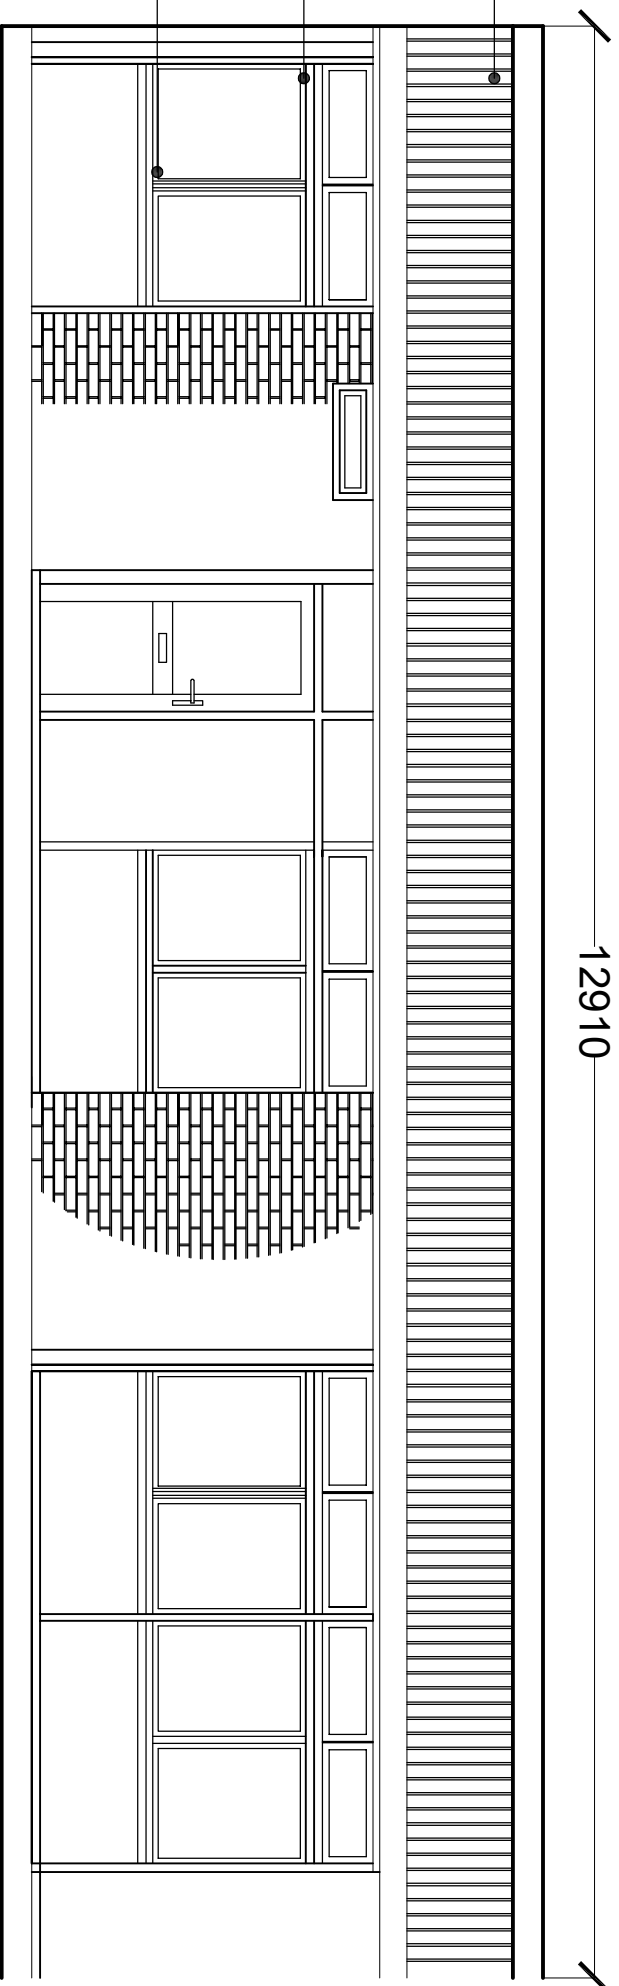

12910


3580

White
upvc
cladding

Face
brickwork

Metal
windows
with green
panel u/n
windows

Existing Rear Elevation

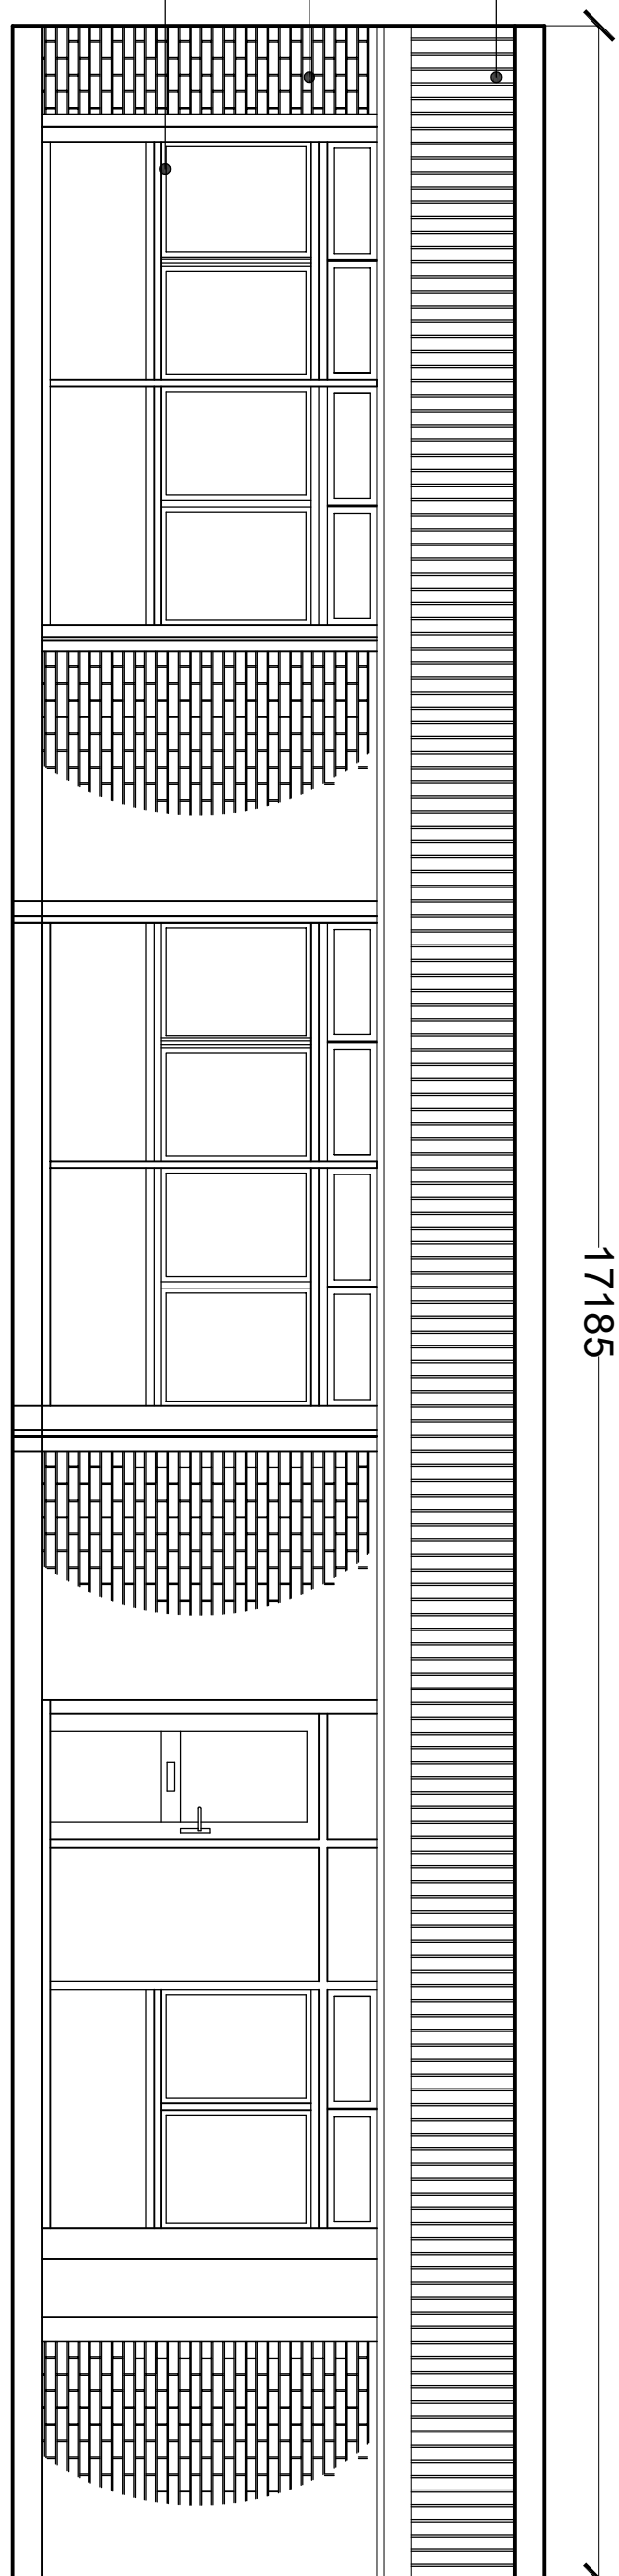

17185


3580

White
upvc
cladding

Face
brickwork

Metal
windows
with green
panel u/n
windows

Existing Front Elevation

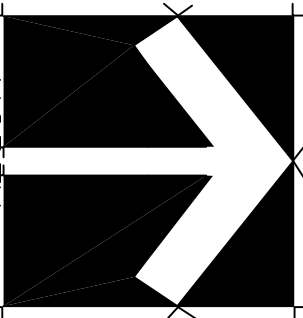Corporate Property Unit 5 Triangle Business Park Pentrebach Merthyr Tydfil CF48 4TQ	 NORTH	Job	Alteration of Bungalow into Classroom including external door and ramp	Title	Existing Front and Rear Elevation	Scale	1/50	Job. Ref. 2021-090	Dwg No. 02(P)	Rev.	
						Date	March 22				
						Drawn	AJR				
						Checked					