



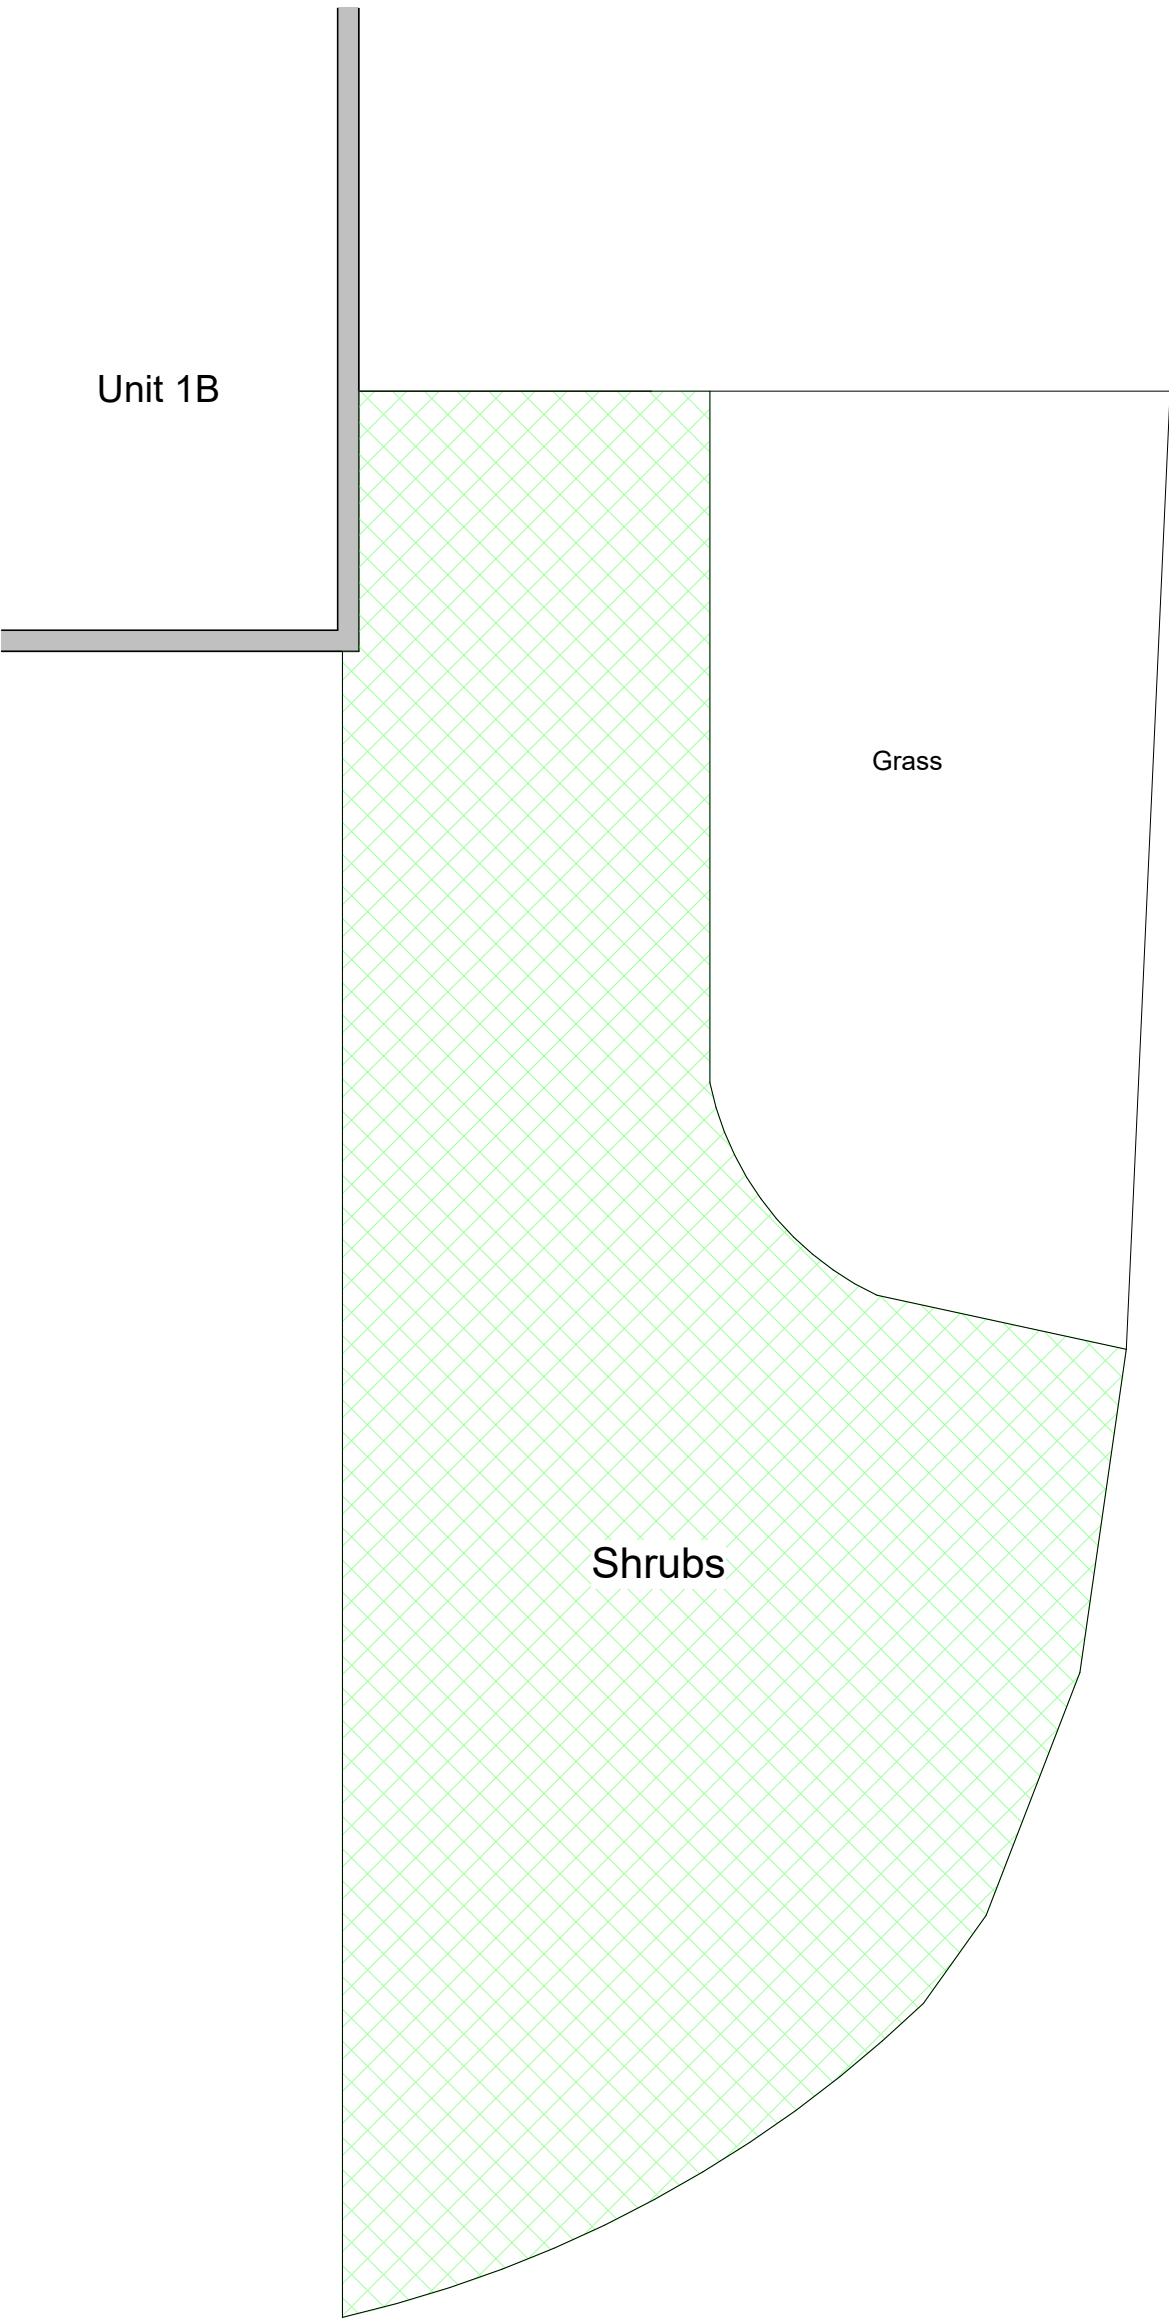


Existing Plan

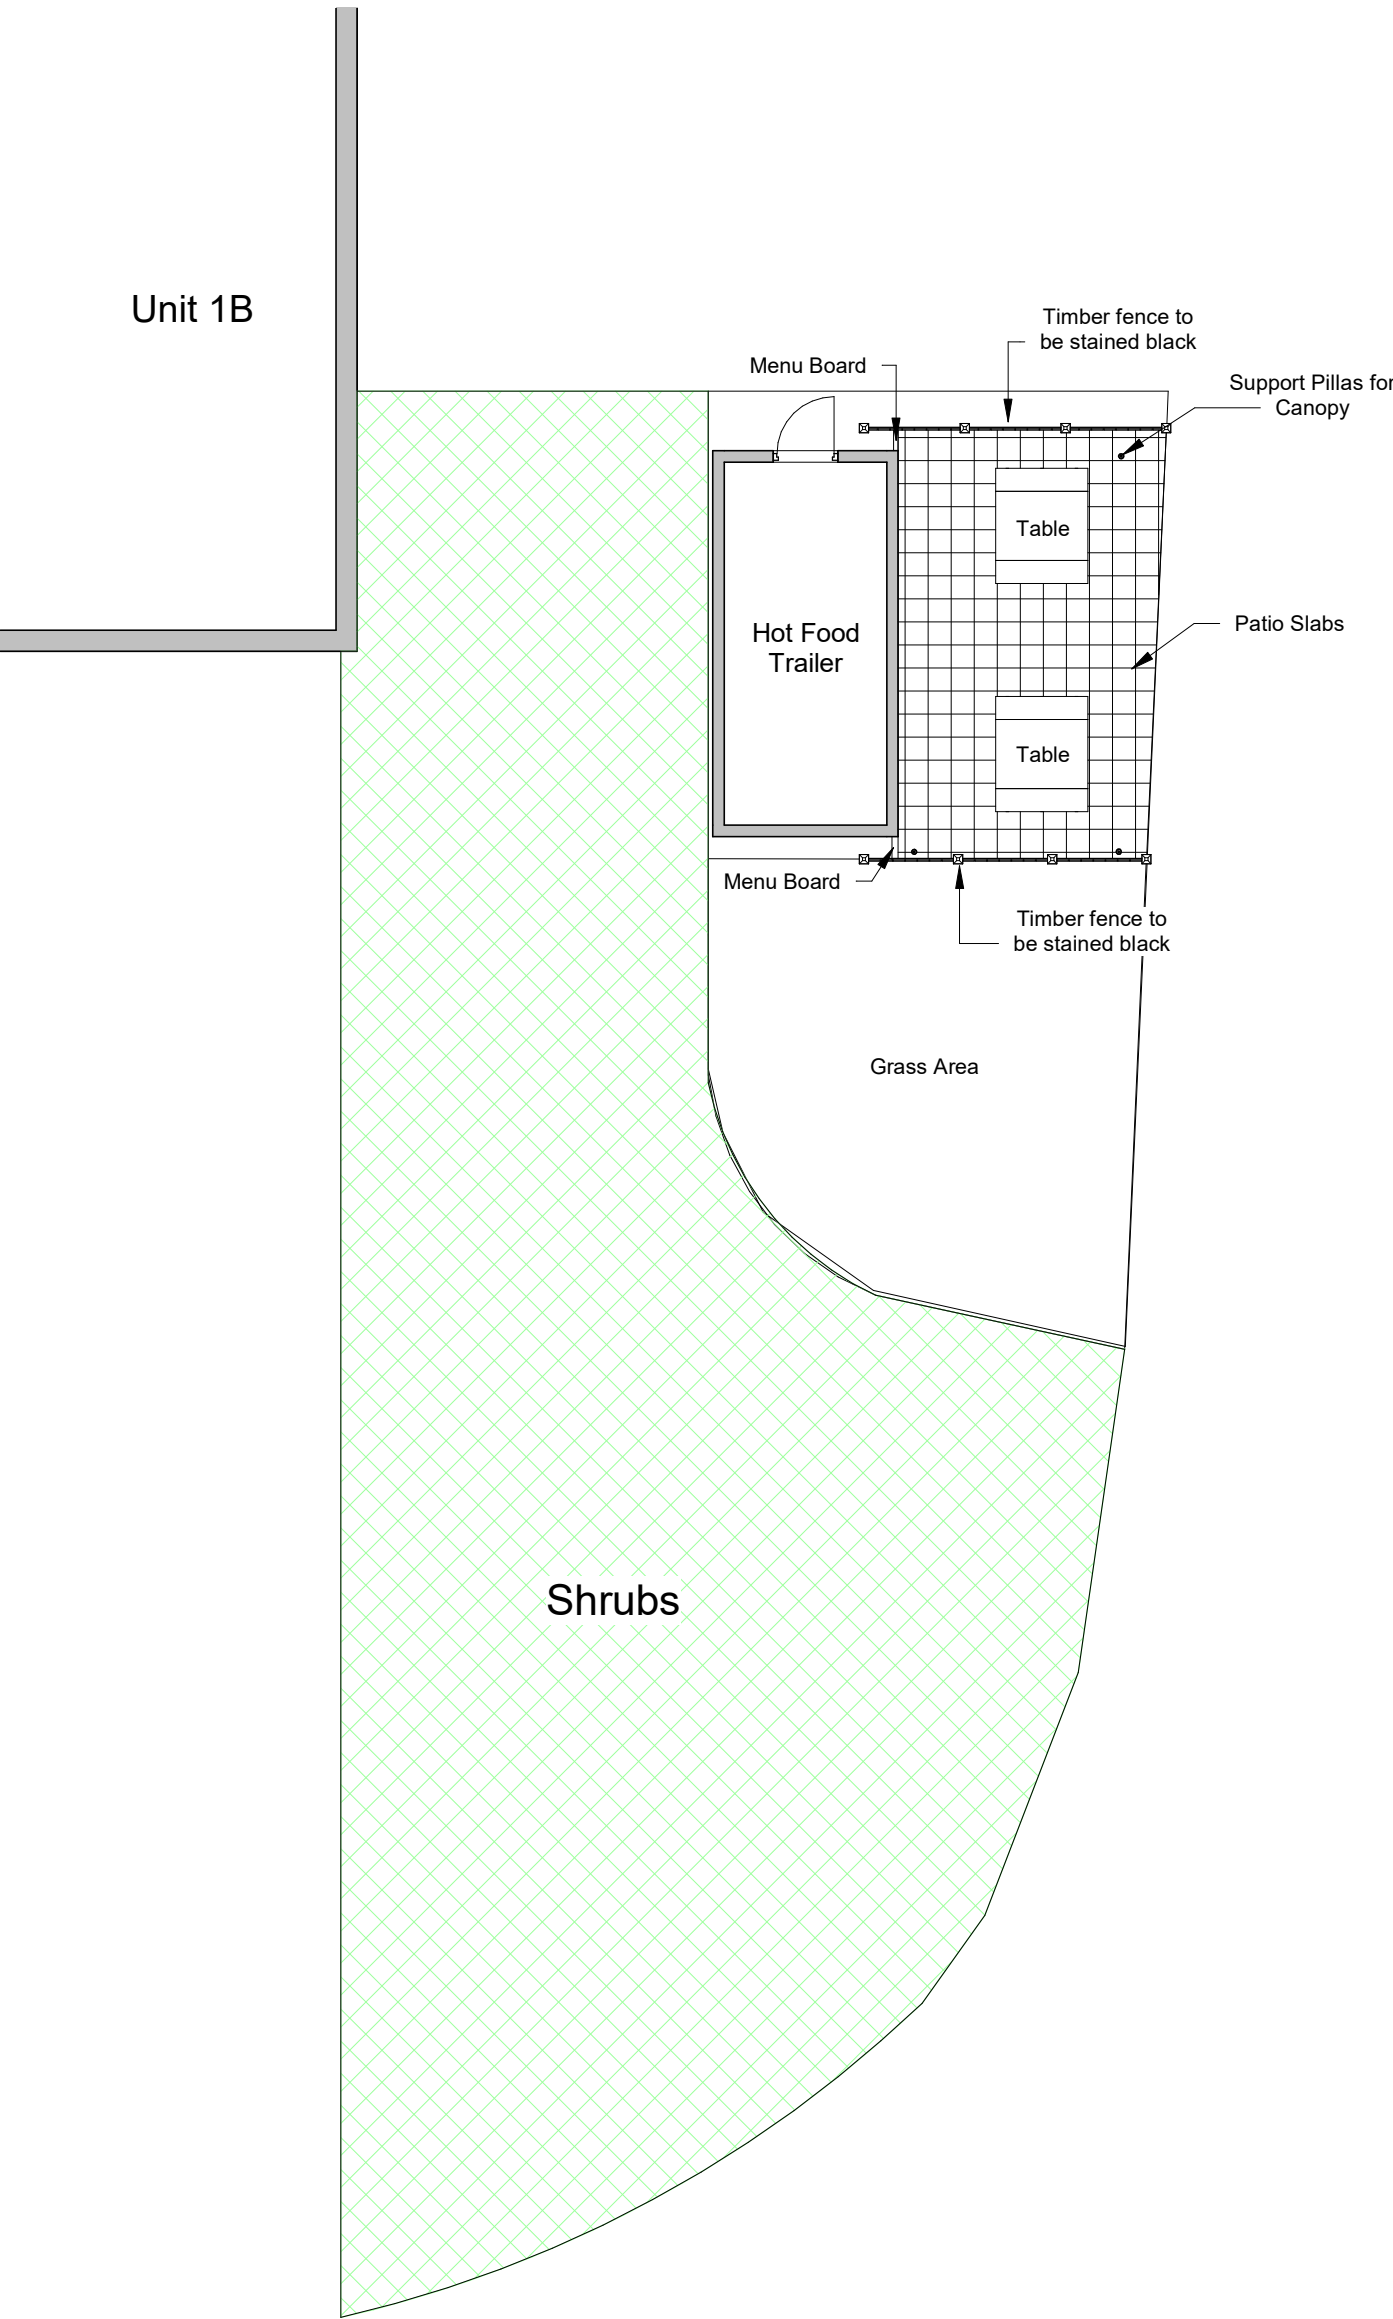


Proposed Plan




INDIGO DESIGN (Part of 3dcadwales Ltd) 5 Ashlea Drive, Merthyr Tydfil, CF47 0NY Tele 01685 385746 Mob - 07940913216 Email: enquiries@indigo-3d-design.co.uk		This Drawing is Copyright, Dimensions to be checked on site and not scaled from this drawing			
PURPOSE OF ISSUE		SHEET		Existing and Proposed Plan	
PROJECT		Address		Platinum Car Sales Ltd., Unit 1B, Cyfarthfa Ind Est, Merthyr Tydfil, CF47 8PE	
DRAWING NUMBER		Checked by		Scale (@ A2)	
91021122-01		JH		1 : 100	
Rev No		Description			Date
A		Issue			22/11/19
B		Canopy size amended			07/01/20

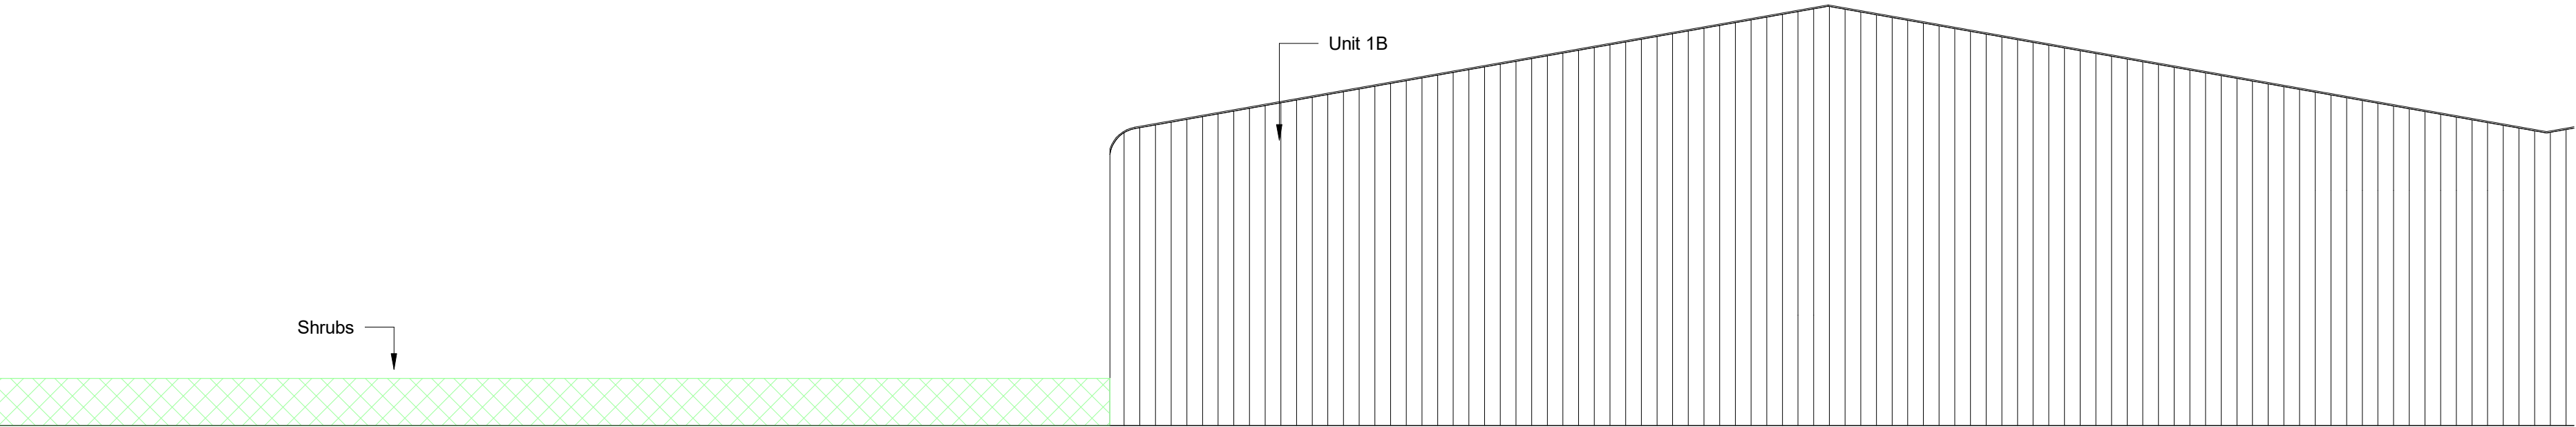


Existing Front Elevation

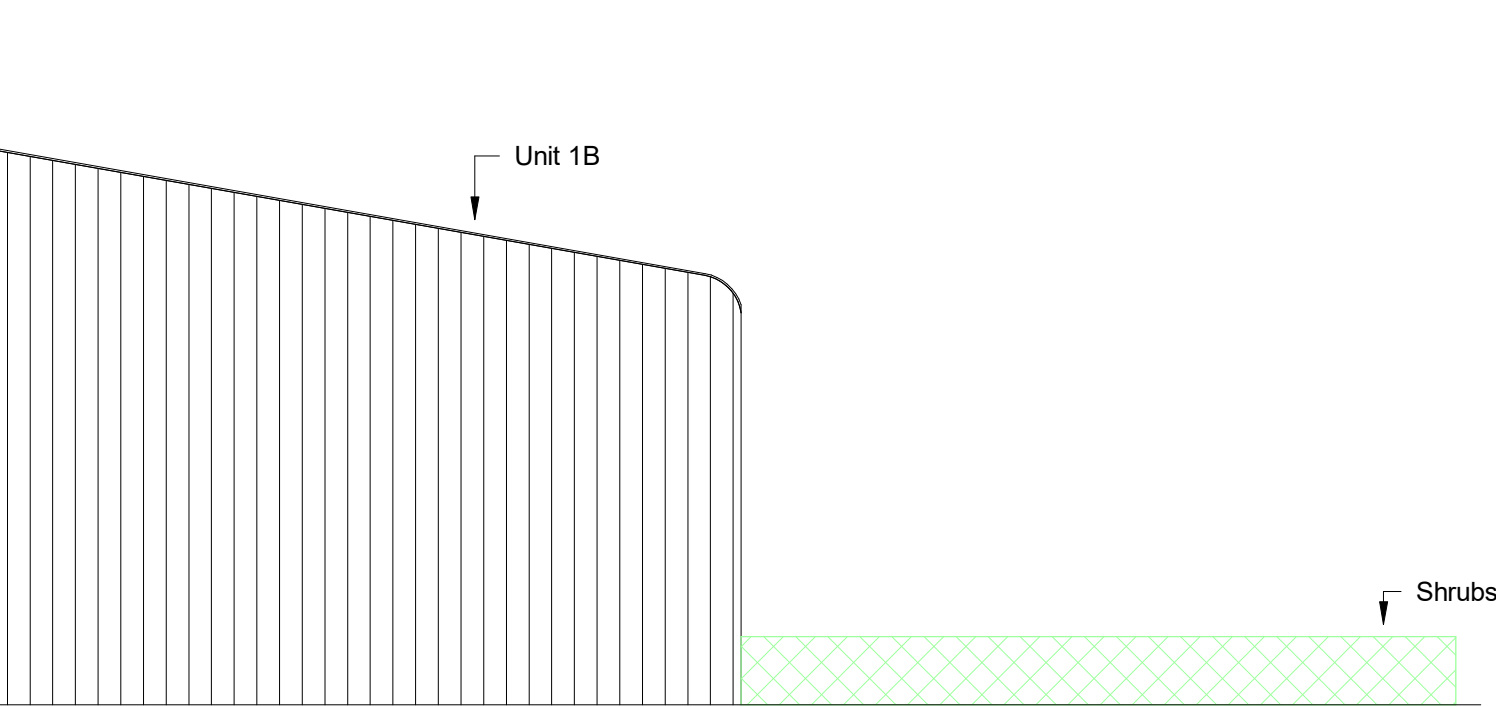


Existing Rear Elevation

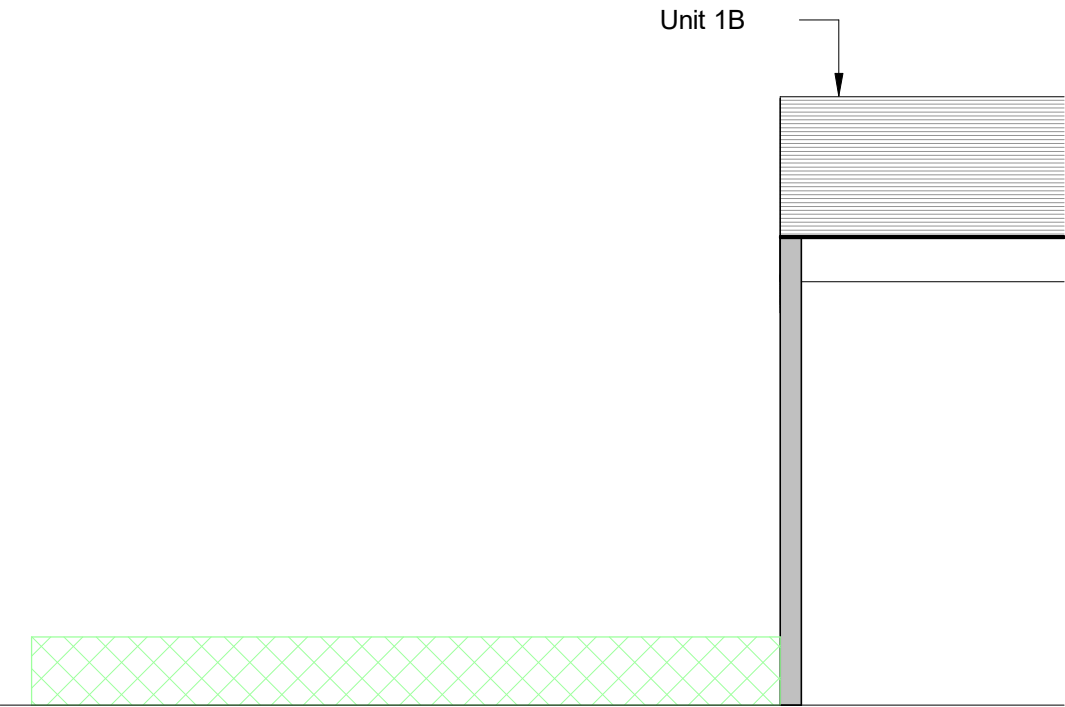


Existing Side Elevation 1

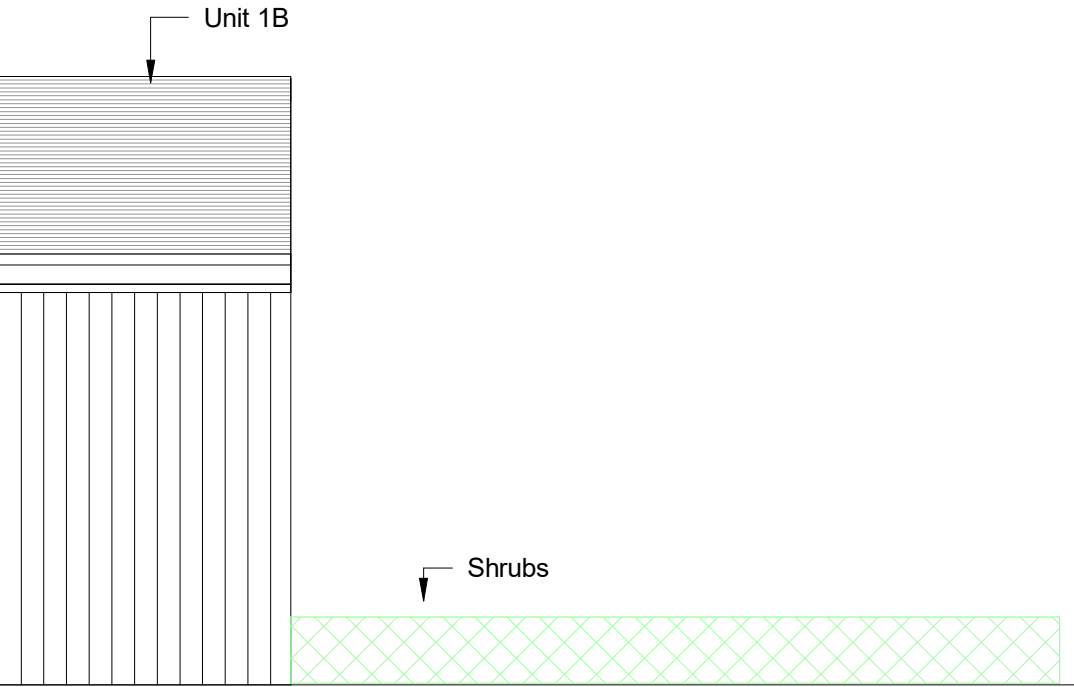


Existing Side Elevation 2

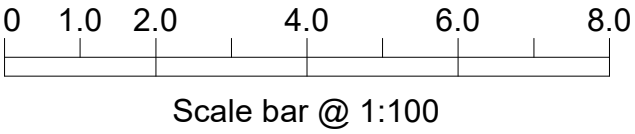


INDIGO DESIGN (Part of 3dcadwales Ltd) 5 Ashlea Drive, Merthyr Tydfil, CF47 0NY Tele 01685 385746 Mob - 07940913216 Email: enquiries@indigo-3d-design.co.uk This Drawing is Copyright. Dimensions to be checked on site and not scaled from this drawing 			
PURPOSE OF ISSUE		SHEET	
Planning Approval		Existing Elevations	
PROJECT		Address	
Siting of Catering trailer		Platinum Car Sales Ltd., Unit 1B, Cyfarthfa Ind Est, Merthyr Tydfil, CF47 8PE	
DRWAING NUMBER		Checked by	Scale (@ A2)
91021122-03		JH	PH 1 : 100
Rev No	Description		Date
A	Issue		22/11/19

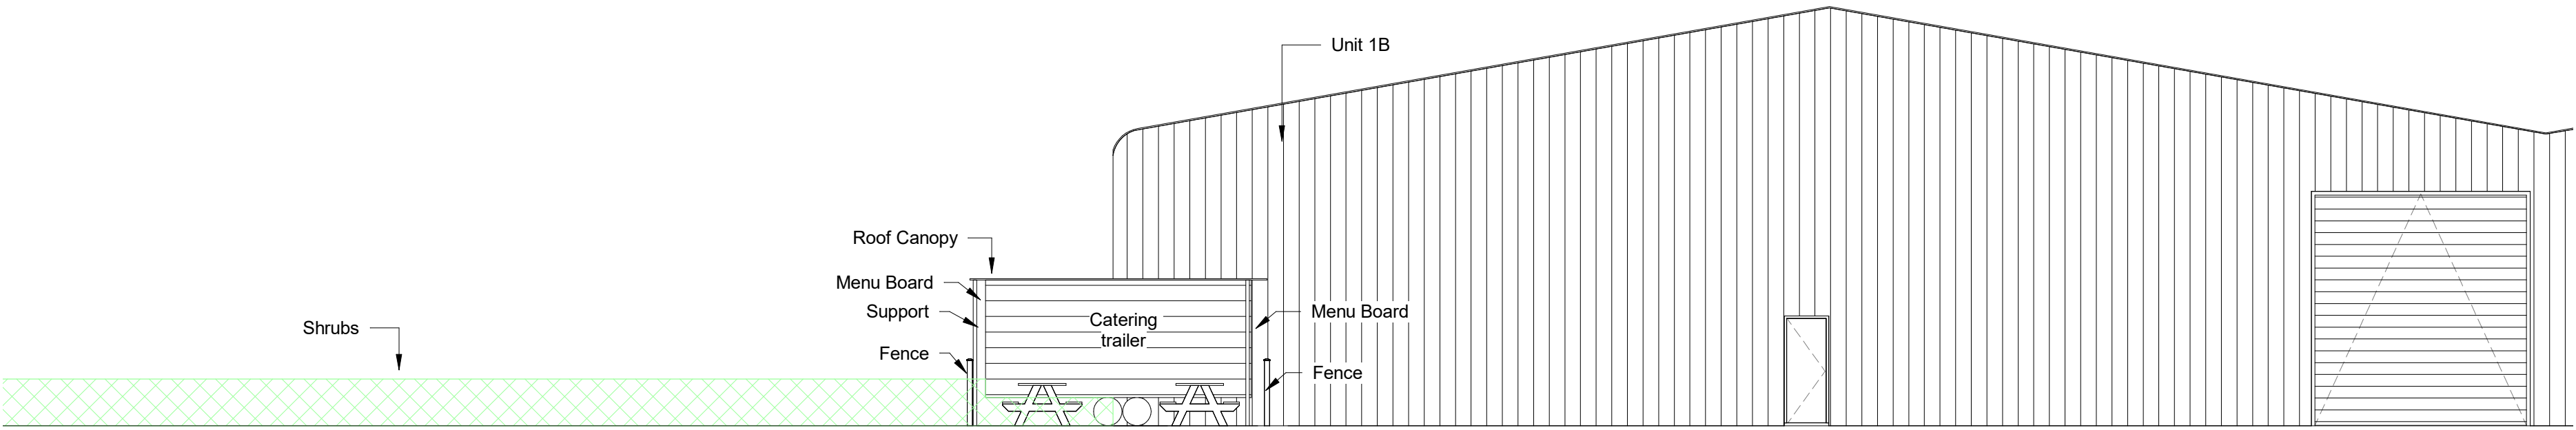


Proposed Front Elevation

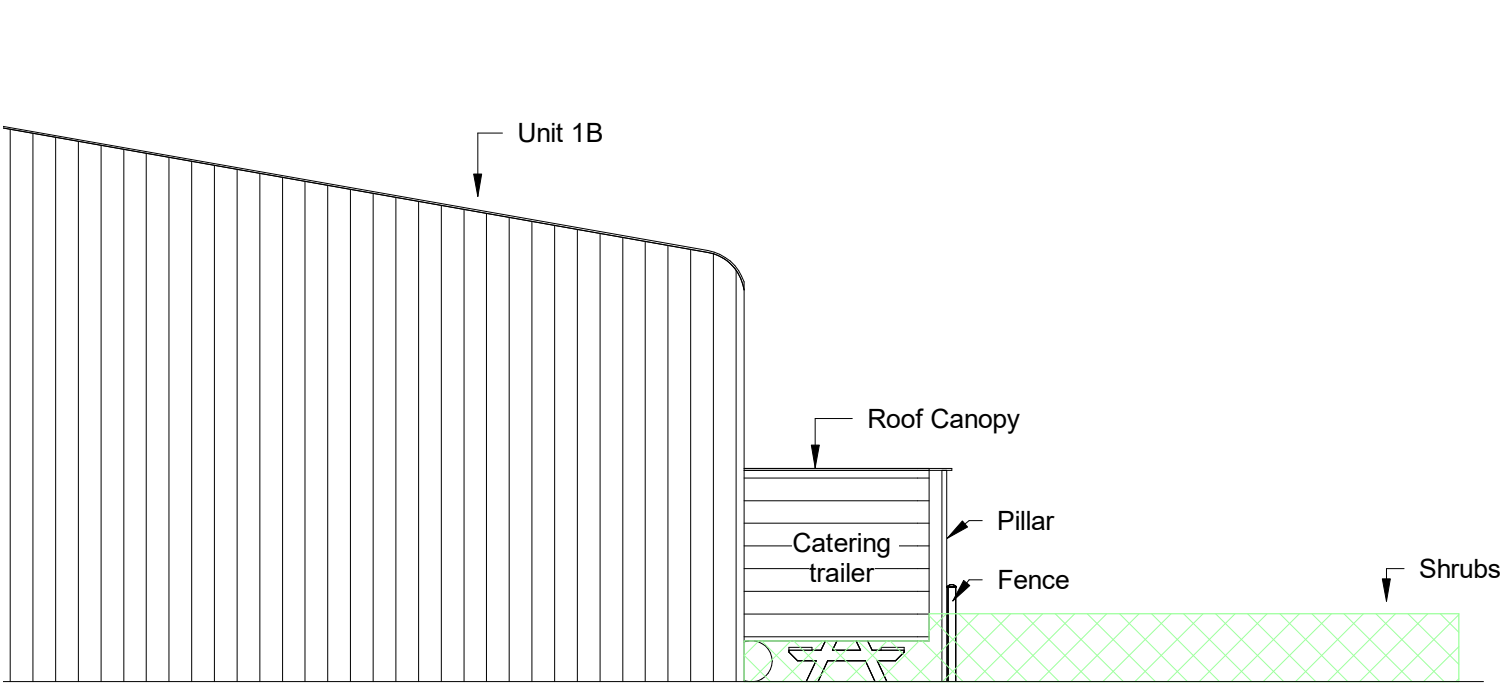


Proposed Rear Elevation

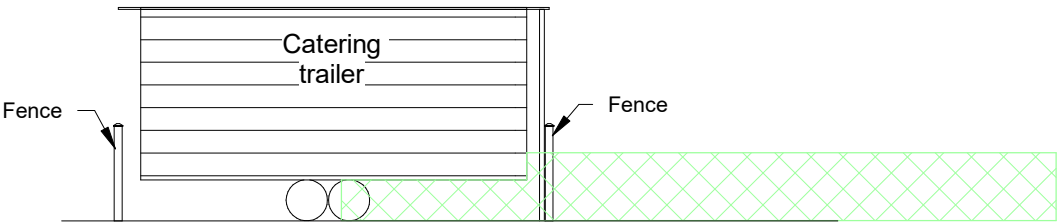

Proposed Rear Elevation without unit

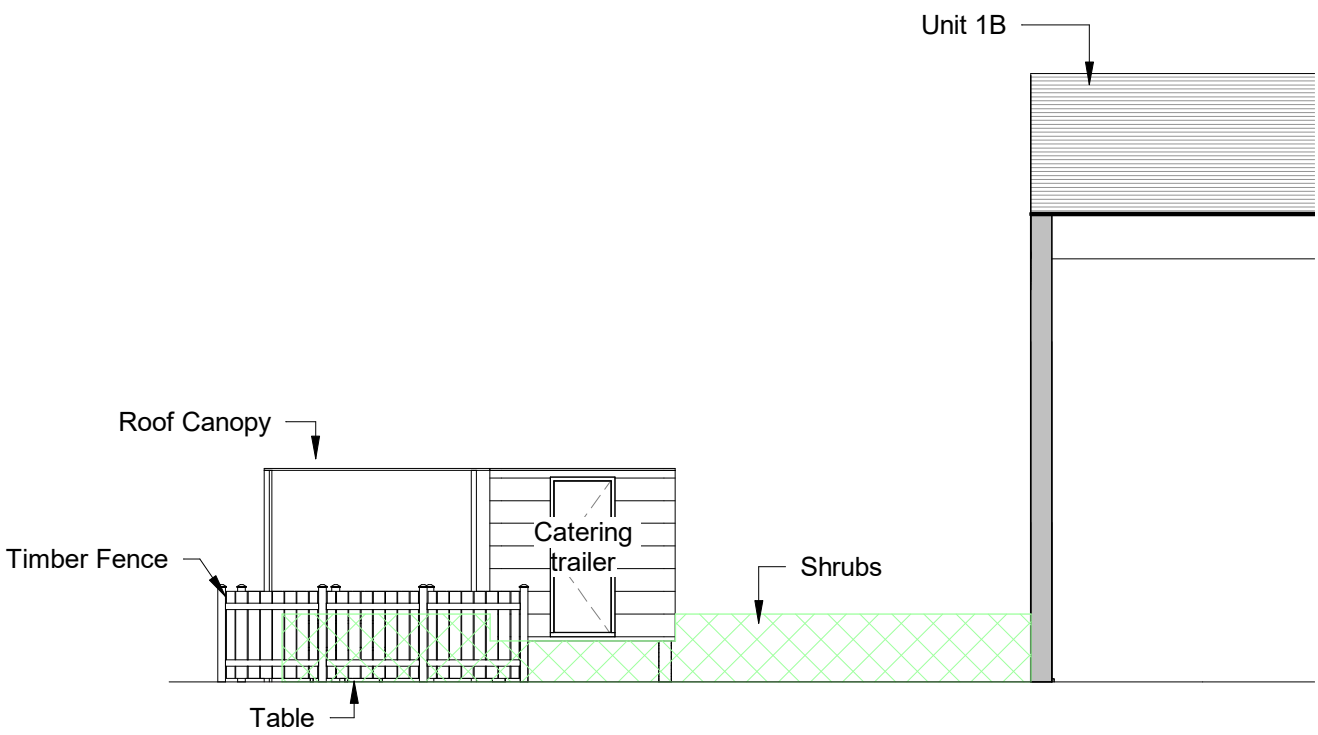

Proposed Side Elevation 1

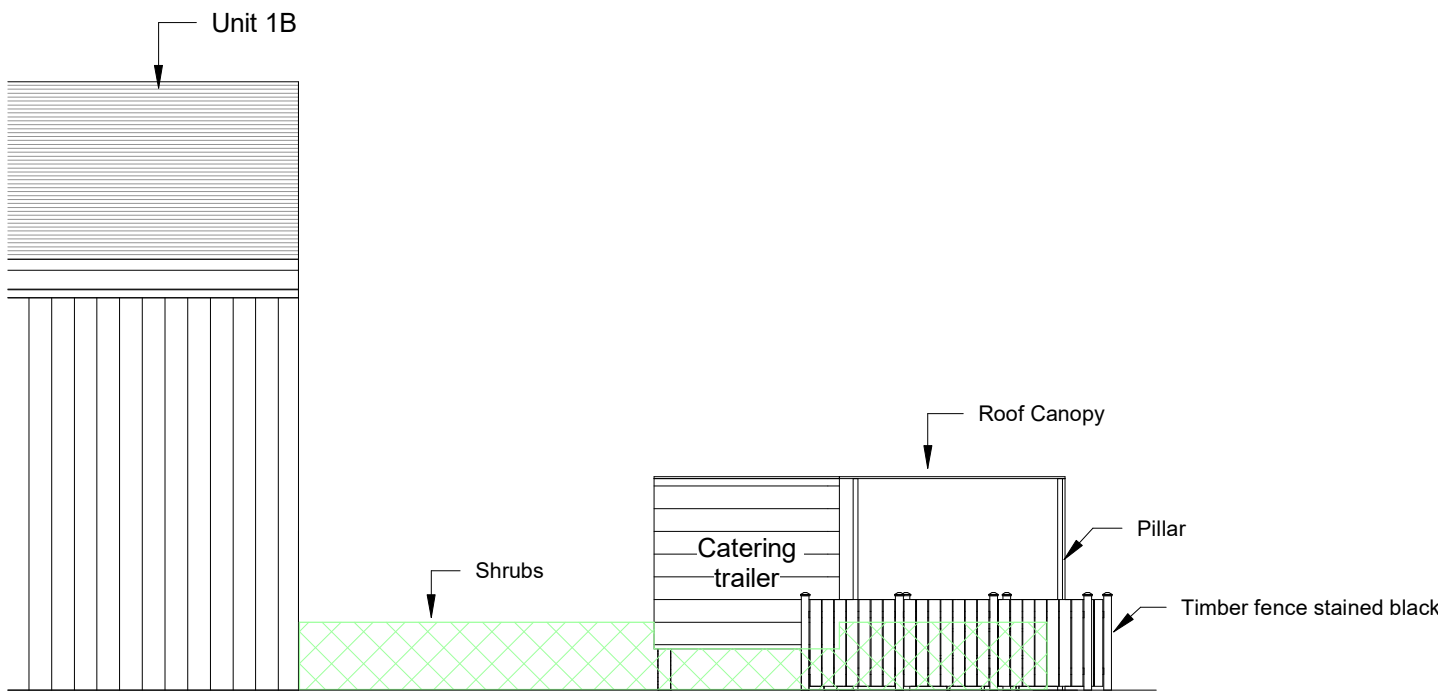


Proposed Side Elevation 2


Catering trailer material Aluminium Black
Roof Pillars steel painted black
Roof canopy clear plastic sheeting
Timber Fence stained black




INDIGO DESIGN (Part of 3dcadwales Ltd) 5 Ashlea Drive, Merthyr Tydfil, CF47 0NY Tele 01685 385746 Mob - 07940913216 Email: enquiries@indigo-3d-design.co.uk		This Drawing is Copyright, Dimensions to be checked on site and not scaled from this drawing			
PURPOSE OF ISSUE		SHEET		Proposed Elevations	
PROJECT		Address		Platinum Car Sales Ltd., Unit 1B, Cyfarthfa Ind Est, Merthyr Tydfil, CF47 8PE	
Siting of Catering trailer					
DRAWING NUMBER		Checked by		Drawn by	
91021122-04		JH		PH	
				Scale (@ A2)	
				1 : 100	
Rev No	Description			Date	
A	Issue			22/11/19	
B	Elevation, scale bar & finsines added			26/11/19	
C	Canopy size amended			07/01/20	

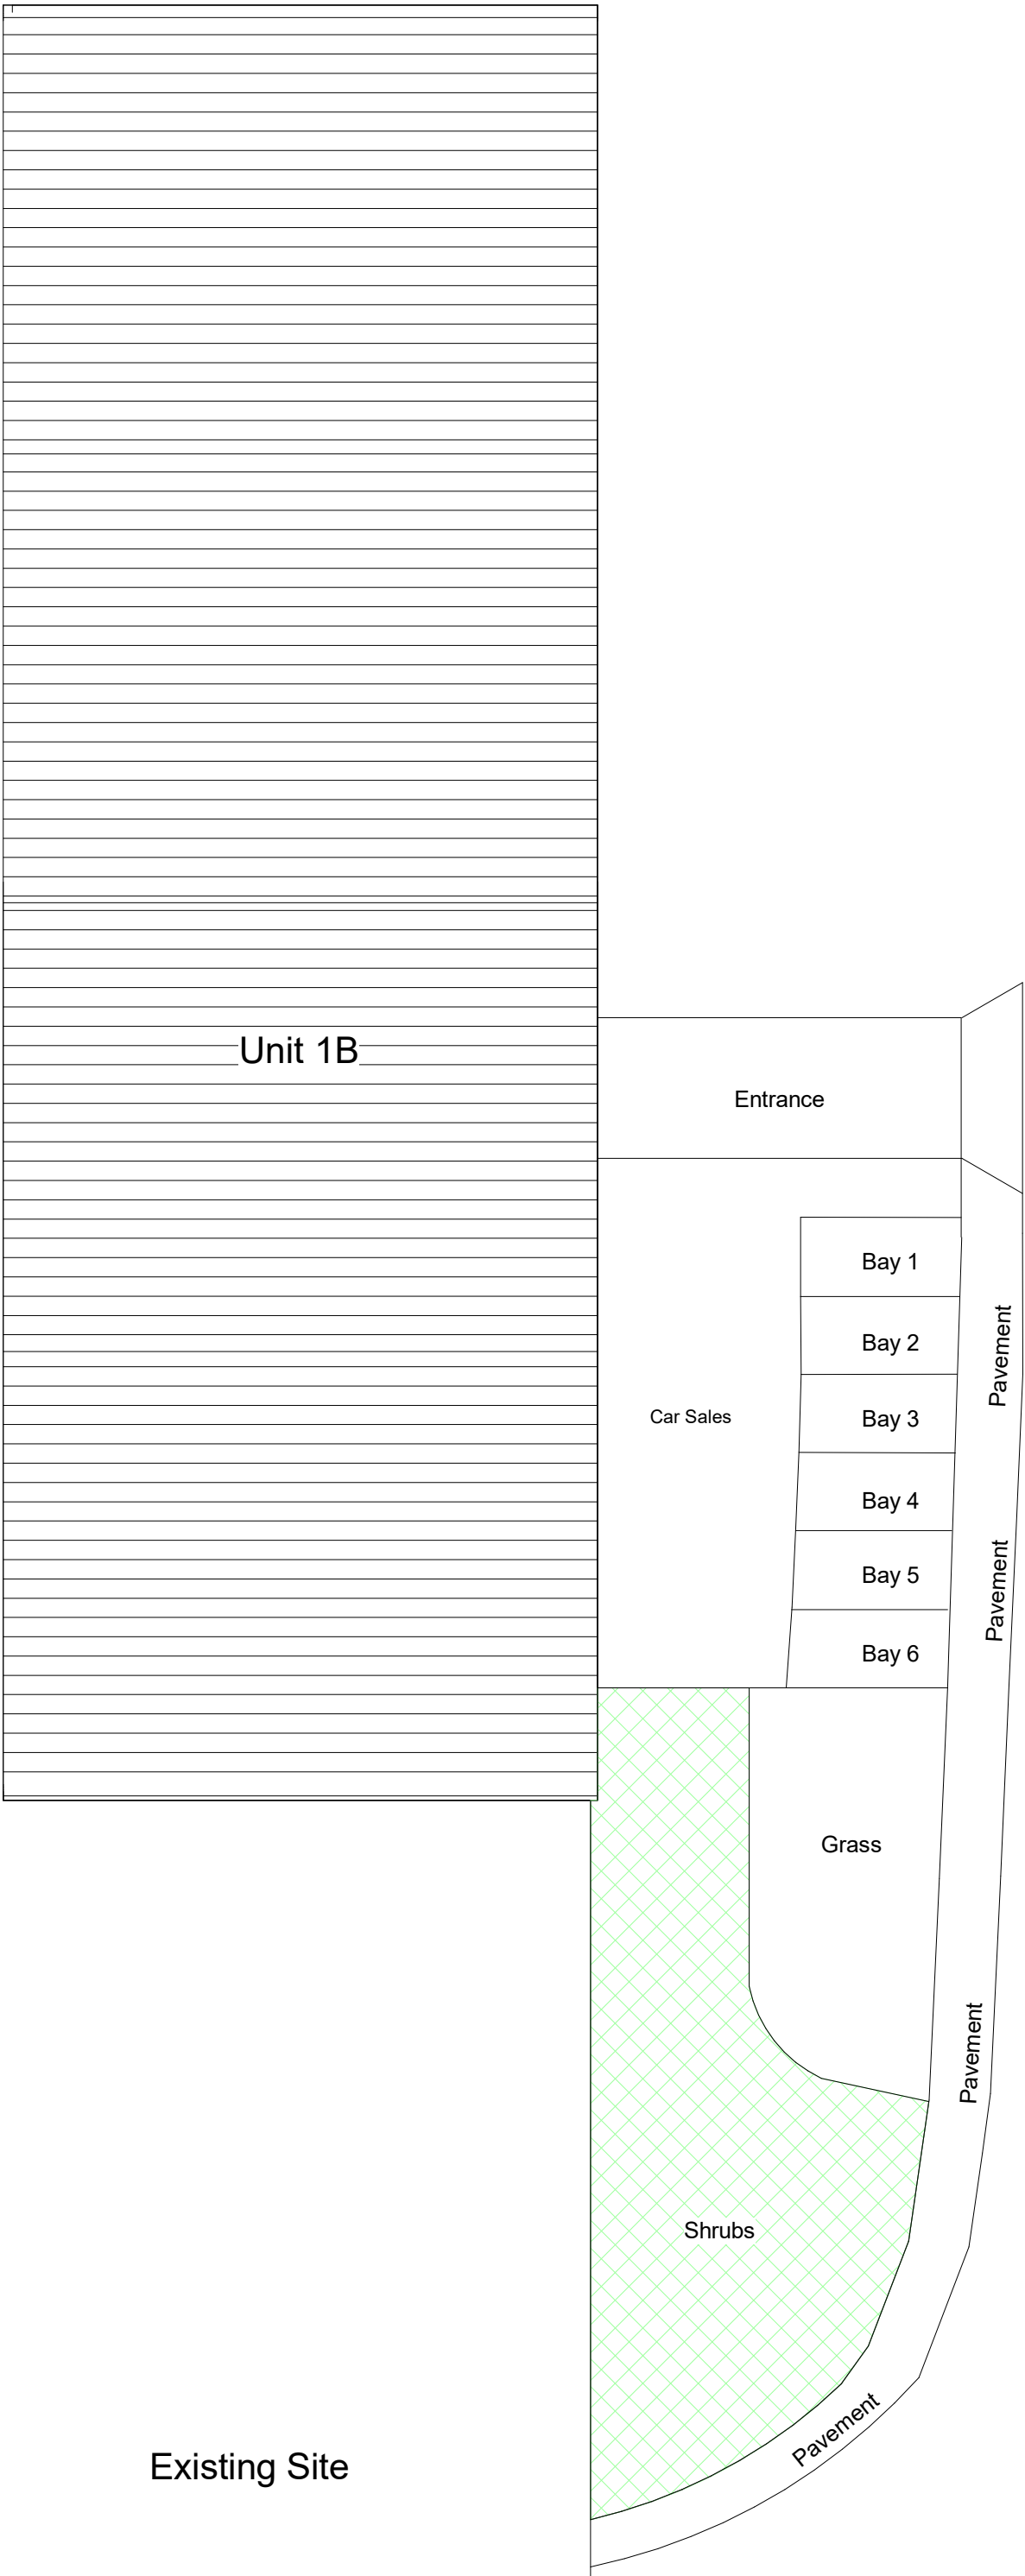

Existing Site

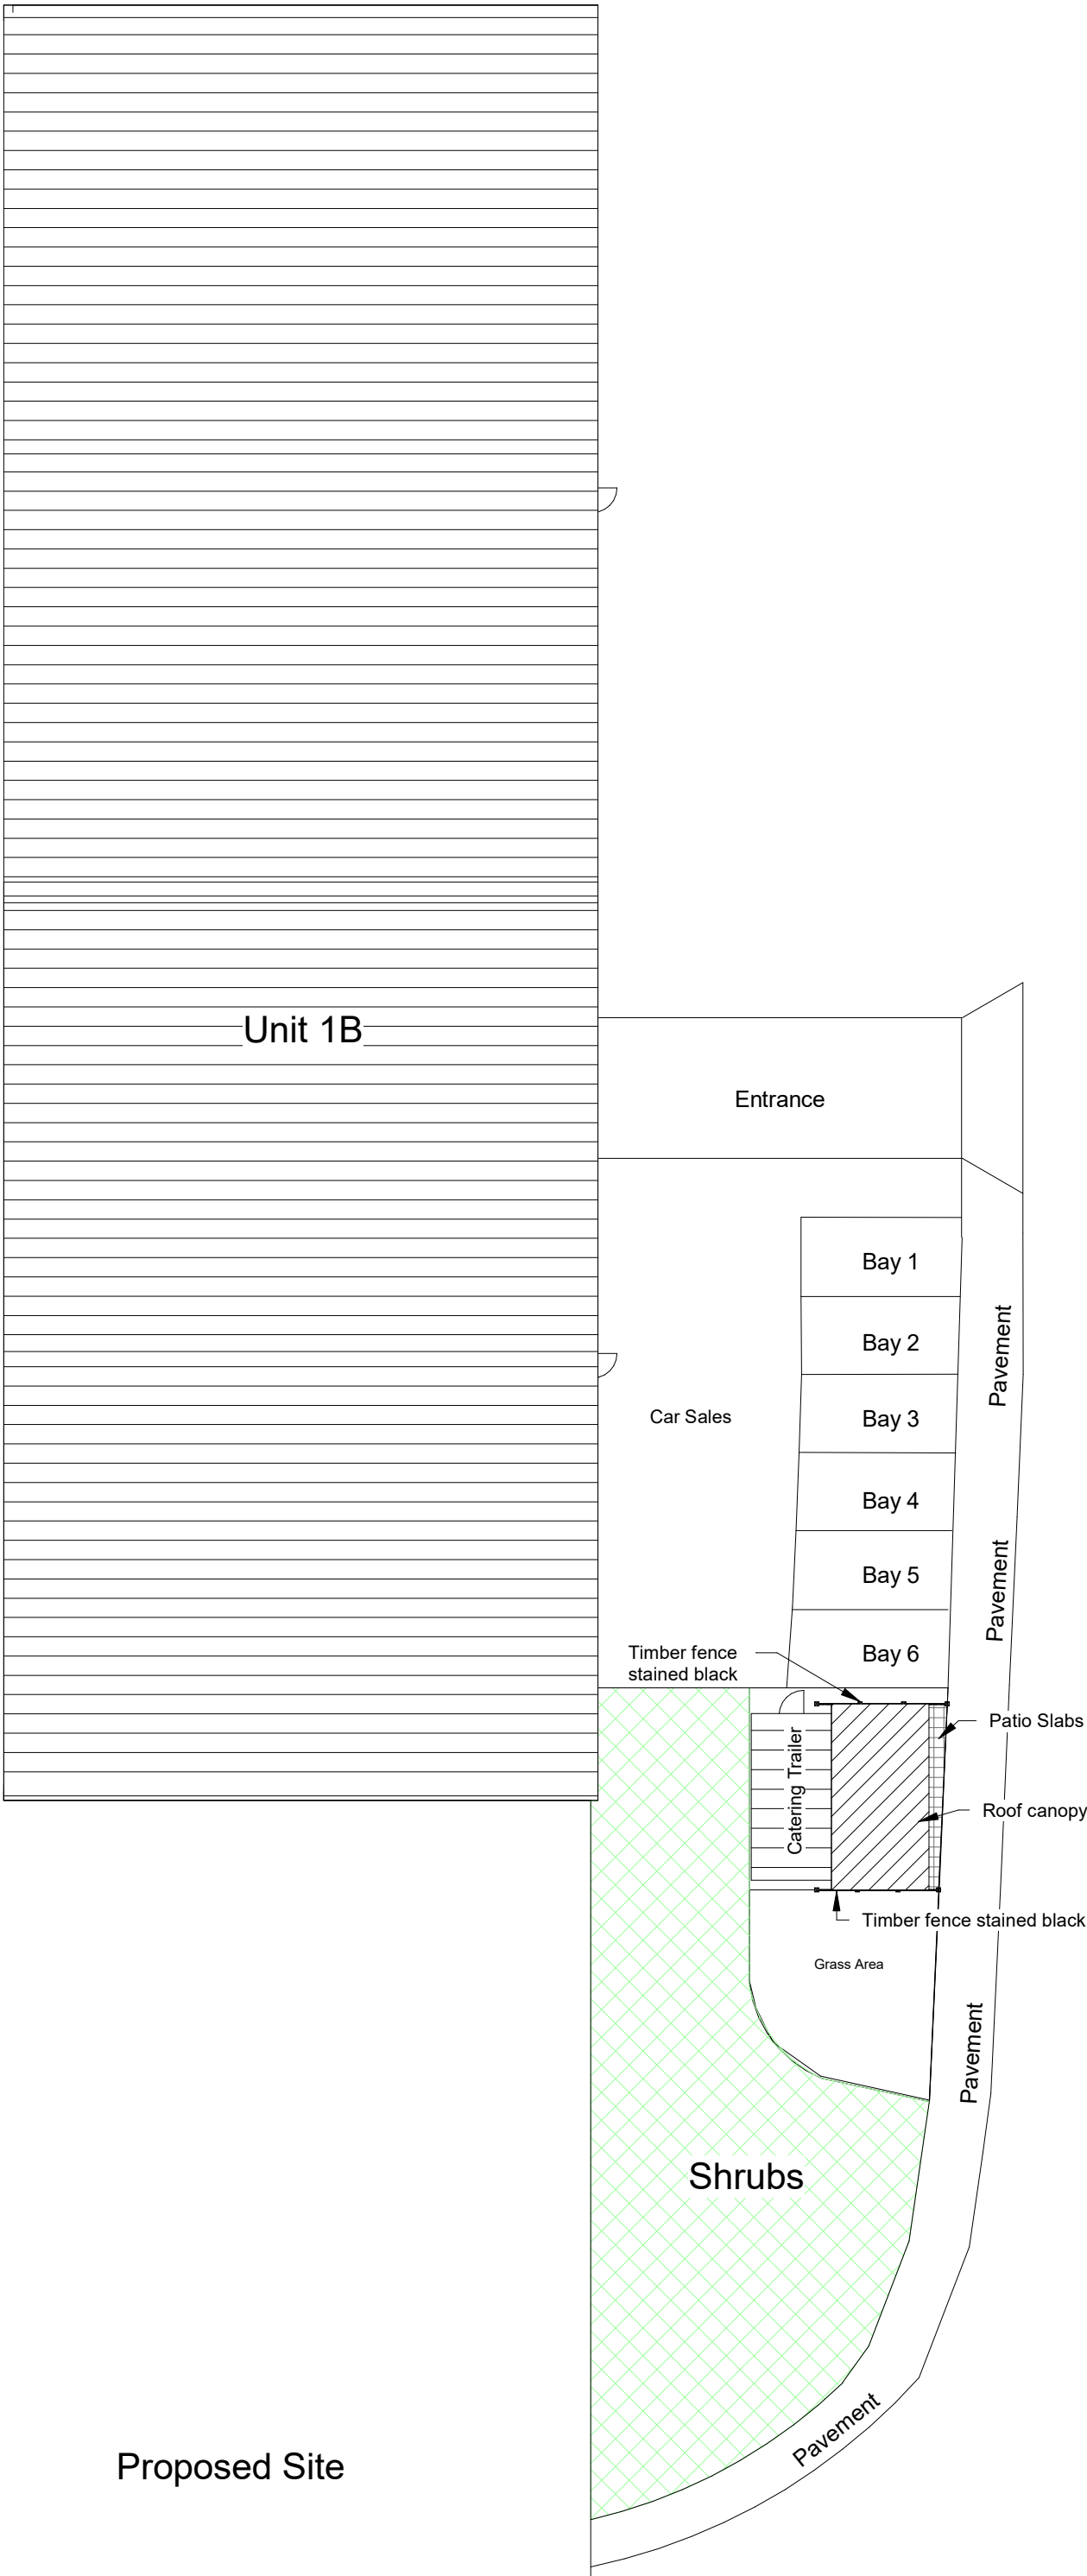

Proposed Site

 

INDIGO DESIGN (Part of 3dcadwales Ltd) 5 Ashlea Drive, Merthyr Tydfil, CF47 0NY Tele 01685 385746 Mob - 07940913216 Email: enquiries@indigo-3d-design.co.uk This Drawing is Copyright. Dimensions to be checked on site and not scaled from this drawing 			
PURPOSE OF ISSUE		SHEET	
Planning Approval		Site Plan	
PROJECT		Address	
Siting of Catering trailer		Platinum Car Sales Ltd., Unit 1B, Cyfarthfa Ind Est, Merthyr Tydfil, CF47 8PE	
DRWAING NUMBER		Checked by	Drawn by
91021122-05		JH	PH
		Scale (@ A2)	
		1 : 200	
Rev No	Description		Date
A	Issue		22/11/19
B	Elevation, scale bar & finsines added		26/11/19
C	Canopy size amended		07/01/20